



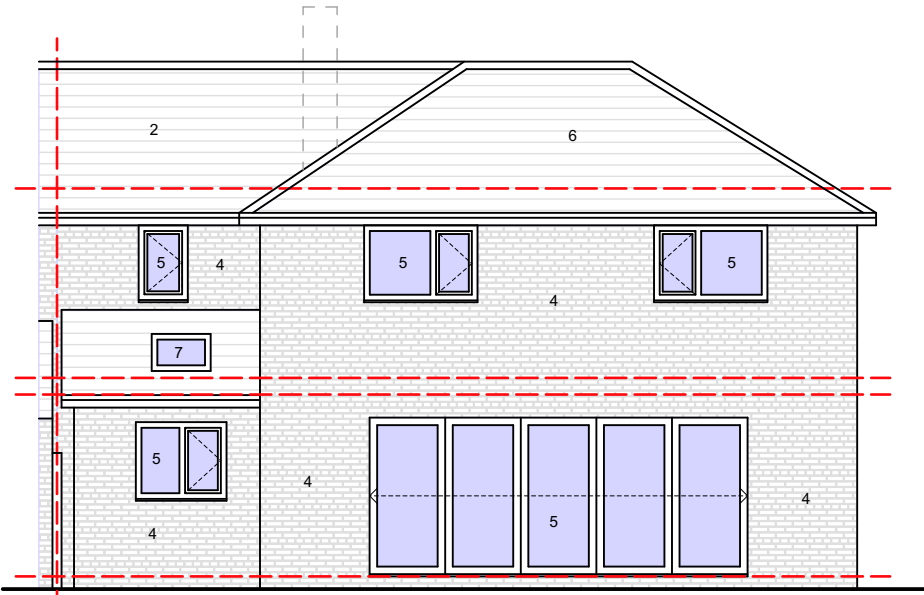


PROPOSED GA REAR
ELEVATION



PROPOSED GA FRONT
ELEVATION

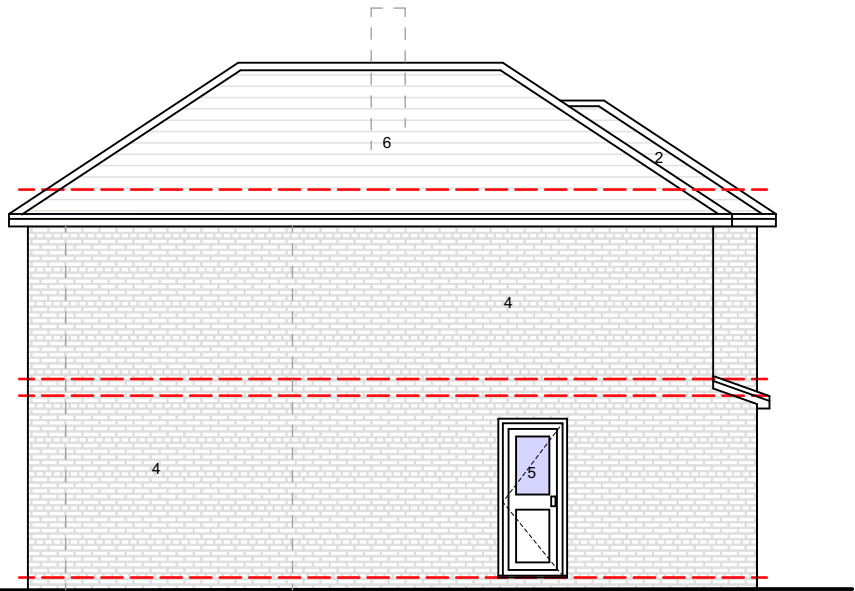

PROPOSED GA SIDE
ELEVATION 1

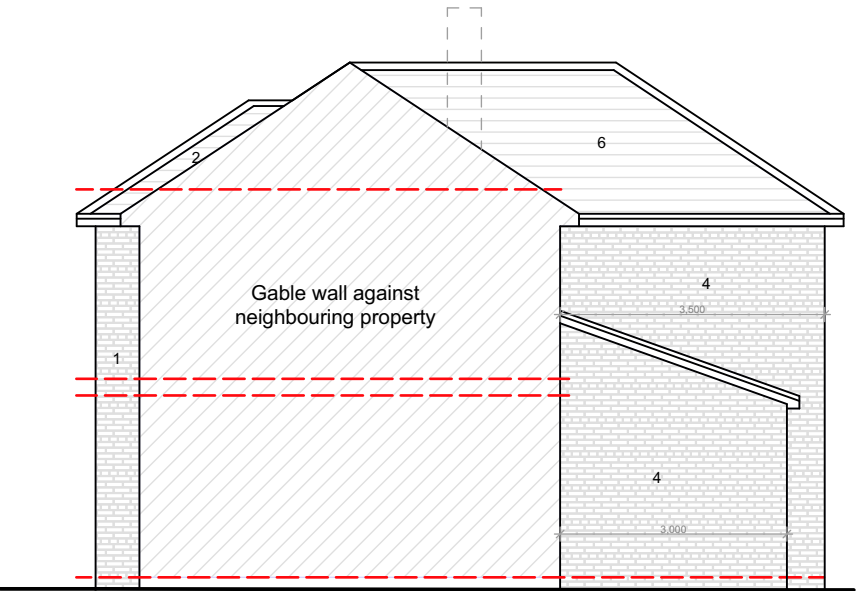

PROPOSED GA SIDE
ELEVATION 2

notes

This drawing is subject to a detailed building and site survey, therefore no guarantee of its accuracy can be given. This drawing has been draughted in accordance with the clients design requirements.

All areas are approximate and are subject to a detailed building and site survey and further design development.

All dimensions should be checked prior to commencement of construction on site. Measurements should not be taken off the drawing.

All dimensions shown are in millimetres (mm).

- Text Key
1. Existing facing brickwork
 2. Existing terracotta roof tiles
 3. Existing uPVC door/window
 4. Proposed brickwork to match
 5. Proposed uPVC door/window
 6. Proposed terracotta roof tiles
 7. Proposed skylight

PL1 Planning Updates 27.07.23
PL0 Planning Issue 05.06.23

revisions

NADA Architects Ltd
169 Kingsway
Burnage
Manchester
M19 2ND
Mob: 07974 735527
E: ahmed@nadaarchitects.com
W: www.nadaarchitects.com

D - design PL - planning PT - pre-tender
T - tender P - preliminary
C - construction R - record

SABIT BUJUPI

HOUSE EXTENSIONS
29 BOOTHFIELD ROAD,
WYTHENSHAW, M22 8AT

PROPOSED GA ELEVATIONS

scale 1:100 @ A3 date 05.06.23 drawn MI checked AC

job no (category) dwg no revision

23-1149 (03)001 PL1

Drawing measurements shall not be obtained by scaling. Verify all dims prior to construction. Immediately report any discrepancies on this drawing to Architect. This drawing shall be read in conjunction with associated specifications and related consultant's documents.