
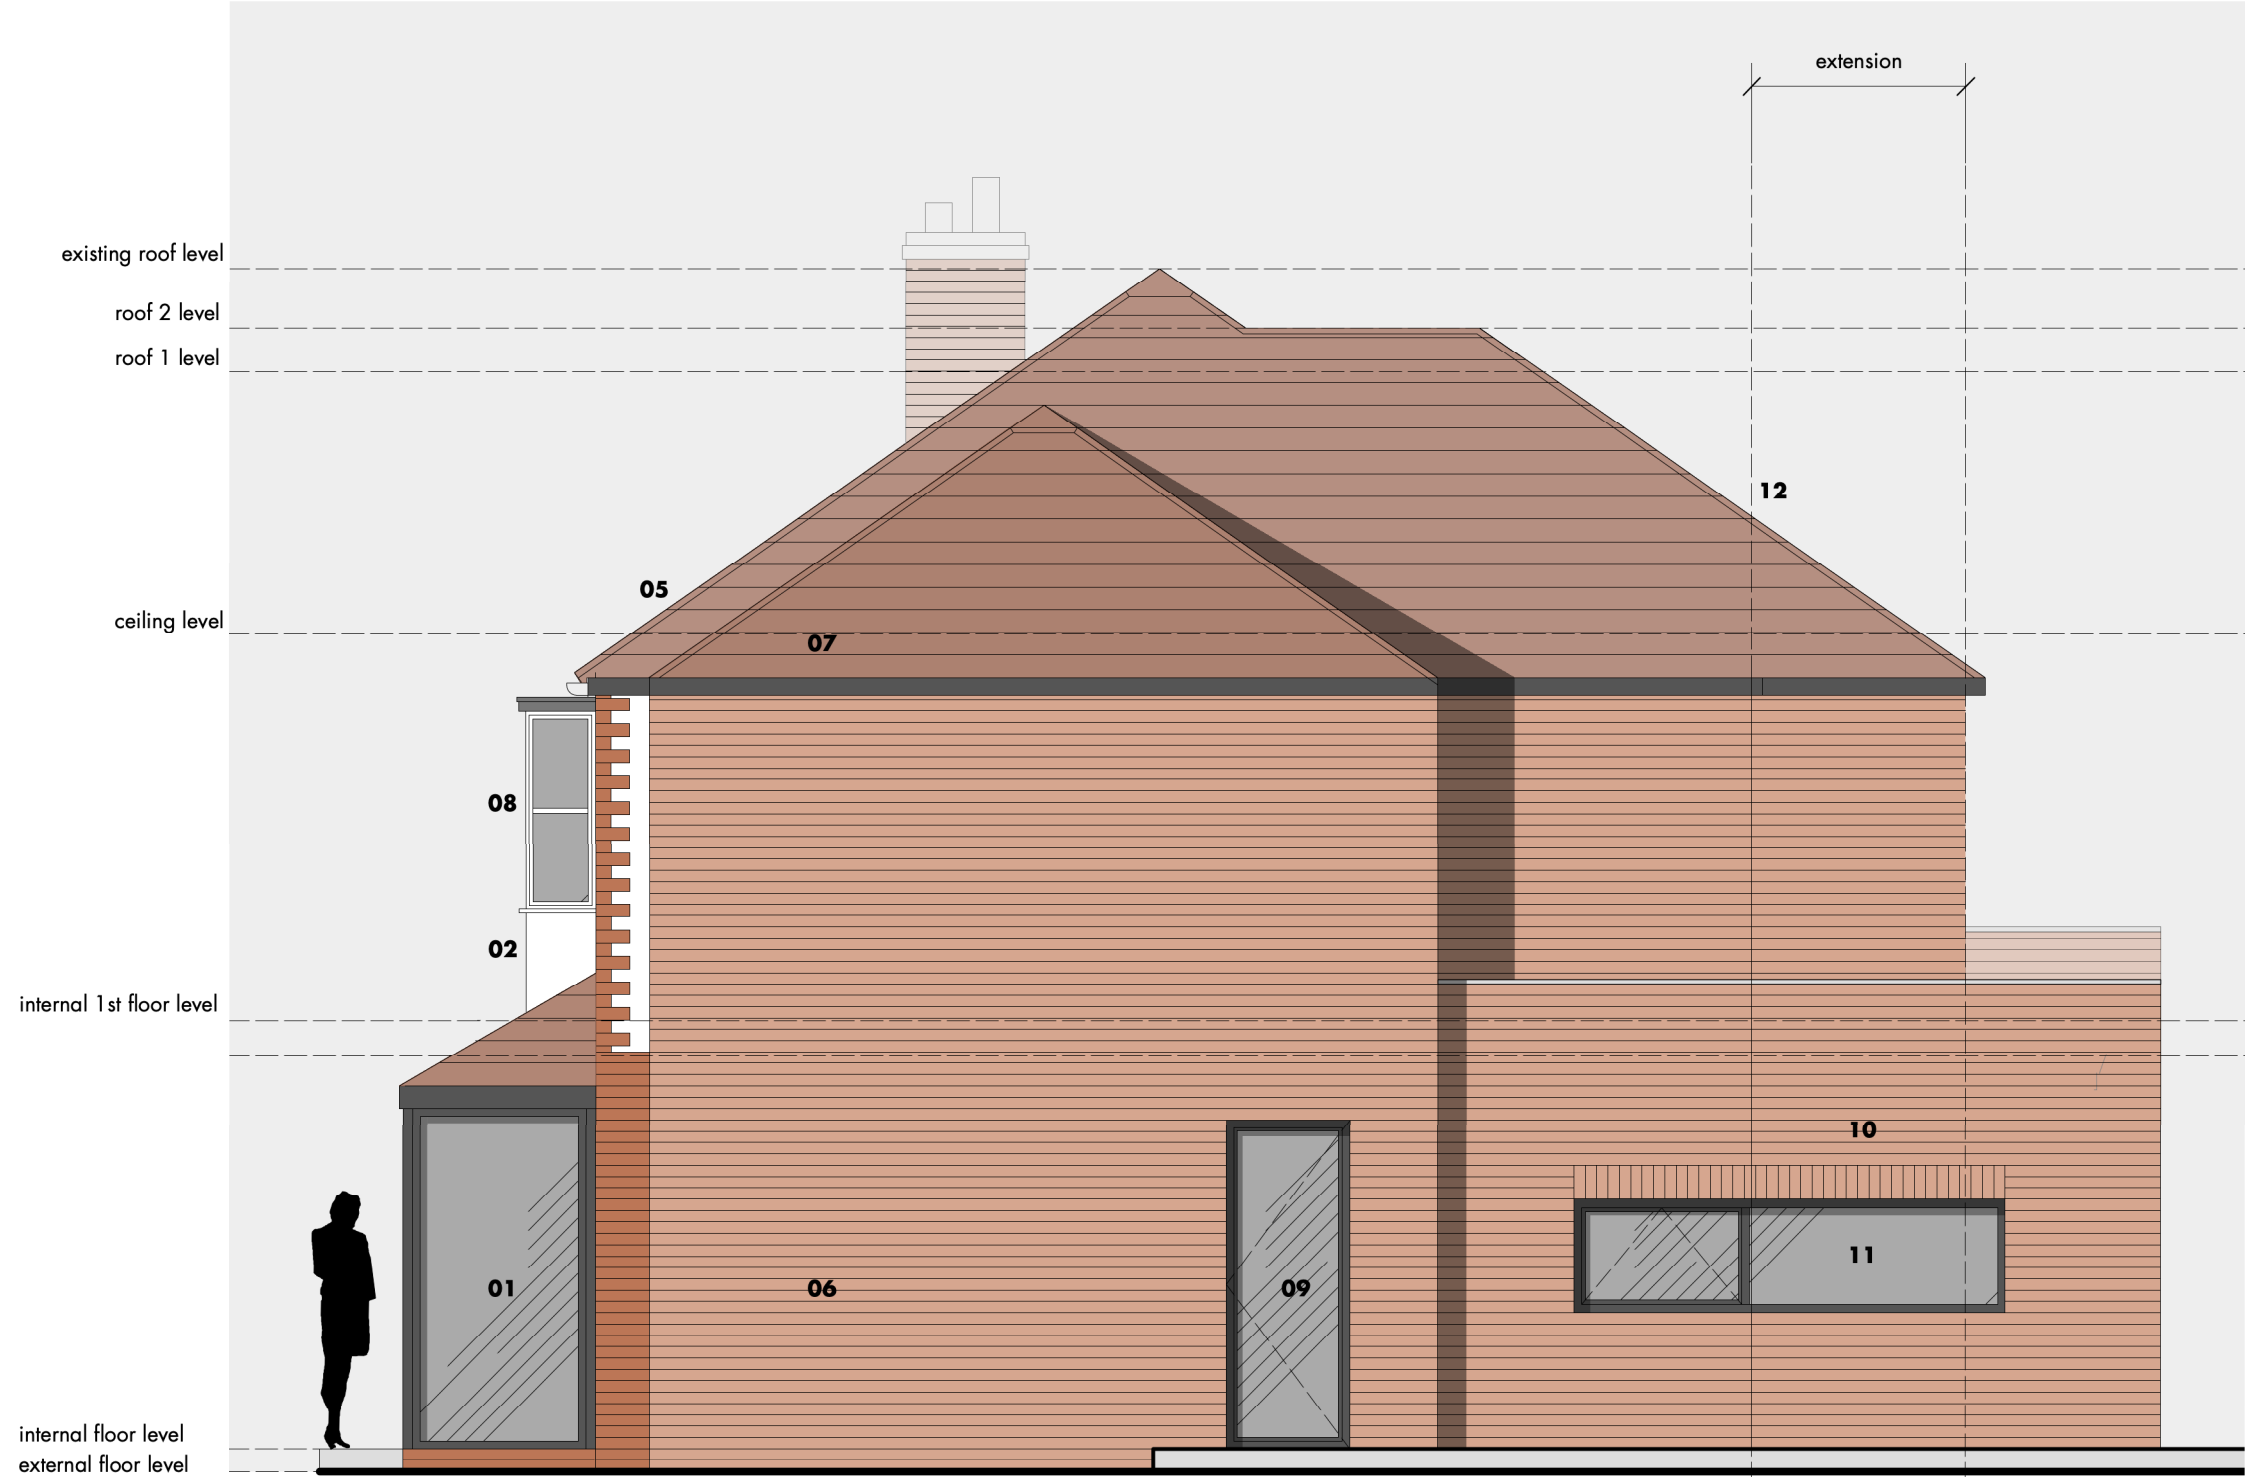


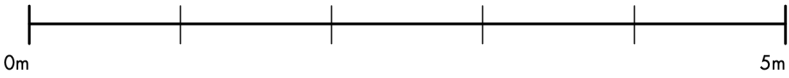

- 01 new porch with grey door and sidelights
- 02 existing rendered area to be re-rendered smooth white
- 03 new circular window
- 04 red dotted line indicates existing roof to be removed
- 05 new extended roof
- 06 new 2 storey side brick extension
- 07 new lean to / hip roof
- 08 existing windows replaced with new grey windows
- 09 side door to utility room
- 10 new rear single storey brick extension
- 11 slot window over kitchen worktops
- 12 new rear roof to 1st floor extension with hipped roof