P2	Side wall of No.9 extension set in by 665mm at first floor level.	10.12.2019	SN	
P1	External walls shown with K-Rend render in a Cream finish at first floor level to mitigate expanse of brickwork at side elevations.	09.11.2019	SN	
P	Planning Submission	13.07.2019	SN	
issue	description	date	drawn	checked

DRAWING STATUS
P- PLANNING T-TENDER C- CONSTRUCTION R- RECORD

PLANNING

Ibelin Architecture

59 Kensington Road // Chorlton // Manchester // M21 9WU //
T: 07768 512 588 // E: info@ibelin.co.uk // W: www.ibelin.co.uk

Client: Mr. D. & Mrs. A. Shaw and Mr. H. Saunders

Job: 7 & 9 Harkerside Close, Chorlton, Manchester. M21 8XQ.

Title: **Side Elevation 7 Harkerside Close - Proposed**

Scale: 1:50 @ A3

Job Number	Drawing Number	Issue
1901	012	P2

GENERAL NOTES

1. Dimensions must not be scaled from this drawing. Any discrepancies are to be discussed with Ibelin Architecture.
2. Ibelin Architecture is to be notified of any discrepancies in writing.
3. All dimensions are in millimetres unless otherwise stated.
4. All dimensions should be verified on site before commencement of any work.
5. Copyright to remain the property of Ibelin Architecture in accordance with the Copyright, Designs and Patents Act 1988.

Material List

Extension Roof: Redland Fenland Pantile Interlocking Tiles in Slate Grey finish to match existing

External Walls: Red / Brown Blend Brickwork to match existing
K-Rend Render in Cream finish or similar approved.

Soffits and Facias: uPVC or Timber in Brown finish to match existing

Windows: Brown uPVC

External Doors: Brown Timber & uPVC

Rainwater Goods: Brown or Black uPVC

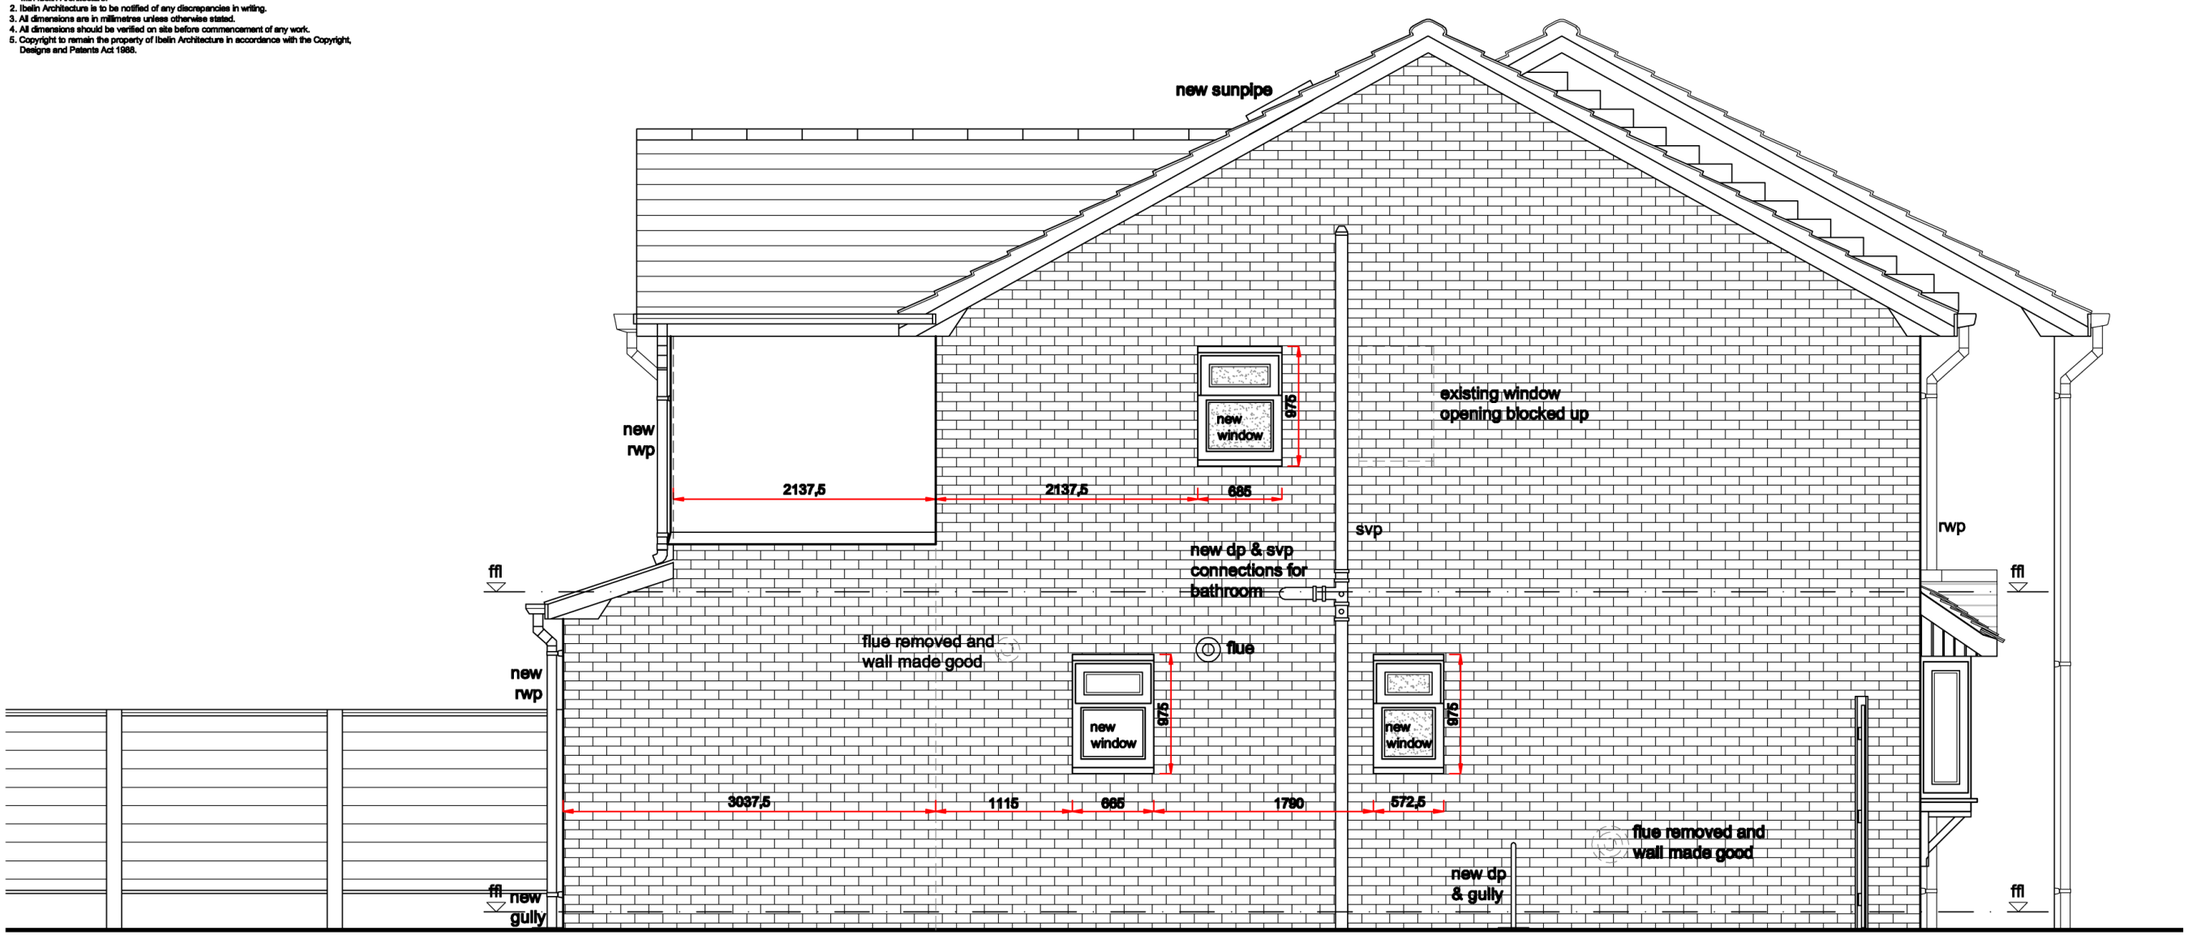

Side Elevation 7 Harkerside Close - Proposed scale 1:50 @ A3