



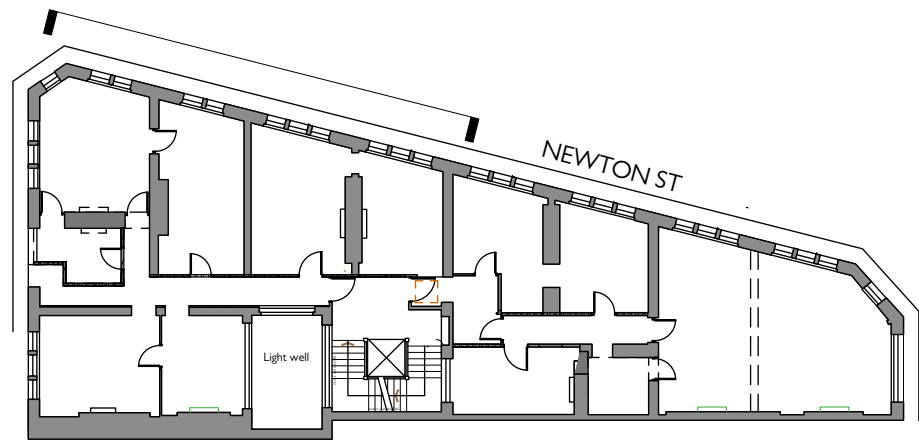

Key Plan 1:500

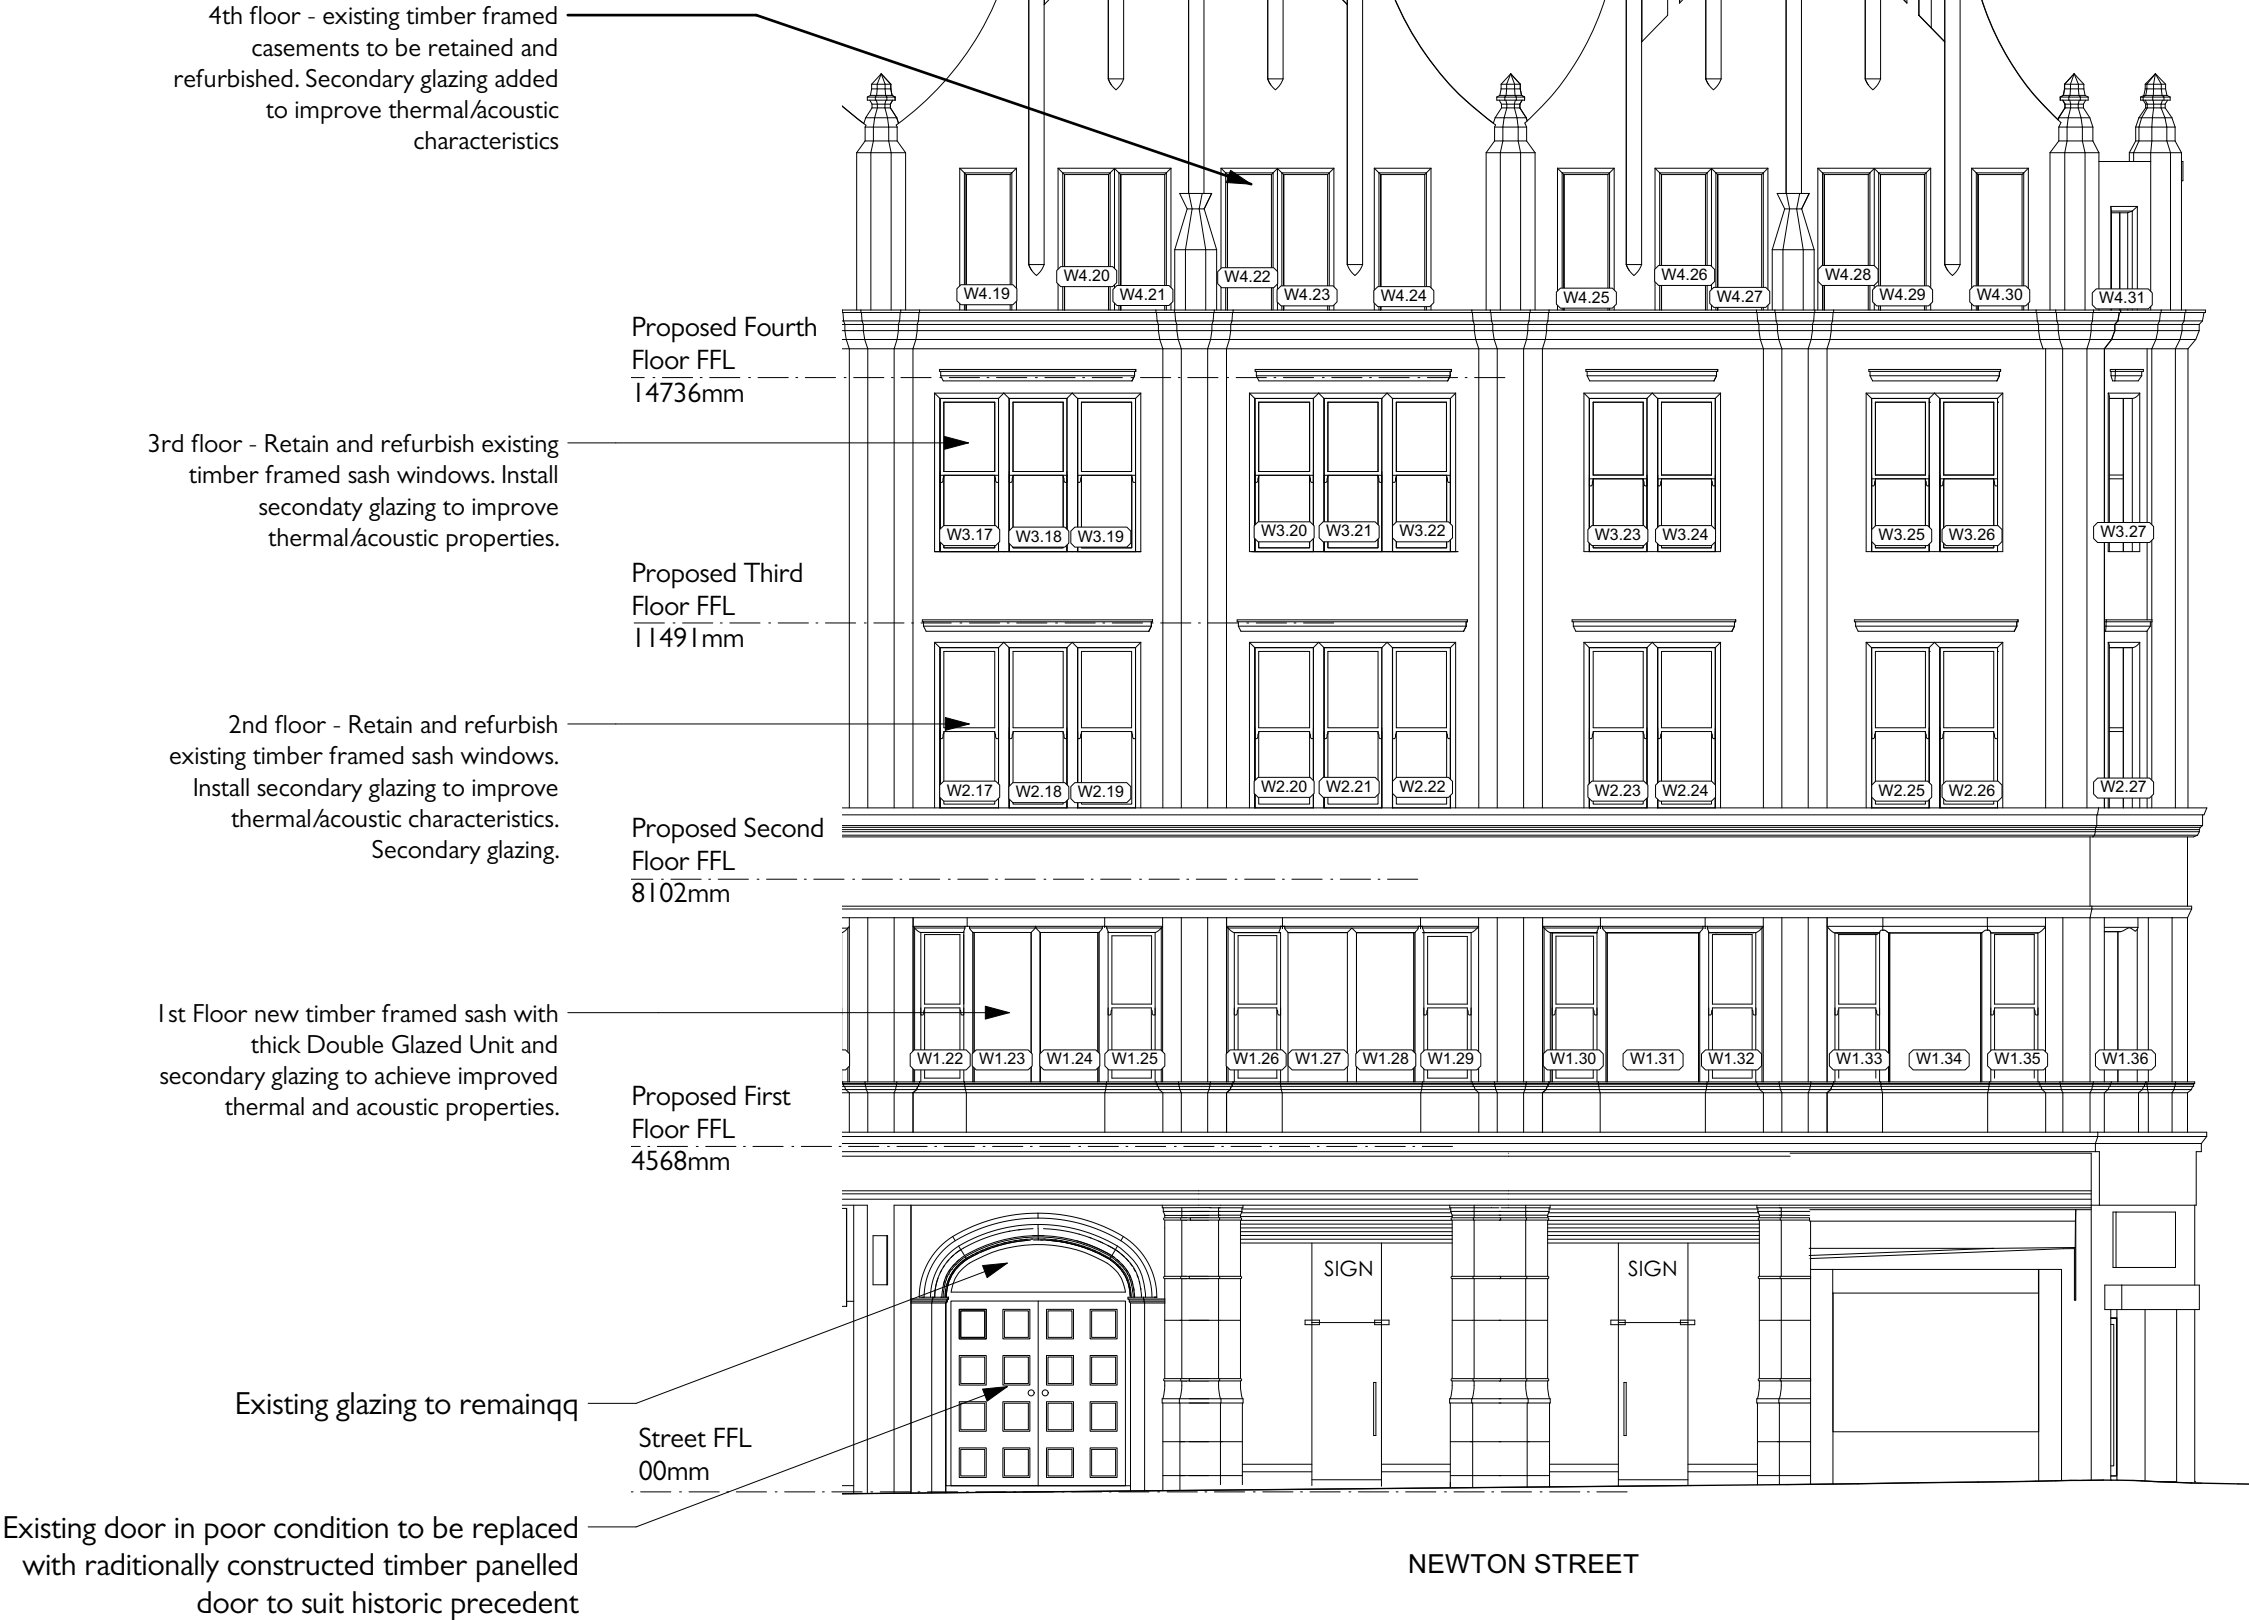

- Existing
- Proposed
- Existing Historic Fabric to be Removed
- Existing Non-Historic Fabric to be Removed

Note: Floor Levels are Approximate

See Drawing 210 for Full Newton Street Elevation

B	Notes amended	RG
	02.08.2023	
A	annotation updated	RG
	11.07.23	
Rev	Note	DRN CHK

St Margarets Chambers
For Charlotte Street Estates

Newton Street Elevation 2/2
- Proposed

scheme	1907
dwg no.	P(212)
revision	B

scale	1:100 @A3
date first drawn	February 2022
drawn	RG

SK sketch E existing P proposed T tender C construction FI final issue

www.ateliermb.co.uk
t 0161 236 0051
e architect@ateliermb.co.uk