




Note:
Do not scale from this drawing.
Dimensions are to be checked on site.
If in doubt please ask.



Apartment Bat Box Locations

1 : 200

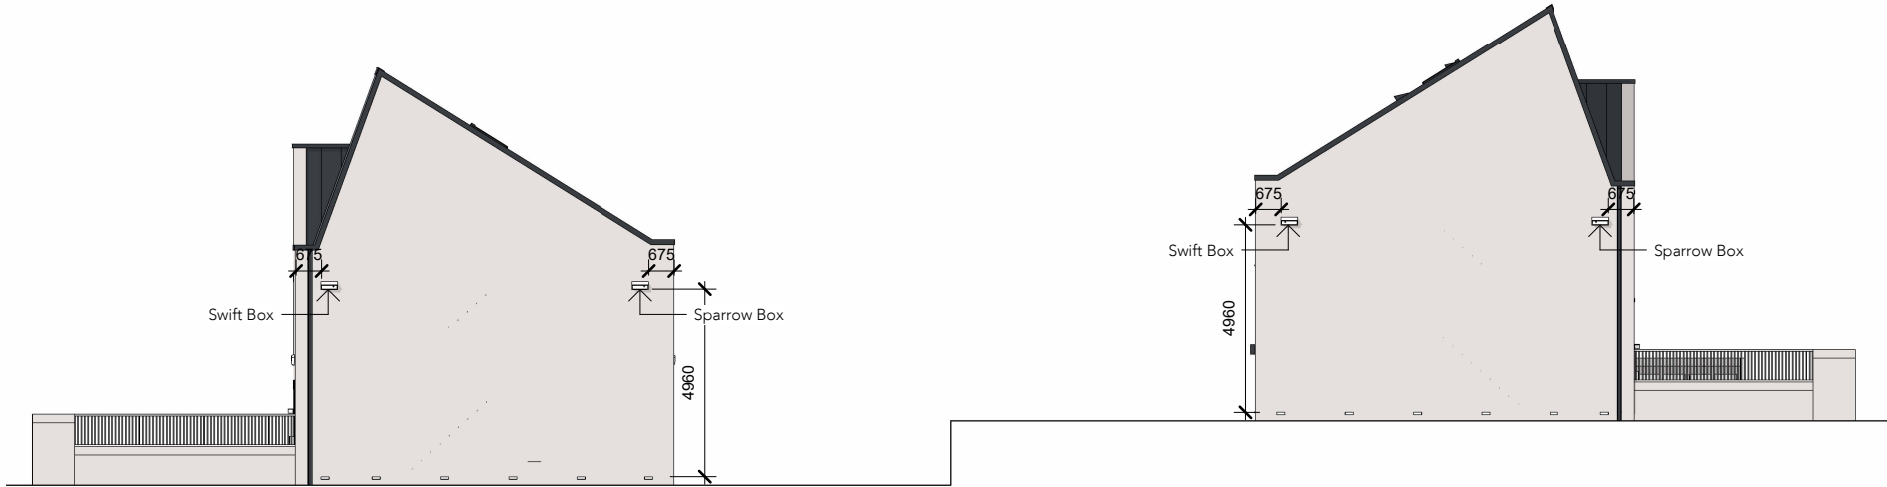

House Bird Box Locations

1 : 200

Proposed products:



Woodstone Madrid Swift Box



Woodstone House Sparrow Nest Box



Vivara Pro Build In Woodstone Bat Box

P2	05.10.23	PB	Issue for condition discharge
P1	05.09.23	PB	First issue

Rev	Date	Intls	Details
-----	------	-------	---------

© The moral rights of the author are hereby asserted.
This drawing and design is the sole property of Buttress Ltd and must not be reproduced without permission.
Buttress Ltd is Registered in England and Wales: 5363573



Buttress

41 Bengal St
Manchester
M4 6AF

Clockwise, Yorkshire House
Greek Street, Leeds
LS1 5SH

T 0161 236 3303 0113 539 7965
E contact@buttress.net
W www.buttress.net

Project Title	Downley Drive
Client	Great Places
Location	Ancoats - Manchester
Drawing ref	Bat and Bird Box Locations Elevations

Date	05/10/2023 16:30:33	Scale	1 : 200
Checker	BT	Size	A3
Job No:	8801	Status	S0 Initial Status

Project	Origin	Volume	Level	Type	Role	Number	Rev
							8801-BUT-XX-XX-DR-A-04513-P2