
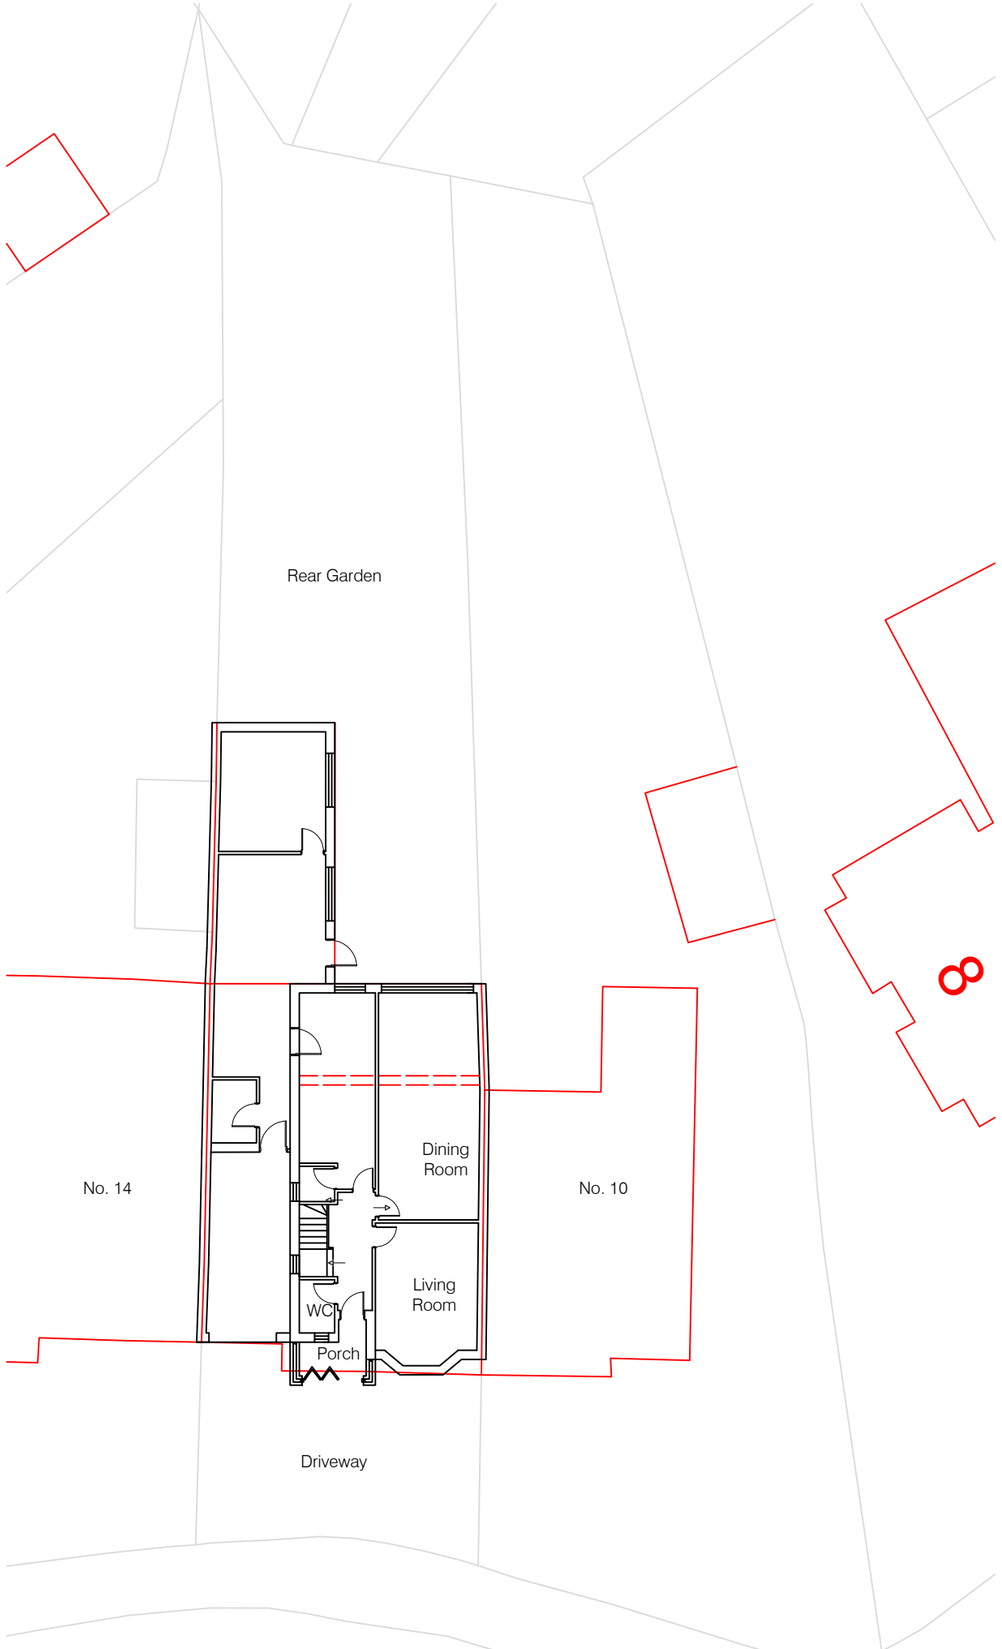


Building Block as Existing

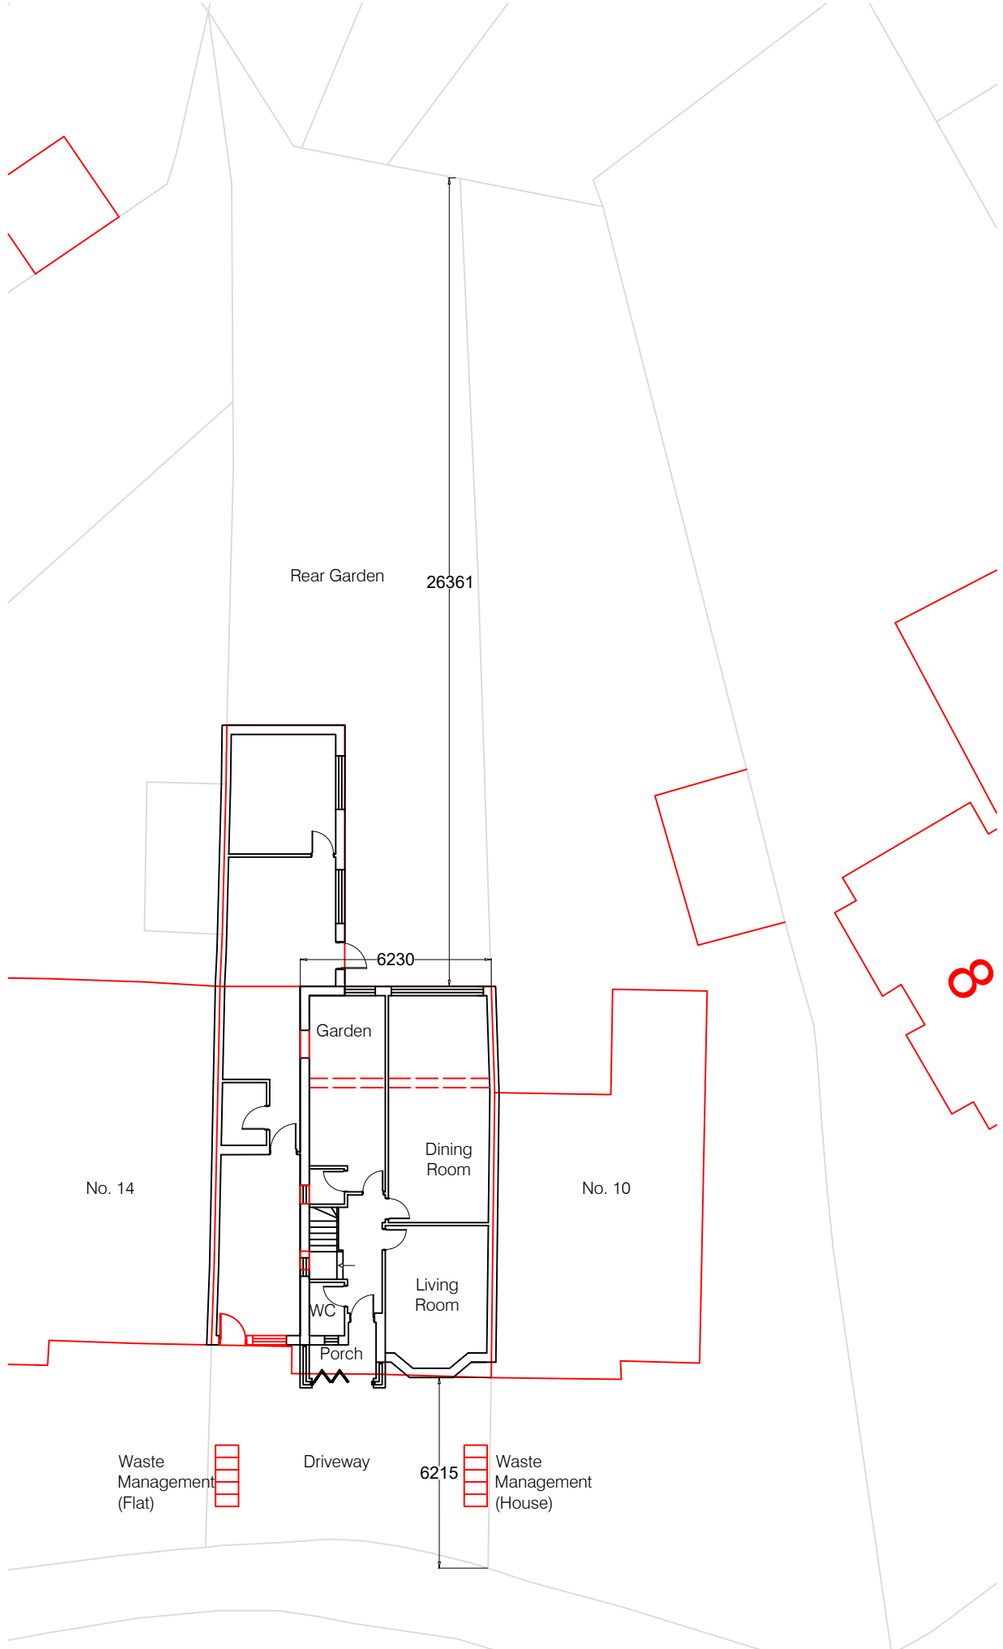

Building Block of as Proposed

1. DO NOT SCALE FROM THIS DRAWING - USE FIGURED DIMENSIONS ONLY.
2. READ IN CONJUNCTION WITH ALL OTHER CONSULTANTS / SPECIALISTS DRAWINGS, REPORT ANY DISCREPANCIES BEFORE AFFECTED WORK COMMENCES.
3. ALL SETTING OUT DIMENSIONS TO BE CHECKED ON SITE BY CONTRACTOR BEFORE WORK COMMENCES.
4. ALL WORKS CARRIED OUT WITHIN 3M OF ADJOINING PROPERTY IS SUBJECT TO THE PARTY WALL ACT 1996.

N

Rev A 10/10/2023

Client	Mr. Abdul Salam Choudhery & Mrs. Naheed Salam		
Title	Building Block as Existing and Proposed		
Scale	1:100@A3	Drawing No.	11-01-03 27-06-2022