


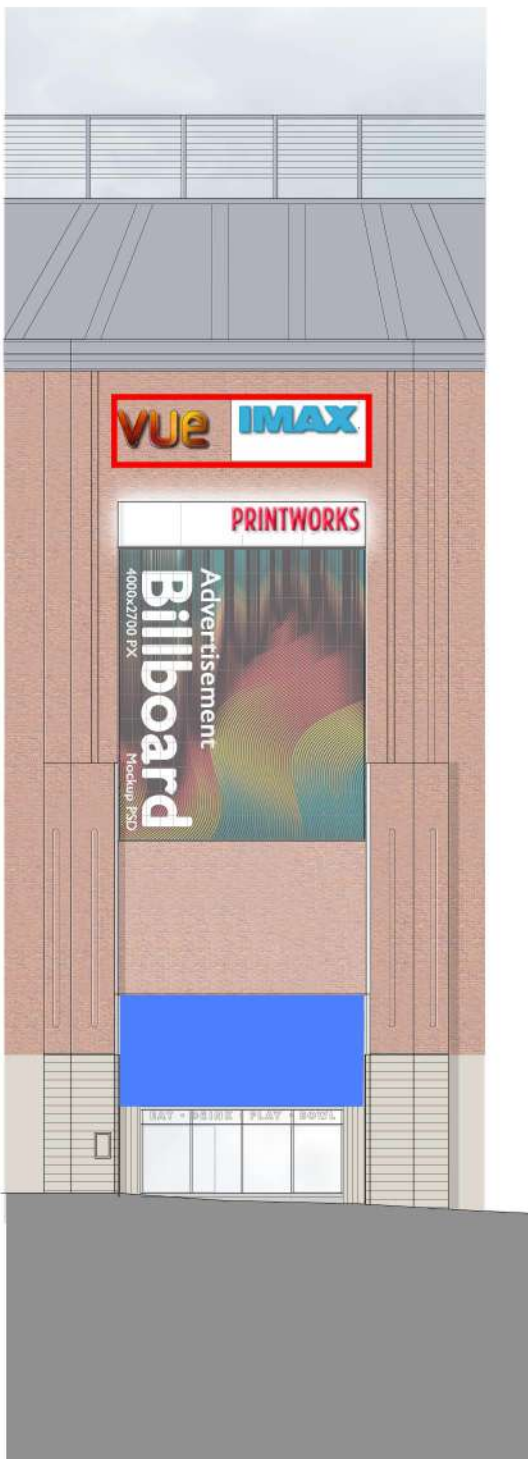

Danztic Street Proposed Elevation



Balloon Street Proposed Elevation




Danztic Street/Balloon Street Proposed Corner Elevation

KEY

- Stretch fabric boards with printed artwork, minimum PPC gray frame
- Vinyl graphic applied to curtain walling spandrel panels. Curtain walling frames and doors to be painted red

Signage submission to read in conjunction with approved planning submission Ref 136069/O/2023 drawing PL(1020) revision P10 - 'Proposed Elevation Danztic and Balloon Street'.
Additional information in red bubbled areas on proposed signage/artwork.

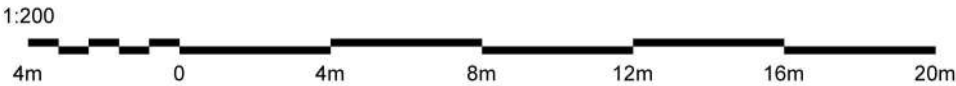

Notes

- Do not scale off this drawing
- Drawing to be read in conjunction with the specification and all relevant drawing information
- Contractor to check all dimensions on site
Comprehensive Design Architects to be advised of any discrepancies between this drawing and site conditions immediately
- Dimensions are in millimetres unless otherwise stated

Registered Office : Comprehensive Design Architects Limited
16 Moray Place EDINBURGH EH3 6DT
Registered in Scotland : SC311114

© Comprehensive Design Architects Ltd. All rights reserved

CONSTRUCTION (DESIGN AND MANAGEMENT) REGULATIONS 2015

This drawing is to be read in conjunction with CDA's Standard Hazard and Risk Assessment of architectural matters (CDM) series drawings.


Works to be carried out in accordance with the Construction Phase plan prepared by the Principal Contractor.

P4	20.09.23	UPDATED AS DISCUSSIONS WITH PLANNING DEPARTMENT	DO	MJ
P3	22.08.23	UPDATED AS DISCUSSIONS WITH PLANNING DEPARTMENT	DO	MJ
P2	25.07.23	UPDATED AS DISCUSSIONS WITH PLANNING DEPARTMENT	DO	MJ
Rev	Date	Description	drawn	checked

Internal job no	revision
G1707	
Draw no	
PWM-CDA-01-ZZ-DR-A-PLS 2001	P4


Comprehensive Design Architects
299 West George Street Glasgow G2 4LF
T: 0141 226 2226 www.cda-group.co.uk

client:
DTZ INVESTORS

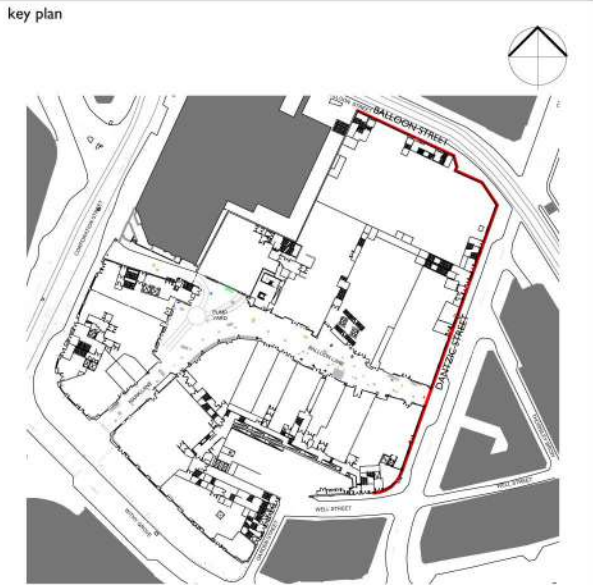

project:
PRINTWORKS MANCHESTER

title:
PROPOSED SIGNAGE
ELEVATION DANTZIC & BALLOON
STREET

date	scale	drawn by	checked by
11.05.23	1:200@A1	DO	MJ

status:
PLANNING

Internal job no	revision
G1707	
Draw no	
PWM-CDA-01-ZZ-DR-A-PLS 2001	P4