
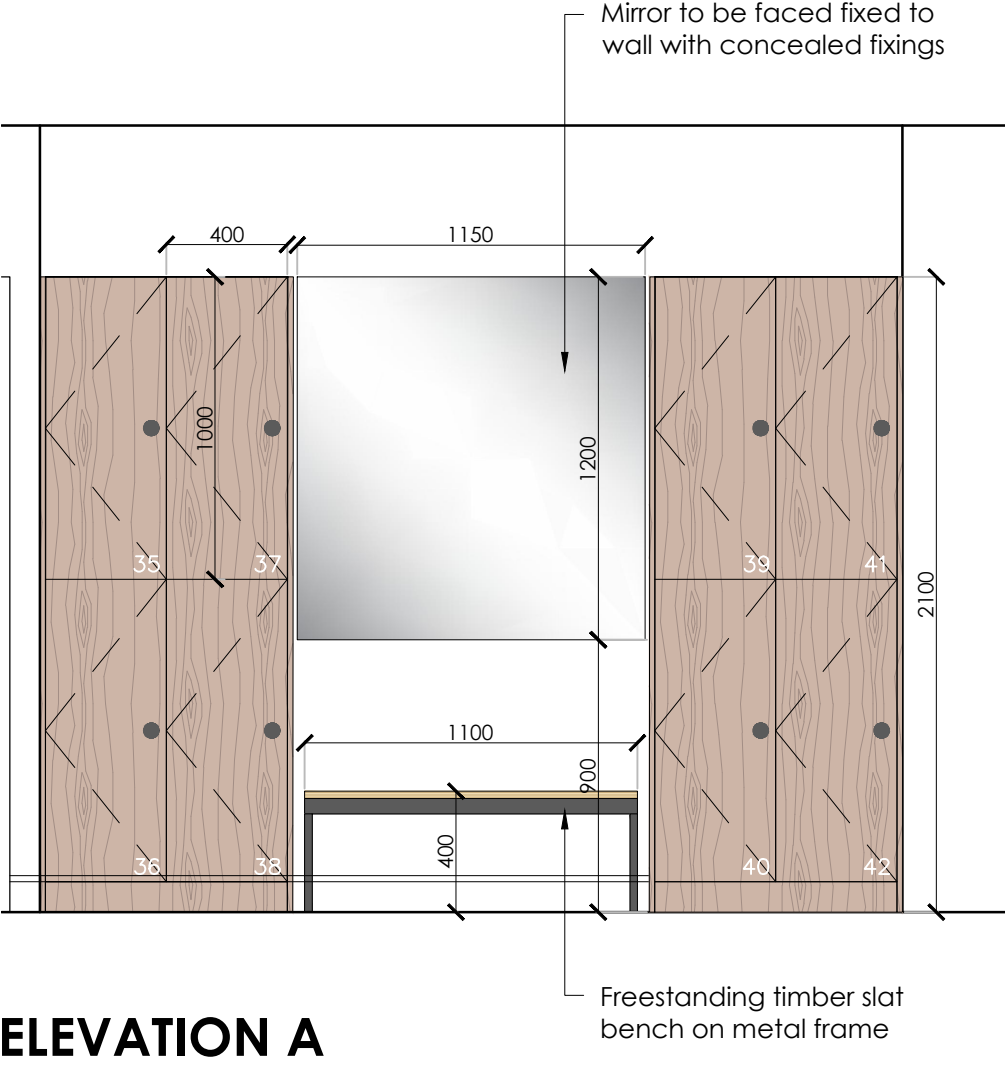
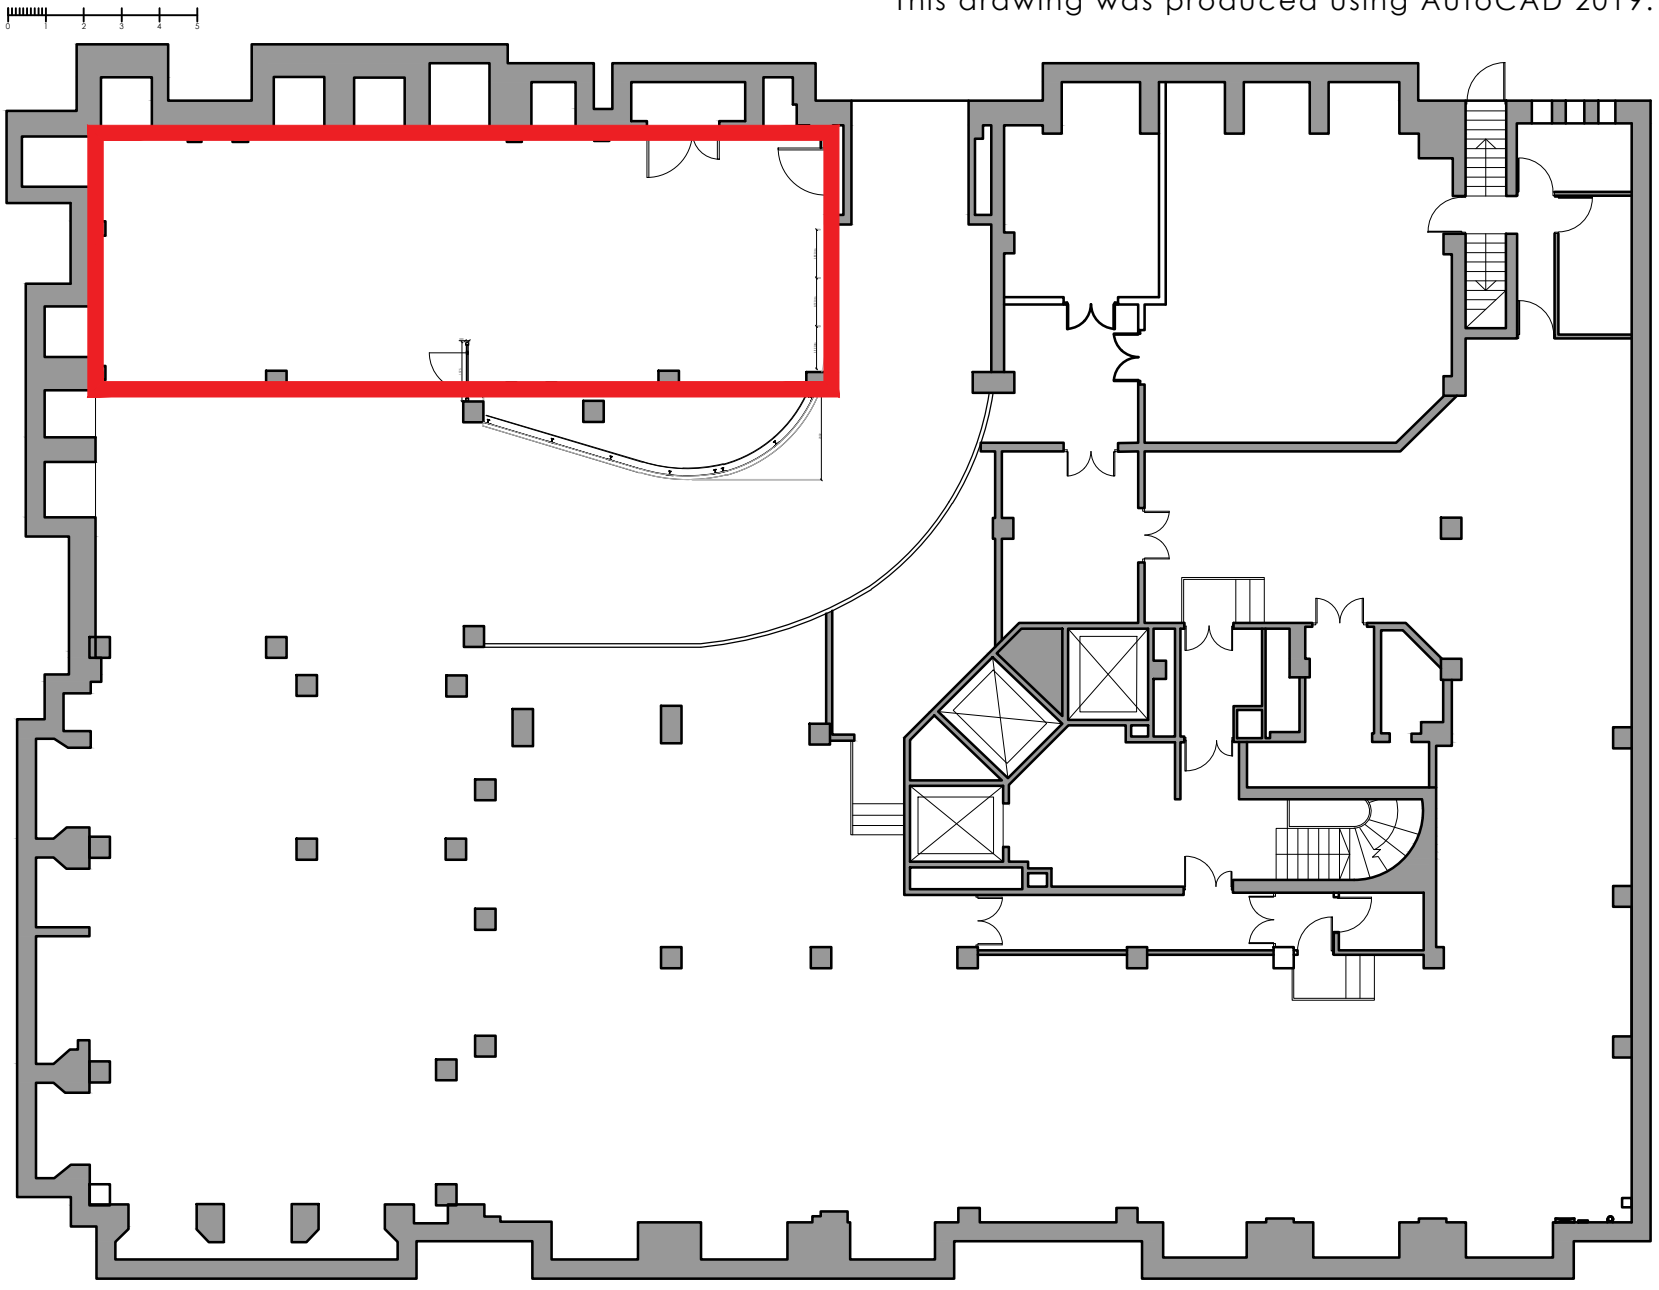



SHIP CANAL HOUSE, MANCHESTER

BASEMENT BIKE STORE/ CHANGING FACILITIES LOCKER DETAILS

This drawing is the property of **bluesky** Design and must not be copied or otherwise reproduced. All dimensions must be checked on site before commencing work. This drawing was produced using AutoCAD 2019.

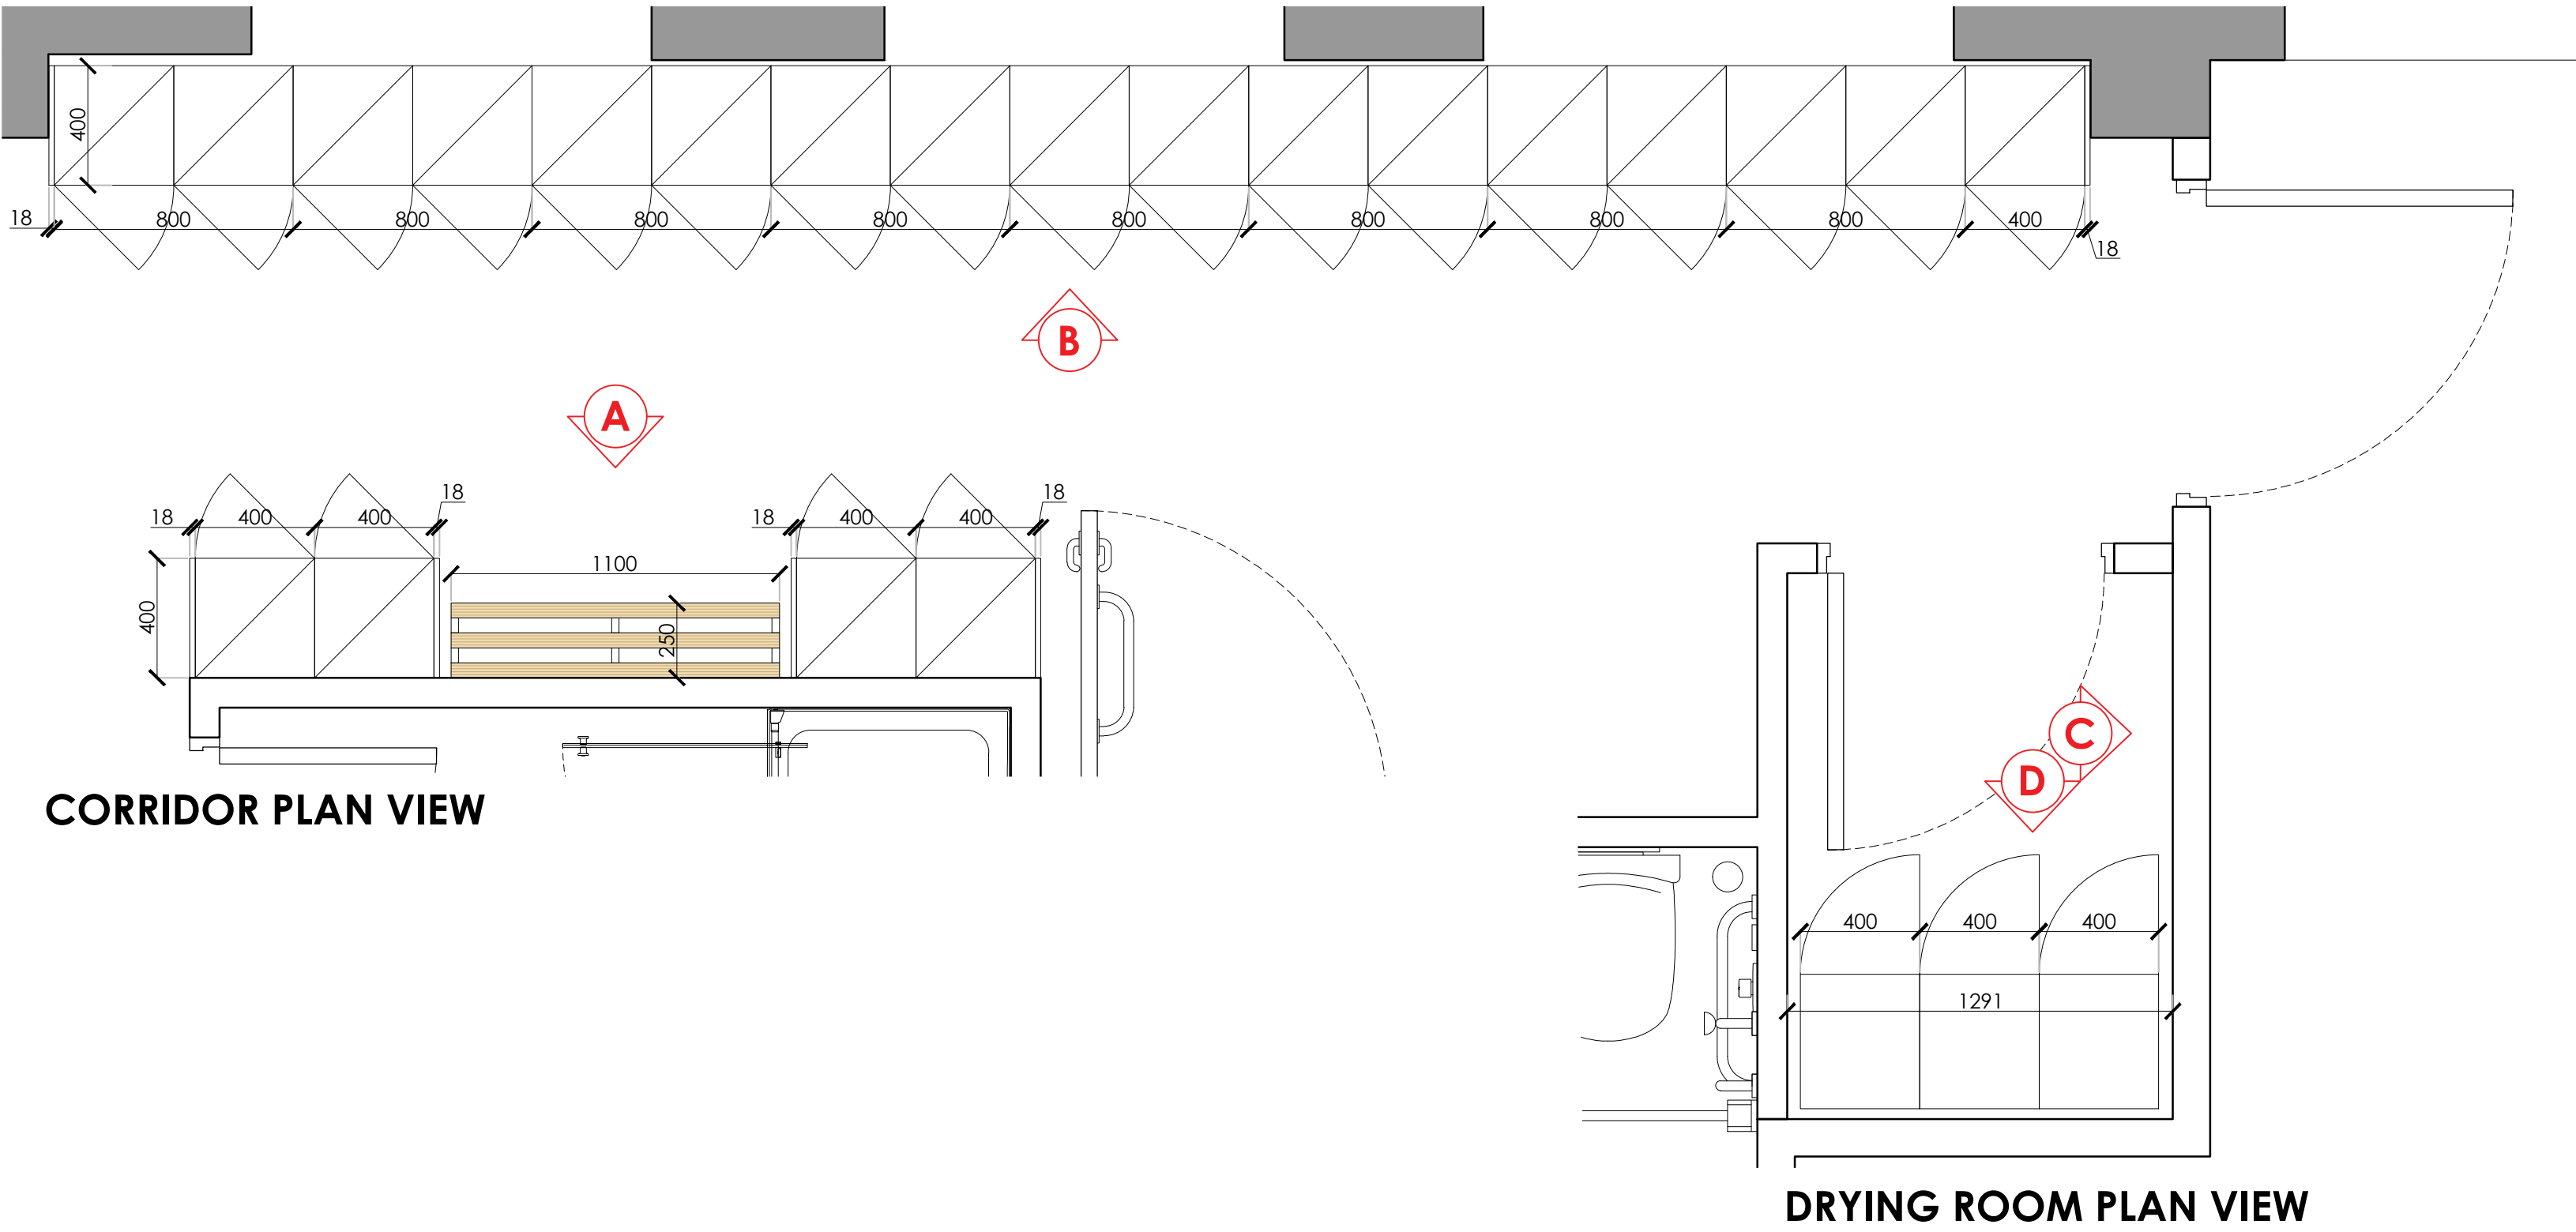

ELEVATION A

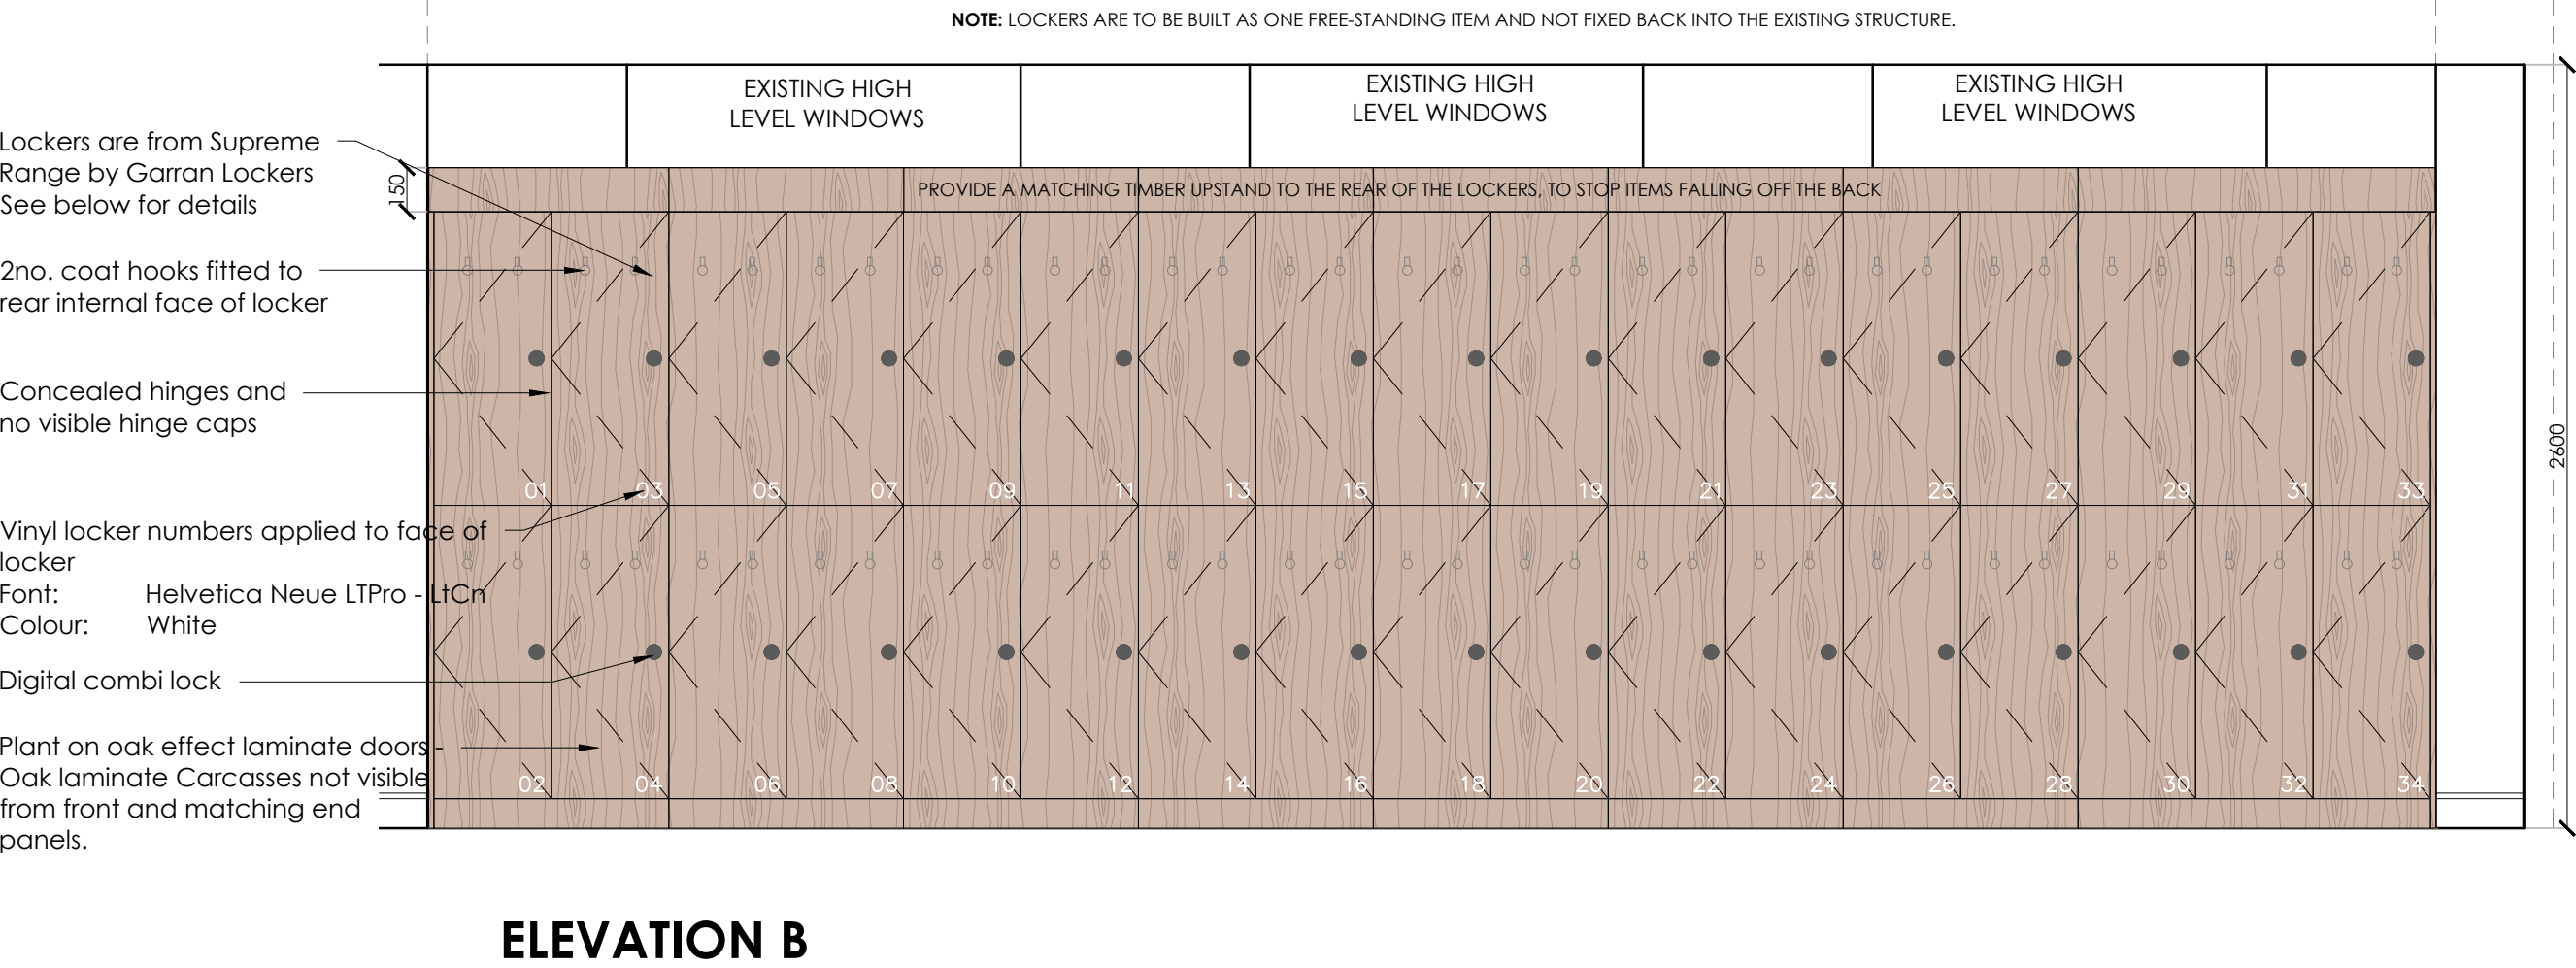

ELEVATION B

SPECIFICATION


'Supreme' lockers by Garran Lockers.
Lockers to have plant on doors and matching laminate end panels to conceal locker carcass sides, concealed hinges and no visible hinge caps, digital combination locks, 2no. coat hooks per locker and locker stand seat benches as shown. Vinyl numbering applied to lock fronts as shown. Colour:- **Oak**
FABRICATOR TO ADVISE ON STABILITY OF LOCKERS. FIX TO FLOOR FOR ADDITIONAL SECURITY IF NECESSARY

Site dimensions to be surveyed prior to order and installation and coordinated with locker manufacturer / site contractor.


'Wire Mesh' Lockers by Garran Lockers.
Lockers to be powder coated to **RAL 9011 Graphite Black**
TO BE INSTALLED AS PER MANUFACTURER'S RECOMMENDATIONS

Bench specification as per elevations. Slats to be clear lacquered ash timber with legs powder coated to **RAL 9011 Graphite Black**

Contact James Pittam @ Garran Lockers
Jamespittam@garran-workspaces.co.uk 07376 081731

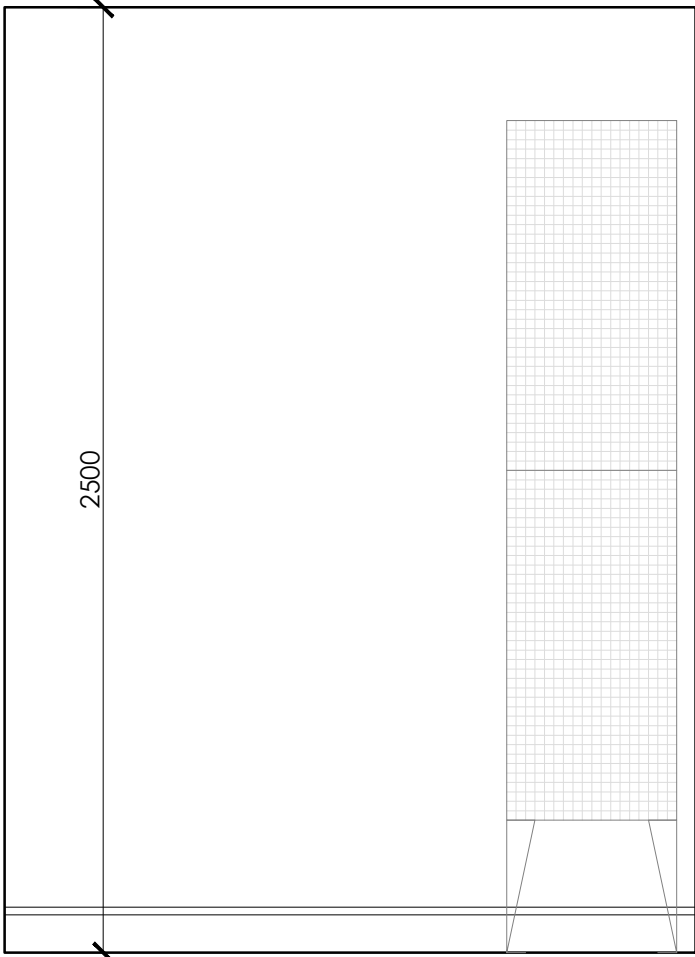

ELEVATION C

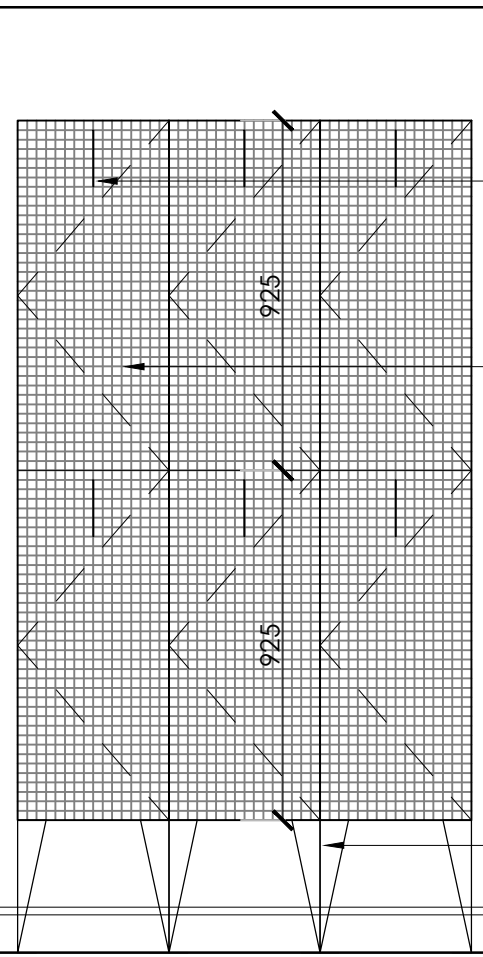

ELEVATION D

All lockers to have hanging hook and be floor fixed as per manufacturer's recommendations

Mesh lockers
Mesh powder coated to **RAL Graphite Black 9011**

Lockers to be raised from floor to allow for floor heaters
TO BE CO-ORDINATED WITH M&E SPECIFICATION REGARDING REQUIRED HEIGHT.

Rev	Date	Description	Initials
F	23.08.23	LOCKERS TO BE FREESTANDING	PB
E	22.08.23	UPSTAND TO REAR OF THE LOCKERS	PB
D	03.08.23	NICHES LEFT OPEN TO WINDOWS	PB
C	06.21.23	DRYING ROOM REDUCED	PB
B	13.12.22	HERITAGE ISSUE	ST
A	05.12.22	ISSUED FOR TENDER	ST

FOR COMMENT

Client:	GROSVENOR
Project:	SHIP CANAL HOUSE CAT A REFURBISHMENT
Address:	KING STREET MANCHESTER
Drawing Title:	BASEMENT LOCKER DETAILS
Date:	25.11.2022
Project Number:	1308
Scale:	1:20@A1
Drawn by:	ST
Drawing Number:	1308-0B-JN-01F

bluesky Design
INTERIORS LIMITED
Studio 1, 149 High Street, Boston Spa, Leeds LS23 6BH
Tel: 01937 845 399 www.blueskydesigninteriors.co.uk