


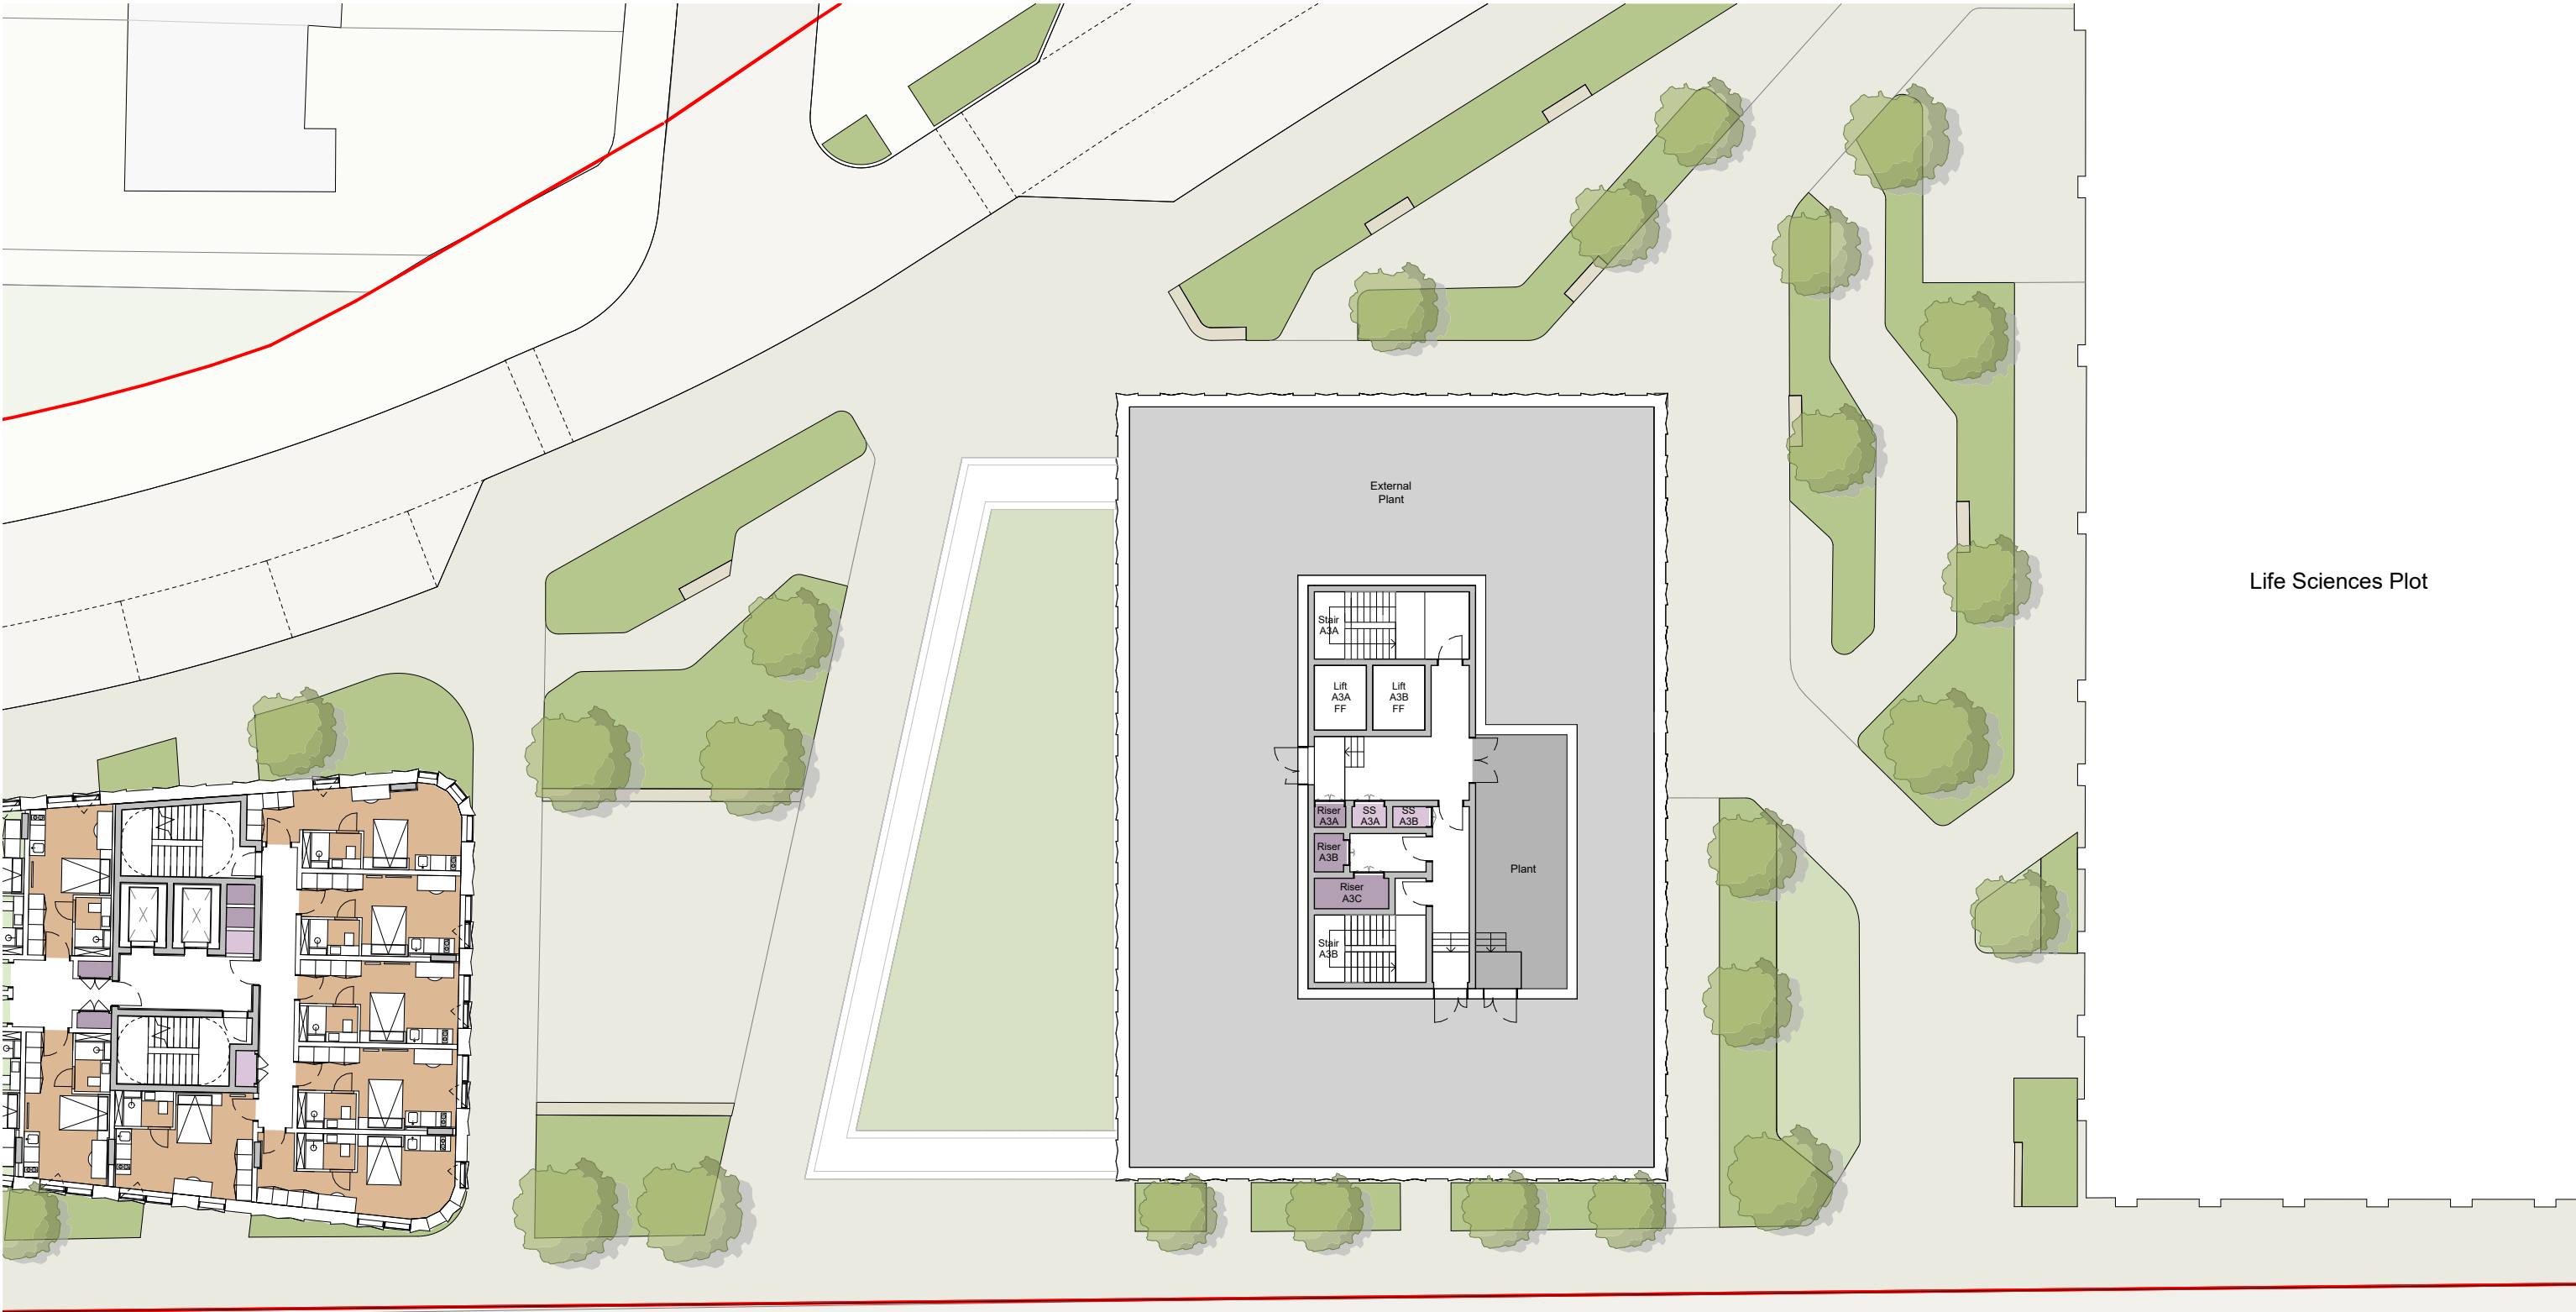

Life Sciences Plot

This drawing is copyright
Do not scale off dimensions.
All dimensions to be checked on
site by contractor.
Contractor to report any
dimensional discrepancies,
errors or omissions prior to
commencing on site.

NOTE:
DO NOT SCALE OFF DRAWING REFER TO INDICATED DIMENSIONS
ONLY.
DRAWING TO BE READ IN CONJUNCTION WITH SHP SPECIFICATION.
INDICATIVE DETAILS TO ILLUSTRATE VISUAL INTENT ONLY. ALL TO
CONTRACTORS DESIGN.
ALL DETAILS TO BE COORDINATED WITH ADJACENT TRADES AND SE
AND M+E ENGINEER DETAILS.
THE CONTRACTOR IS RESPONSIBLE FOR MEETING THE SPECIFIED
PERFORMANCE CRITERIA.

NORTH

Rev	Date	Description
P01	2023-06-22	Planning Issue
P02	2023-10-27	Planning Update

Project Title
Upper Brook Street Masterplan (Williams
Motor Co (Holdings)/ Alliance UBS
Limited), Manchester

Status
PLANNING

Drawing Title
A3 - General Arrangement
Plan
Roof Level

Project No
10450

Scale
1 : 250 @ A3

SHP Drawing Code
10450-SHP-A3-A-B5D8-G200-PL-RF-001

Revision
P02

simpsonhaugh

Manchester
+44 (0)161 835 2345

London
+44 (0)20 7549 4000