


Existing Front Elevation

Existing Side Elevation

Existing Rear Elevation

Existing Side Elevation (Party Wall)

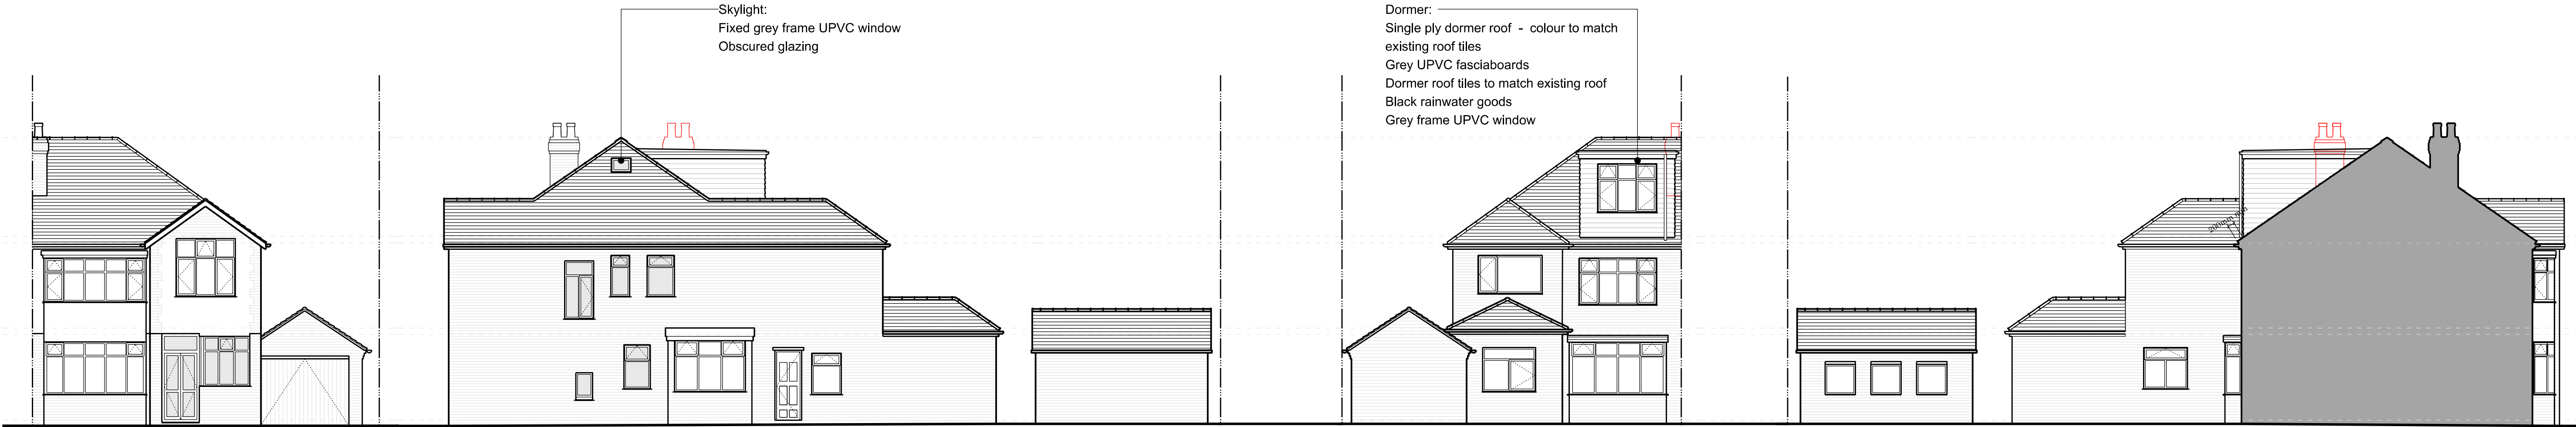

Proposed Front Elevation

Proposed Side Elevation

Proposed Rear Elevation

Proposed Side Elevation (Party Wall)