



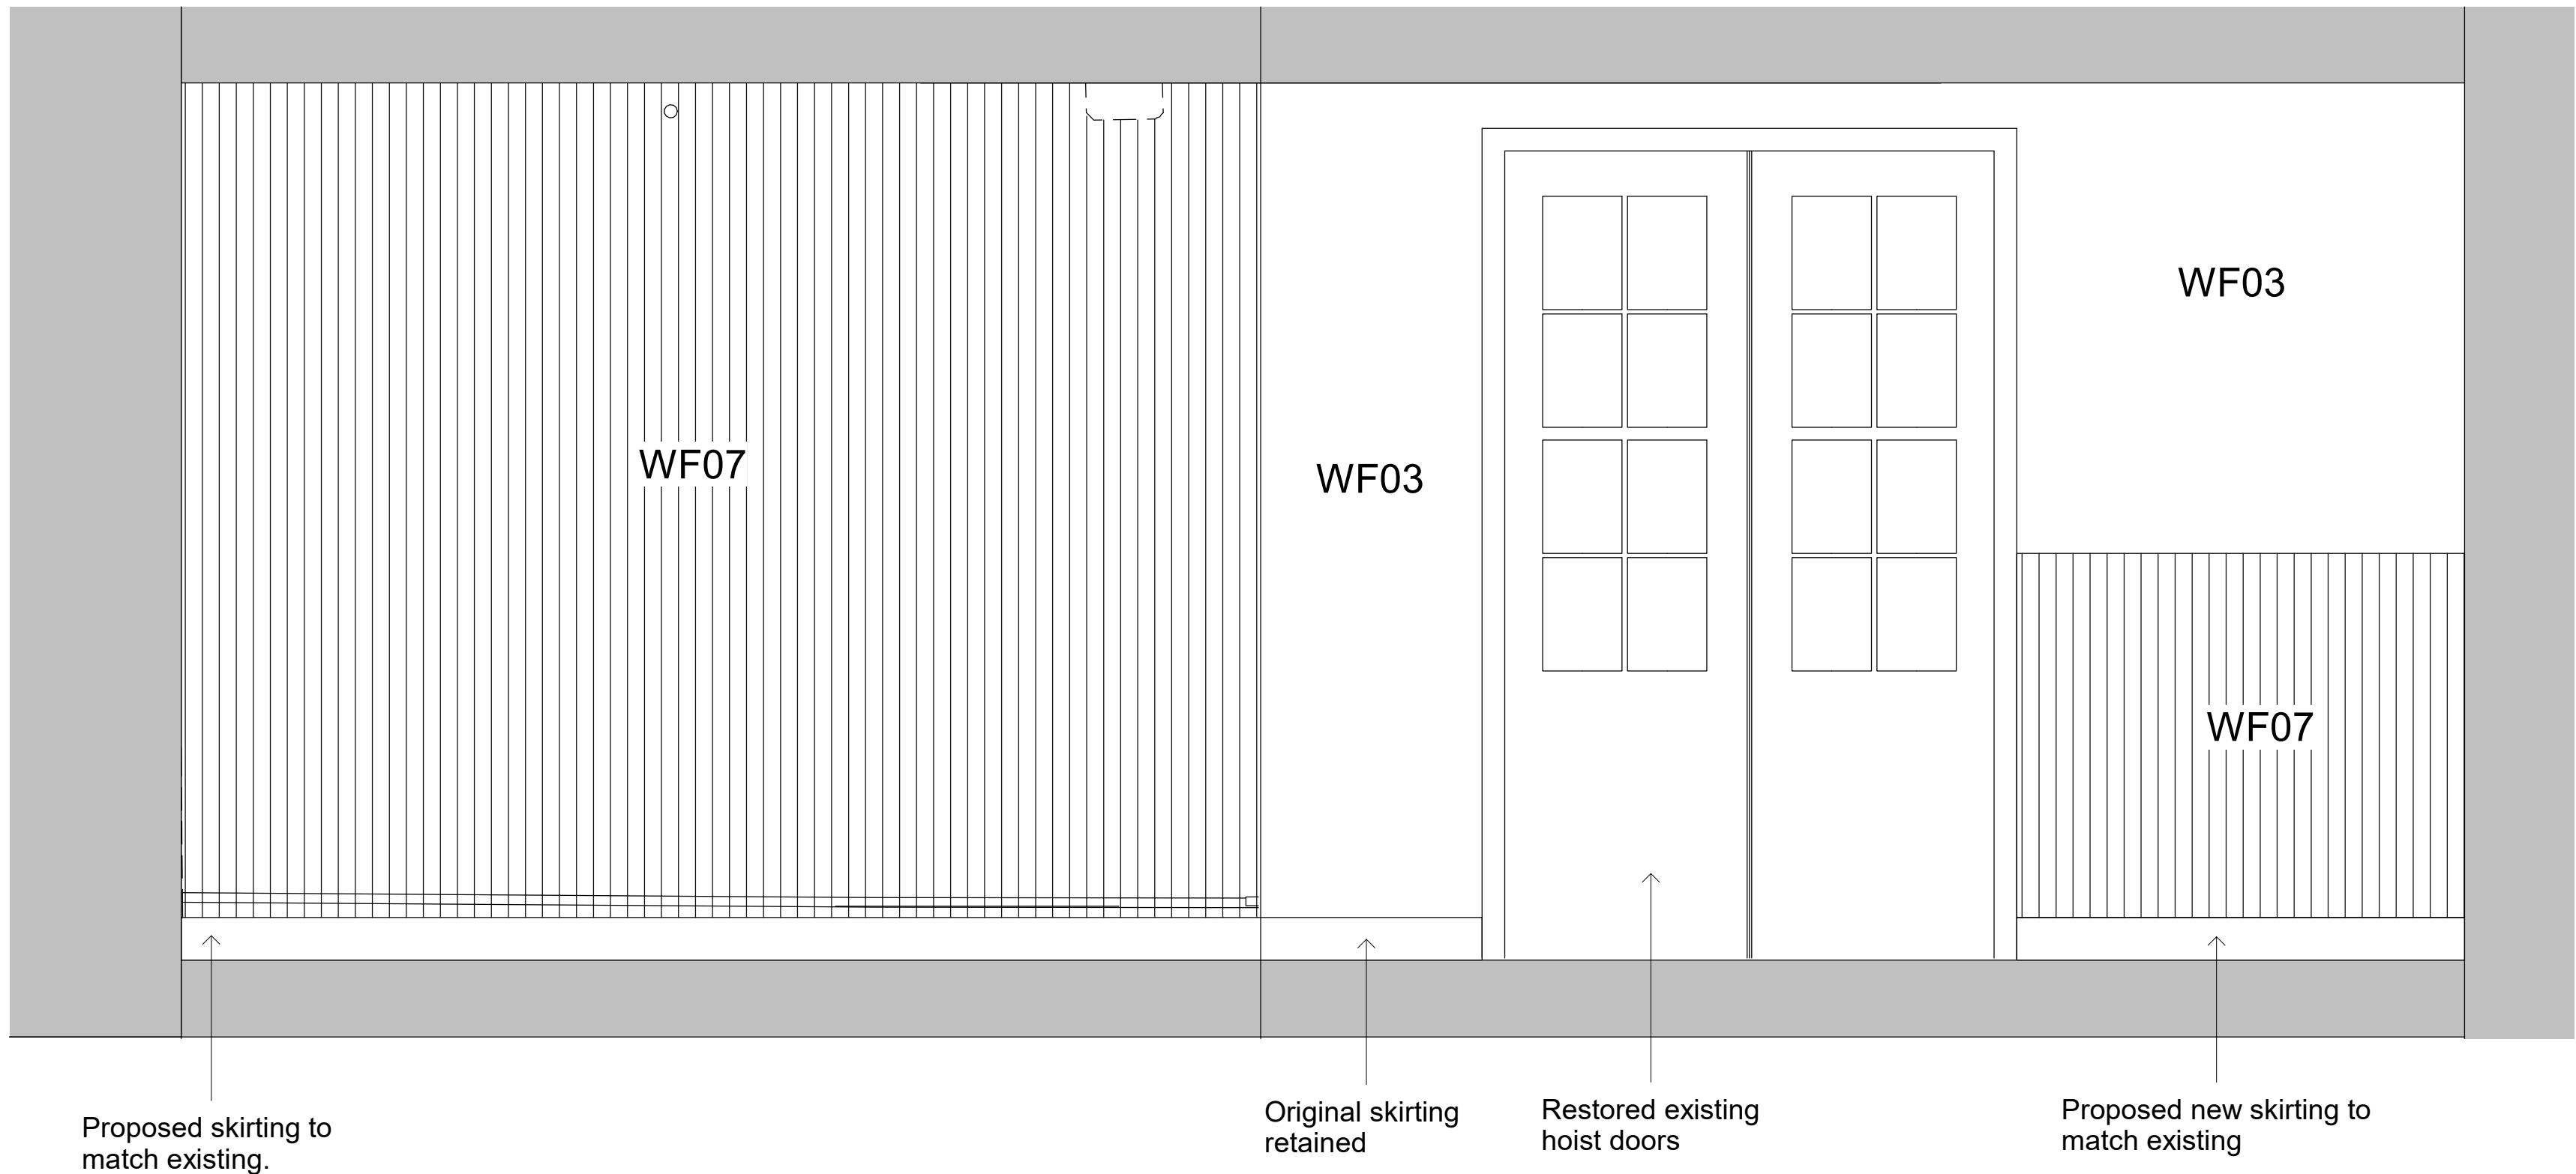


2FL - Elevation 1

1 : 20

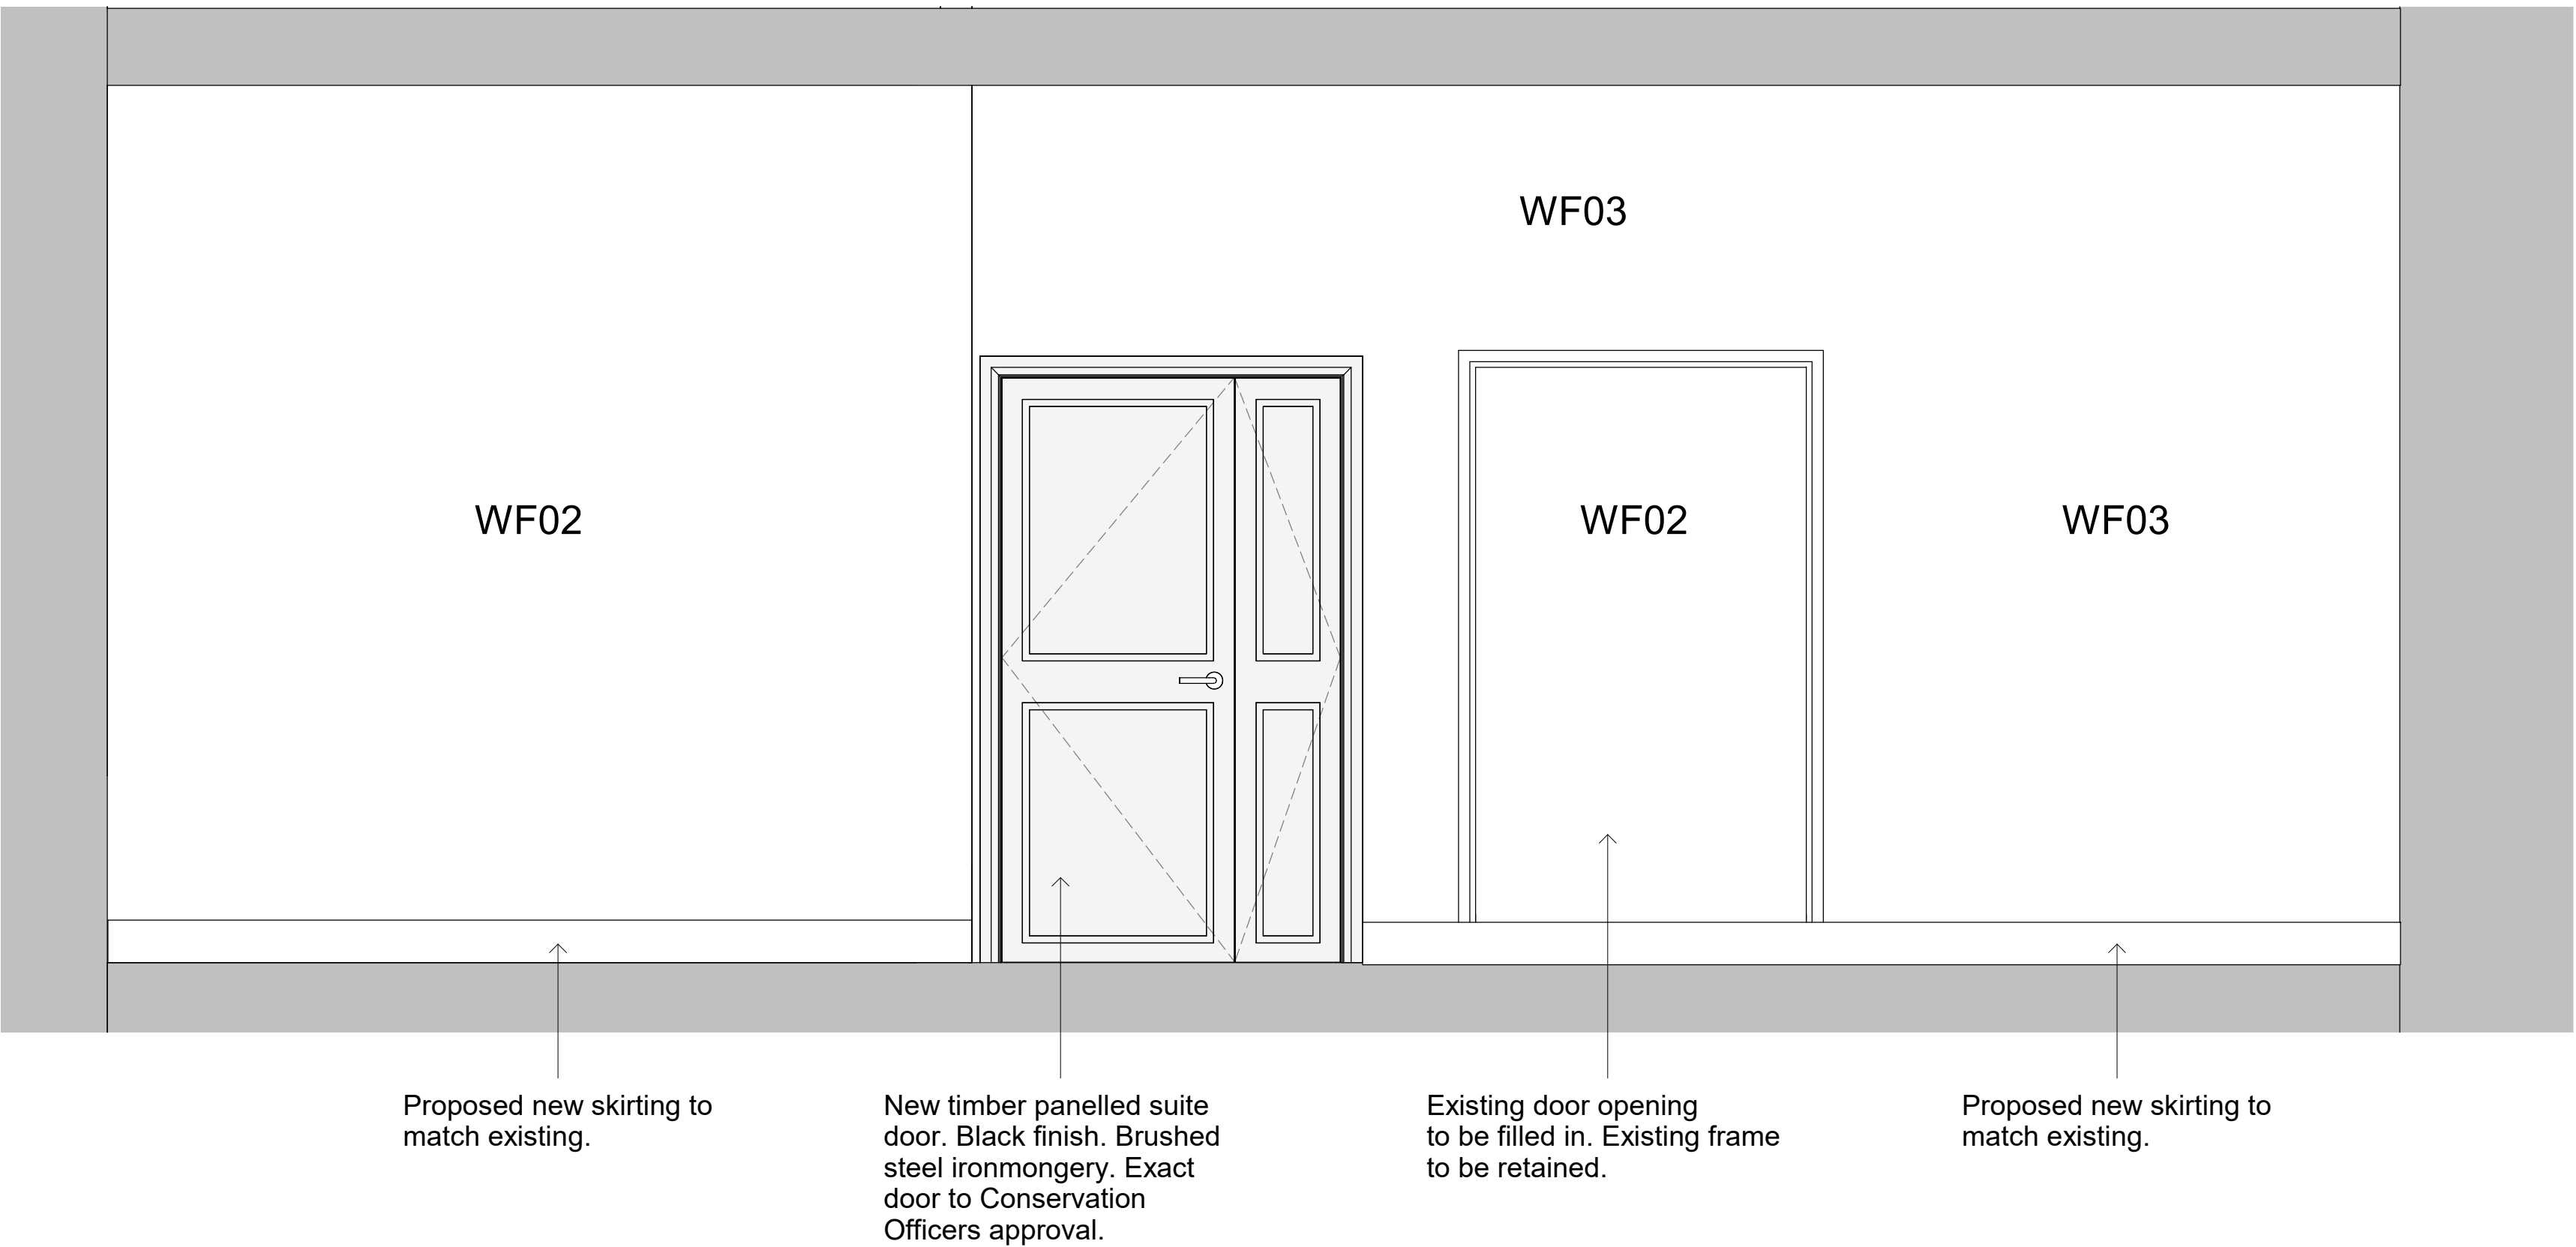

2FL - Elevation 3

1 : 20

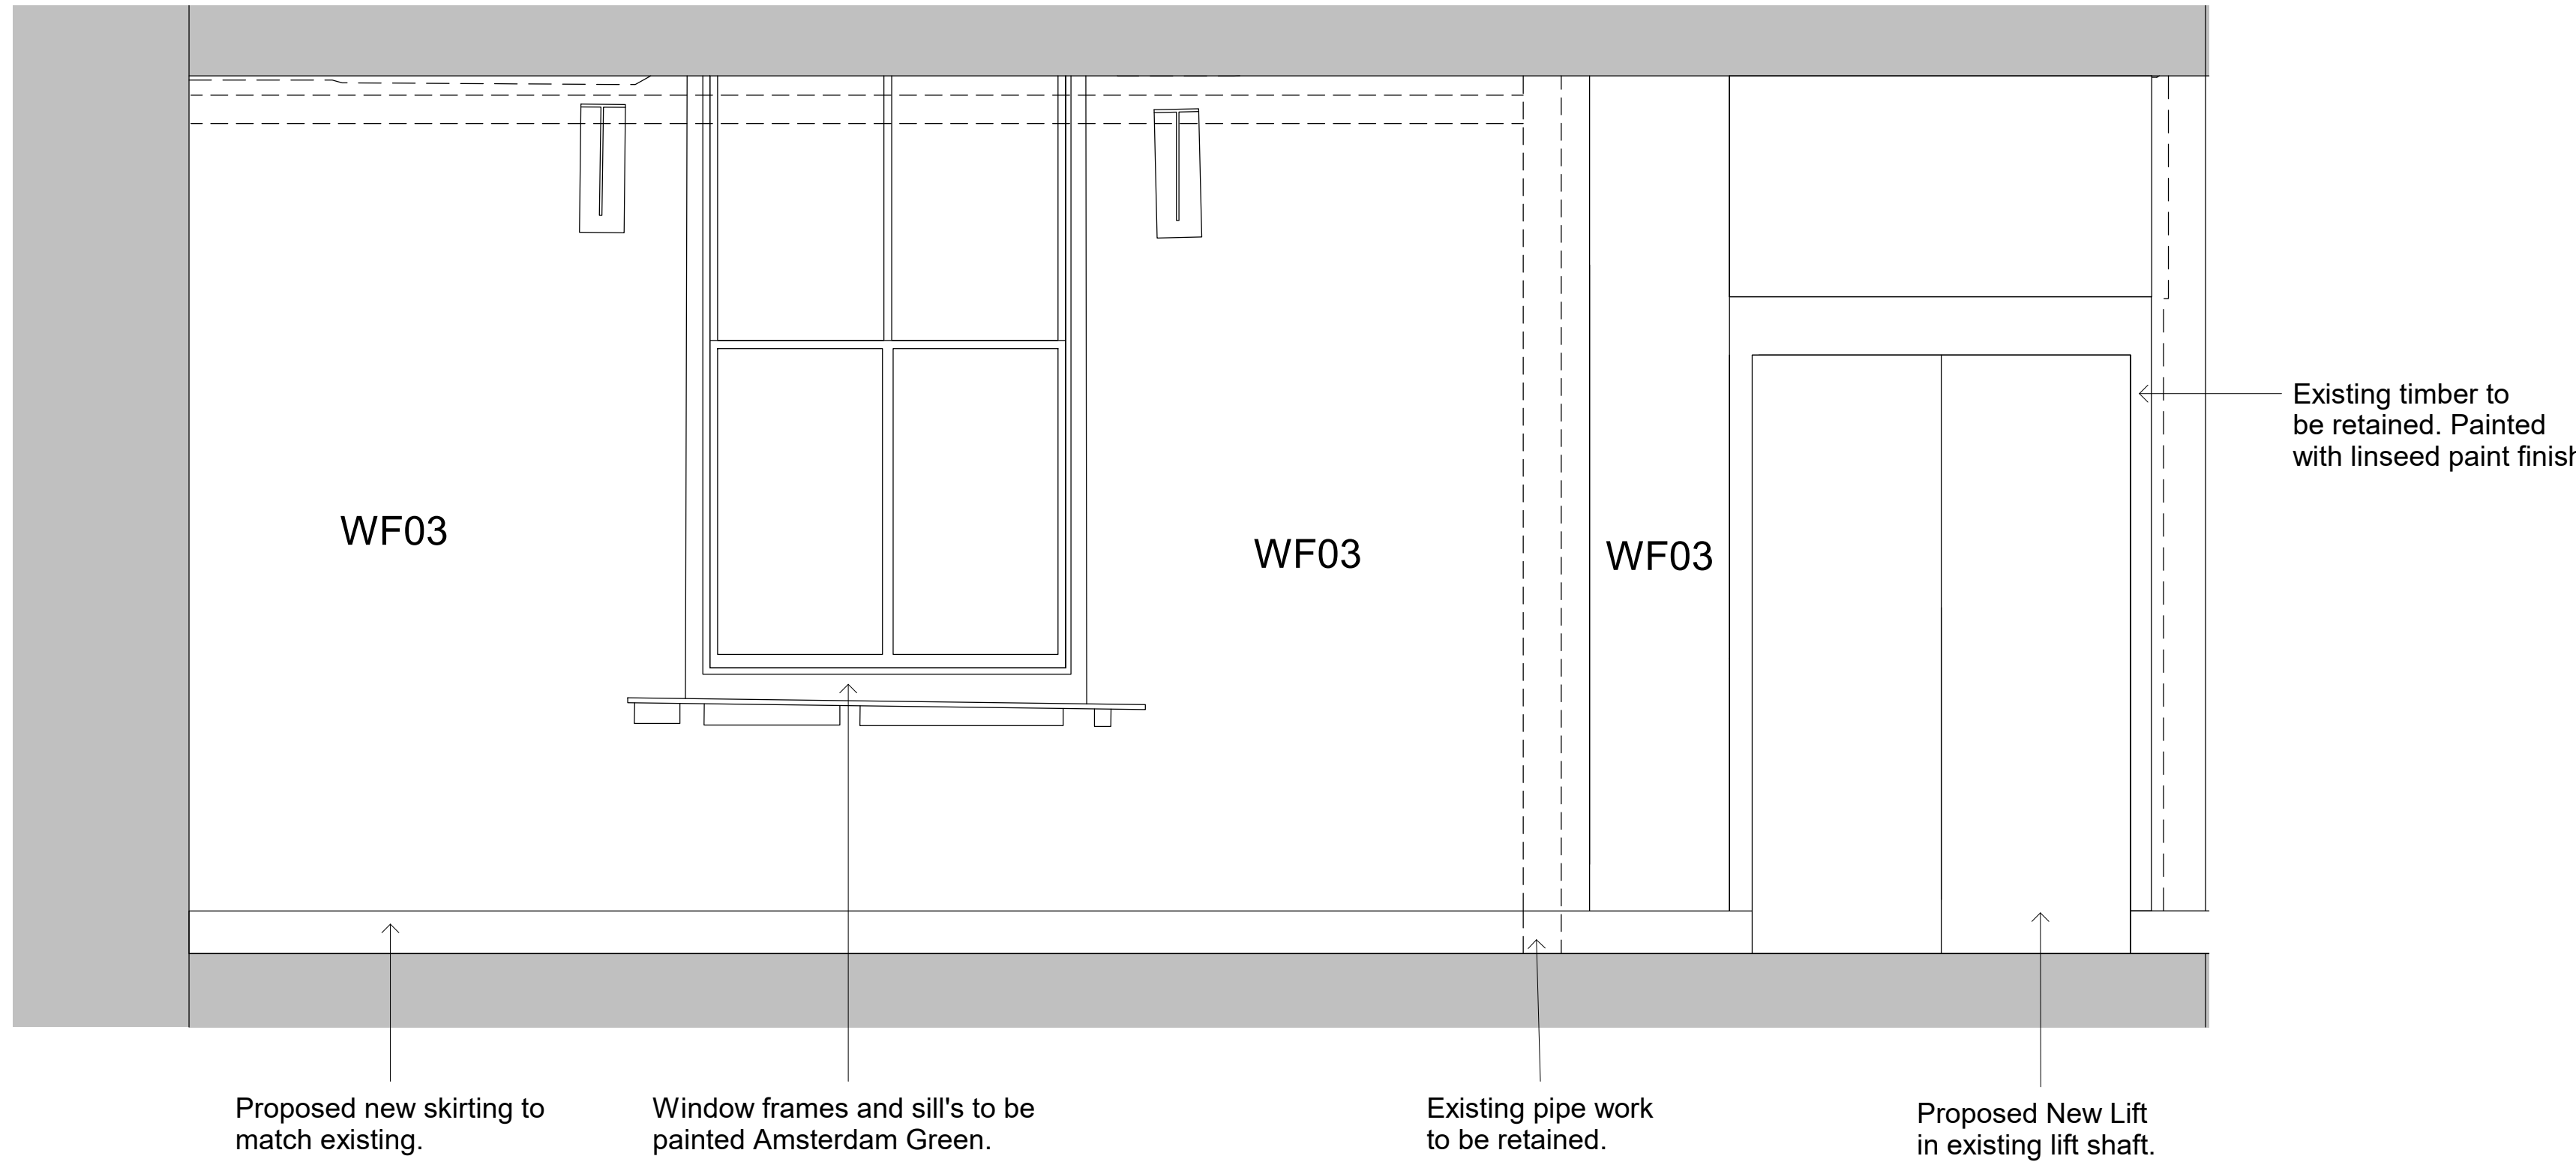


2FL - Elevation 5

1 : 20




2FL - Elevation 2

1 : 20

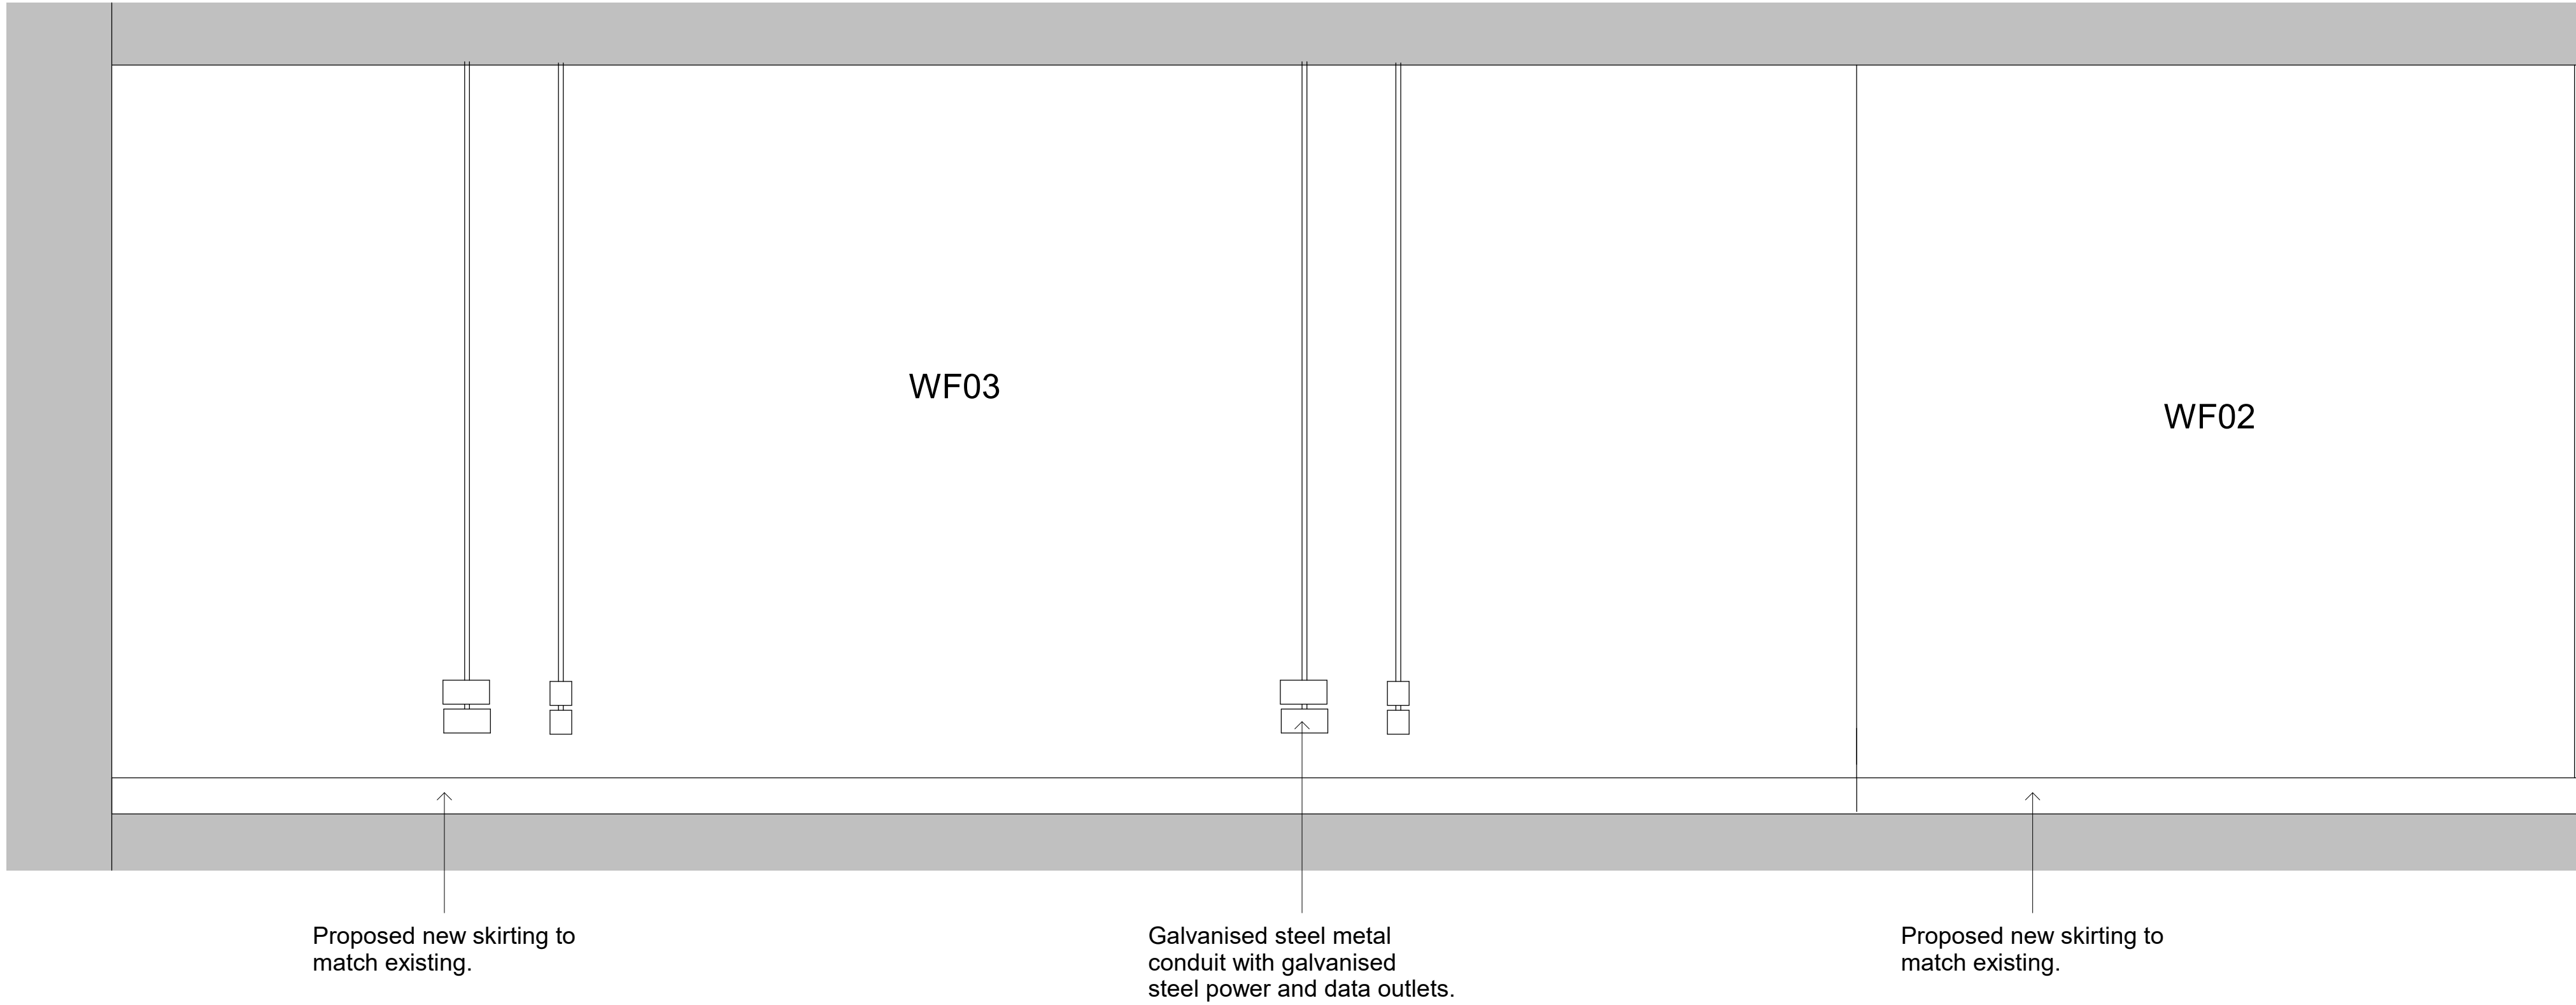

2FL - Elevation 4

1 : 20

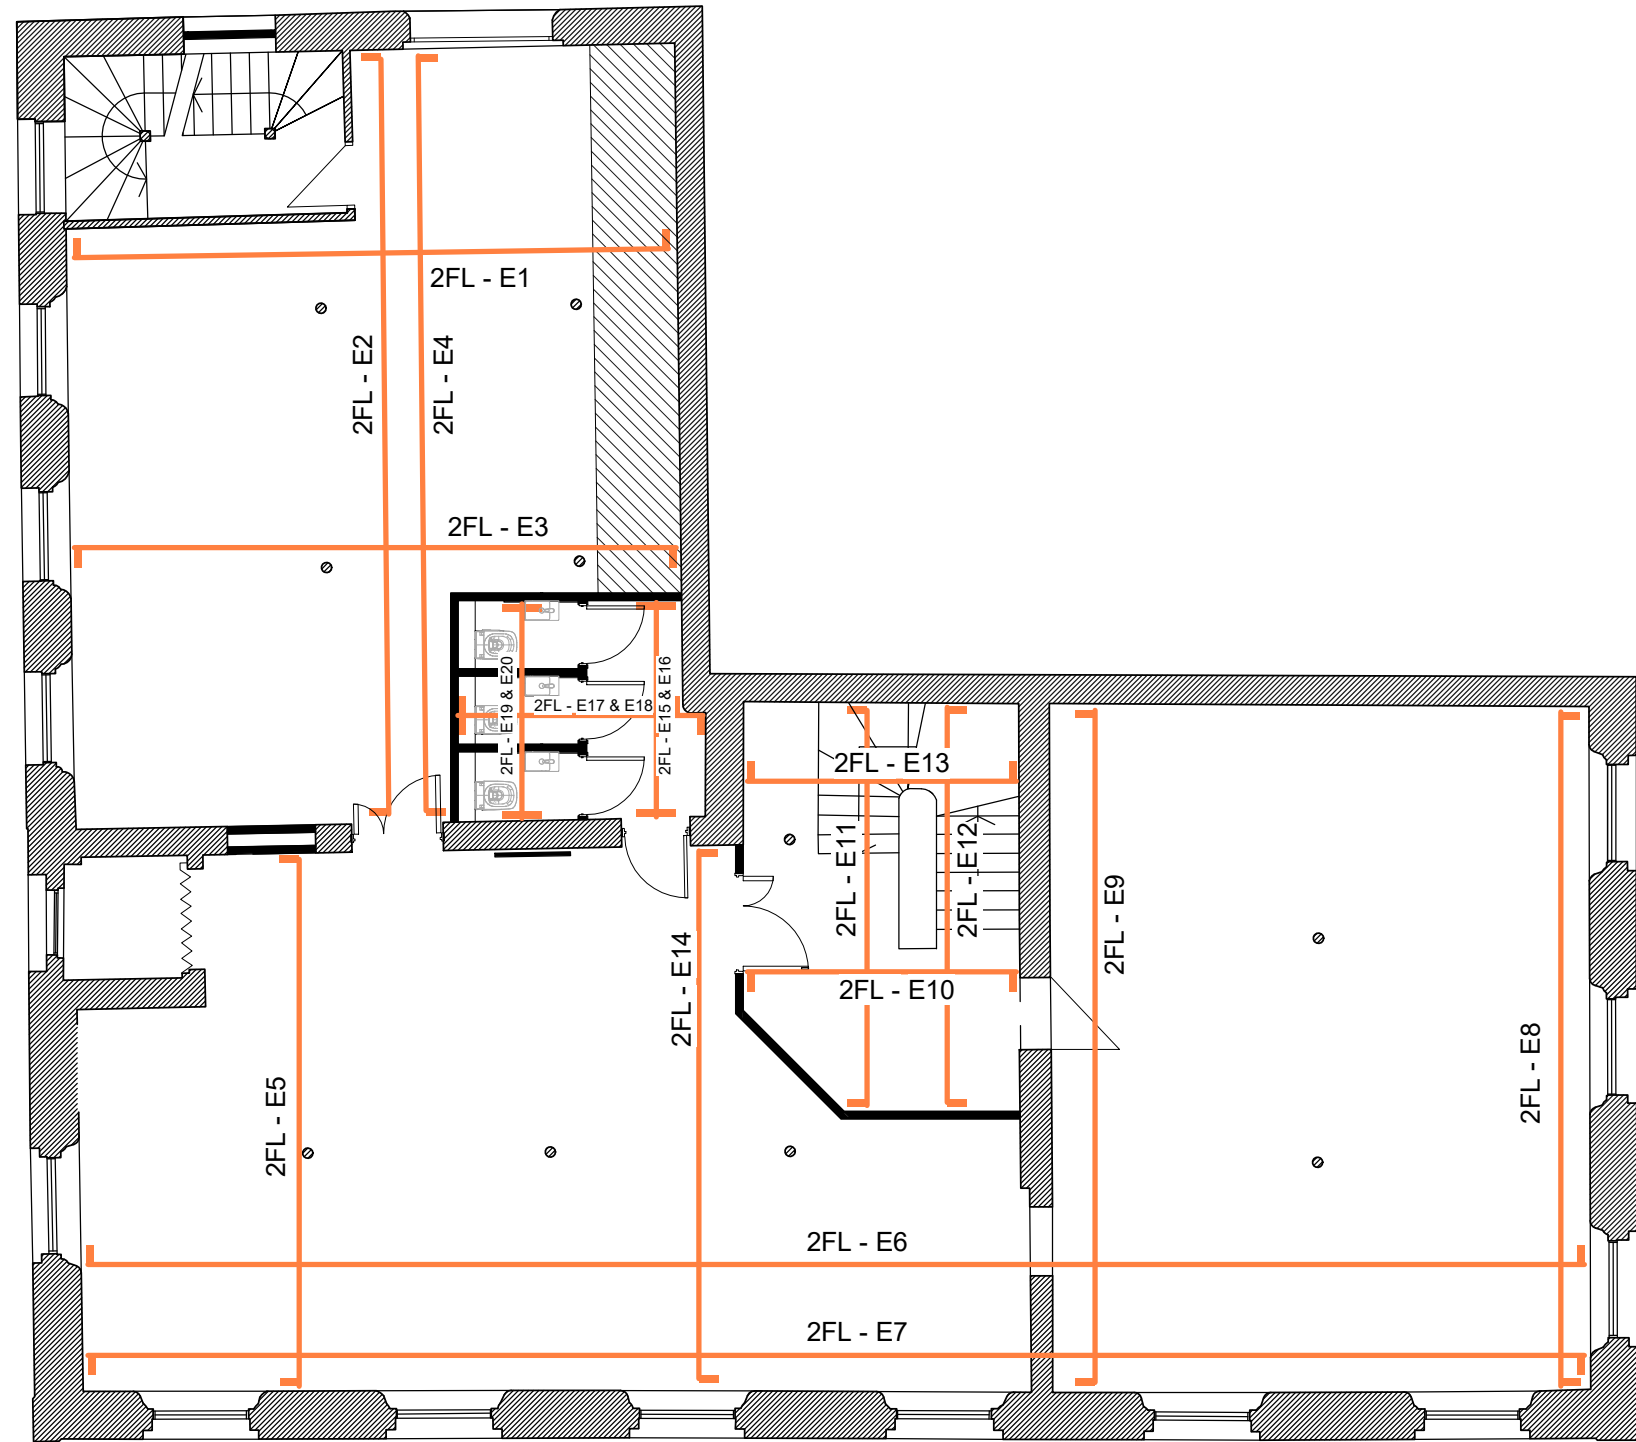

2FL Proposed Internal Elevation Layout_00

1 : 100

A	Updated following planners comments	10.08.23	ES	ER
-	Issued for planning	18.04.23	ES	SV

REV	DESCRIPTION	DATE	BY	CHK
-----	-------------	------	----	-----

CLIENT NAME

T&M Real Estate

PROJECT NAME

Lindencourt

DWG TITLE:

2FL Proposed Internal Elevations_00

DWG NO: **13_200**

REVISION: **A**

SCALE **As indicated @A0**

DRAWN: **ES**

DWG STATUS:

Planning