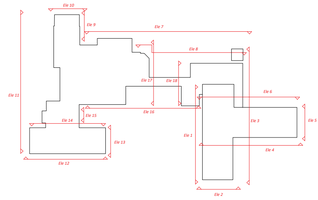

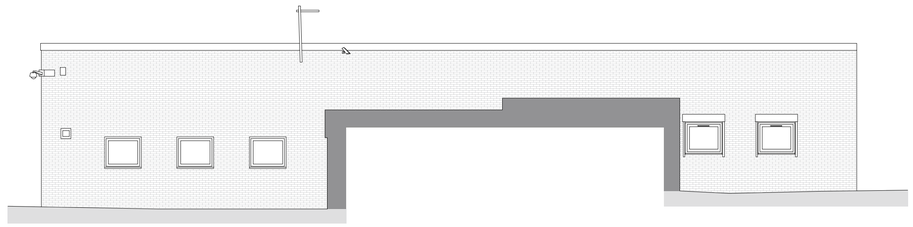

Elevation 14

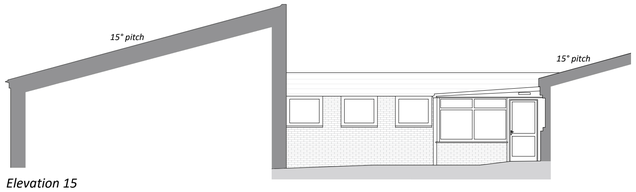

Elevation 15

Elevation 16

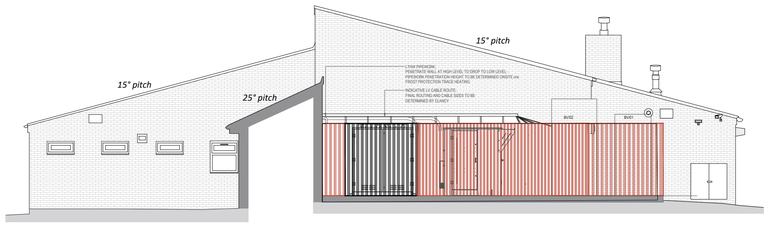

Elevation 17

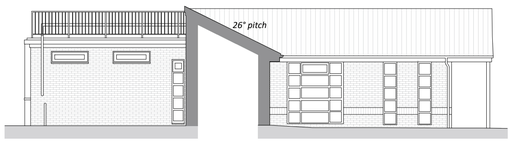

Elevation 18

Scale (m)
1:100

0 5 10

AA PROJECTS
DELIVERING EXCELLENCE WITH DREES & SOMMER

Notes:

Copyright: All rights reserved. This drawing must not be reproduced without permission from AA Projects Ltd. Do not scale off this drawing. All dimensions are to be checked on site by contractor / sub contractor. Any discrepancies to be reported to AA Projects Ltd.

Rev	Date	Revision notes	By	Check
A	06/06/2023	Changed location of external ASHP and fencing	JB	RS

AA PROJECTS
L2 Pilkington Court
Sinclair Way
Prescot Business Park
Prescot
Liverpool
L34 1QG
Tel: 0151 430 2340

Office Locations
Birmingham, Leeds, Liverpool, London, Manchester, Oxford, Rugby, Newcastle
www.aaprojects.co.uk

Client	Equans MCC
Drawing Title	Hall Lane Resource Proposed Elevations 14 - 18
Project Title	PSDS Hall Lane Resource Centre
Drawn	JB
Date	06/06/2023
Checked	RS
Date	06/06/2023

A1 | DWG No. 19972-HLC-207 | Scale 1:100 | Revision A