

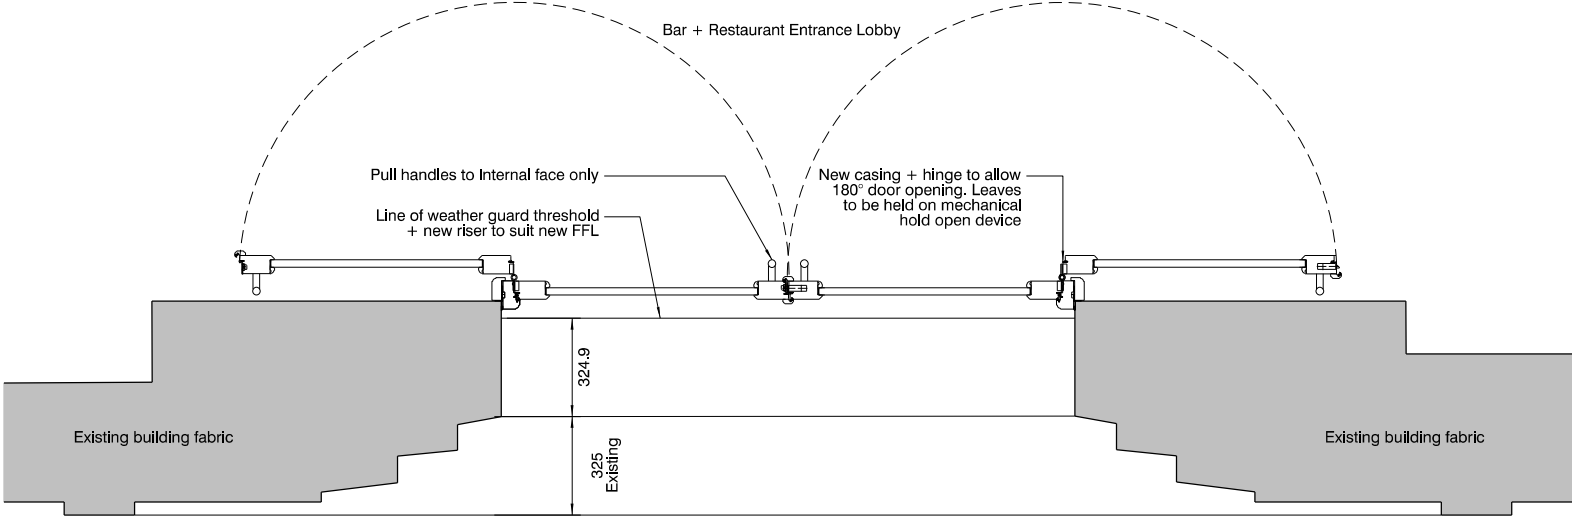
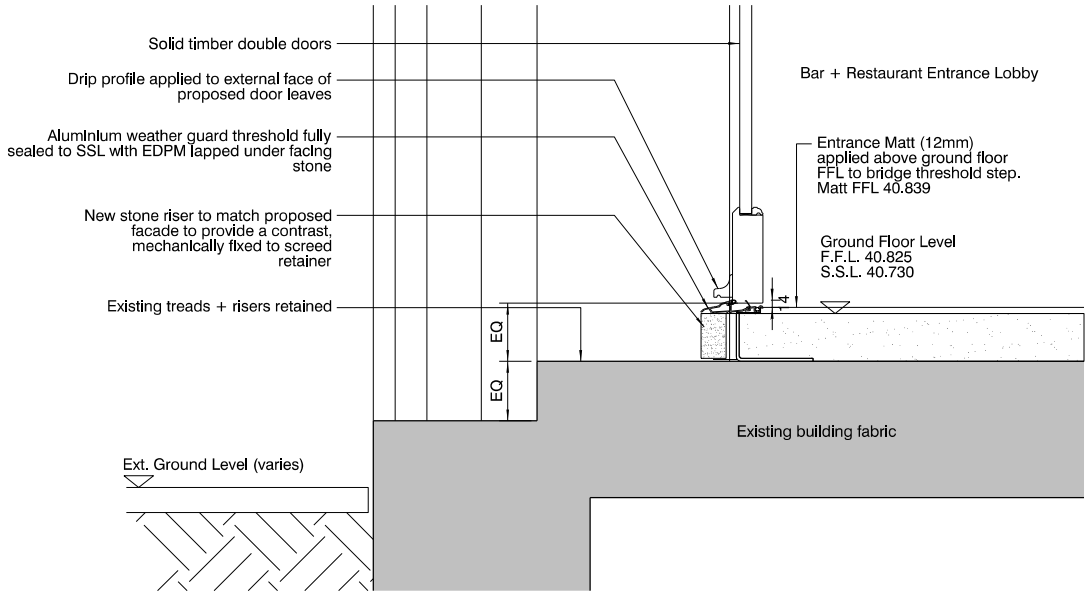


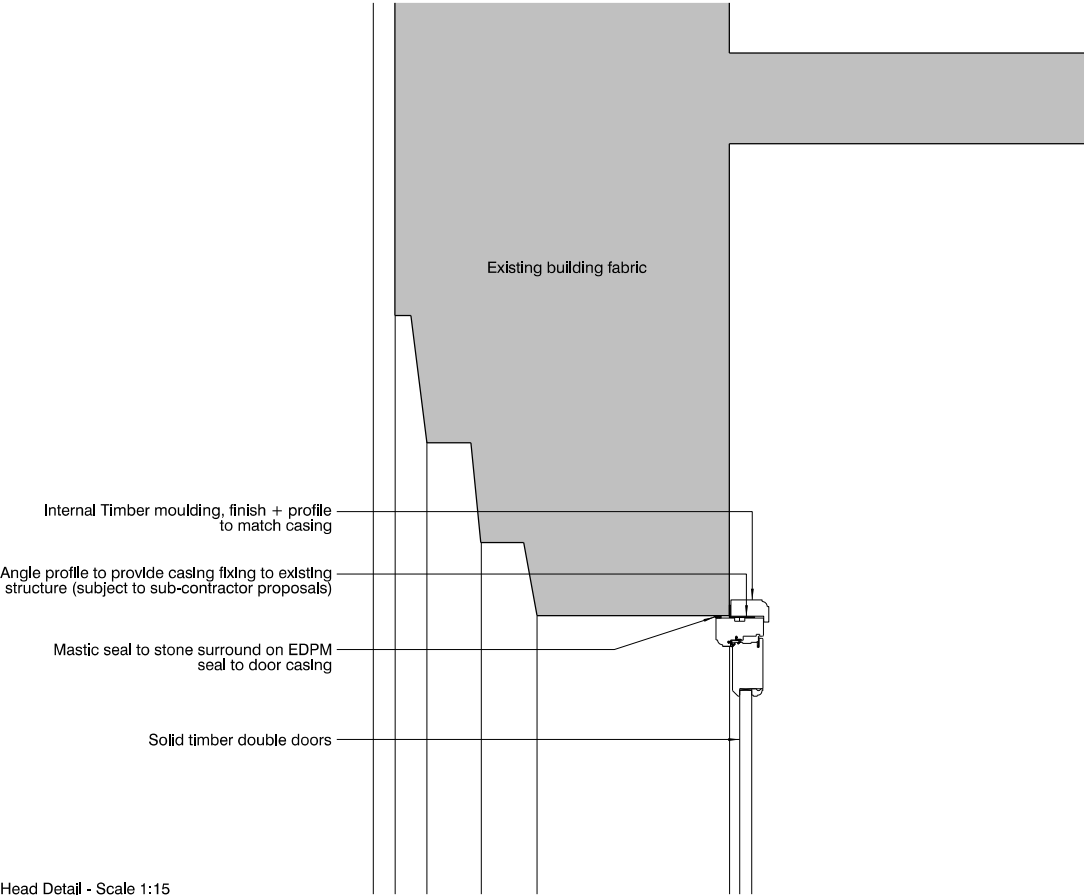

Entrance Door Plan - Solid timber hinged double doors - Scale 1:25

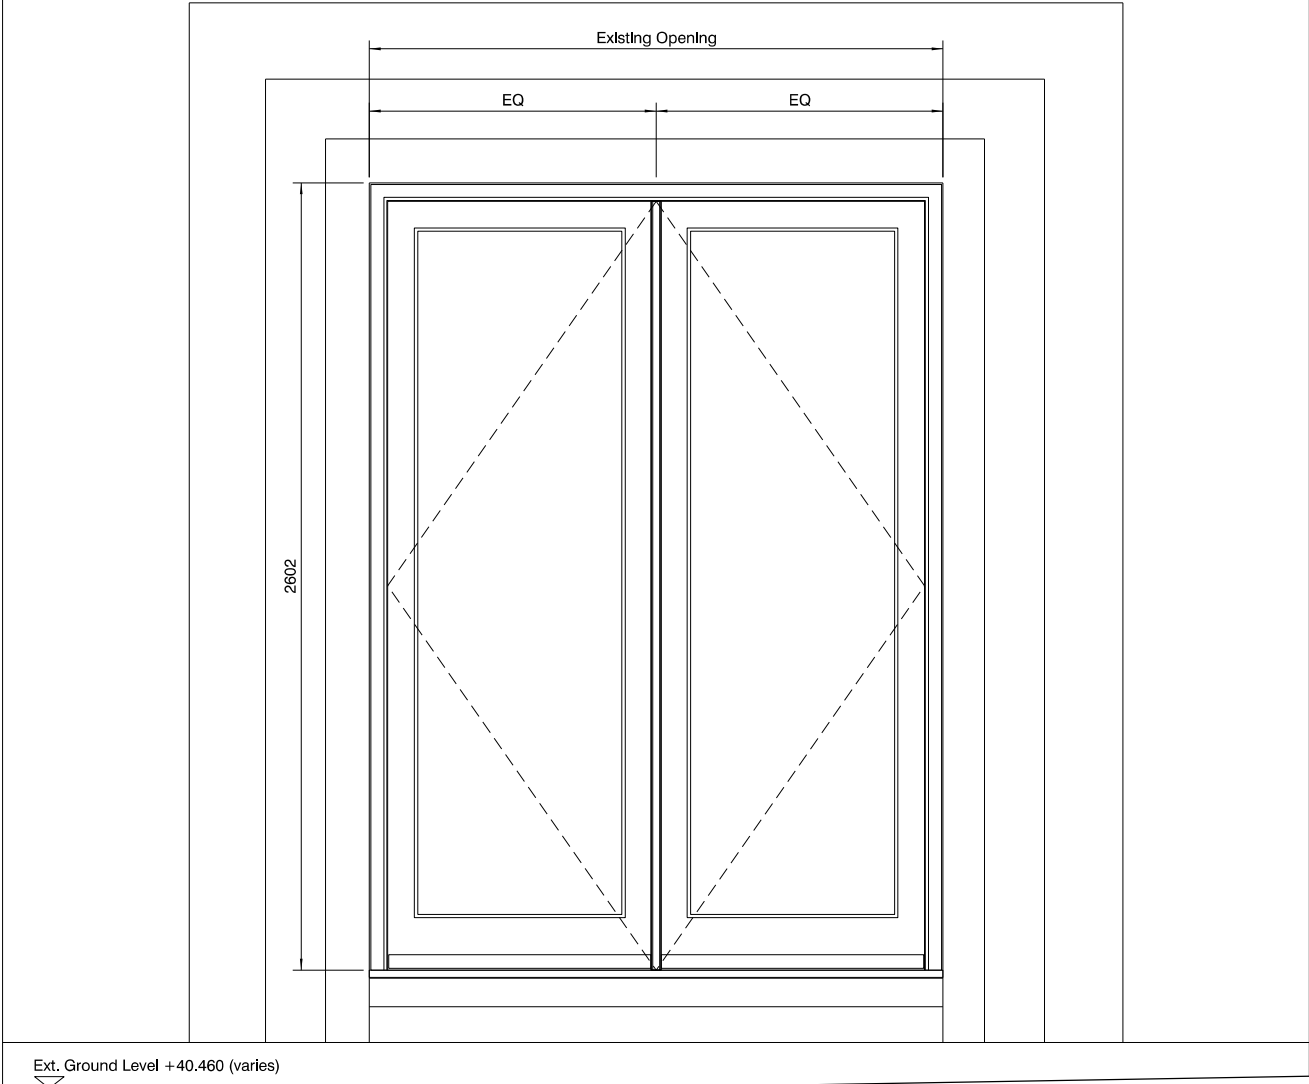

Restaurant Entrance Door External Elevation - Solid Timber Hinged Doubled Door - Scale 1:25

revision: date: note:
P01 20230331 discharge of condition 31

project
4*hotel on princess street,
manchester
job no.
7415
title
bar entrance door detail
scale
1:15/25 @ A3
drawing no.
al(05)0165

in association with
LEACH RHODES WALKER
ARCHITECTS
www.lrw.co.uk

stephenson hamilton risley
STUDIO
3 riverside mews
4 commercial street
manchester, M15 4RQ
www.shr.studio
email@shr.studio
0161 832 0244