


Do not scale off this drawing. All dimensions to be checked on site prior to manufacture and construction. This drawing is the property of Just-H Architects and should not be reproduced without permission. All discrepancies to be brought to the attention of the architect immediately. This drawing is to be read in conjunction with the specification / bill of quantities and related drawings.

REVISION


A FIRST ISSUE

12/05.23

JG

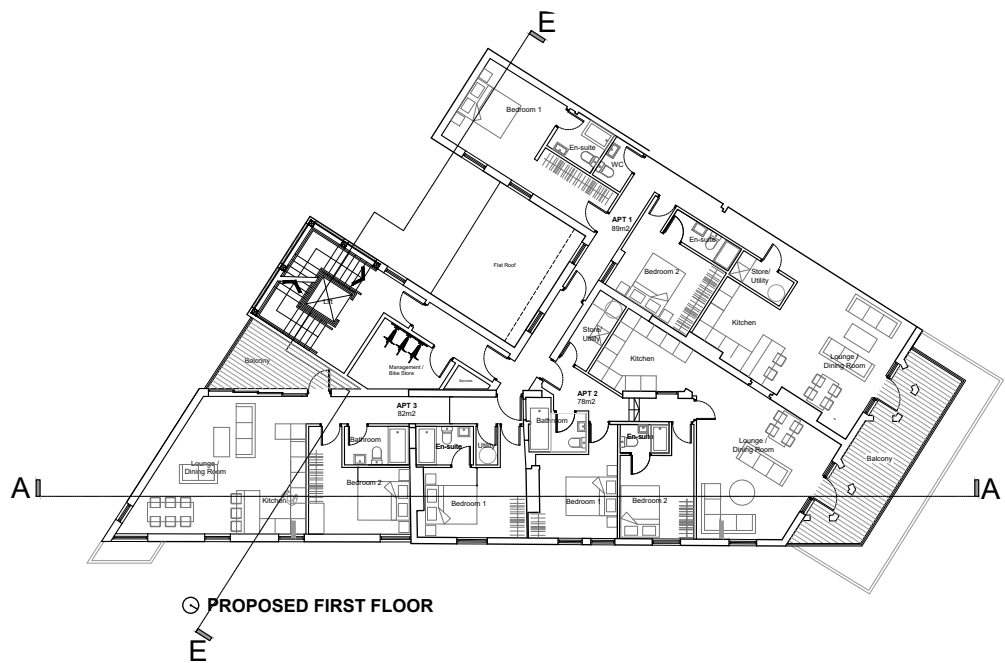

PROPOSED FIRST FLOOR

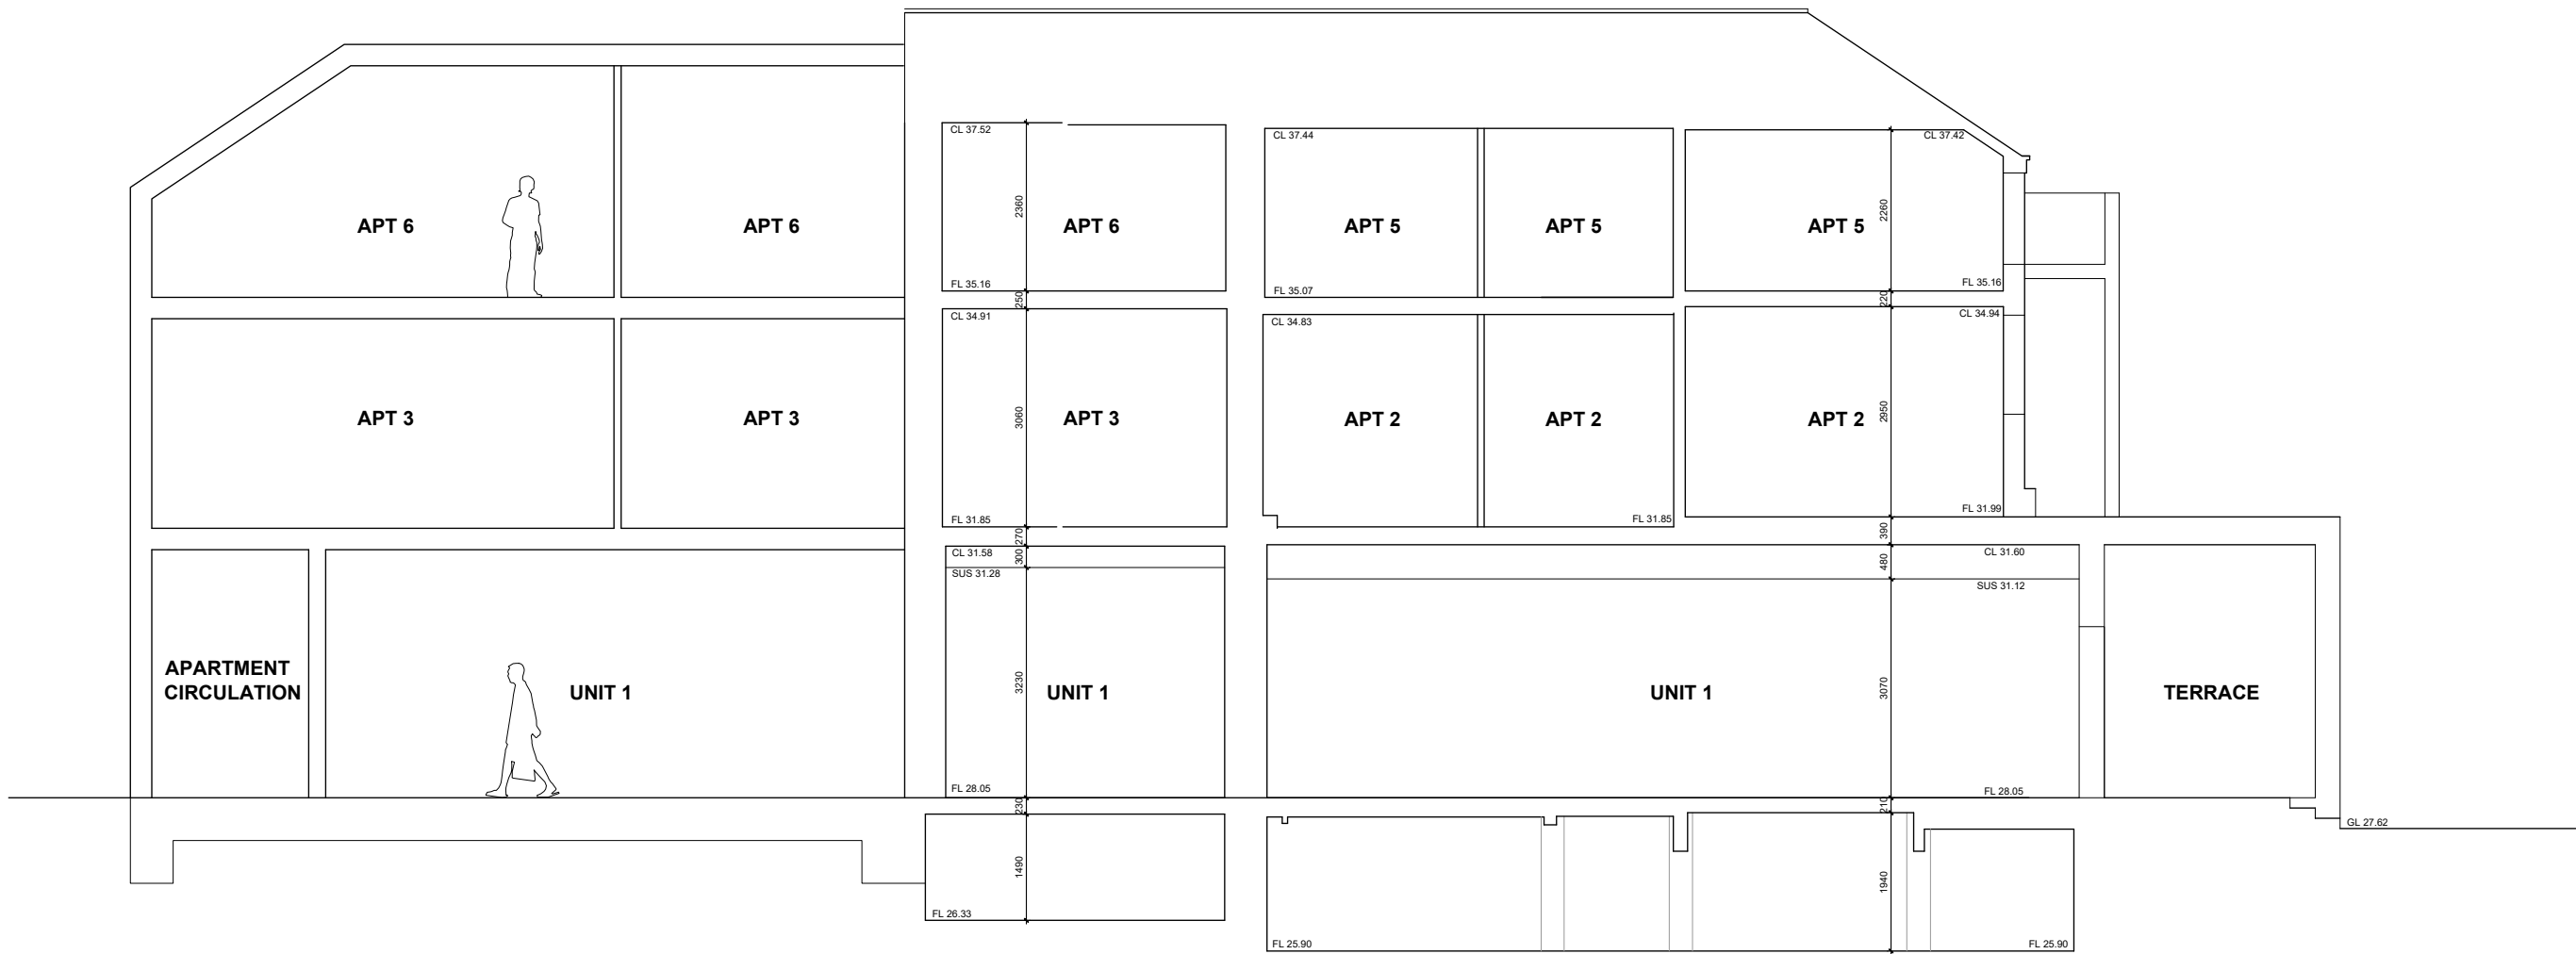

SECTION A-A

VEDANTA & PARTNERS	client	
577 -579 WILBRAHAM ROAD CHORLTON, M21 9AH	project	
PROPOSED SECTION AA	title	
VP.01	job No.	
AX.01	dwg No.	
1:100 @ A3	scale	46 Manchester Road Chorlton Manchester M21 9PH 0161 237 5500 info@justharchitects.co.uk
JG	drawn	