



Notes :
1. This drawing should not be scaled, figured dimensions only to be taken
2. should any discrepancies be found with this drawing, please inform this office.
3. Copyright of this drawing is owned by JM Architects.
Structural information indicative only. To be confirmed by Structural Engineer.

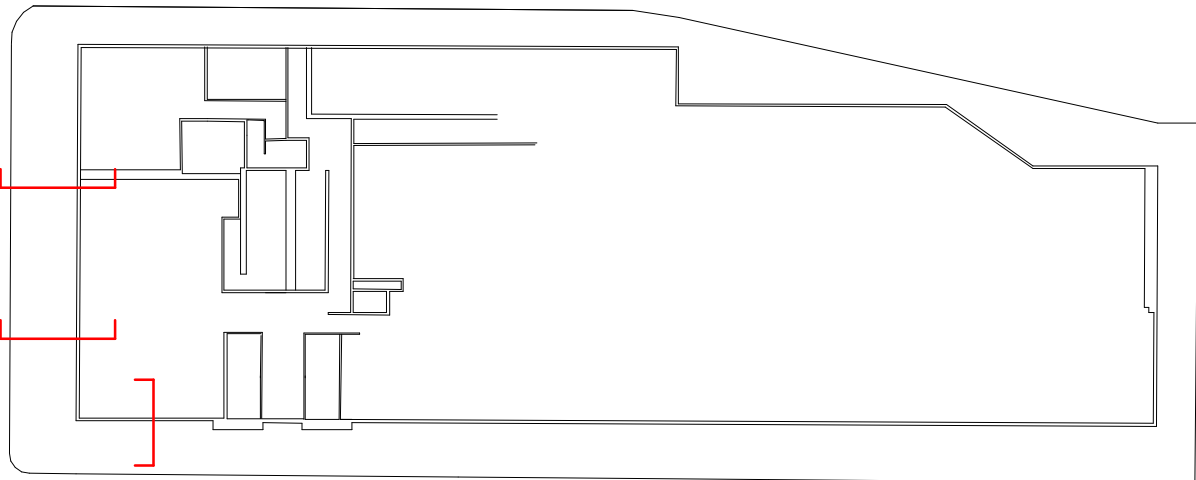


00-Key_Plan_Legend Lvl 00

1 : 500

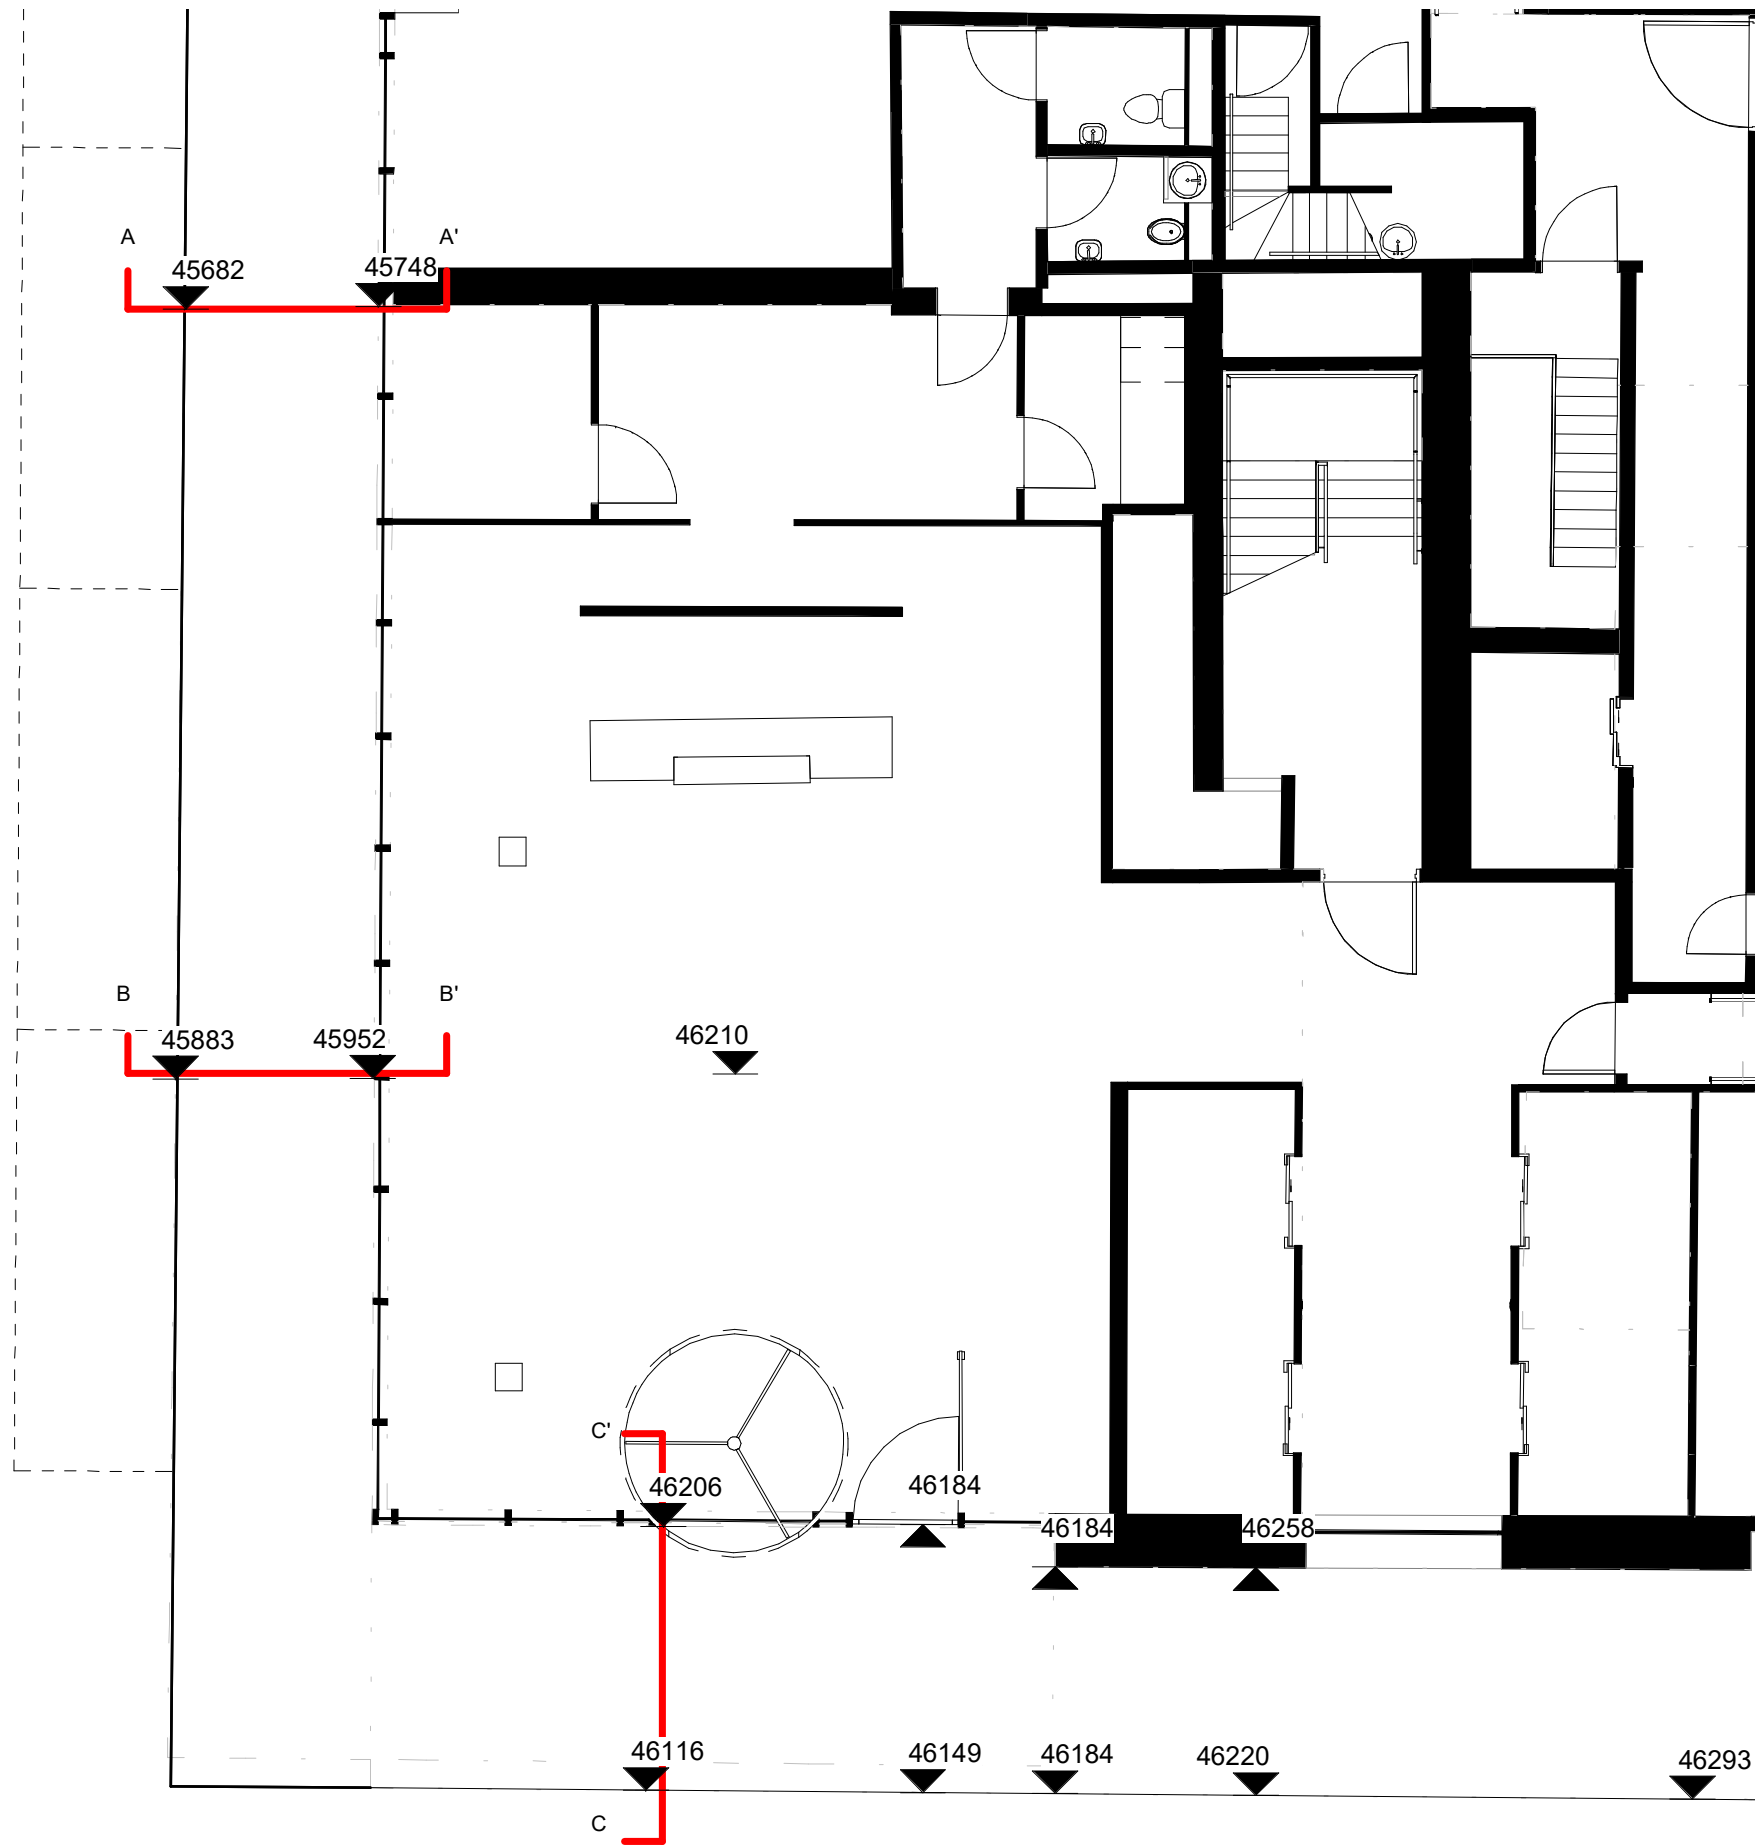


Existing Plan- Level 00 FP Key

1 : 100

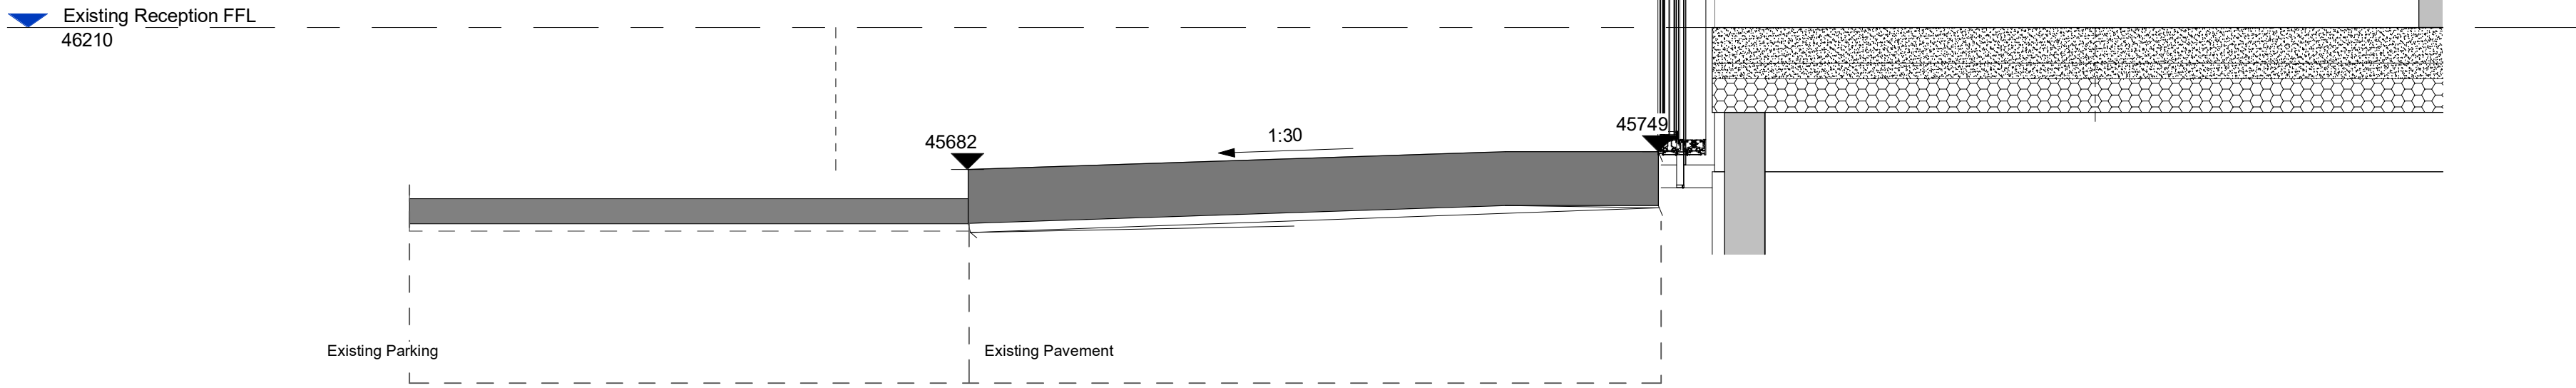


AA'

1 : 20

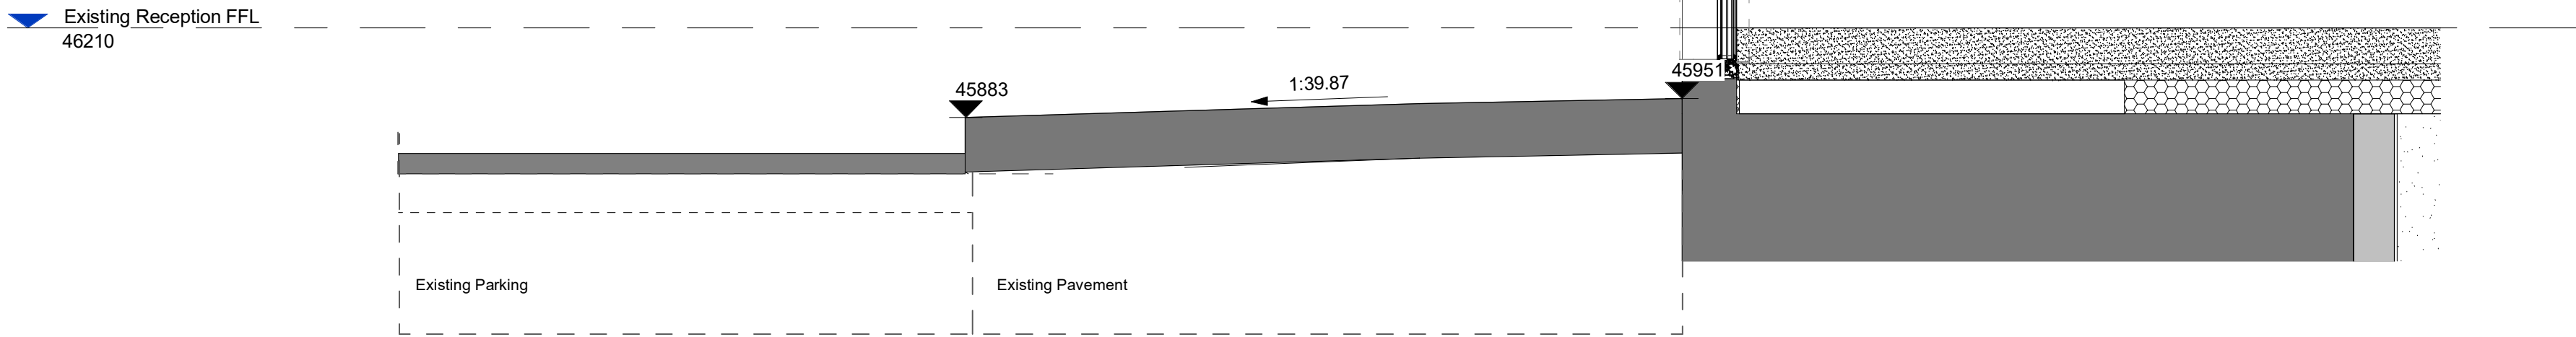

BB'

1 : 20

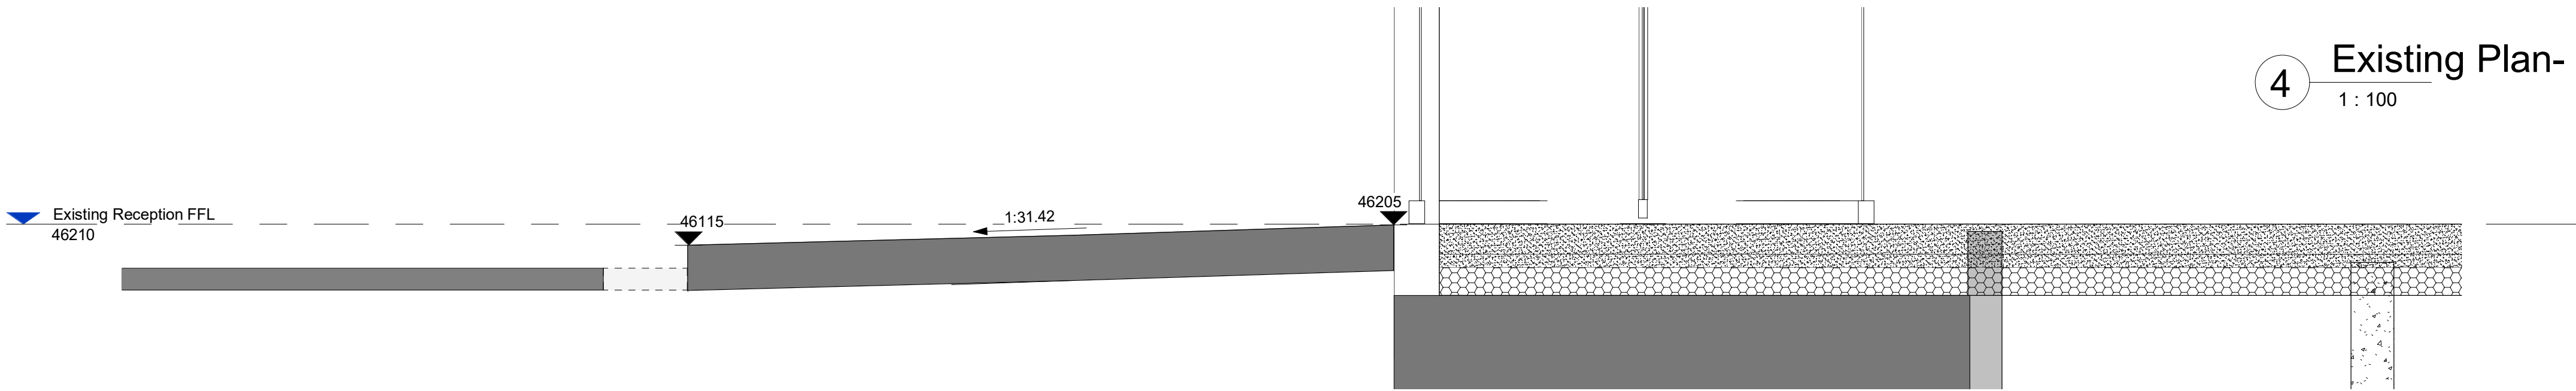

CC'

1 : 20

P01	Tender Issue	17.04.2023	CC	AR
Rev	Description	Date	Dm By	Chk By

jmarchitects

Project	58 Mosley Street	64 Queen Street Edinburgh EH2 4NA
Title	Existing External Levels L00	T : 0131 464 6100
Client	M&G Real Estate	edi@jmarchitects.net www.jmarchitects.net
Purpose	For Tender	Scale : As indicated @ A1
Drawing Number	7002-JMA-ZZ-00-DR-A-90 1001	Status Revision JMA Project Number

S4 P01 7002