
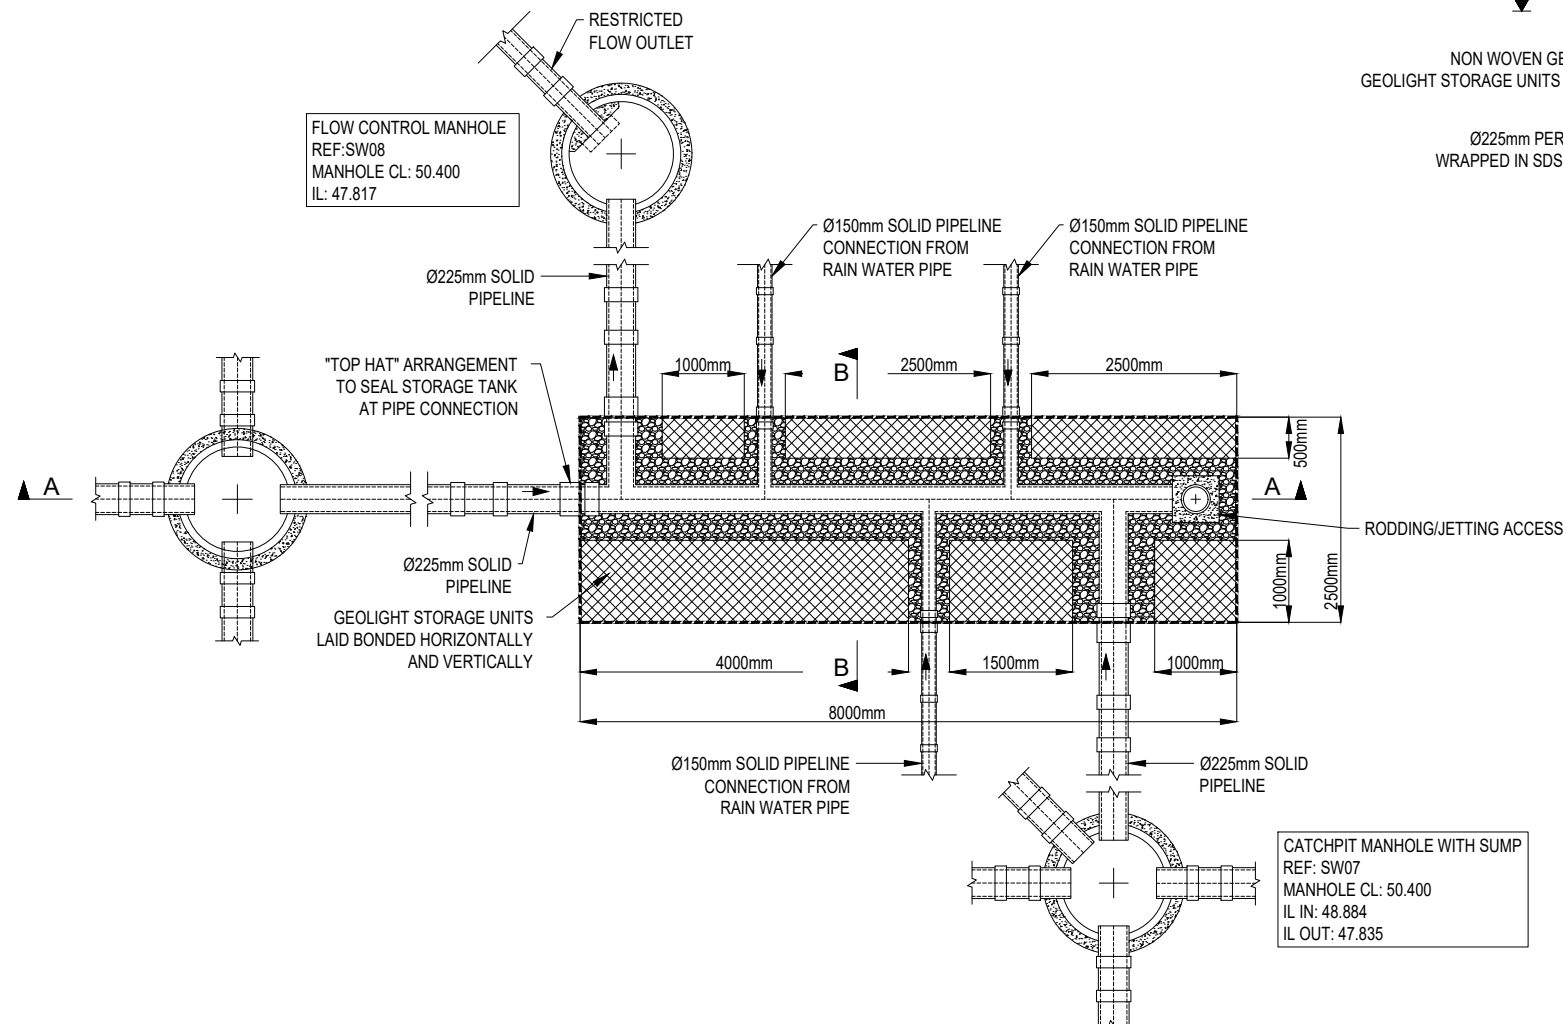
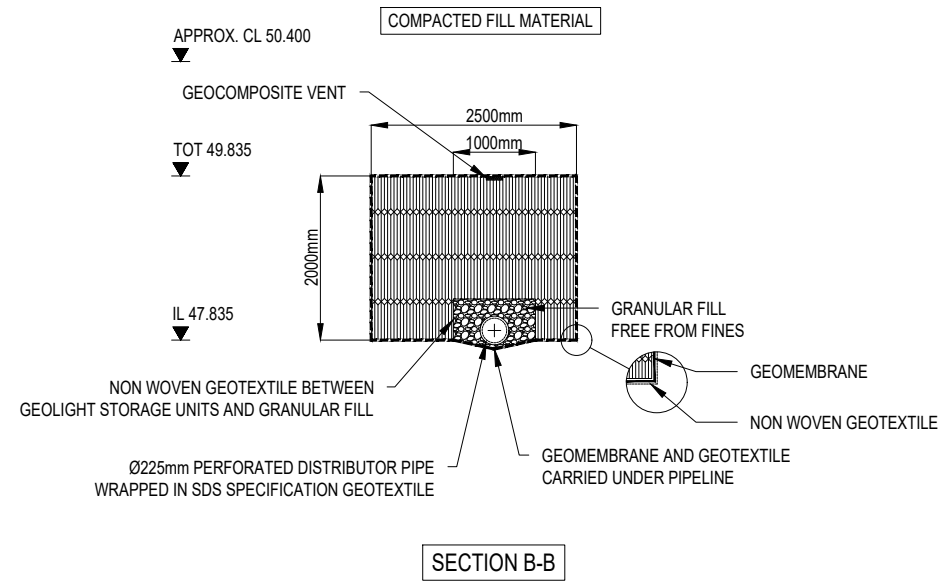


CATCHPIT MANHOLE WITH SUMP
REF: SW02
MANHOLE CL: 50.400
IL IN: 49.125
IL OUT: 47.835

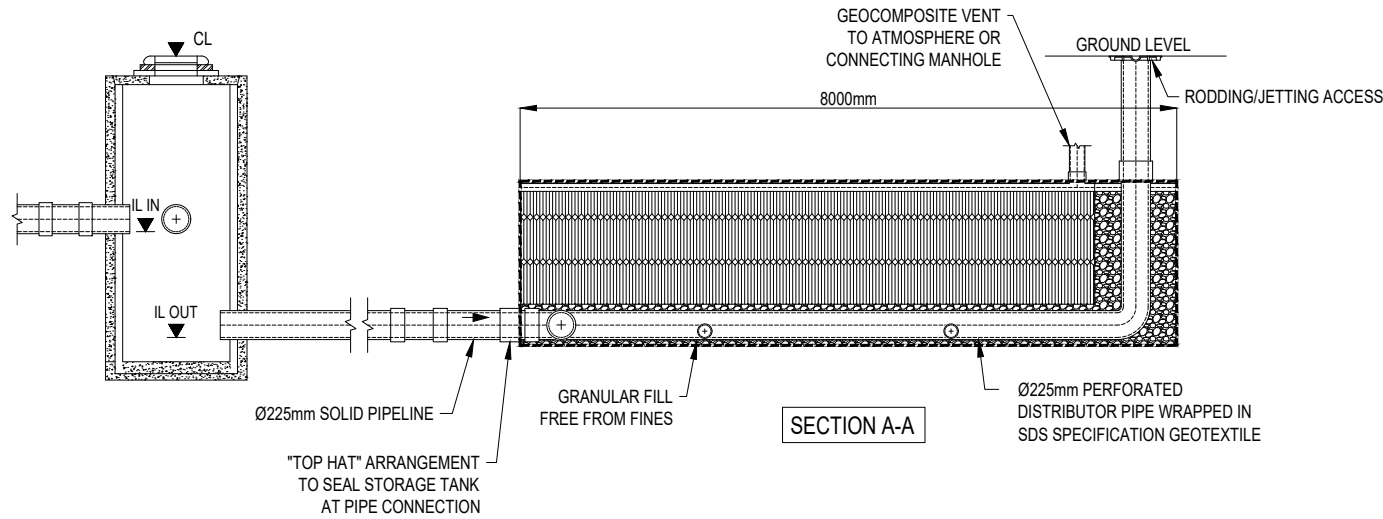

Notes:

This Drawing is to be read in conjunction with all relevant Architects' Engineer's and specialists' drawings and specifications.

Do not scale from this drawing in either paper or digital form. Use written dimensions only.

SDS to leave solid stub only, exiting tank for connection by others.

All external Manholes, Access Points, Junctions & Pipe are shown for guidance only and not part of the SDS program unless otherwise agreed.

ISSUED FOR APPROVAL	10.05.21
Rev	Comments



Clearwater House
Castlemills
Biddisham
Somerset
BS26 2RE
+44 (0)1934 751303

sdslimited.com

ADDINGTON STREET,
NEW CROSS

JRL GROUP

ATTENUATION TANK 1 DETAIL

REFERENCE DRAWINGS:			
Drawing Number	Revision	Drawing Title	Date
AS01-CIV-D-DR-0001	C01	DRAINAGE STRATEGY GENERAL ARRANGEMENT	26.03.21

Scale	NTS	Date	10.05.21
Drawing No	E98620_01	Rev	-