




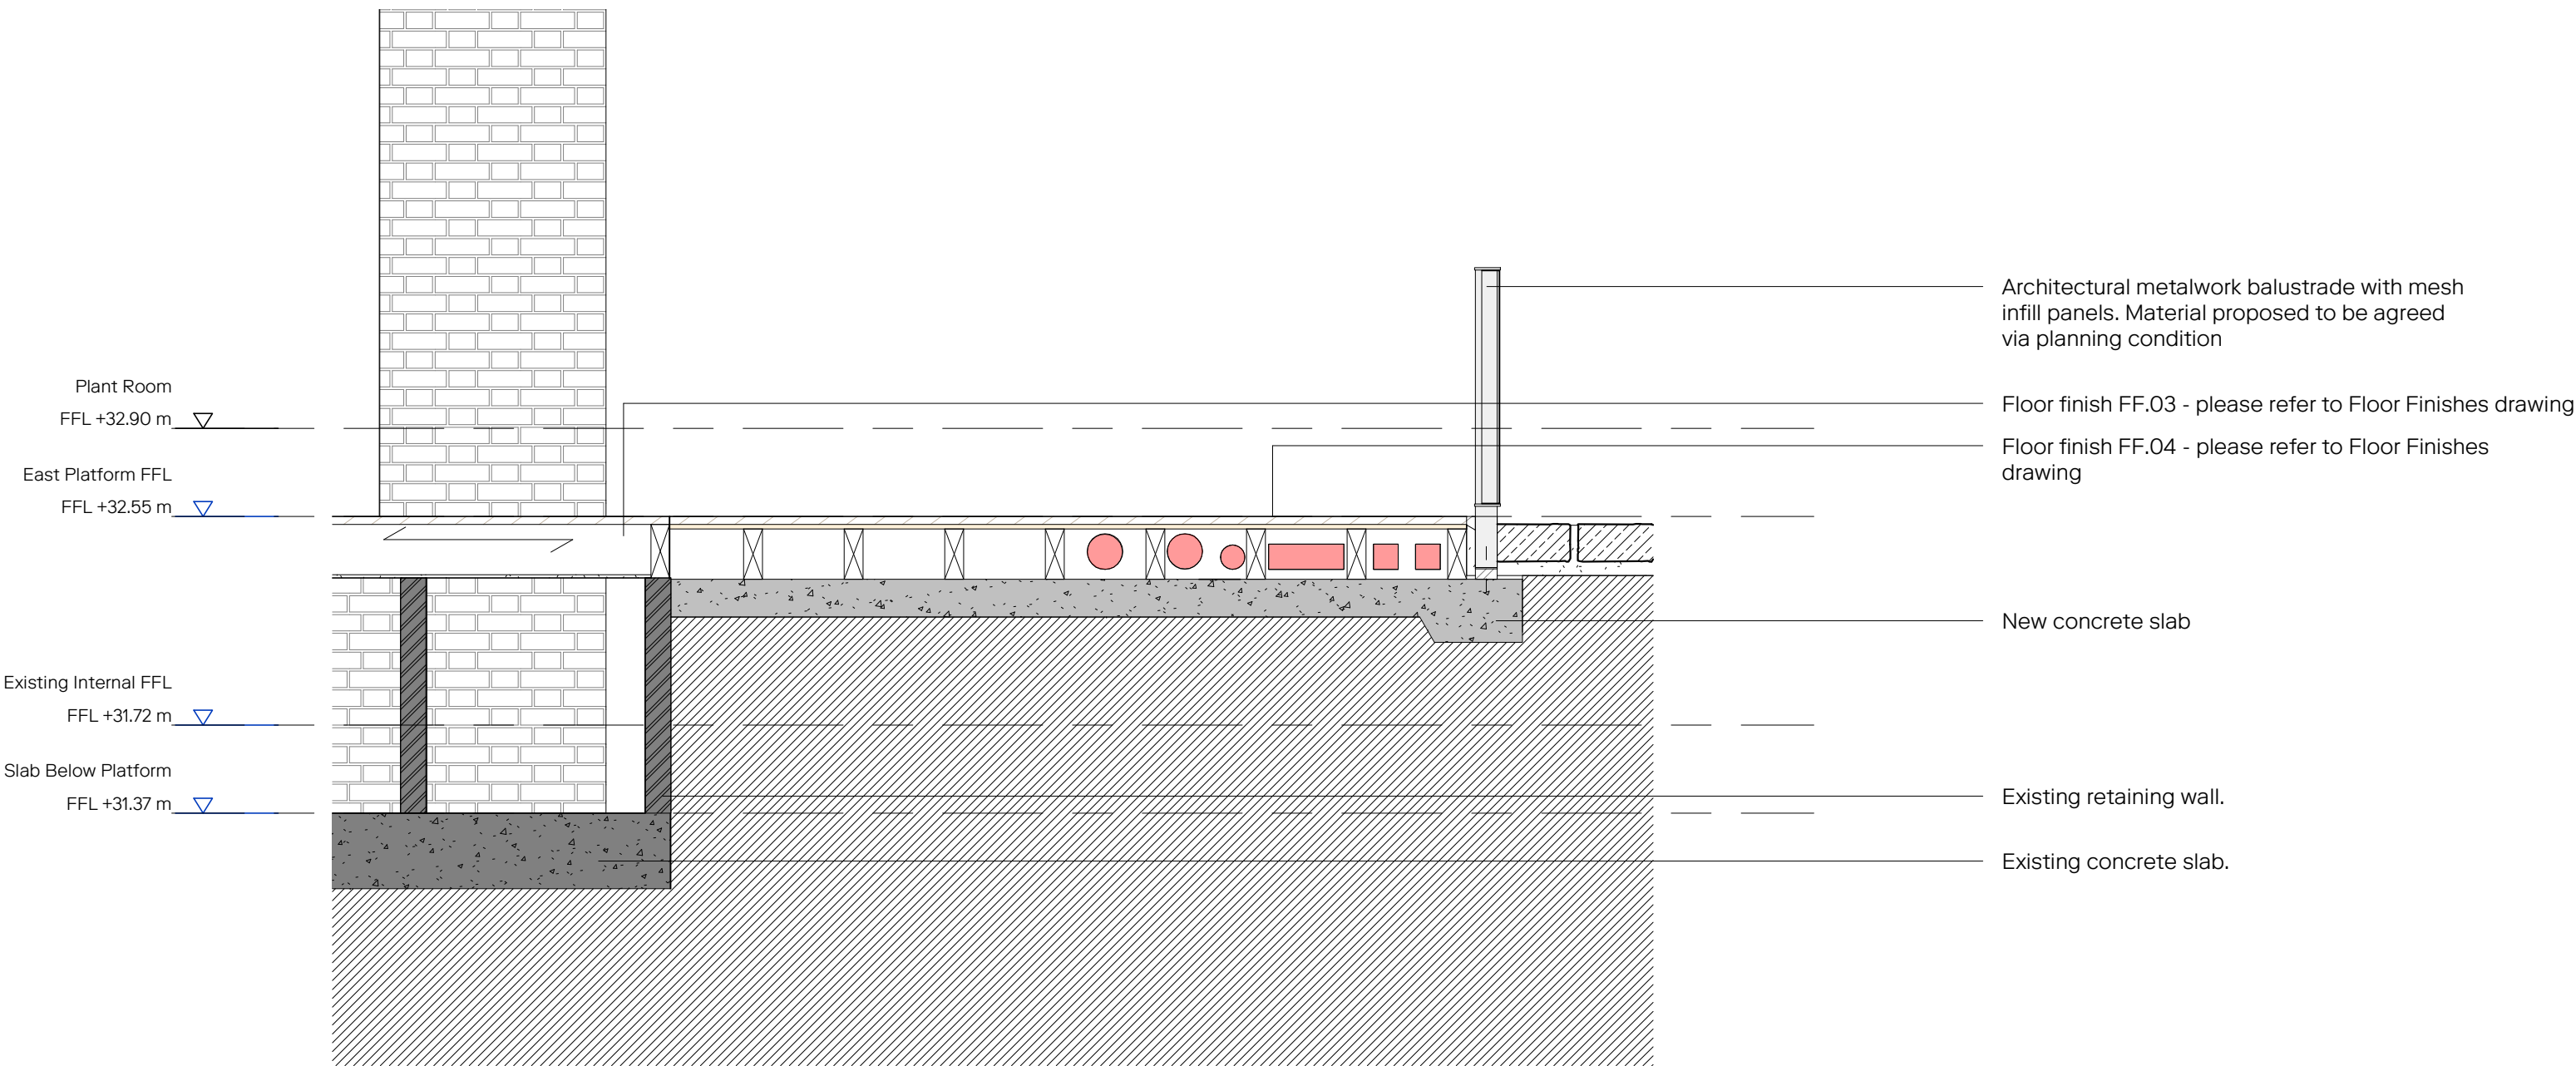

9 East Platform Section 09  
1 : 25

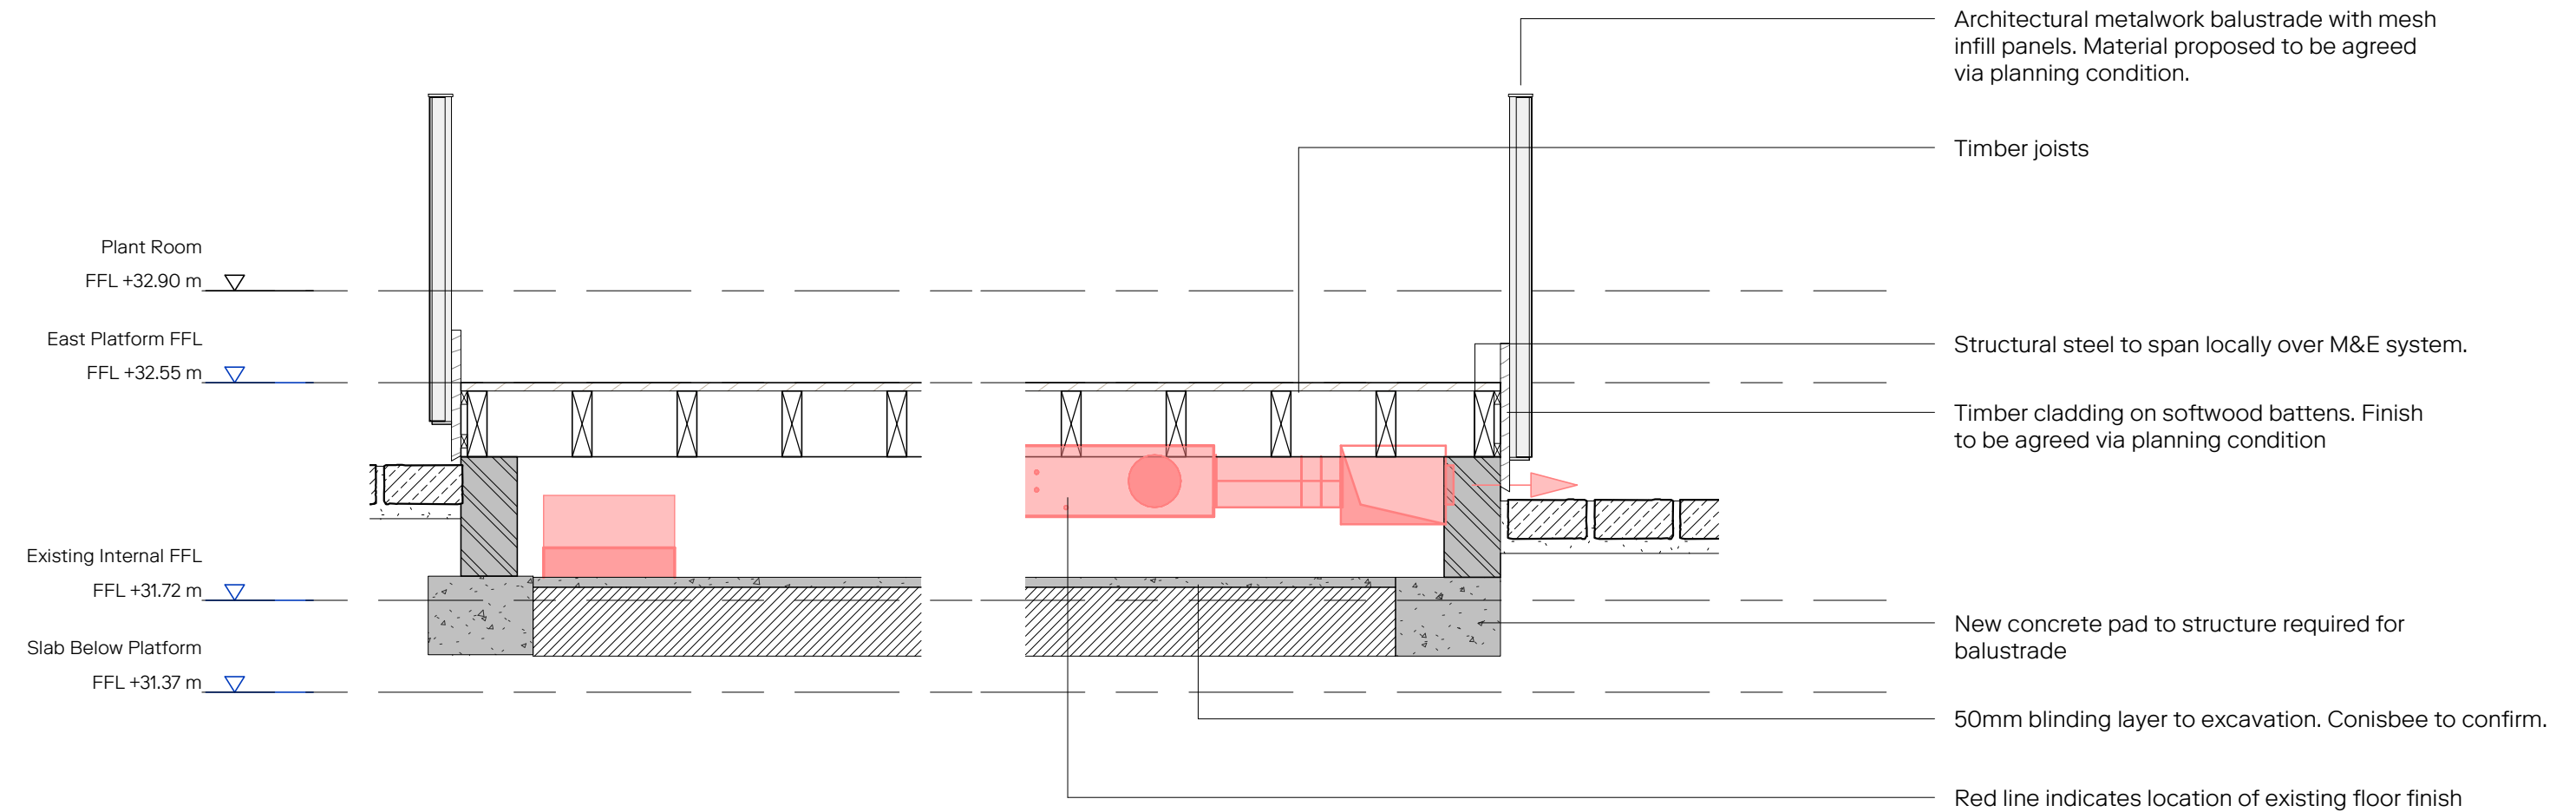

10 East Platform Section 10  
1 : 25

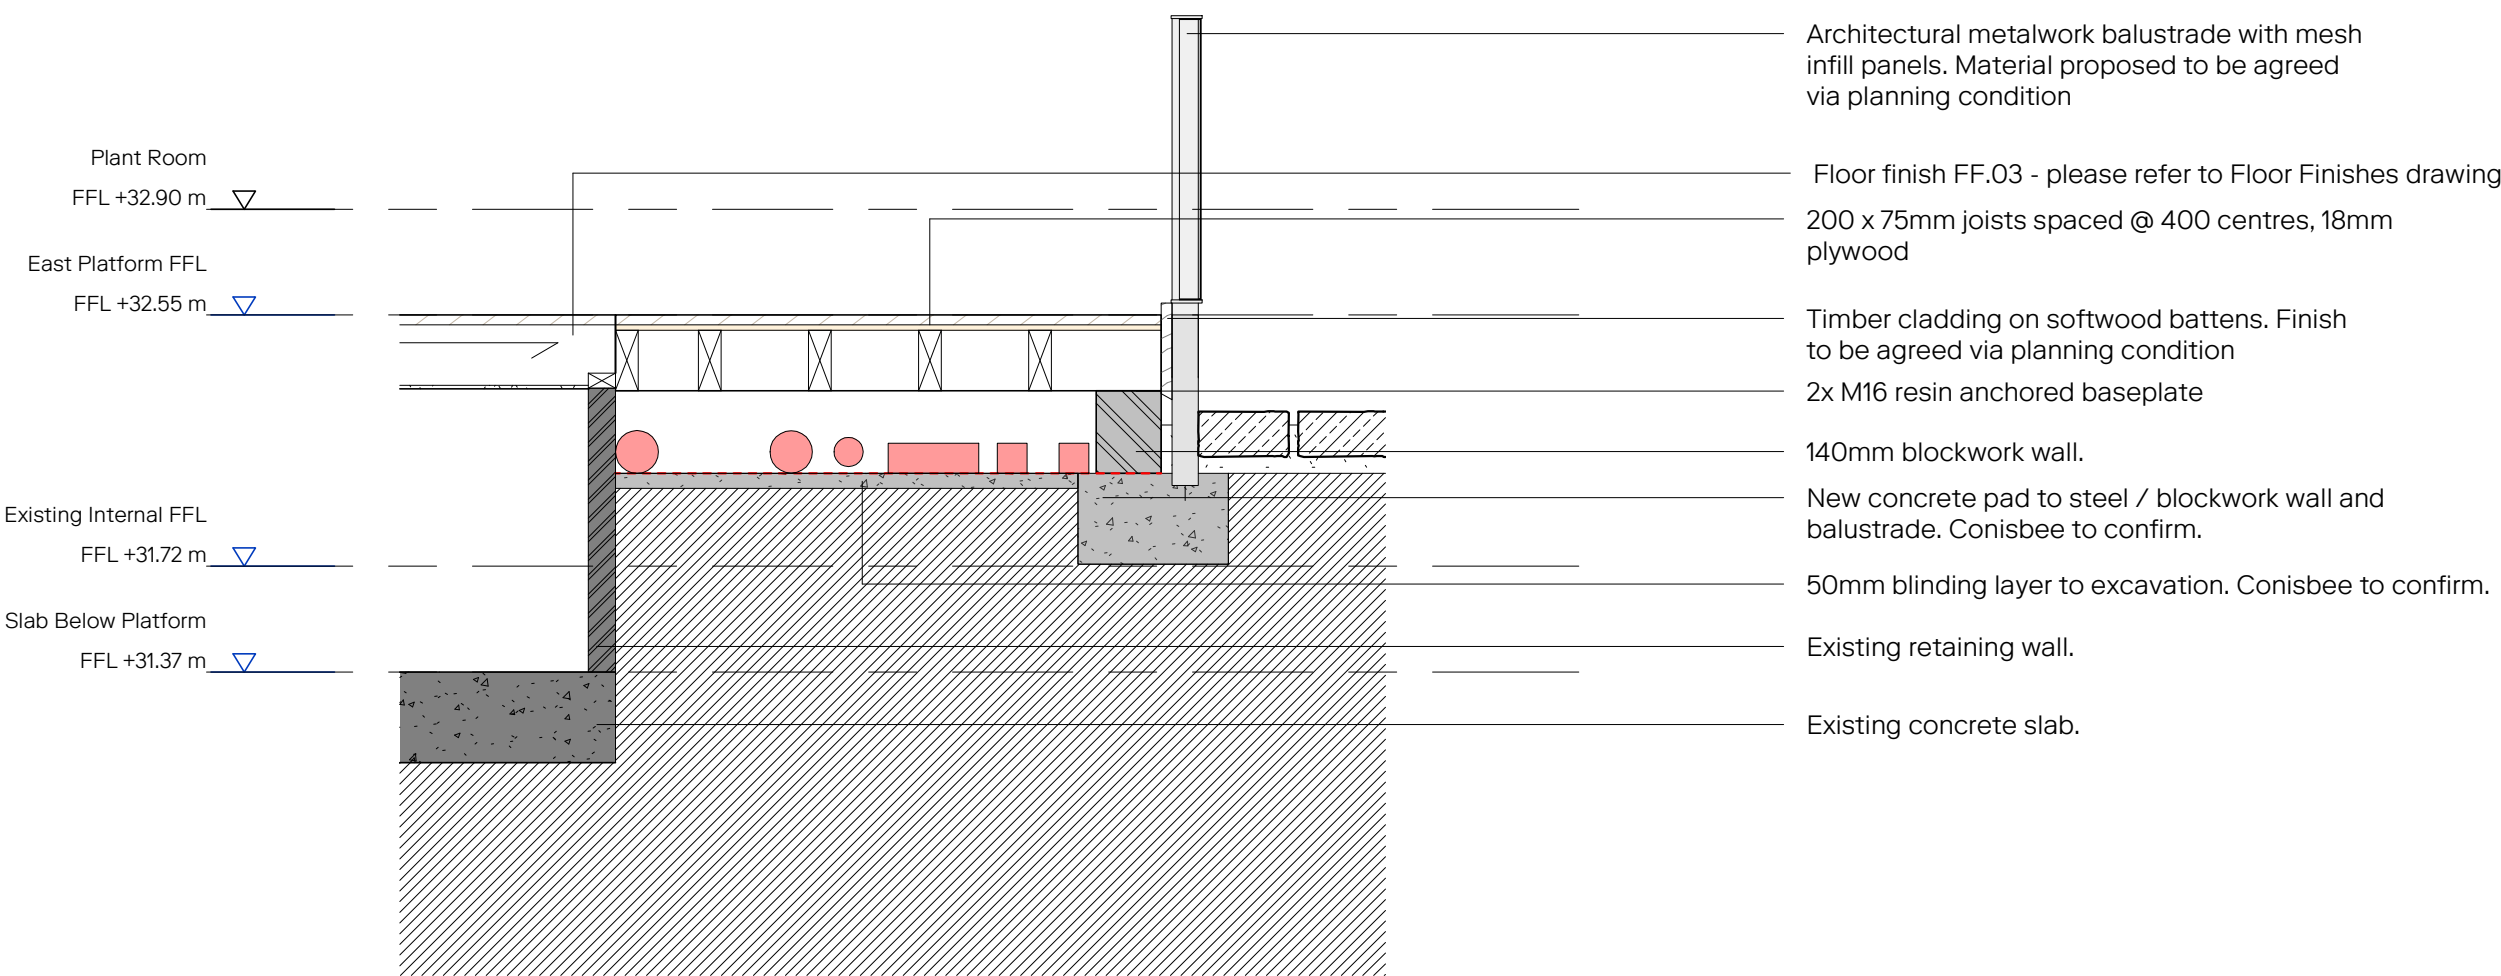

11 East Platform Section 11  
1 : 25

| Revision | Description | Drawn/Checked | Date     |
|----------|-------------|---------------|----------|
| PL1      | Planning    | CM            | 26.06.23 |

| Key                |
|--------------------|
| Existing Structure |
| Services           |

0 0.25 0.5 1.25m

CARMODY GROARKE

Drawings are based on survey information provided and subject to changes to accommodate existing building structure and services installation. We have noted discrepancies in the survey information and clarification required following further site investigations by the contractor on site. Do not scale from drawing. Errors to be reported immediately to the Architect. All dimensions must be verified on site. To be read in conjunction with all relevant Architects', Services and Structural Engineers' drawings.

© Carmody Groarke Limited.

Carmody Groarke Limited, 67-74 Saffron Hill, London EC1N 8QX  
+44 (0)20 7836 2333 www.carmodygroarke.com

| Drawing Name                          |                              | Drawing Number             |                   |
|---------------------------------------|------------------------------|----------------------------|-------------------|
| Proposed East Platform Sections 09-12 |                              | PHL-CGA-00-XX-DR-A-4_20516 |                   |
| Date                                  |                              | Issue                      |                   |
| 26.06.23                              |                              | PL1                        |                   |
| Project Name                          | Power Hall & Decarbonisation | Scale/Format               | As indicated @ A1 |
| Client                                | SIM                          | Drawn/Checked              | CM/ RS            |
| Project number                        | PHL                          | Approved                   | RS                |
|                                       |                              | CAD Reference              |                   |