



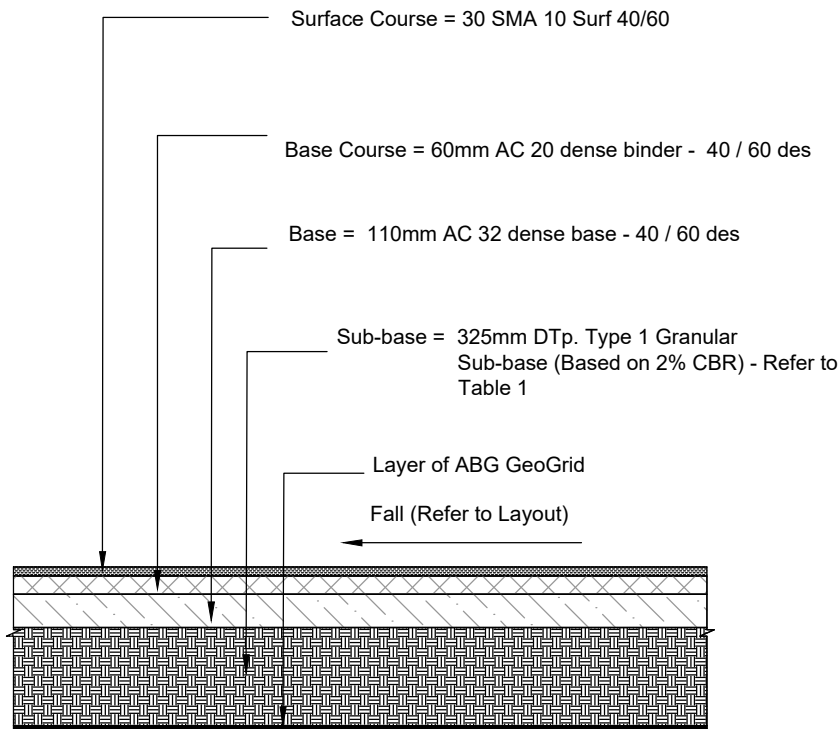


Tarmac Private Shared Driveway Construction
Scale (1:25)

CBR Values	Minimum thickness (mm) of Type 1 sub-base (Consolidated in accordance with MCHW Volume 1 Clause 801, table 8/1)
	Without Geotextile underneath
Less than 2%	Sub-grade requires improvement
2% - 3%	325
3% - 5%	250
5% - 7%	150
7% -20%	100


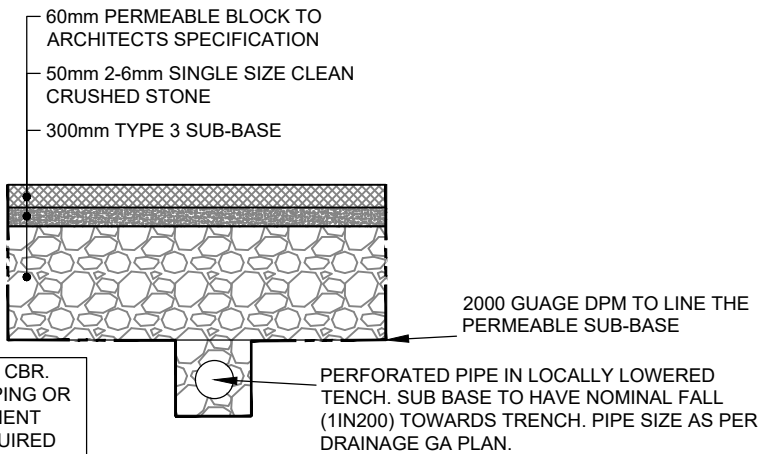


Indicative Permeable Parking Bays
(LIGHT VEHICLES ONLY)
Scale (1:20)

YARD GULLY HEPWORTH
CODE RGP5 - 100Ø CONNECTION WITH LIGHT DUTY GRID (1 TONNE)
CODE RGP6 - 100Ø CONNECTION WITH MEDIUM DUTY GRID (5 TONNE)
CODE RGP7 - 150Ø CONNECTION WITH LIGHT DUTY GRID (1 TONNE)
CODE RGP8 - 150Ø CONNECTION WITH MEDIUM DUTY GRID (5 TONNE)
OR EQUIVALENT

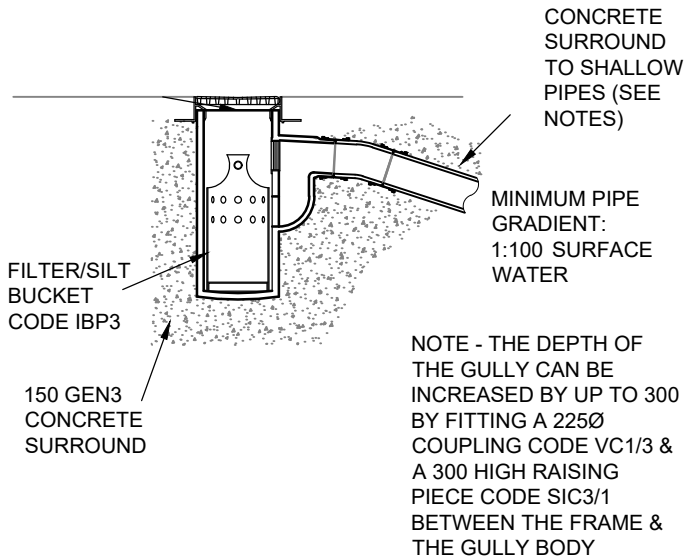

Yard Gully
Scale (1:25)

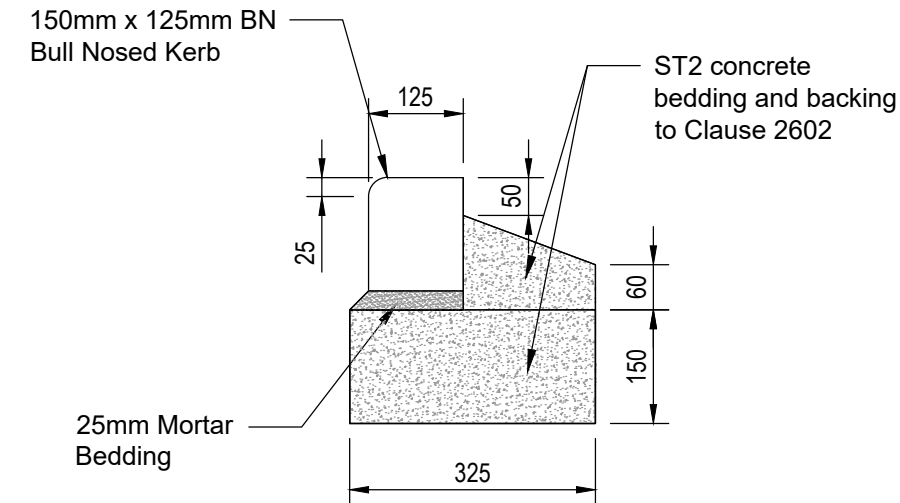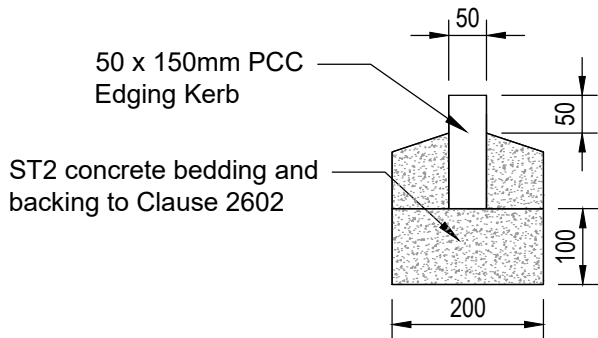

Kerb Details
Scale (1:10)

Notes
This Drawing is an instrument of service and shall remain the property of Align Property Partners Ltd copyright ©. It may not be reproduced or copied in any form. It shall not be used for the construction, enlargement or alteration of a building or area other than the said project without the authorisation of the issuing office. Contractors shall verify and be responsible for all dimensions and conditions and shall report any discrepancies to the issuing office before proceeding with any work. Drawings shall not be scaled.

P01	FIRST ISSUE	SA 19/09/23	ZS 19/09/23	BD 19/09/23
Rev	Details	Author & Date	Checked & Date	Approved & Date
 White Rose House, Northallerton Business Park, Thurston Road, Northallerton DL6 2NA				
Client MOSSCARE ST VINCENTS				
Project Name PARKMOUNT ROAD, MANCHESTER				
Drawing Title PRIVATE EXTERNAL CONSTRUCTION DETAILS				
Purpose PRELIMINARY				
Scale AS SHOWN	Drawn SA	Checked ZS	Approved BD	
Original Size A3	Date 19/09/2023	Date 19/09/2023	Date 19/09/2023	
Drawing Number PV2310-APP-90-XX-DR-C-3300				Rev. P01