


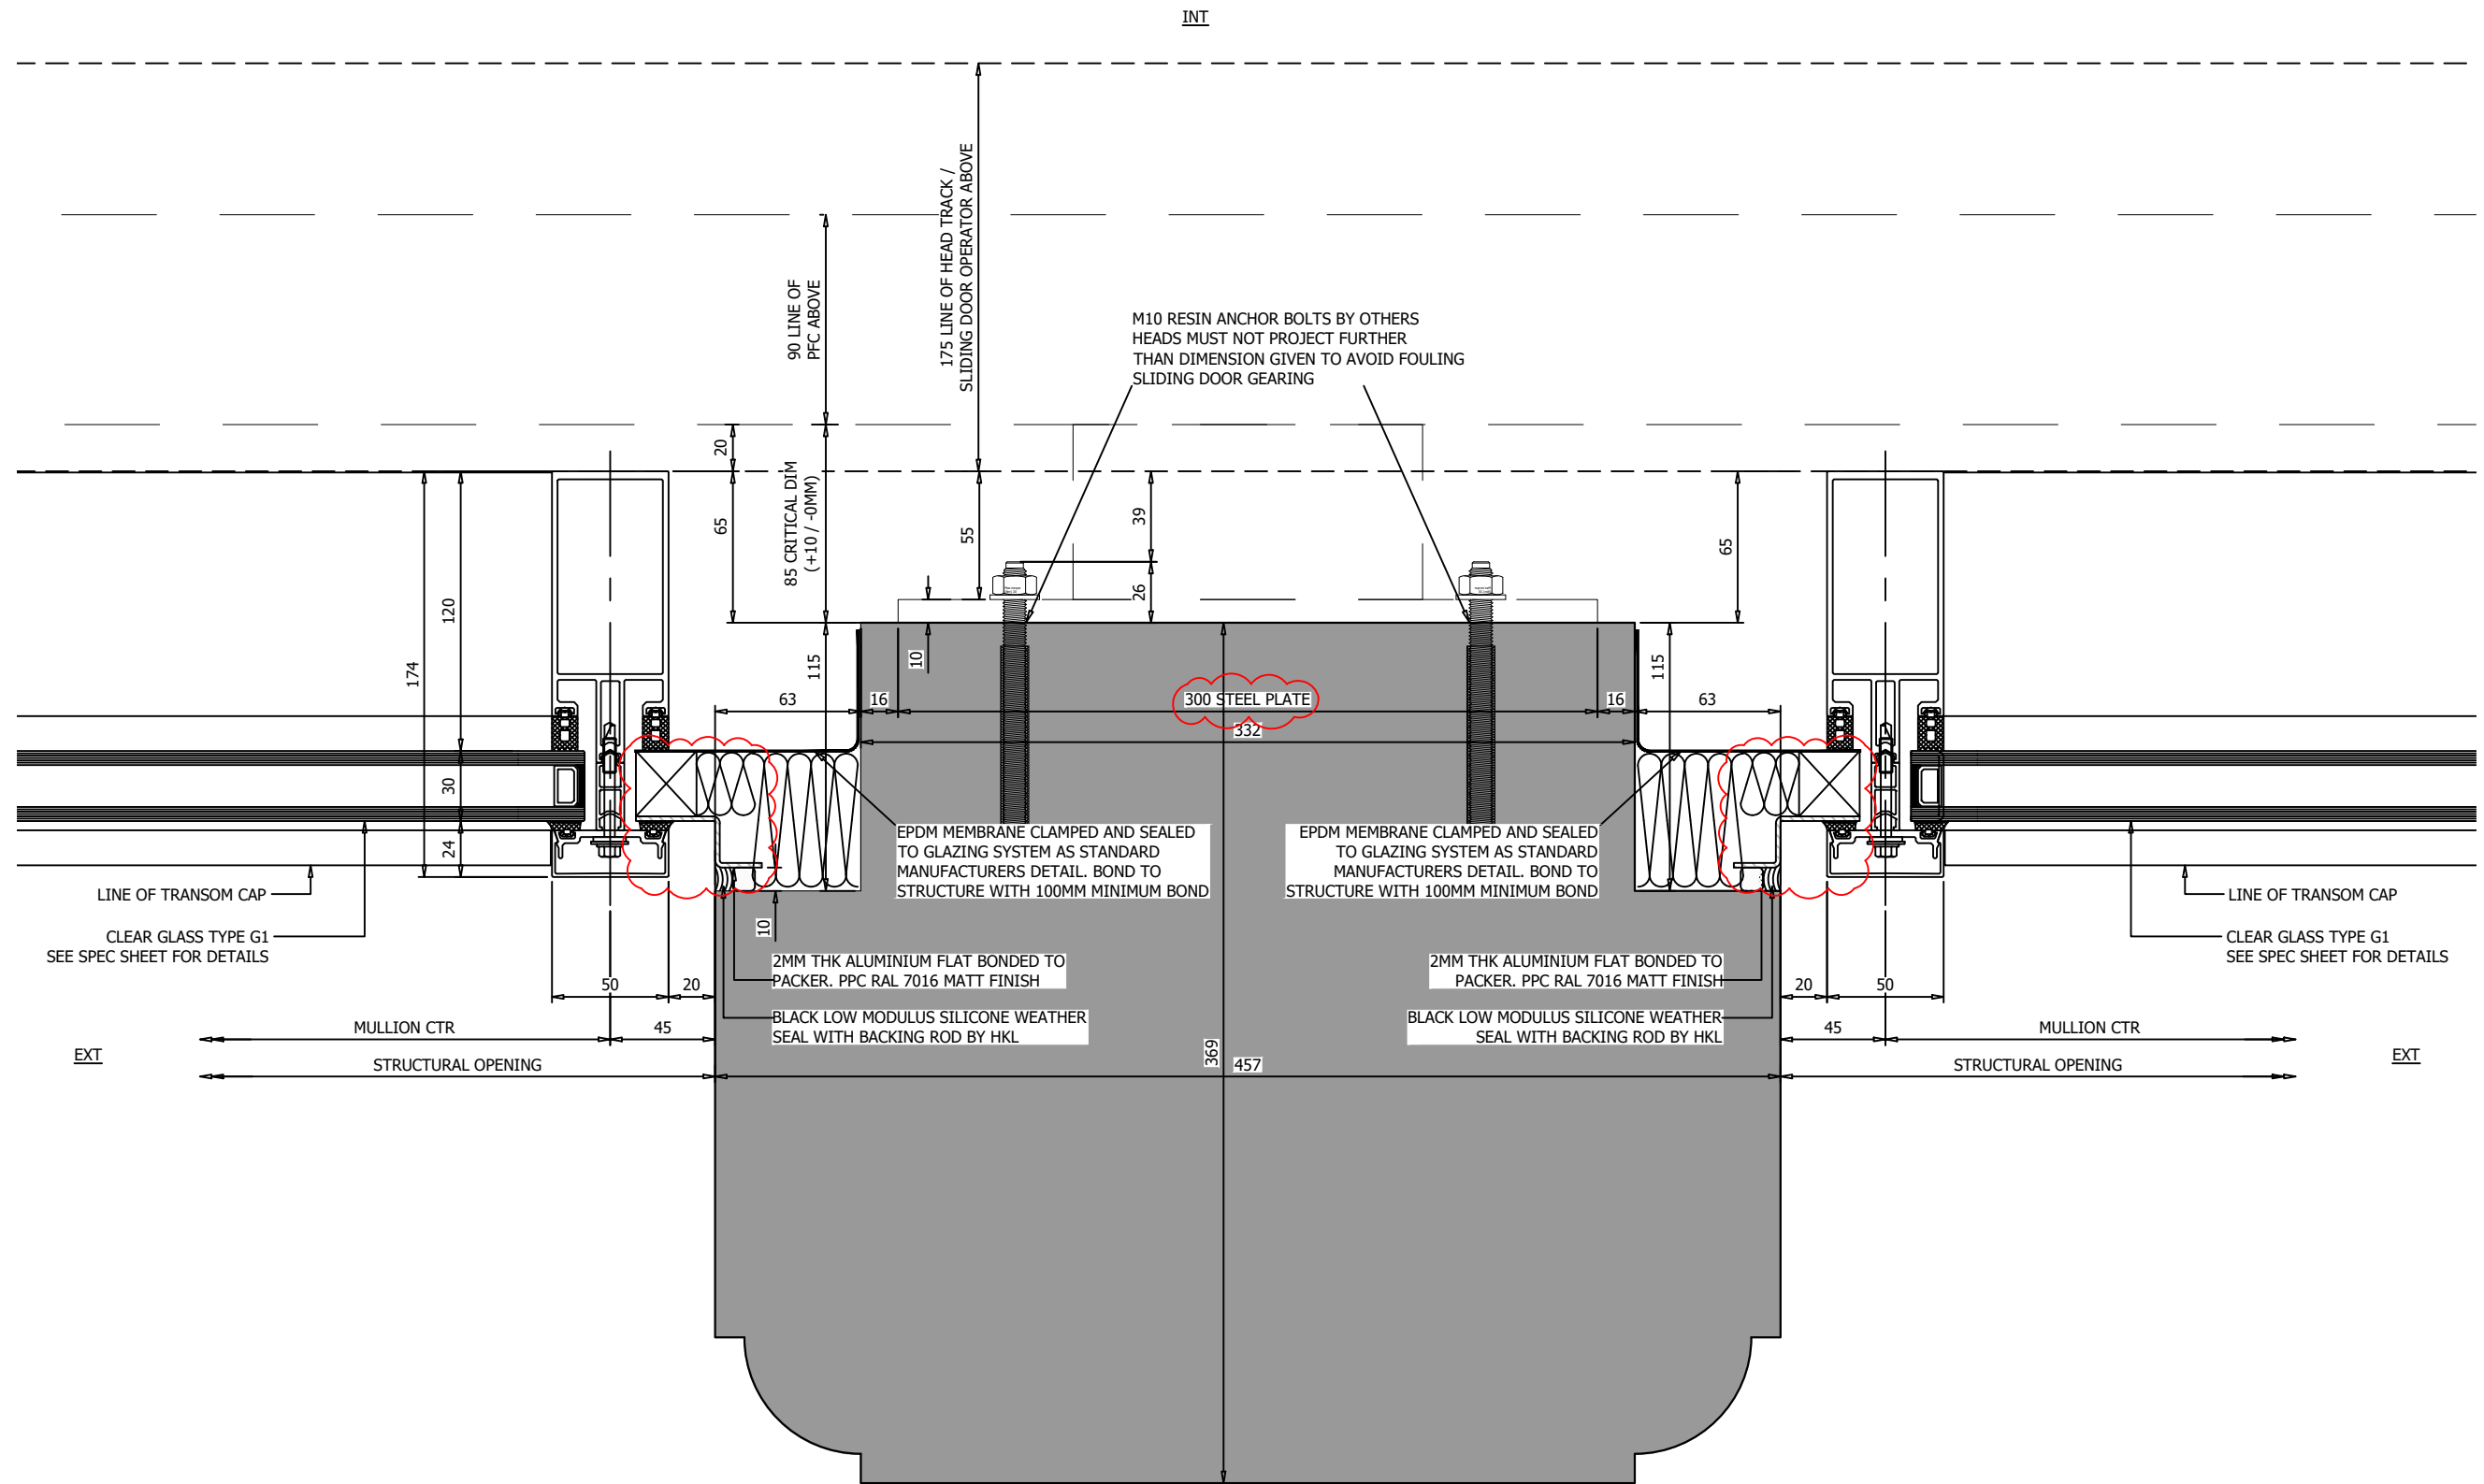

REVISIONS					NOTES	Client: Cubic Works		Drawn: JP		H-K-L Specialists Ltd Common Road, Huthwaite, Notts, NG17 2JT tel: 01623 550357 hello@hklspecialists.co.uk		
						Project: Princess Street, Manchester	Date: 20/09/22	Site: Manchester		Design Check: JP	CAD Ref: HKL/JN223/PSM/MASTERFILE	THIS DRAWING REMAINS THE PROPERTY OF J.P. SPECIALIST GLAZING DESIGN LIMITED AND MAY NOT BE COPIED, REPRODUCED OR IT'S CONTENTS DIVULGED WITHOUT PRIOR WRITTEN CONSENT FROM HKL SPECIALISTS LIMITED.
CHKD				DRAWING ISSUED FOR : CONSTRUCTION		Title: Window Ref WP.0.03 / WP.0.04 CENTRAL COLUMN DETAIL - UPPER LEVEL				Scales: 1:3 @ A3		
CHKD										Project/Drawing No.: JN223-HKL-4011		Revision: 01
01	20/10/22	JP	CONSTRUCTION ISSUE									
CHKD												
00	14.10.22	JP	ISSUED FOR APPROVAL									
CHKD												