



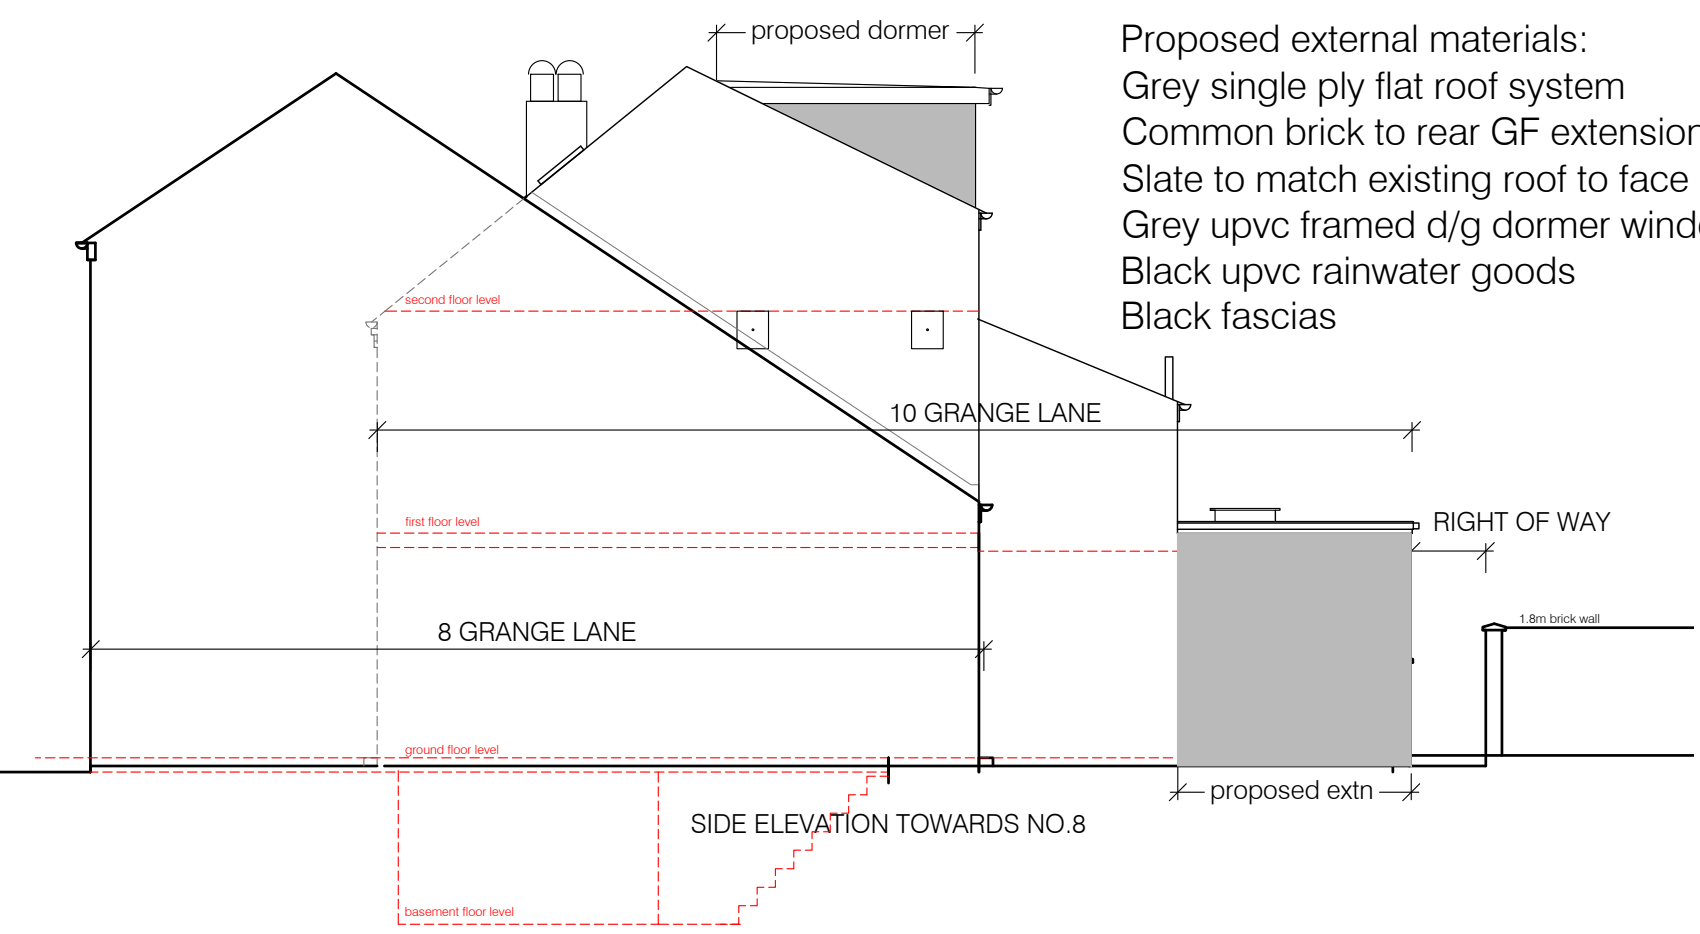

Proposed external materials:
Grey single ply flat roof system
Common brick to rear GF extension,
Slate to match existing roof to face and sides of dormer
Grey upvc framed d/g dormer windows/rear door
Black upvc rainwater goods
Black fascias

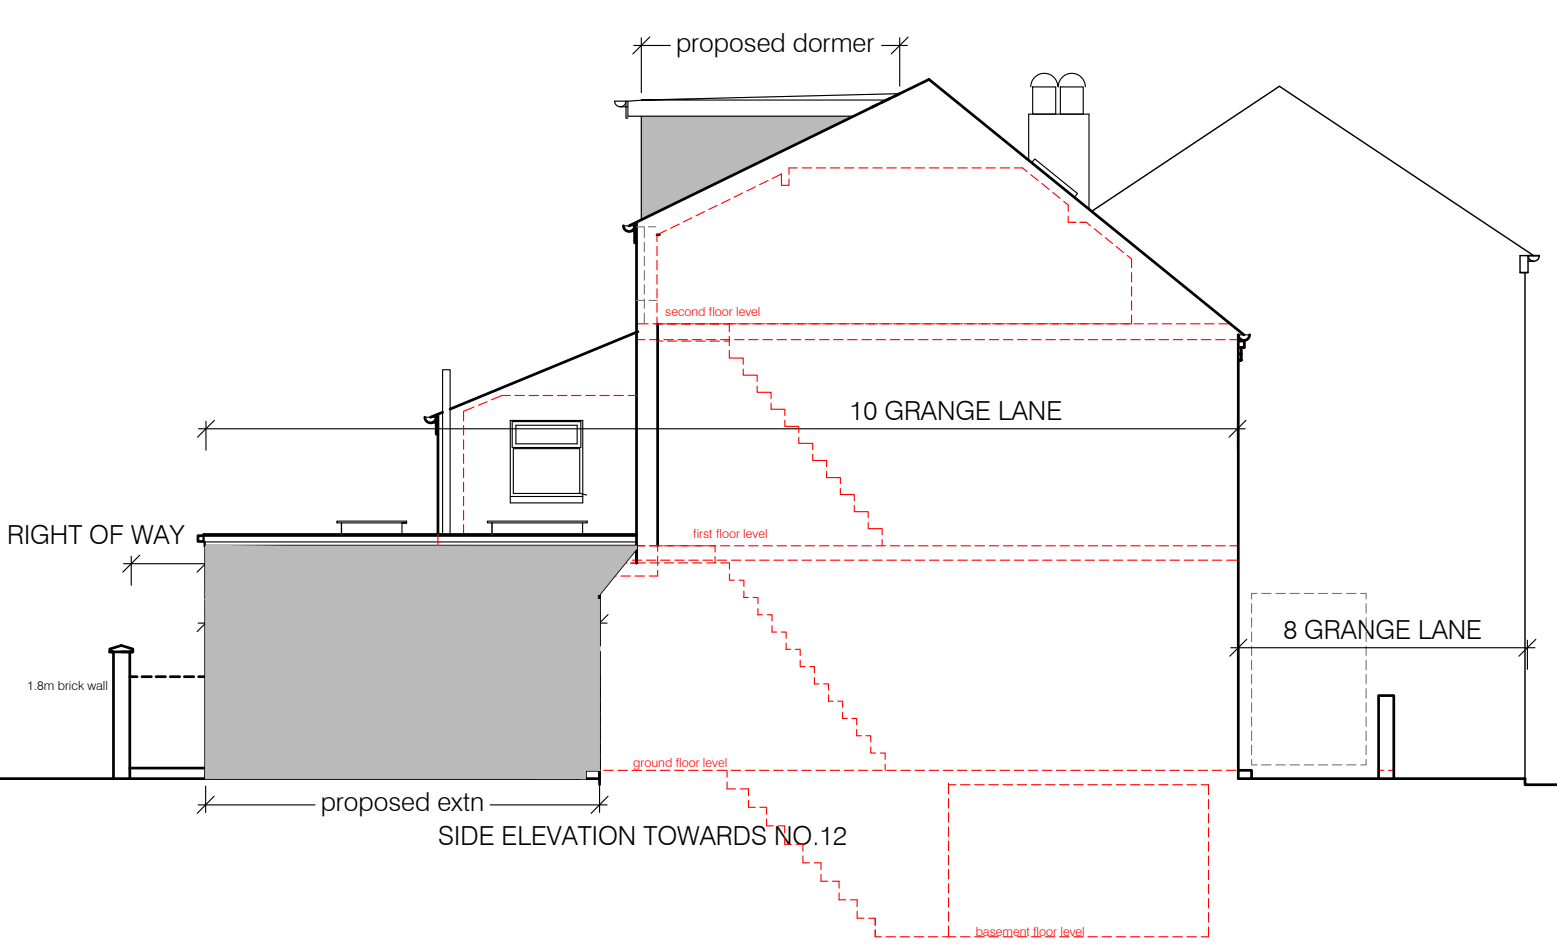