


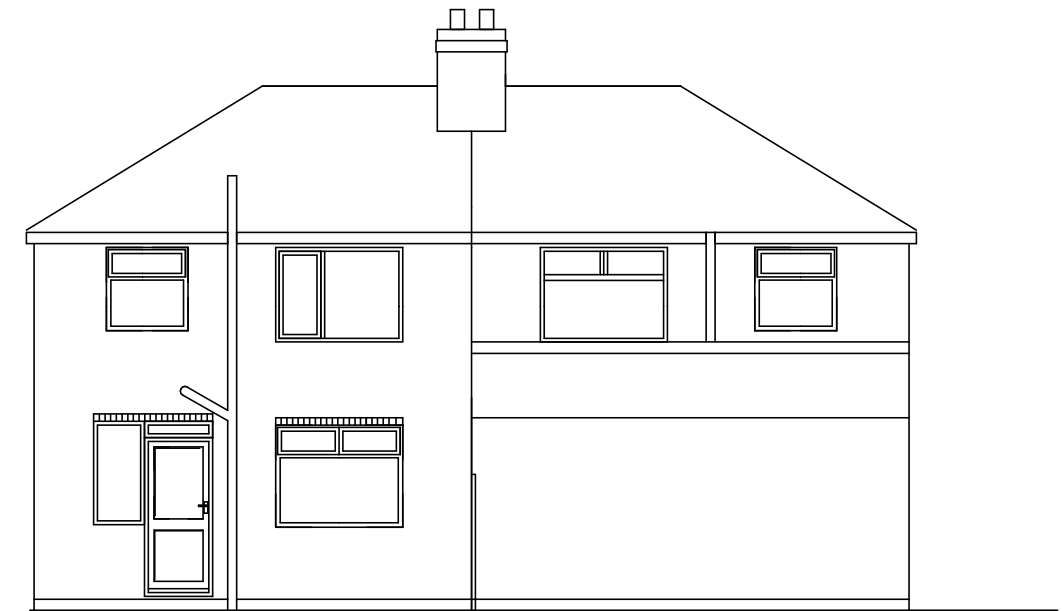


Existing Front




TREE TO BE REMOVED



Existing Rear

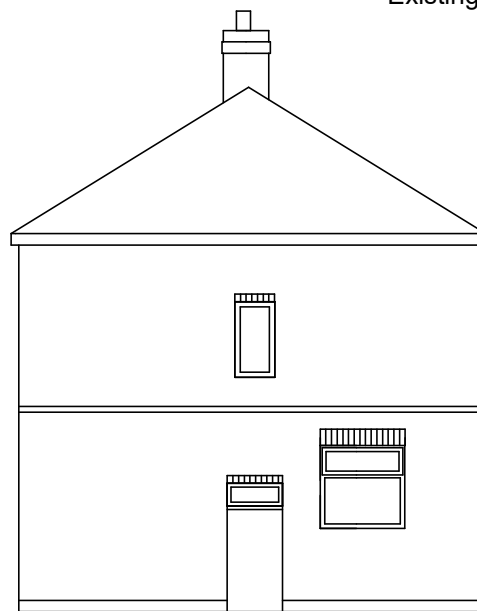

Existing Side

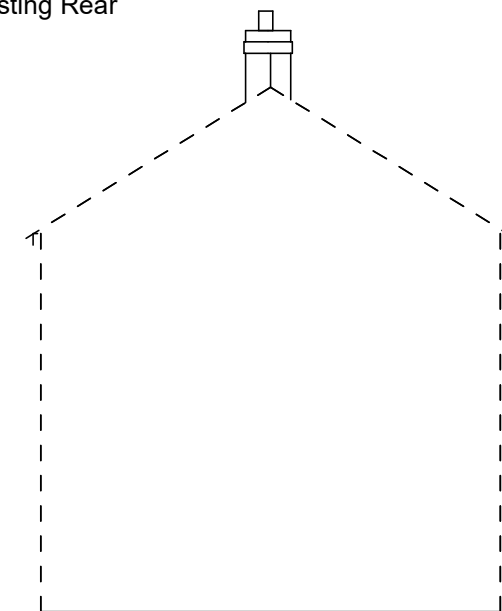

Existing Side

This drawing has been prepared for the purposes of obtaining consent for the alterations shown. DO NOT SCALE. This is not a setting out drawing-all contractors must check and confirm dimensions on site, and notify designer as required regarding inaccurate dimensions. Levels to be determined by main contractor-should this be incompatible with the design of work main contractor should inform designer.


Owners and their builders should not begin any works until any relevant permissions are in place.

Boundary Positions shown on the drawing are based upon best information available, however the legal boundaries of the site should be determined prior to work on site.

Owners and their builders should not begin any works until any relevant permissions are in place.

Boundary Positions shown on the drawing are based upon best information available, however the legal boundaries of the site should be determined prior to work on site.

MATERIALS- Brick walls and Rosemary tile roof.
New building work brick walls and new roof in concrete tiles.

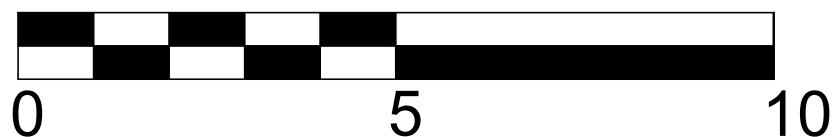

2 Hurford Avenue M18 8WL

Single Storey Side and Rear Extension

Drawing 3- Existing

Drawing Number 2308-03a

Loganbuilding@outlook.com
20/05/23
07904 649901
Scale1:100 @A3