






1 H2 - Front Elevation
1 : 50

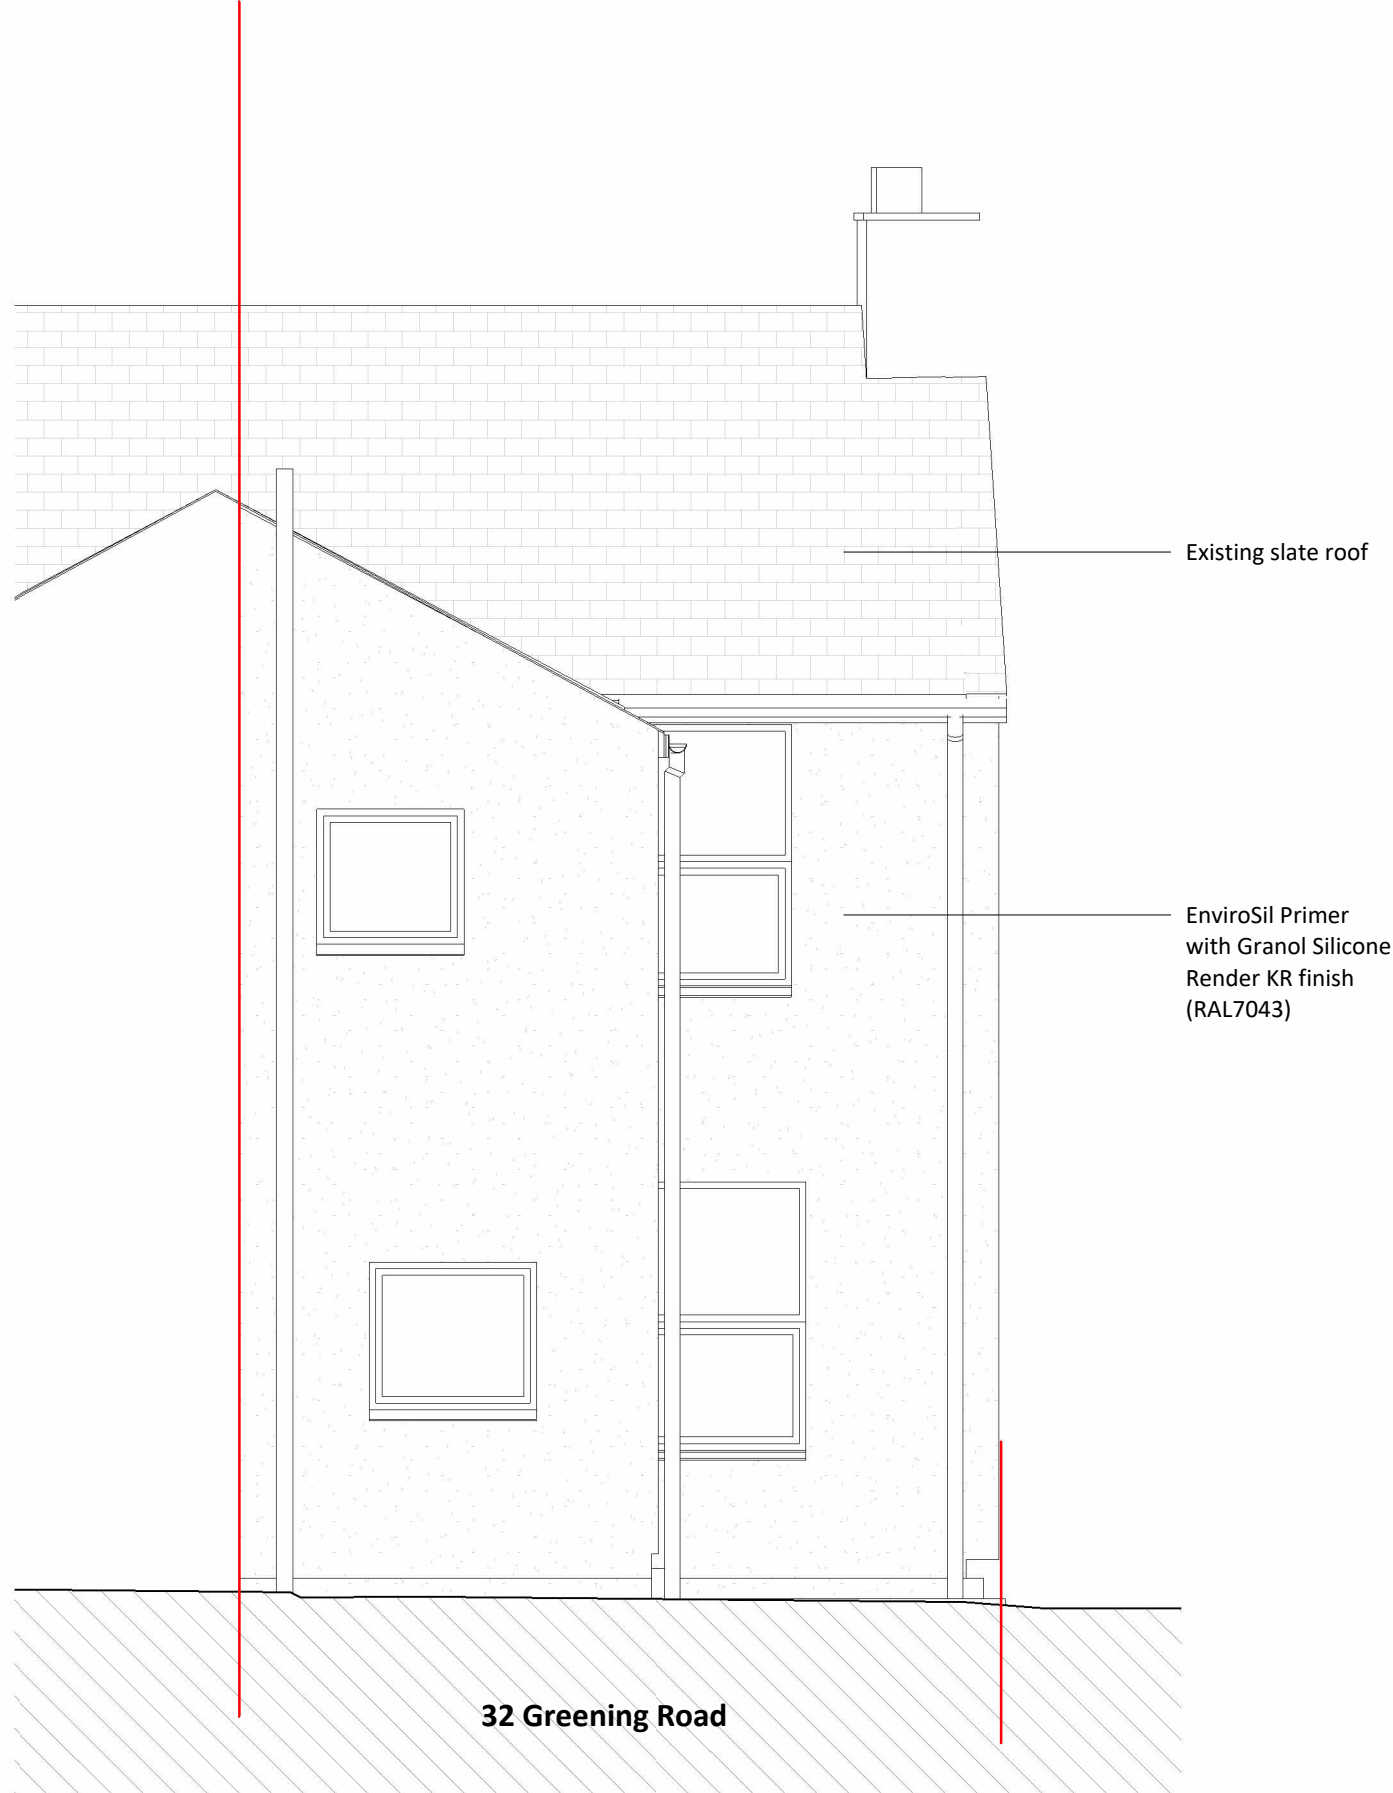

2 H2 - Rear Elevation
1 : 50

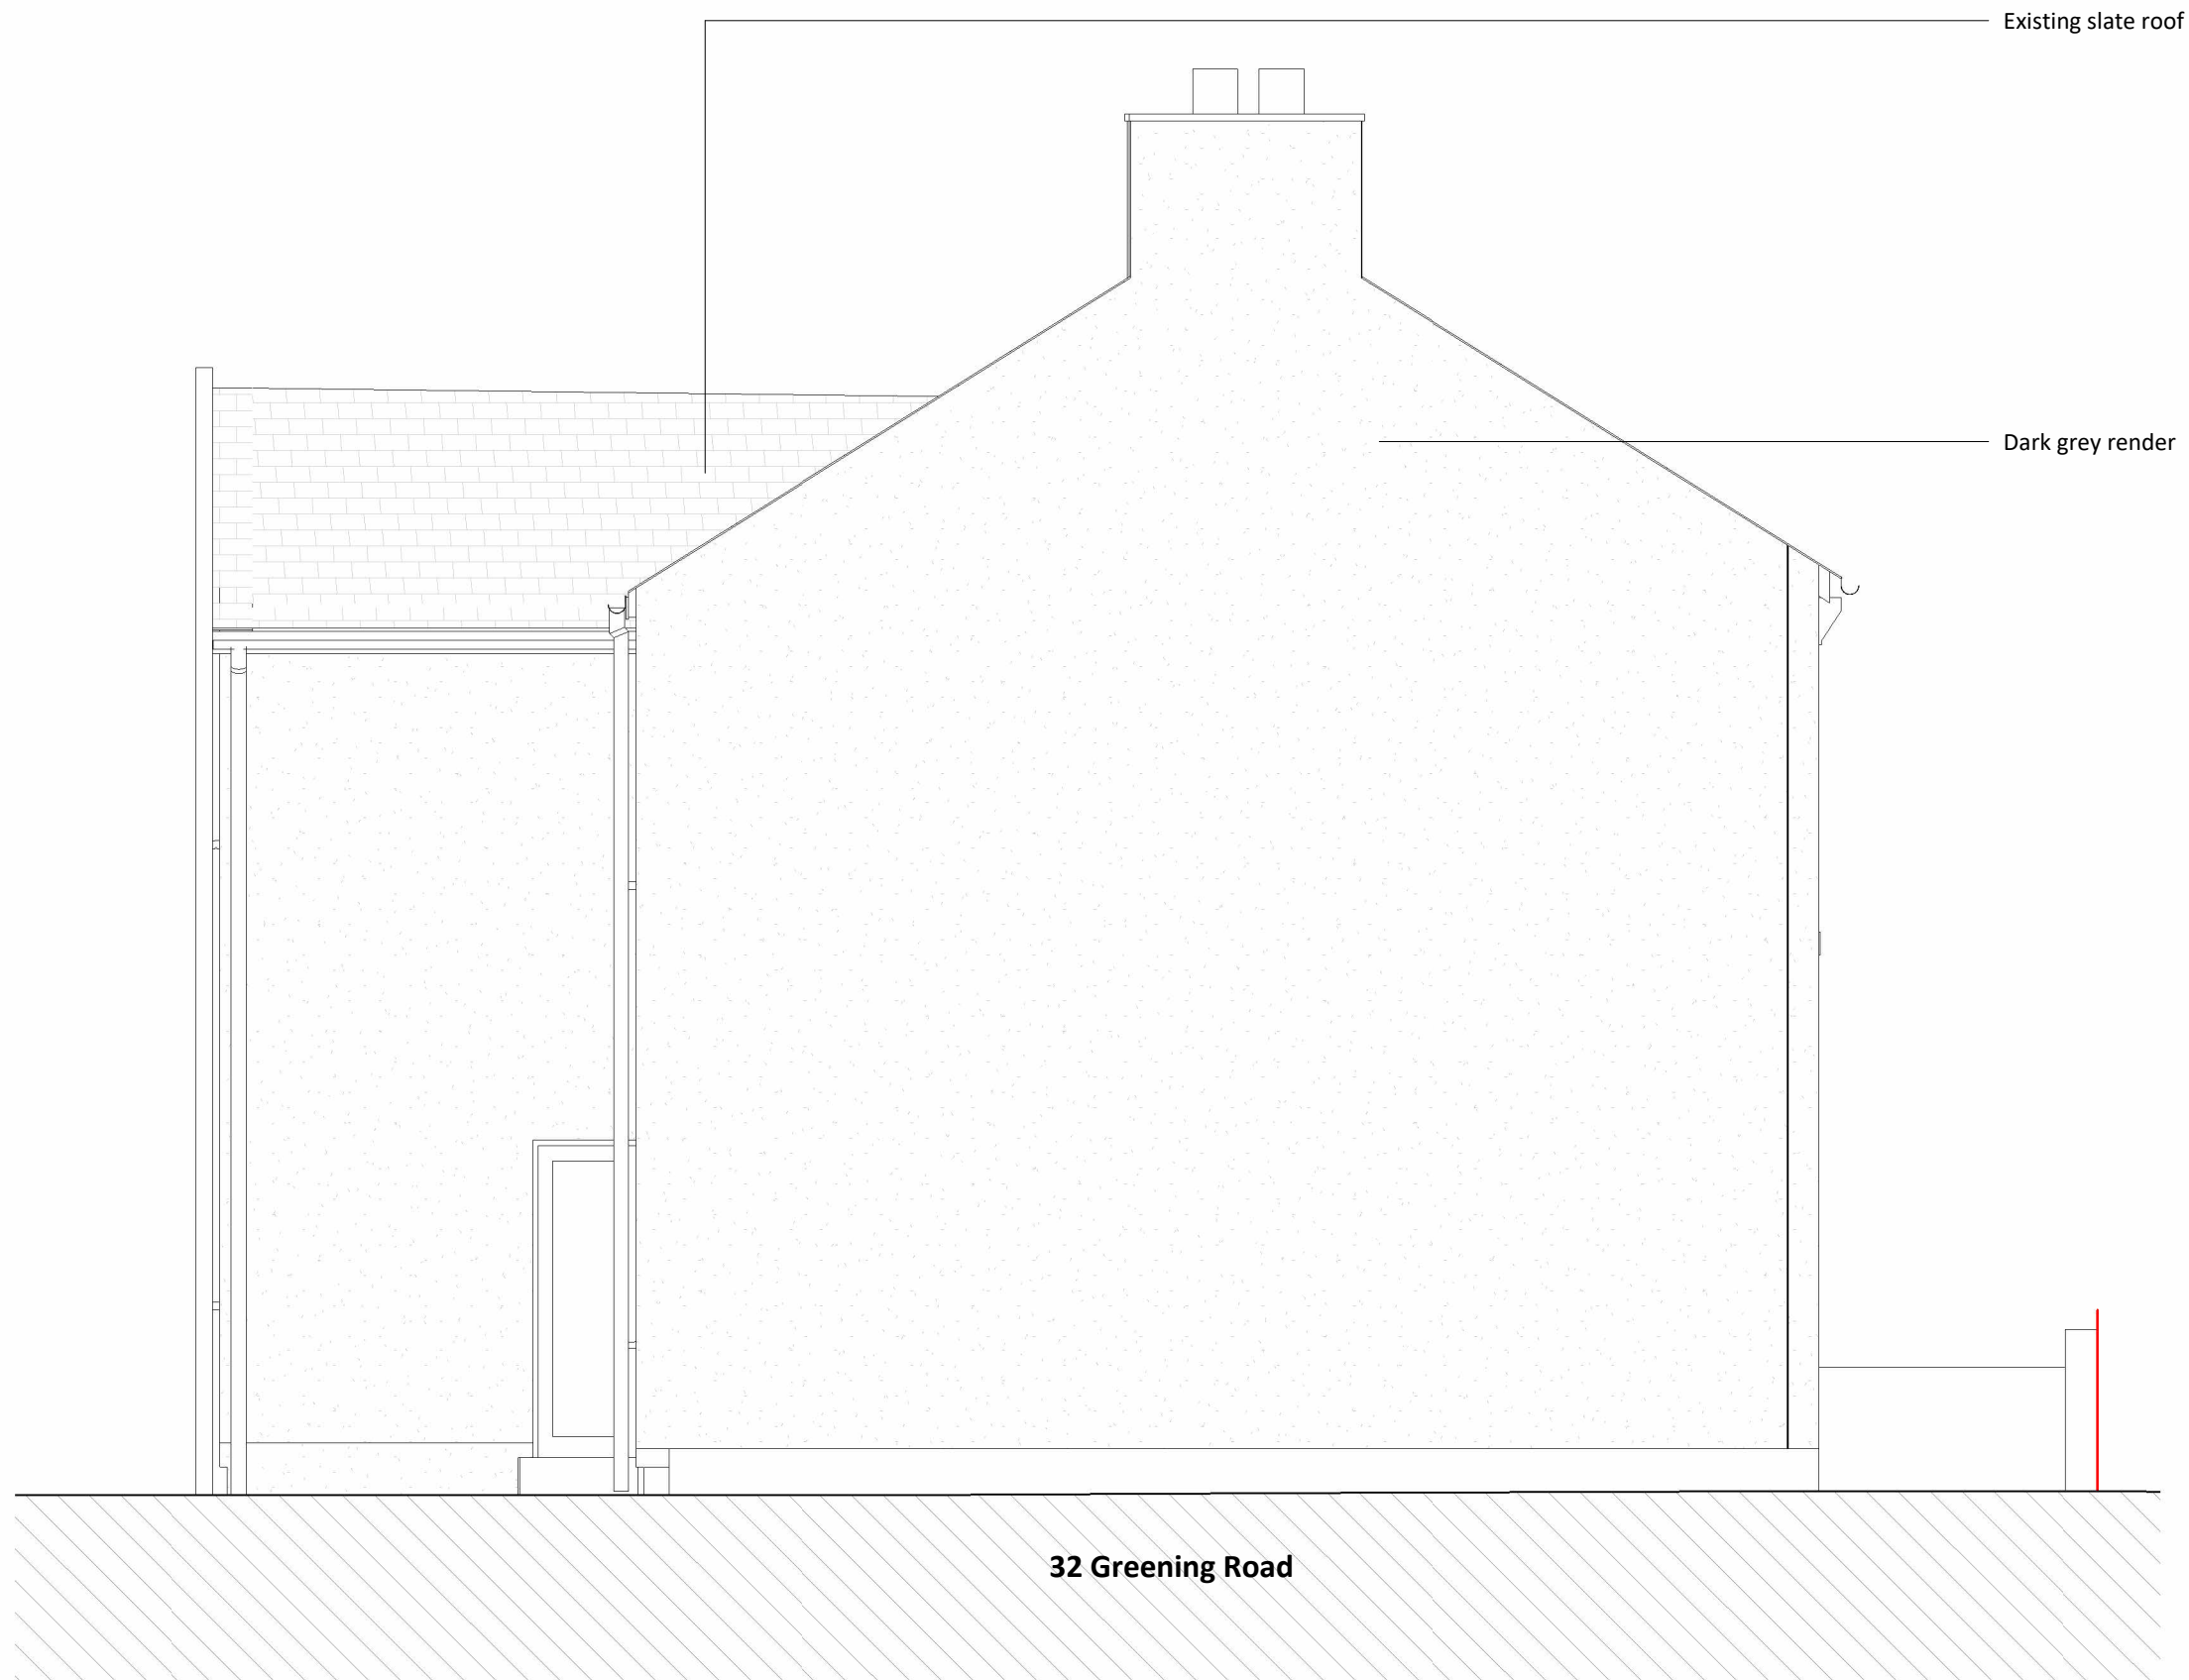

3 H2 - Side Elevation
1 : 50

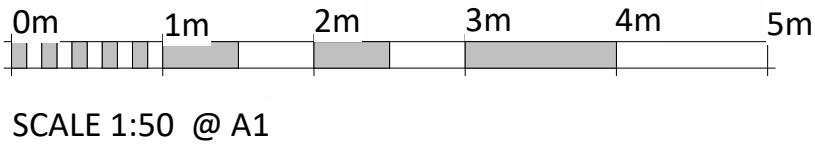

Key	
	Site boundary