



Notes

Indicates site boundary

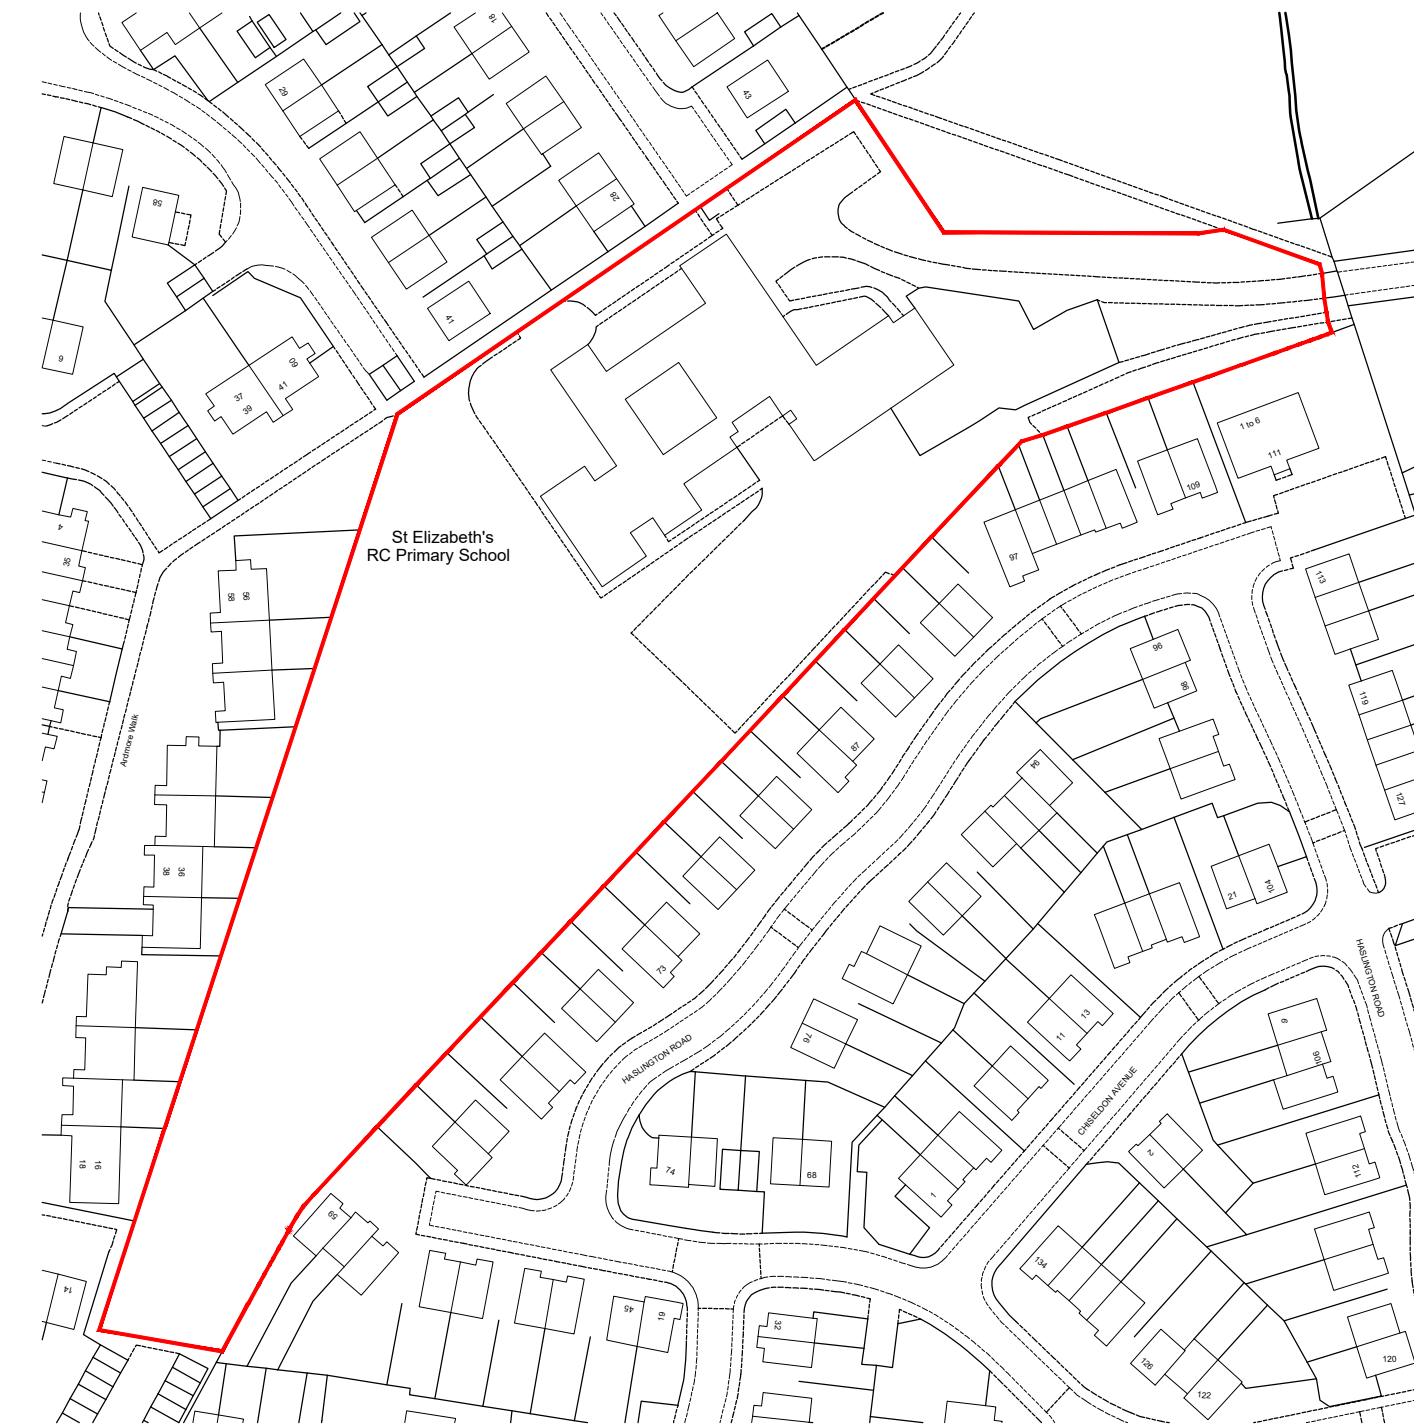

Ordance Survey (c) Crown Copyright 2011. All rights reserved. Lience number 100020449

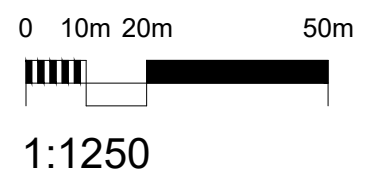

Rev	Description	Date	Dr by	App by
original by		date created		approved by
CS		10.07.2023		CT



AHR Building Consultancy Ltd

5th Floor

55 Princess Street

Manchester

M2 4EW

United Kingdom

T +44(0)161 8287900

E manchester@ahr.co.uk

www.ahr.co.uk

client
Shrewsbury Roman Catholic Diocesan Trustees Registered

project
St. Elizabeth's Catholic Primary School Fencing Replacement

drawing
OS Plan

project number	scale	
2019.00940.003	1:1250	@A3
drawing number	rev	issue status
SEW-AHR-2001		Planning

This drawing is to be read in conjunction with all related drawings. All dimensions must be checked and verified on site before commencing any work or producing shop drawings. The originator should be notified immediately of any discrepancy. This drawing is copyright and remains the property of AHR.