




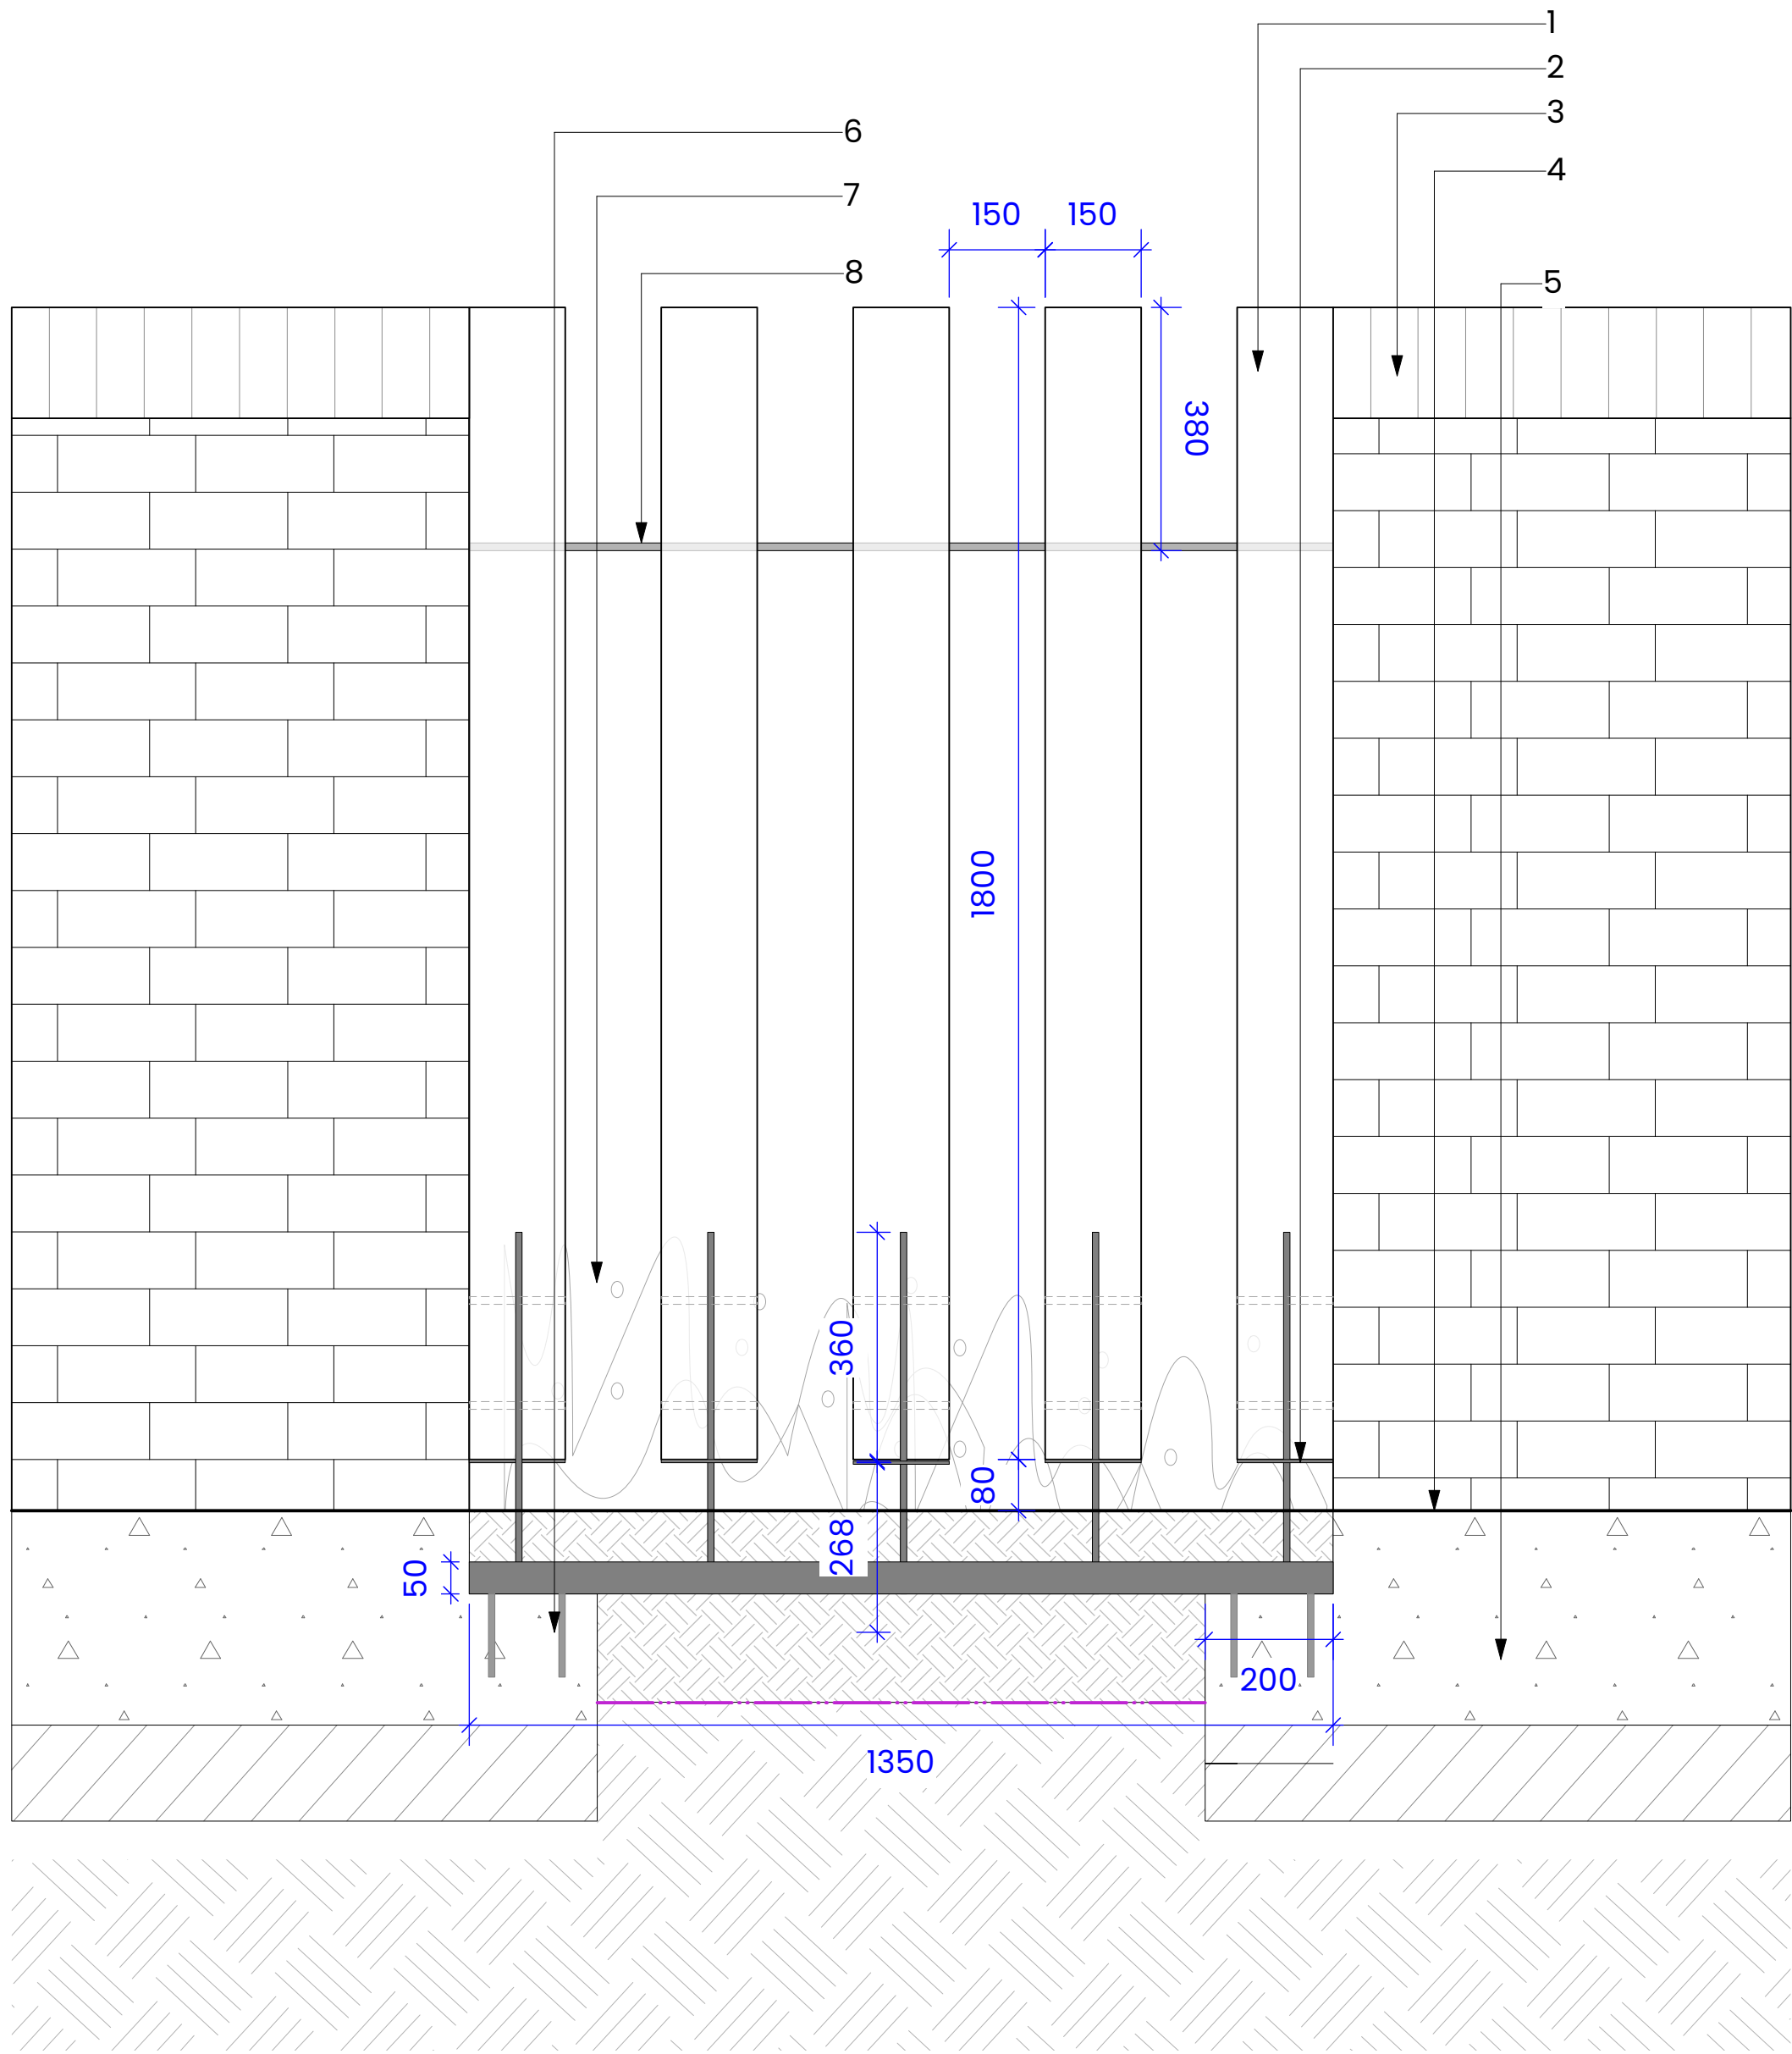


D01 Wall - Timber batons on steel frame
Scale: 1:10 @ A1

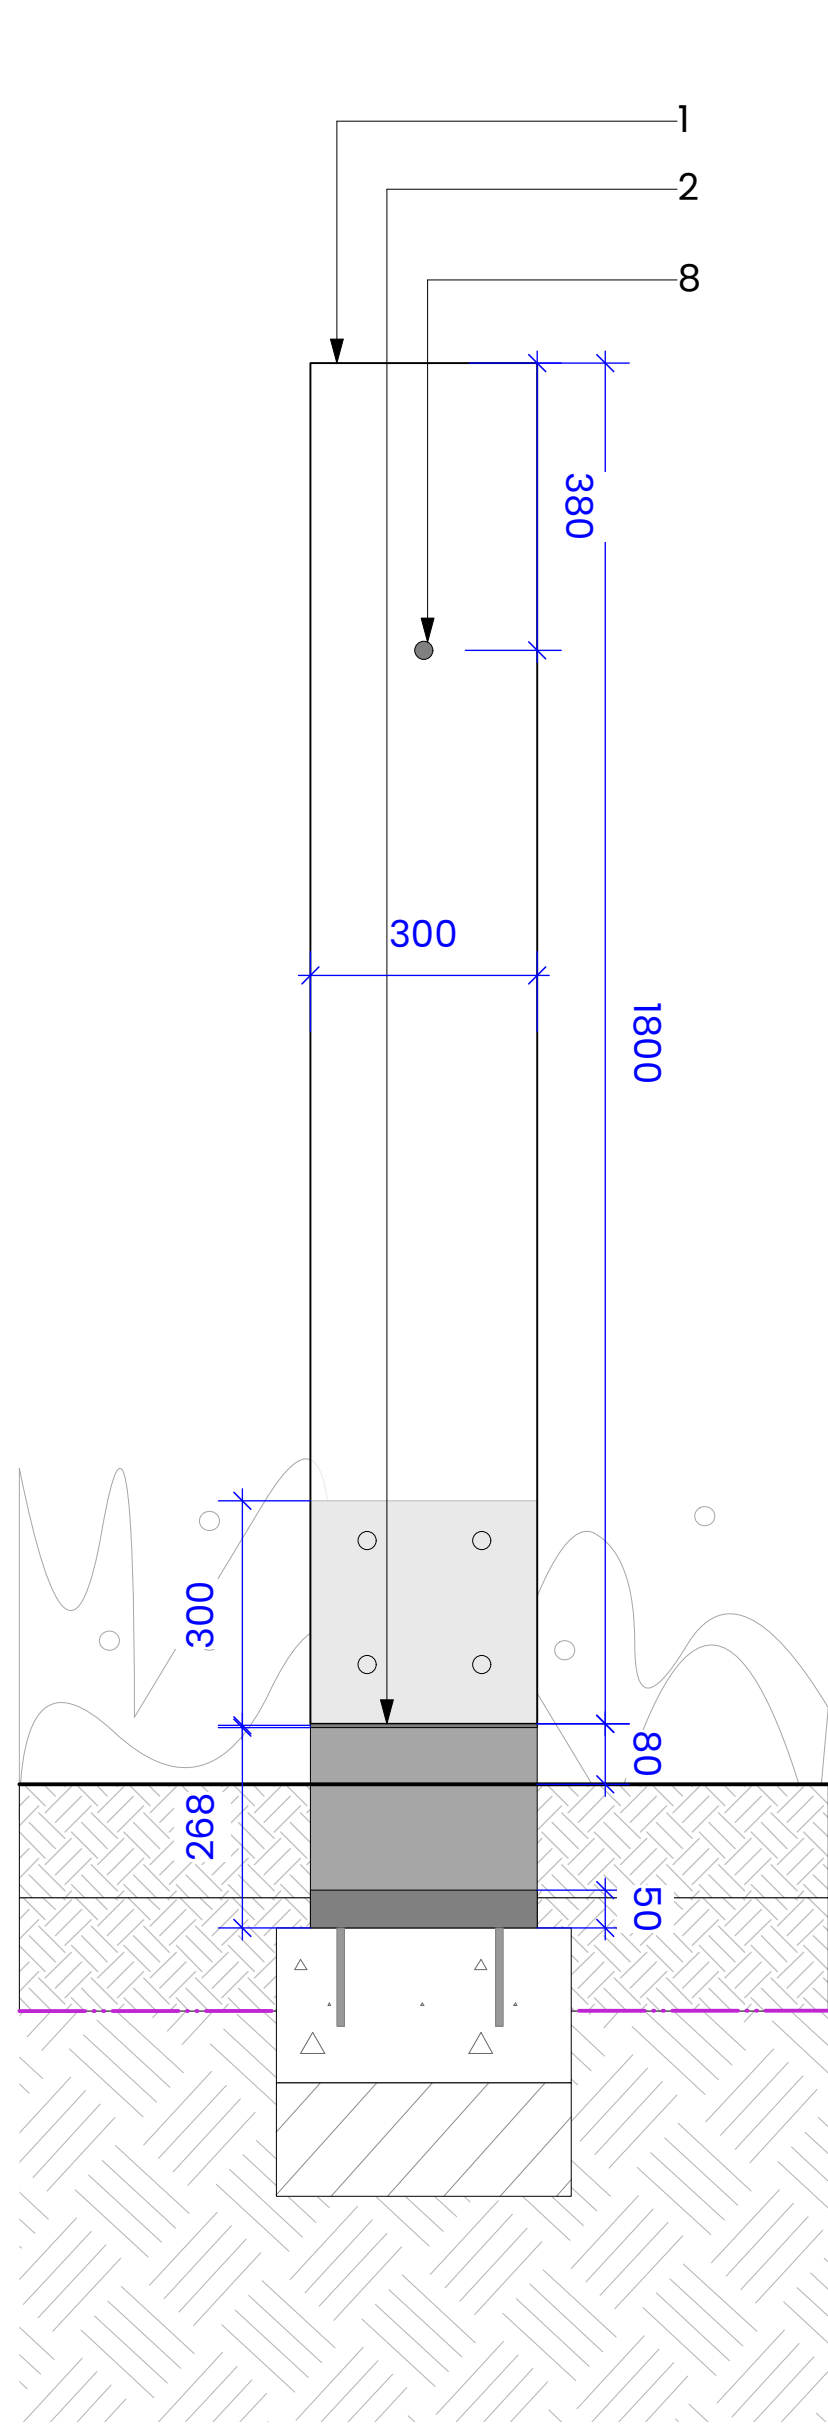

D02 Wall - Timber batons on steel frame
Scale: 1:10 @ A1

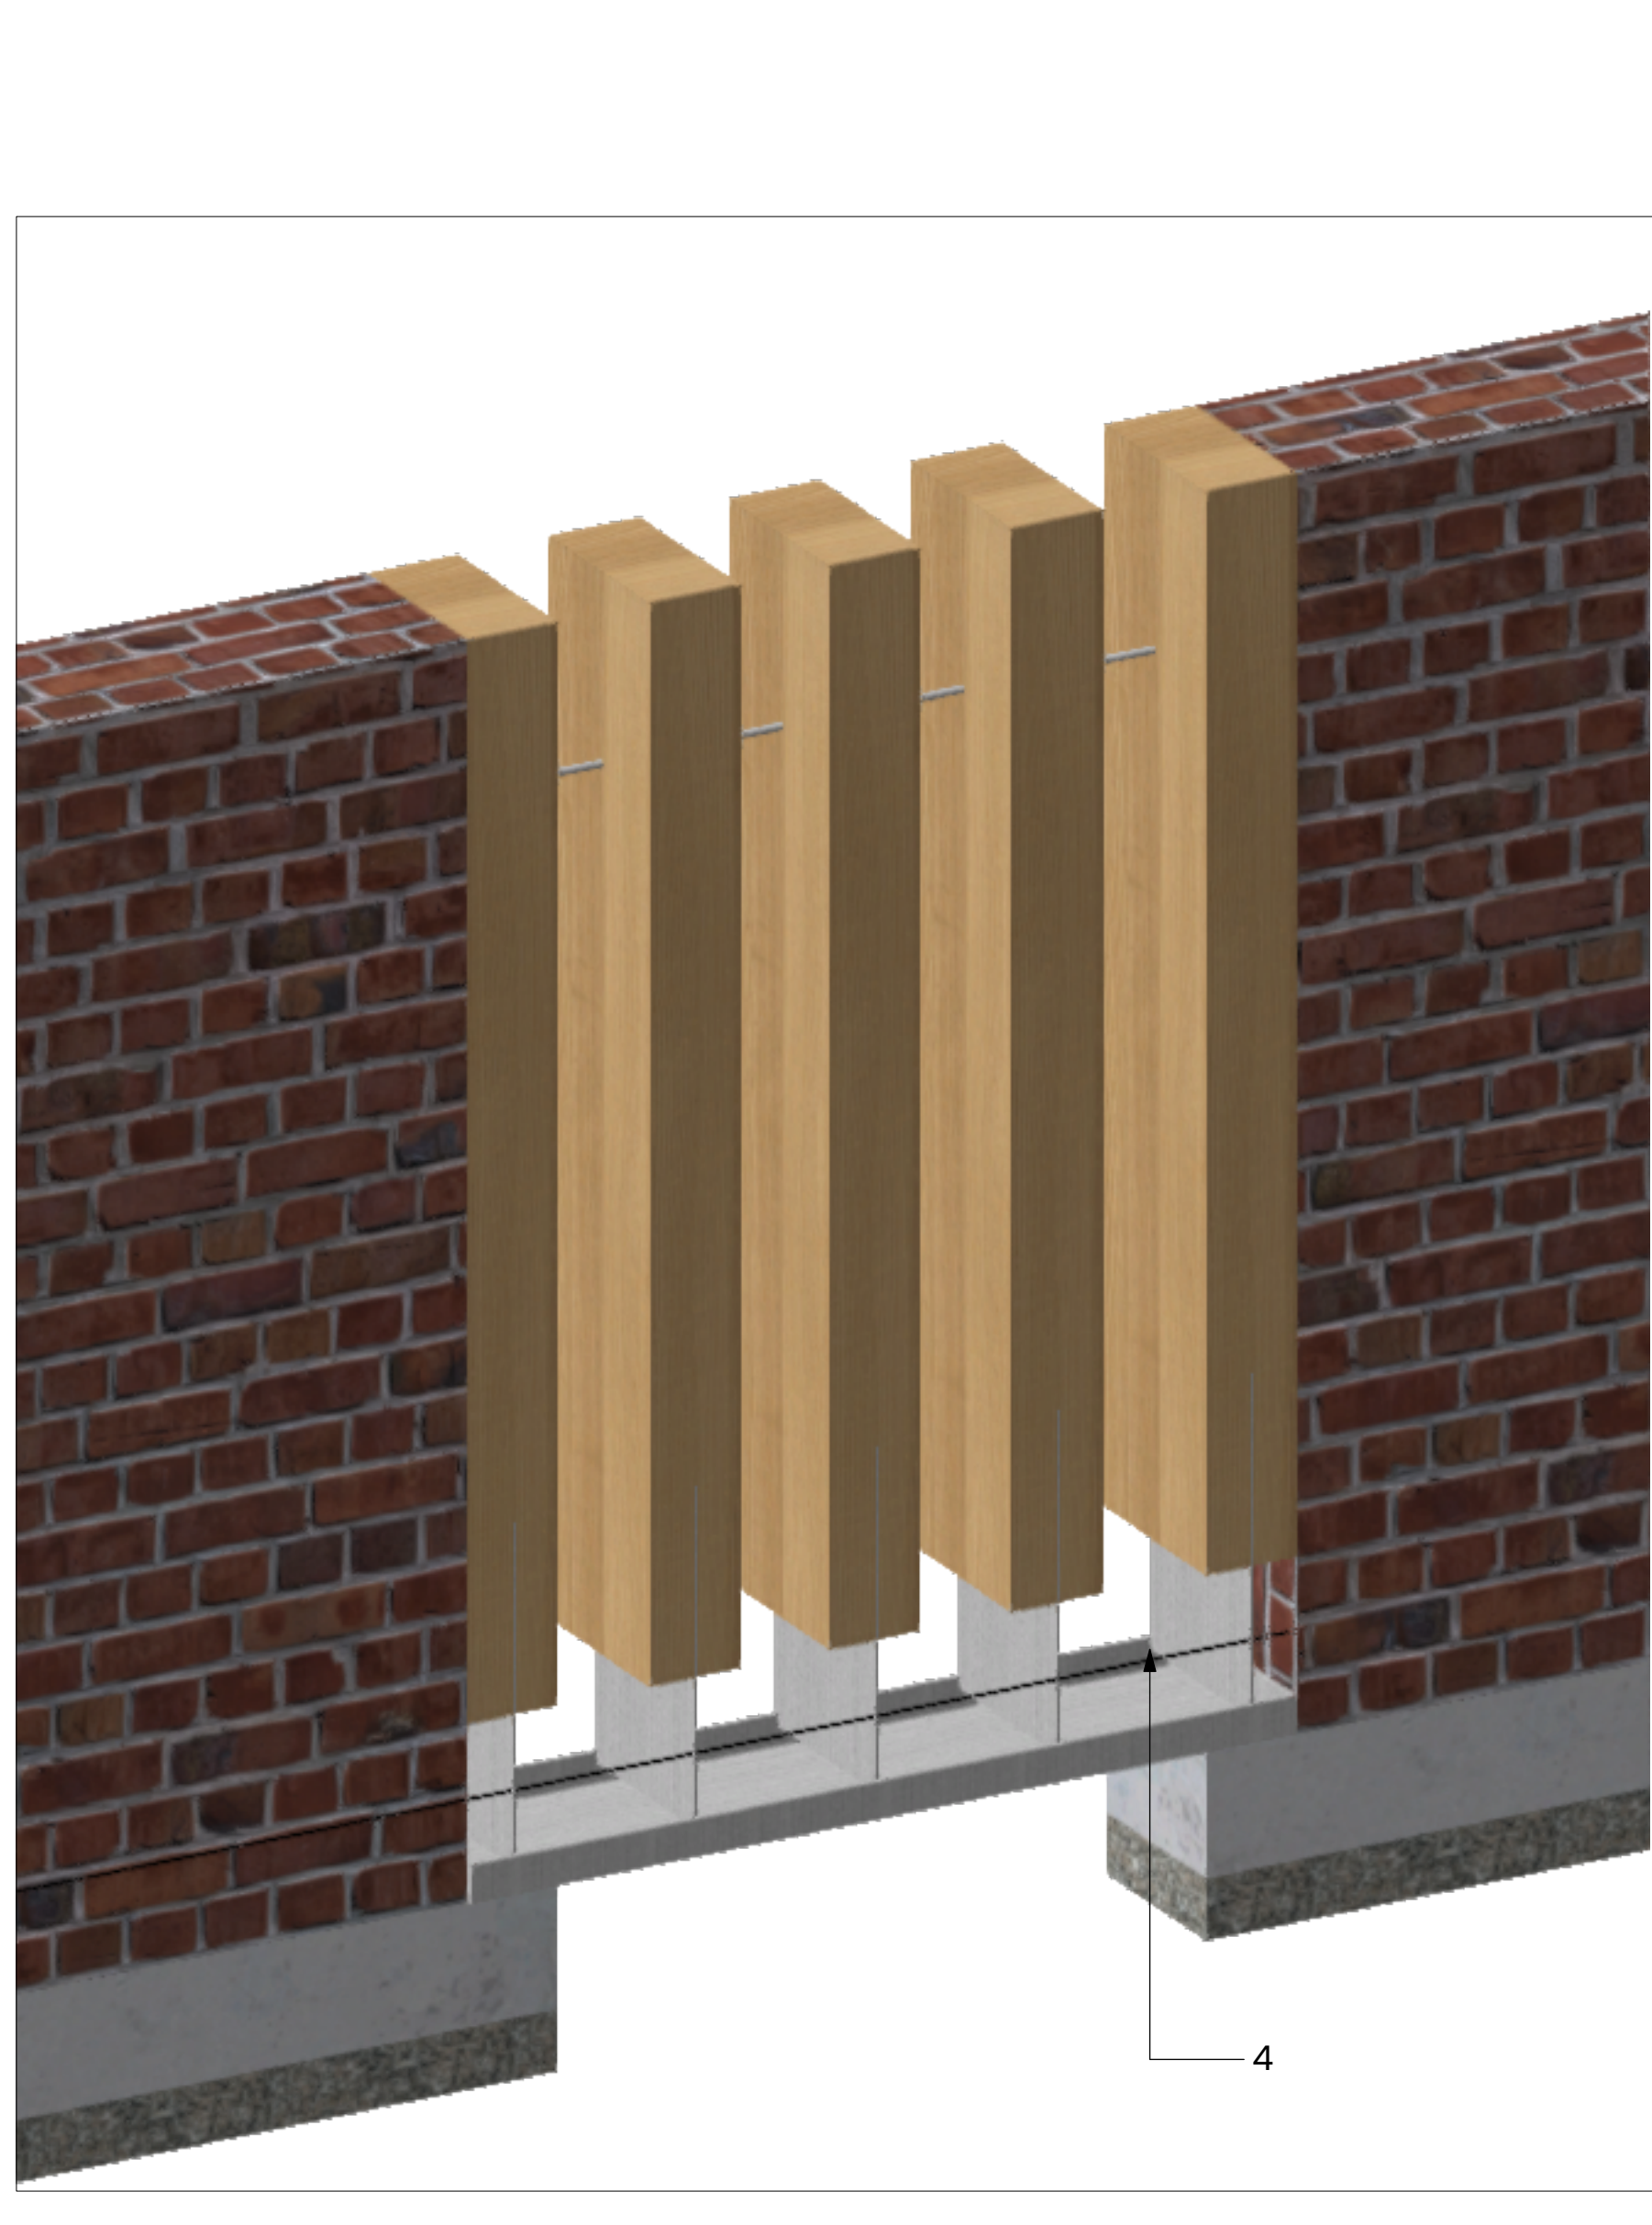

D03 Design intent
Scale: 1:10 @ A1

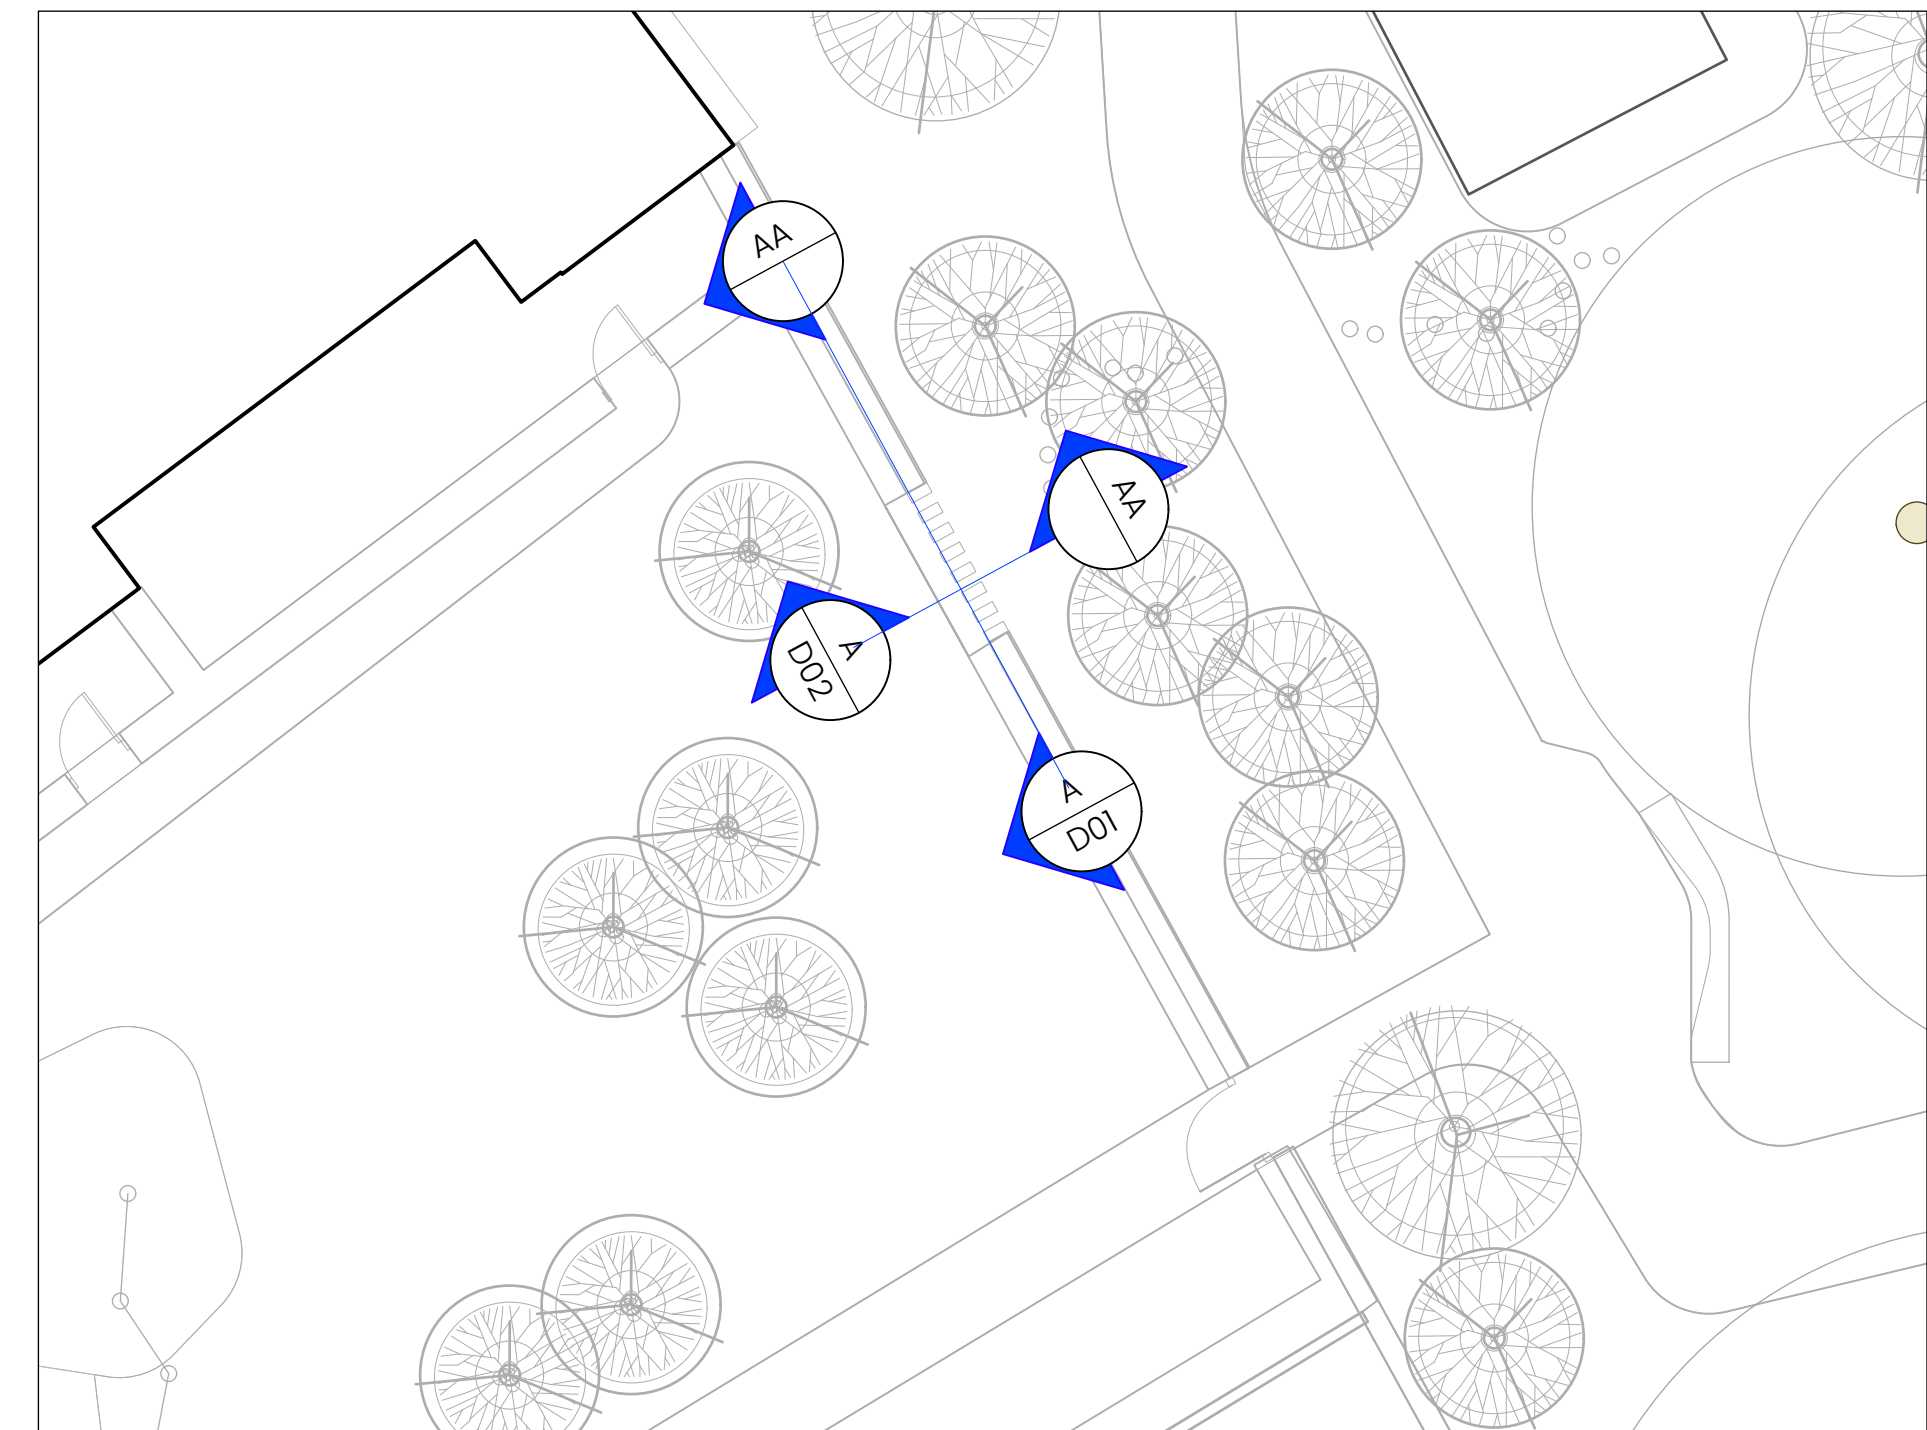


A Location Plan
Scale: 1:10 @ A1

NOTES:
1. DO NOT SCALE FROM THIS DRAWING. ALWAYS WORK TO NOTED DIMENSIONS.
2. ALL SETTING OUT, LEVELS AND DIMENSIONS TO BE CHECKED ON SITE PRIOR TO THE INSTALLATION OF MATERIALS AND ANY DISCREPANCIES ARE TO BE BROUGHT TO THE ATTENTION OF THE CONTRACT ADMINISTRATOR IMMEDIATELY.
3. THIS DRAWING MUST BE READ WITH THE RELEVANT SPECIFICATION DOCUMENTS AND DETAIL DRAWINGS. ANY DISCREPANCIES MUST BE BROUGHT TO THE ATTENTION OF THE CONTRACT ADMINISTRATOR IMMEDIATELY.
4. THIS DRAWING IS COPYRIGHT PROTECTED AND MAY NOT BE REPRODUCED IN WHOLE OR PART WITHOUT WRITTEN AUTHORITY.
5. ALL DIMENSIONS ARE IN MILLIMETRES UNLESS OTHERWISE STATED.


THIS DRAWING WAS PLOTTED ON:
21/08/2023

REVISION HISTORY				
DATE	REV	ZONE	DESCRIPTION	CHK
01/12/2022	P02		Stage 4 issue	ST
21/06/2023	C01		CONSTRUCTION ISSUE	OK
21/08/2023	C02		Wall updates	AD

- KEY**
1. Oak Timber sleeper batons- Subject to manufacturers detail
 2. Prefabricated Steel frame- Subject to manufacturers detail- To clause QXX-XXX
 3. Brick Wall to architects detail
 4. Ground level - refer to levels and drainage sheet 4001
 5. 2 courses of bricks below ground level to allow for variations in levels
 6. Concrete foundation and fixing subject to engineers detail
 7. Wildflower planting- refer to softworks details
 8. Steel support rail with spacers to stop movement in batons- subject to fabricators detail.

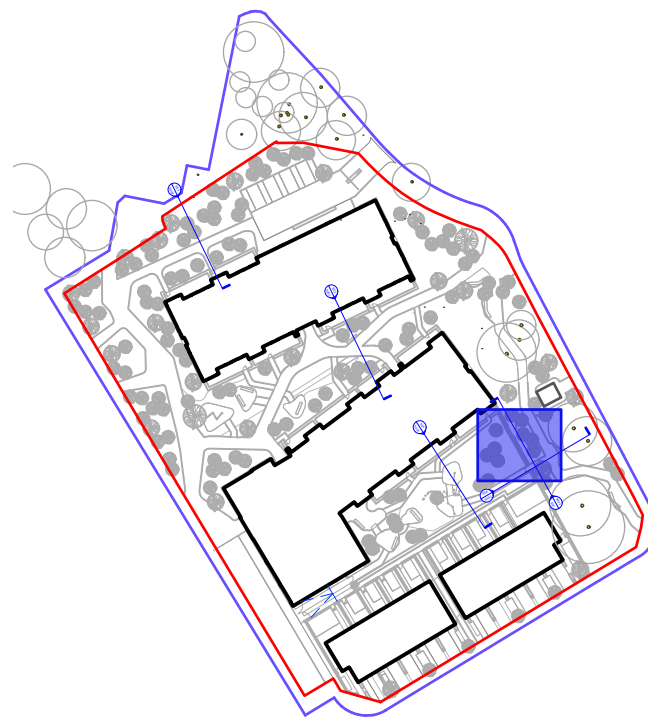

DESIGN INTENT
To be read in conjunction
with engineer's and
manufacturers drawings

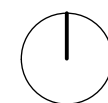

ORIGINATOR			
	W	layer.studio	MANCHESTER
	T	01625 523 157	NEWCASTLE
	E	manchester or	The Barn
		newcastle@layerstudio	One Hollin Lane

Client			
Wates Construction			
Project			
Rodney St			
Ancoats			
Drawing Title			
Interface Details 03			
Created By	Checked By	Scale	Sheet Size
OK	MW	As Shown	A1
Project Number	Originator	Volume	Level
RODSTA	LYR	XX-ZZ-D---	L-6006
Work Stage	Status	Revision	
Stage 4	A1	C02	