



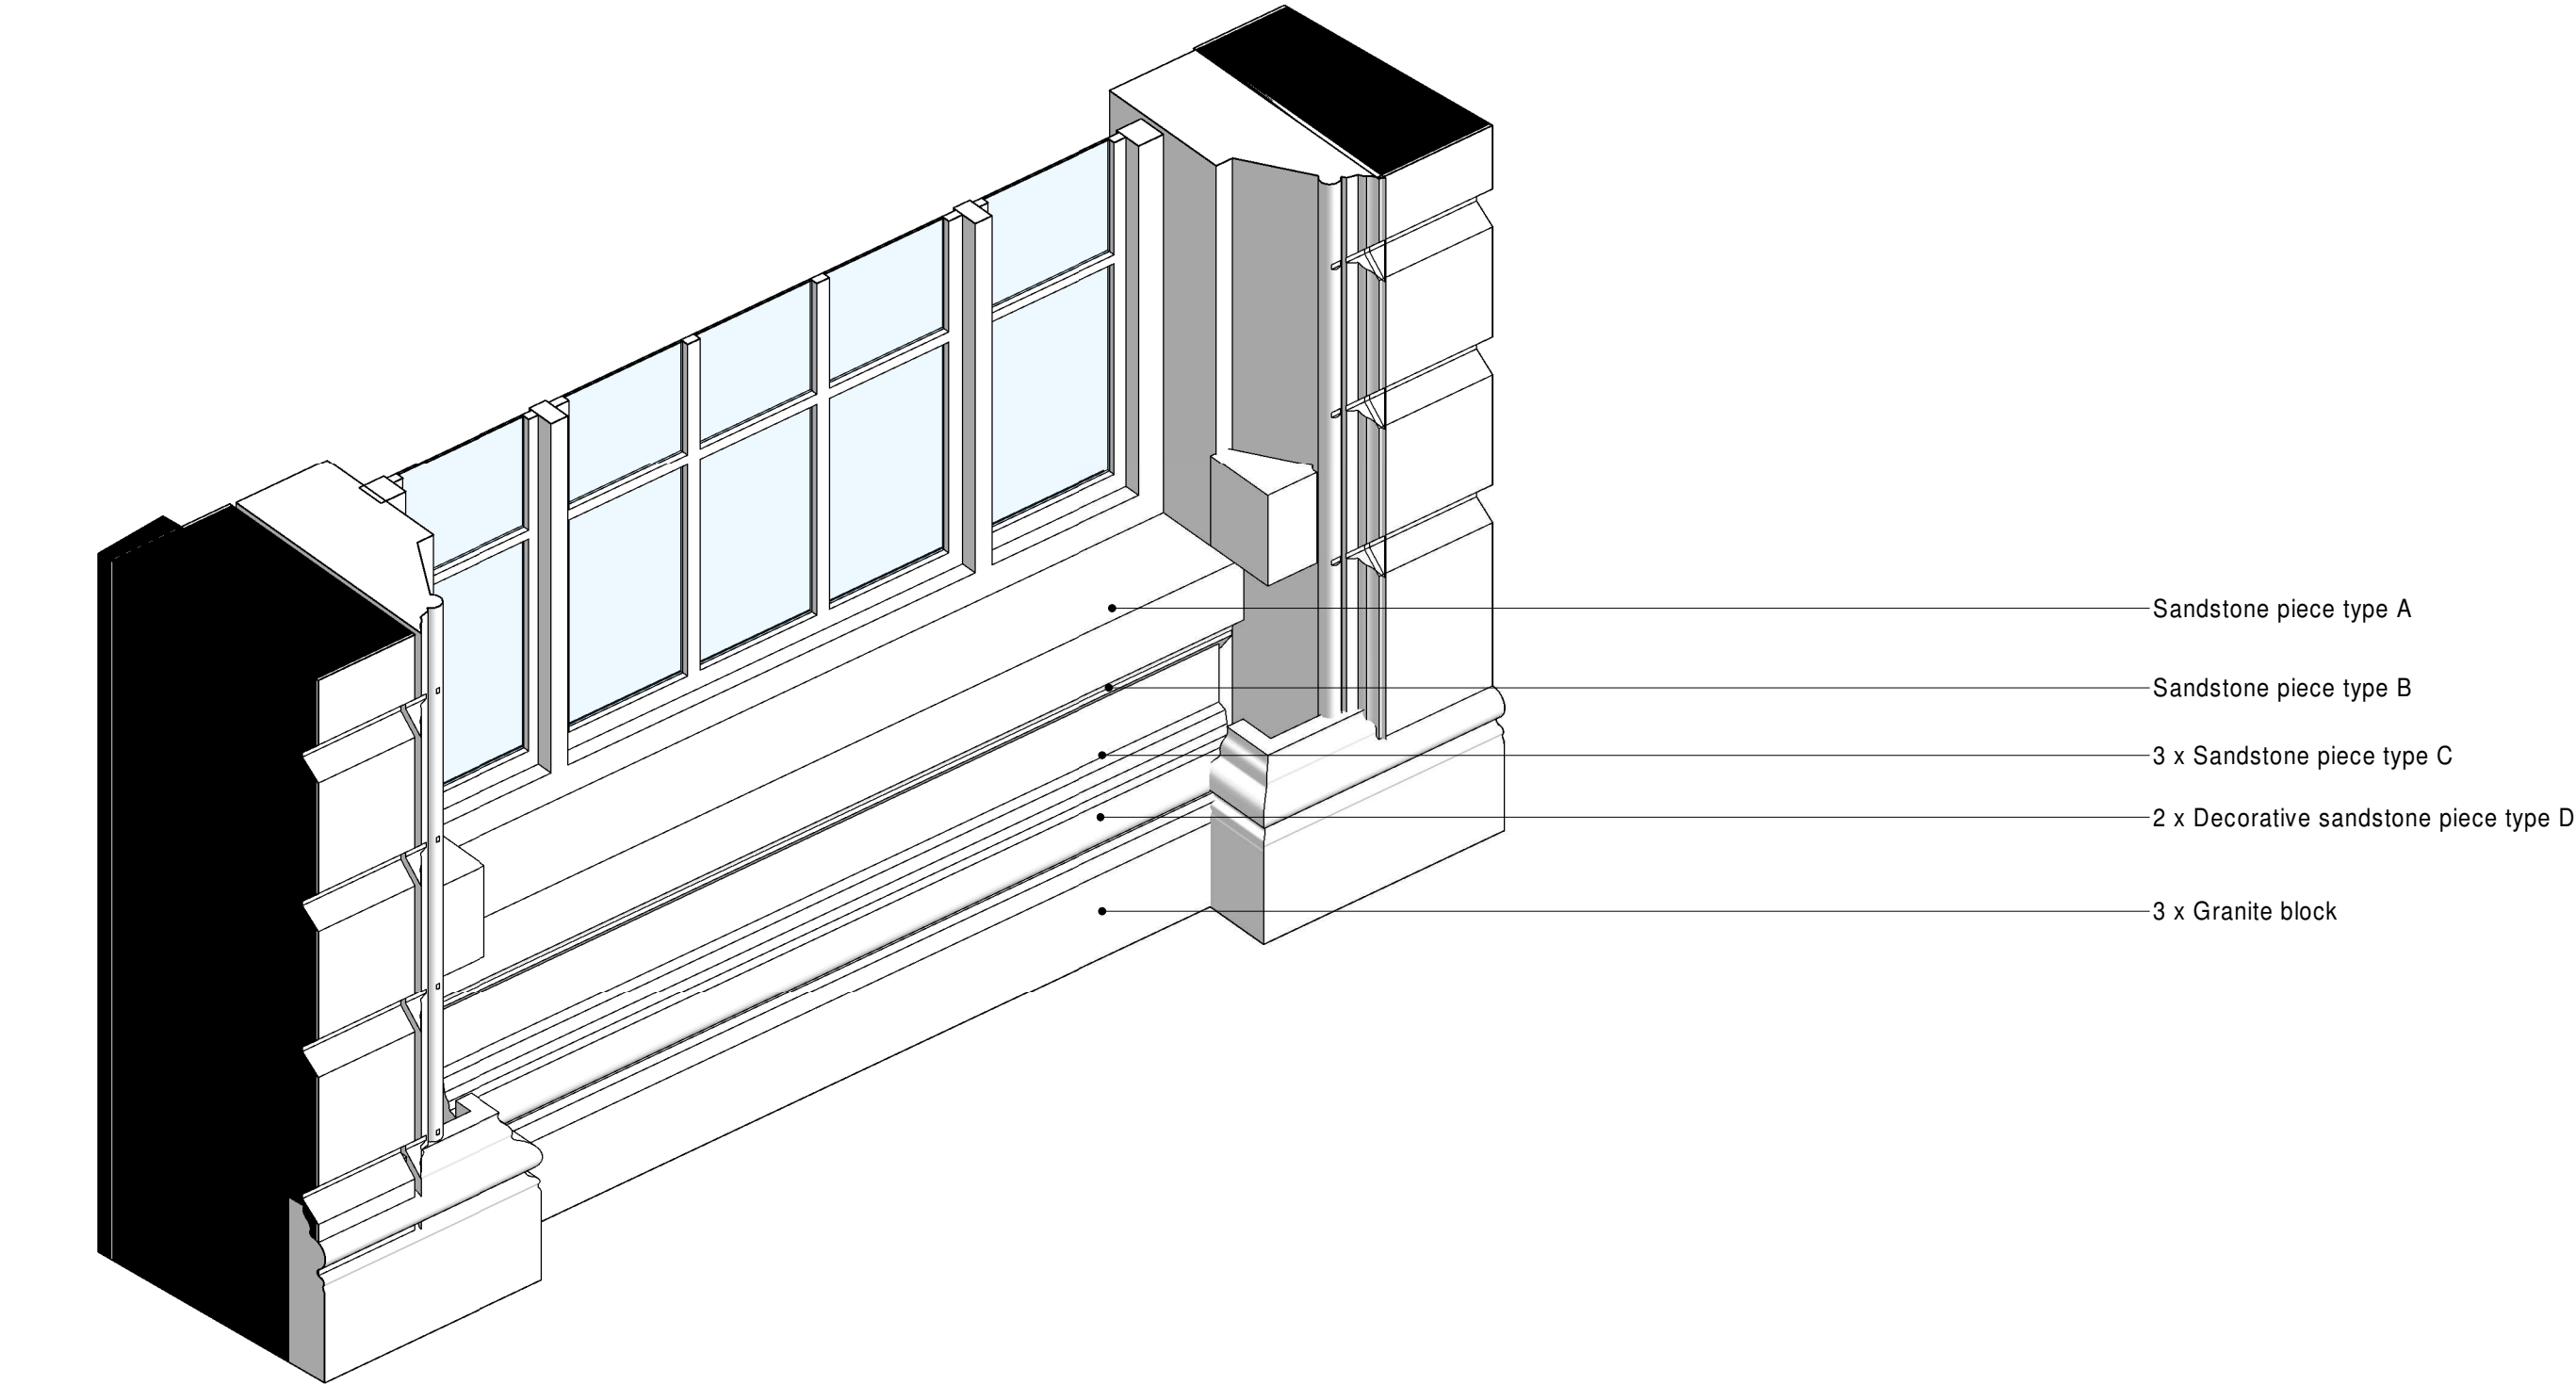


1 Hannover Street Cycle Entrance - Existing Cill Make-Up

32658

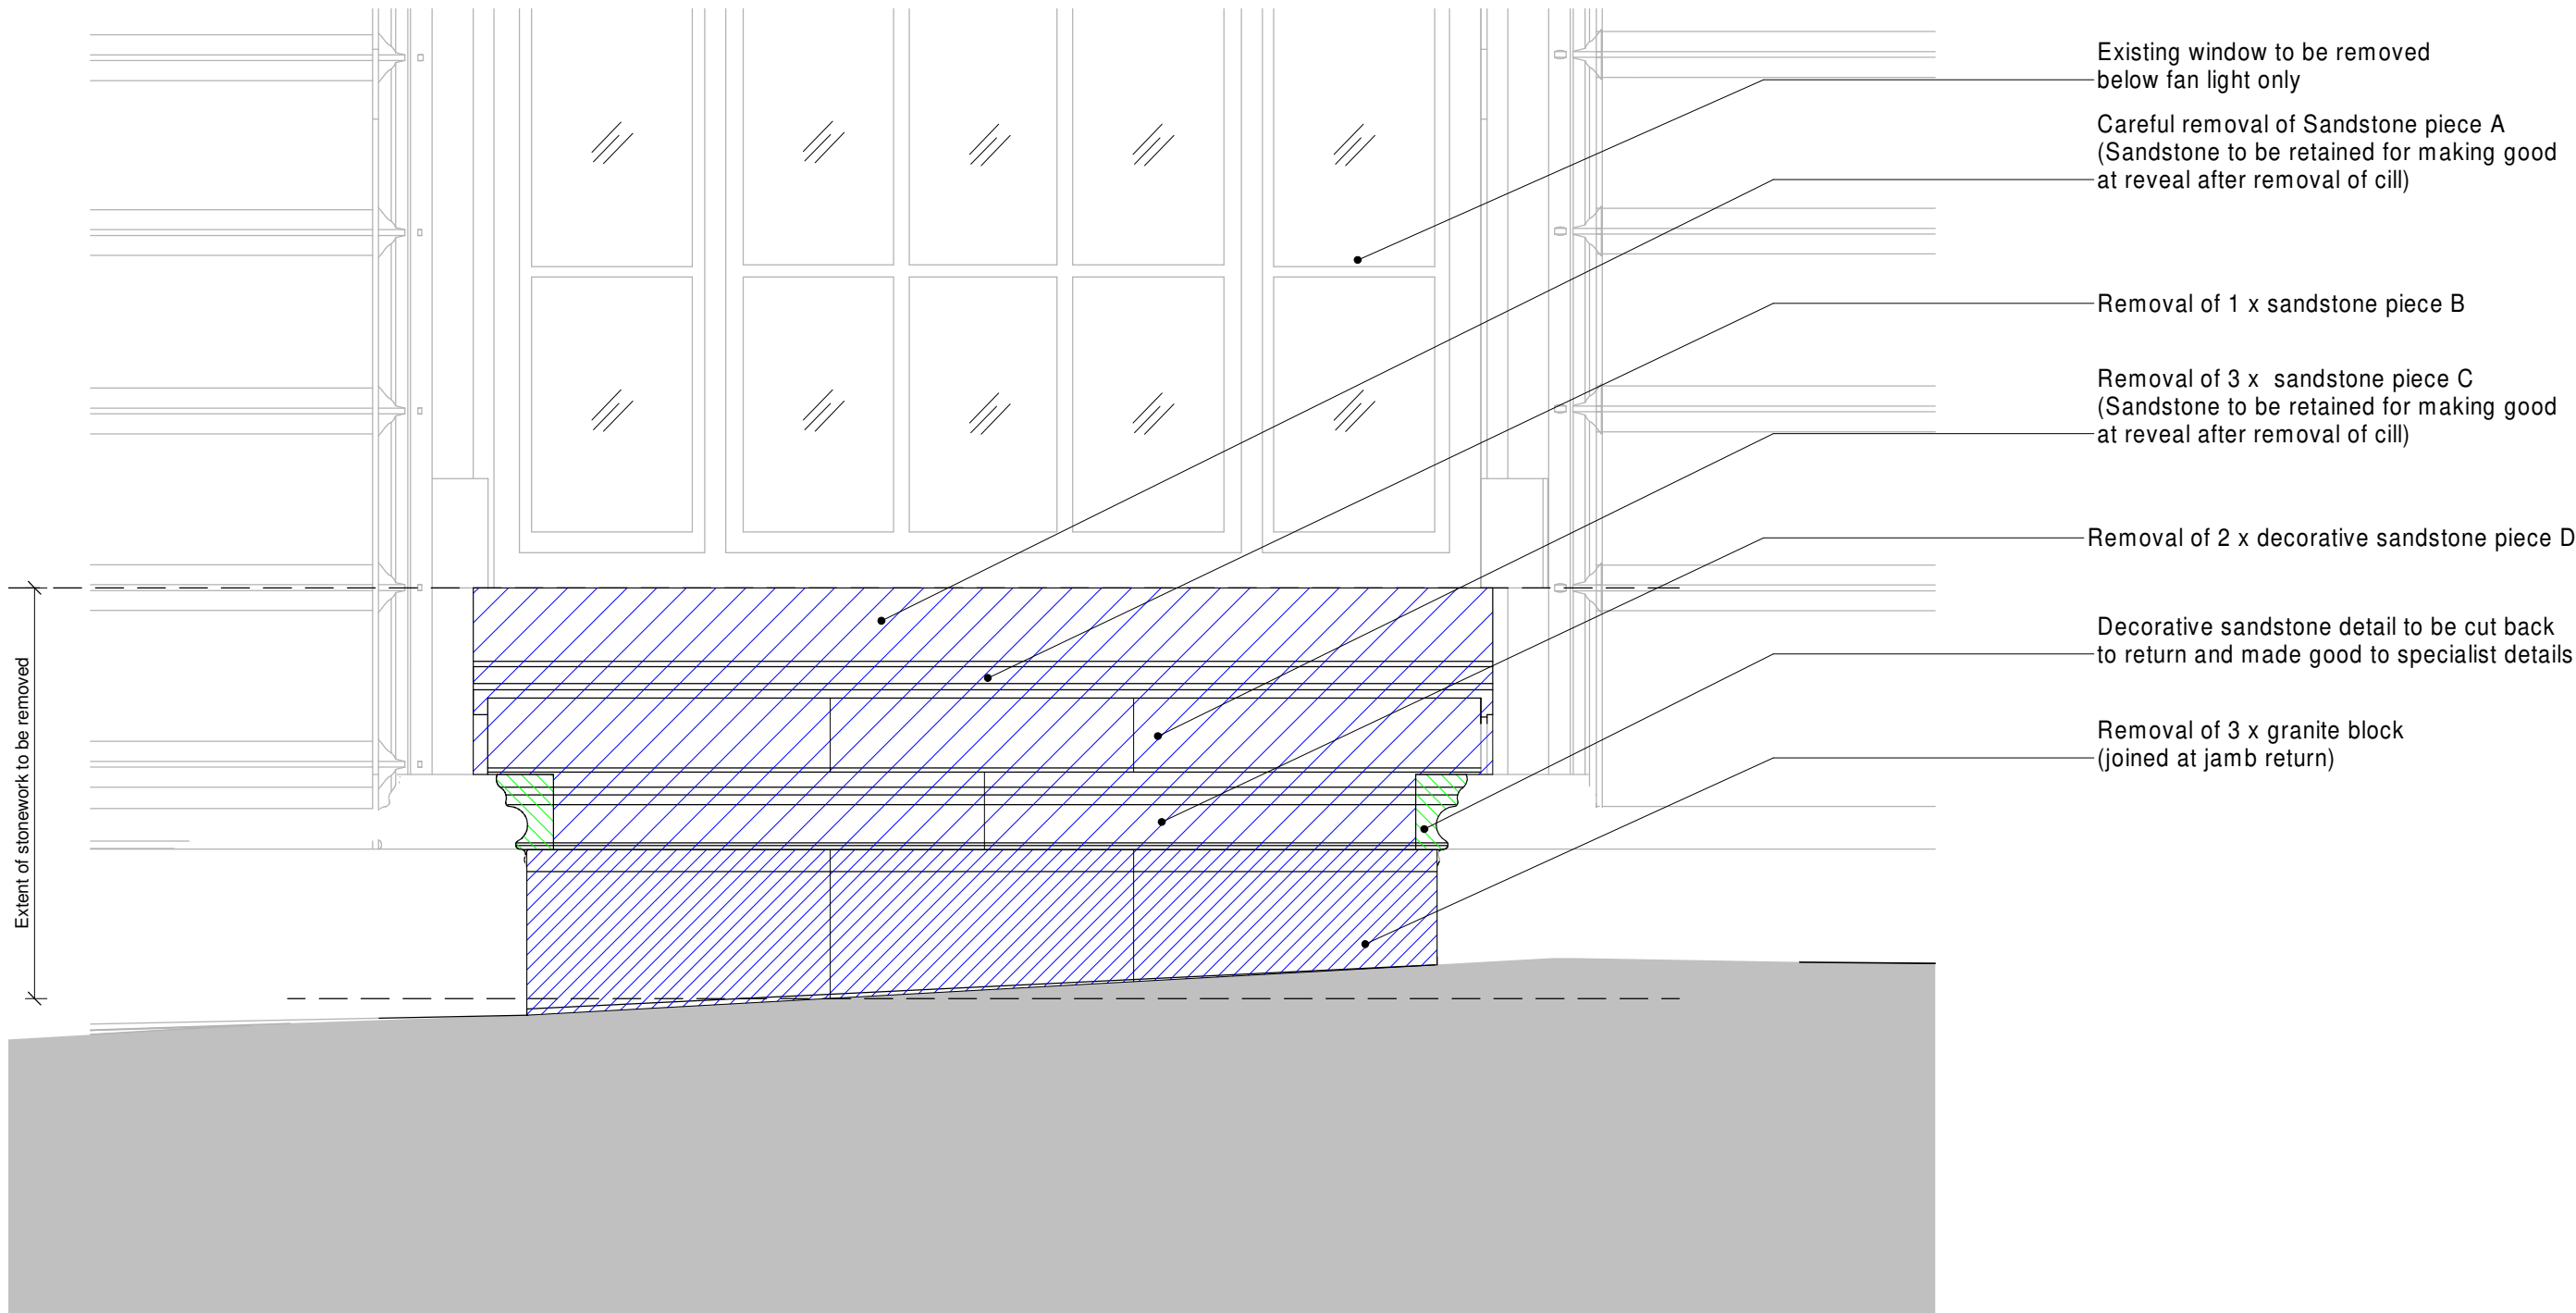

2 Hannover Street Cycle Entrance - Cill Removal

32658

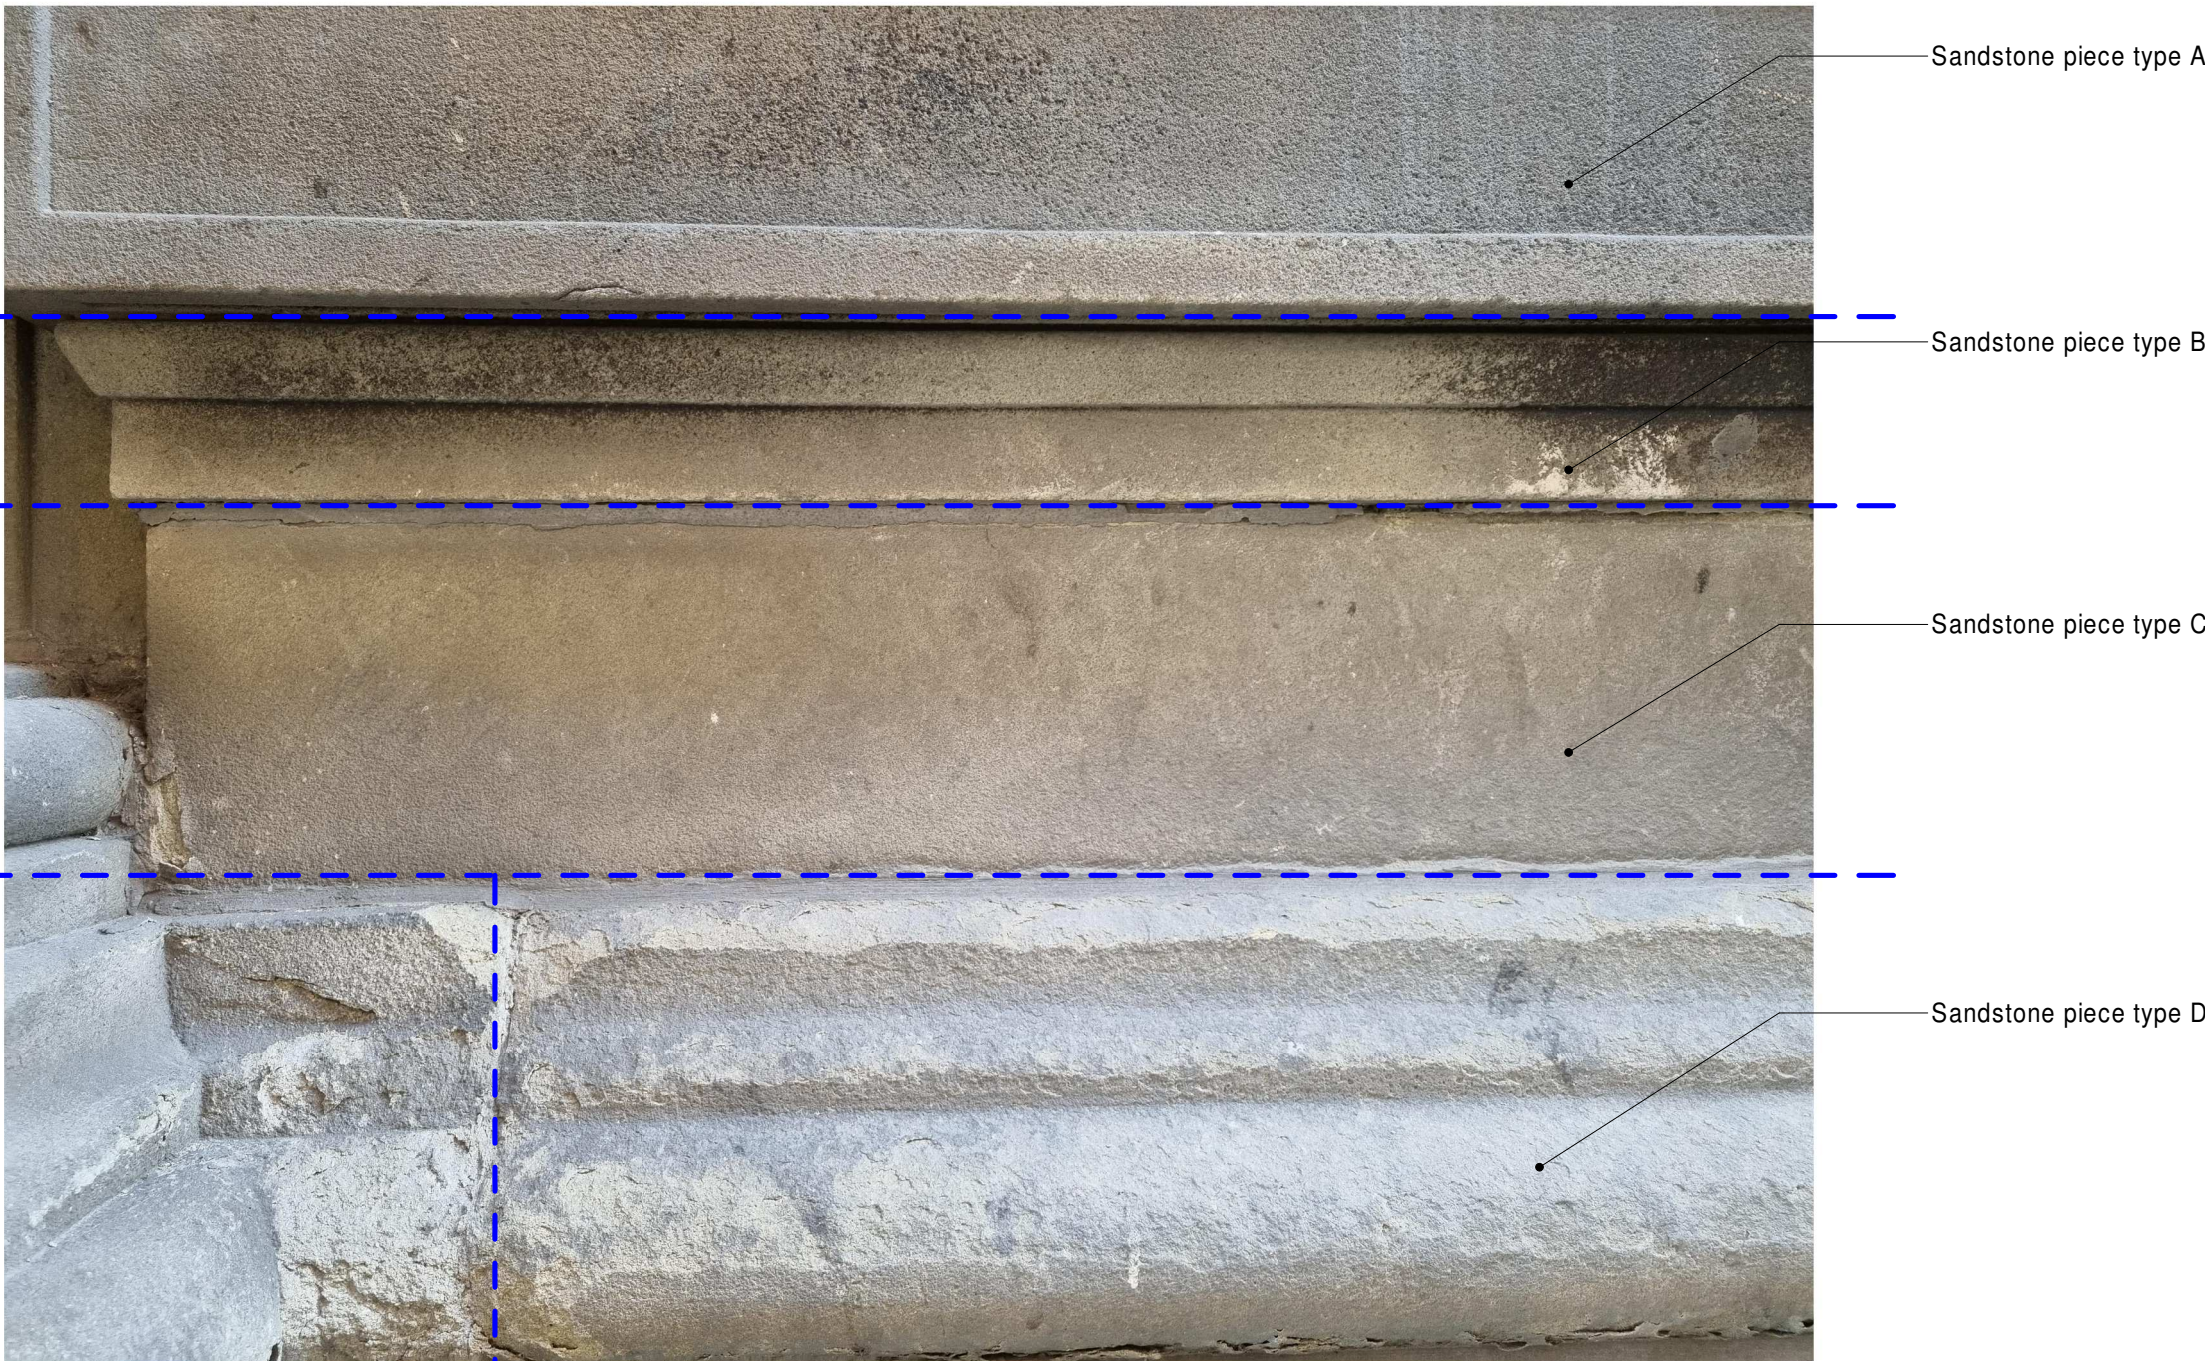


3 Hannover Street Cycle Entrance - Cill Joint A

32658



4 Hannover Street Cycle Entrance - Cill Joint B

32658

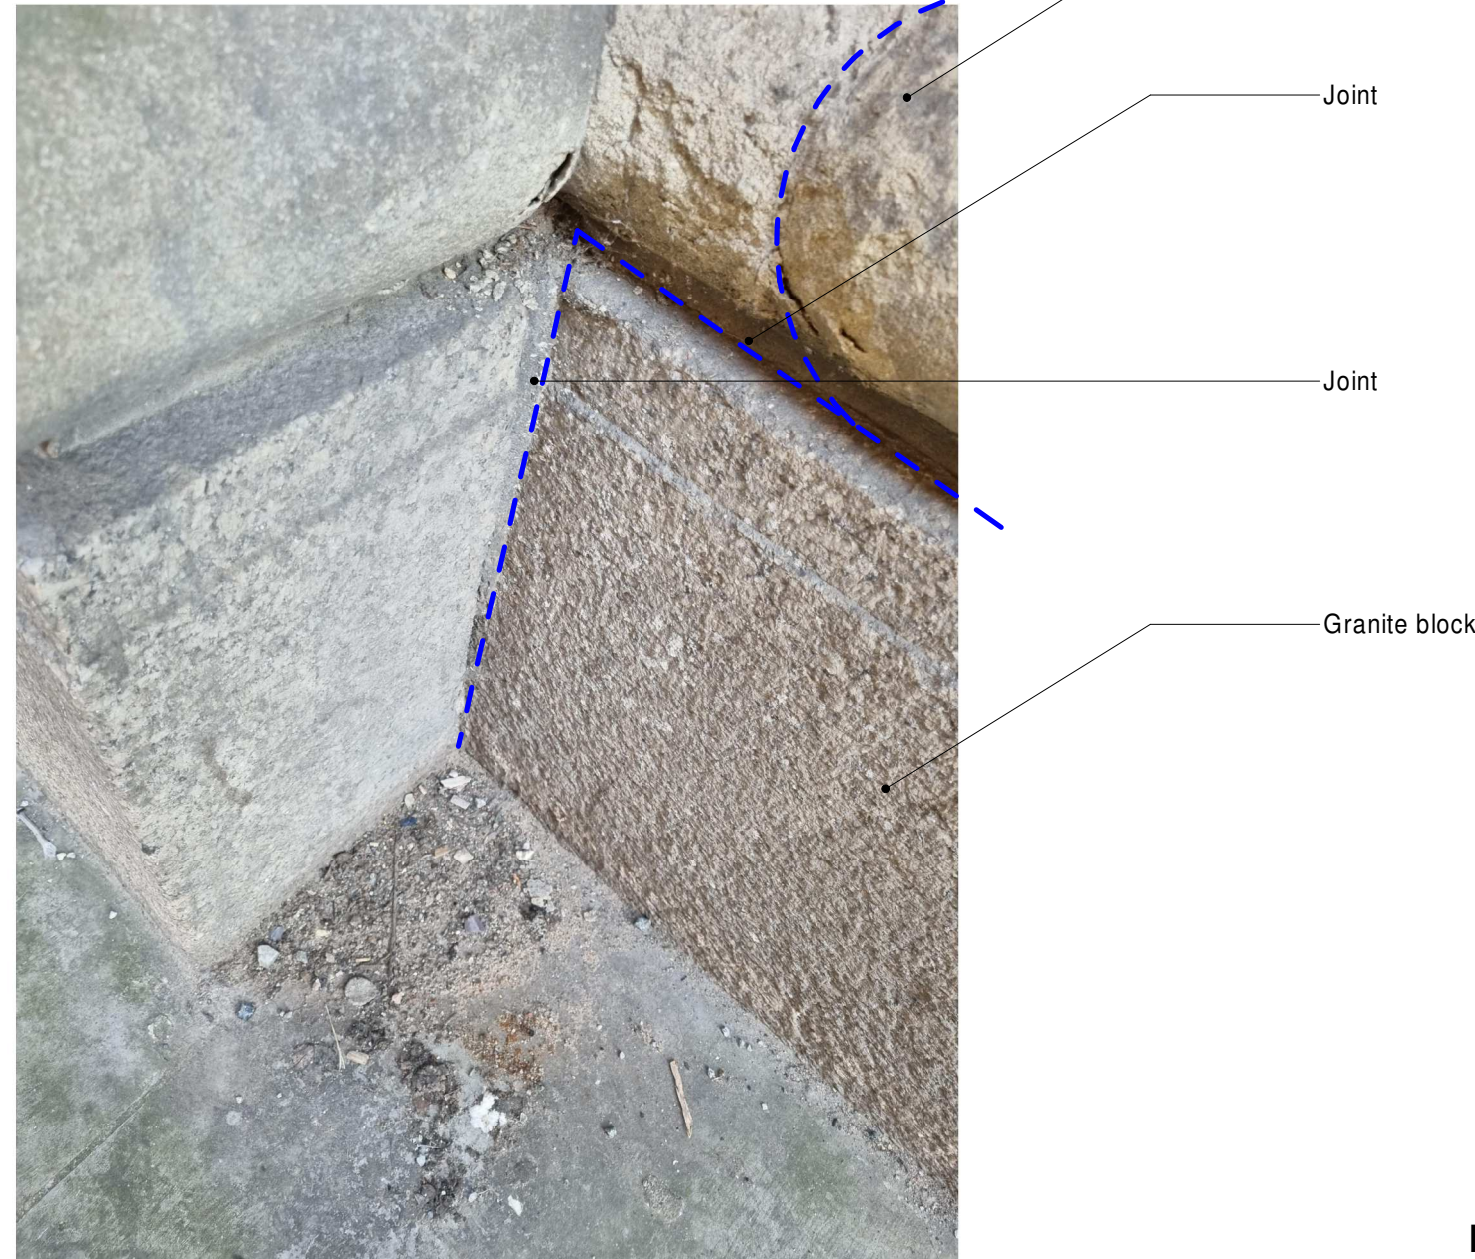

5 Hannover Street Cycle Entrance - Cill Joint B

32658

NOTE:
All sandstone removed from cill to be retained on site for use in repair of existing

© COPYRIGHT
The copyright in this drawing is vested in Sheppard Robson and no license or assignment of any kind has been, or is, granted to any third party whether by provision of copies or originals or otherwise unless agreed in writing.

DO NOT SCALE FROM THIS DRAWING
The contractor shall check and verify all dimensions on site and report any discrepancies in writing to Sheppard Robson before proceeding work


FOR ELECTRONIC DATA ISSUE
Electronic Data / drawings are issued as "read only" and should not be interrogated for measurement. All dimensions and levels should read, only from those values stated in test, on the drawing.

LISTED BUILDING NOTE
Old Bank is a Grade II listed building. If in doubt about any element please consult with the Architect.

1. General Arrangement drawings to be read in conjunction with specifications and schedules and SLHA Heritage & Conservation Strategies.
2. Proposed General Arrangement drawings subject to Planners approval.
3. Proposals subject to detailed site investigation and opening up works.
4. All dimensions and levels are to be checked on site prior to commencing work.
5. This drawing is to be read in conjunction with:
- SLHA Heritage and Method Statements
- Sheppard Robson demolition drawings
- M&E drawings and specifications and BREEAM targets
6. Structural support to Structural Engineer's detail
7. All rainwater outlets subject to site review and consultation with specialist sub-contractor.

KEY:
- - - Joint in stonework

REV.	DATE	AMENDMENT
P01	27/04/23	Tender for Phase 1A

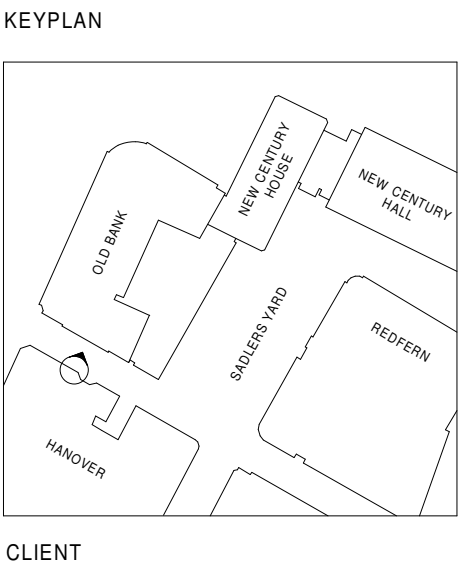

SHEPPARD ROBSON

77 Parkway Camden Town London NW1 7PU
T: +44 (0)20 7504 1700 E: london@sheppardrobson.com

PROJECT Old Bank Building

SCALE@A1	DATE	ORIGINATOR	CHECKED	AUTHORISED
1 : 20	27/04/23	RM	RW	TOB

Hannover Street Cycle Entrance Cill Removal Detail

For Information

STATUS	PURPOSE FOR ISSUE	SR NO.
S2	Tender for Phase 1A	6277
DRAWING NO.	REV.	
6277 - SRA-XX-00-DR-A-32658	P01	