
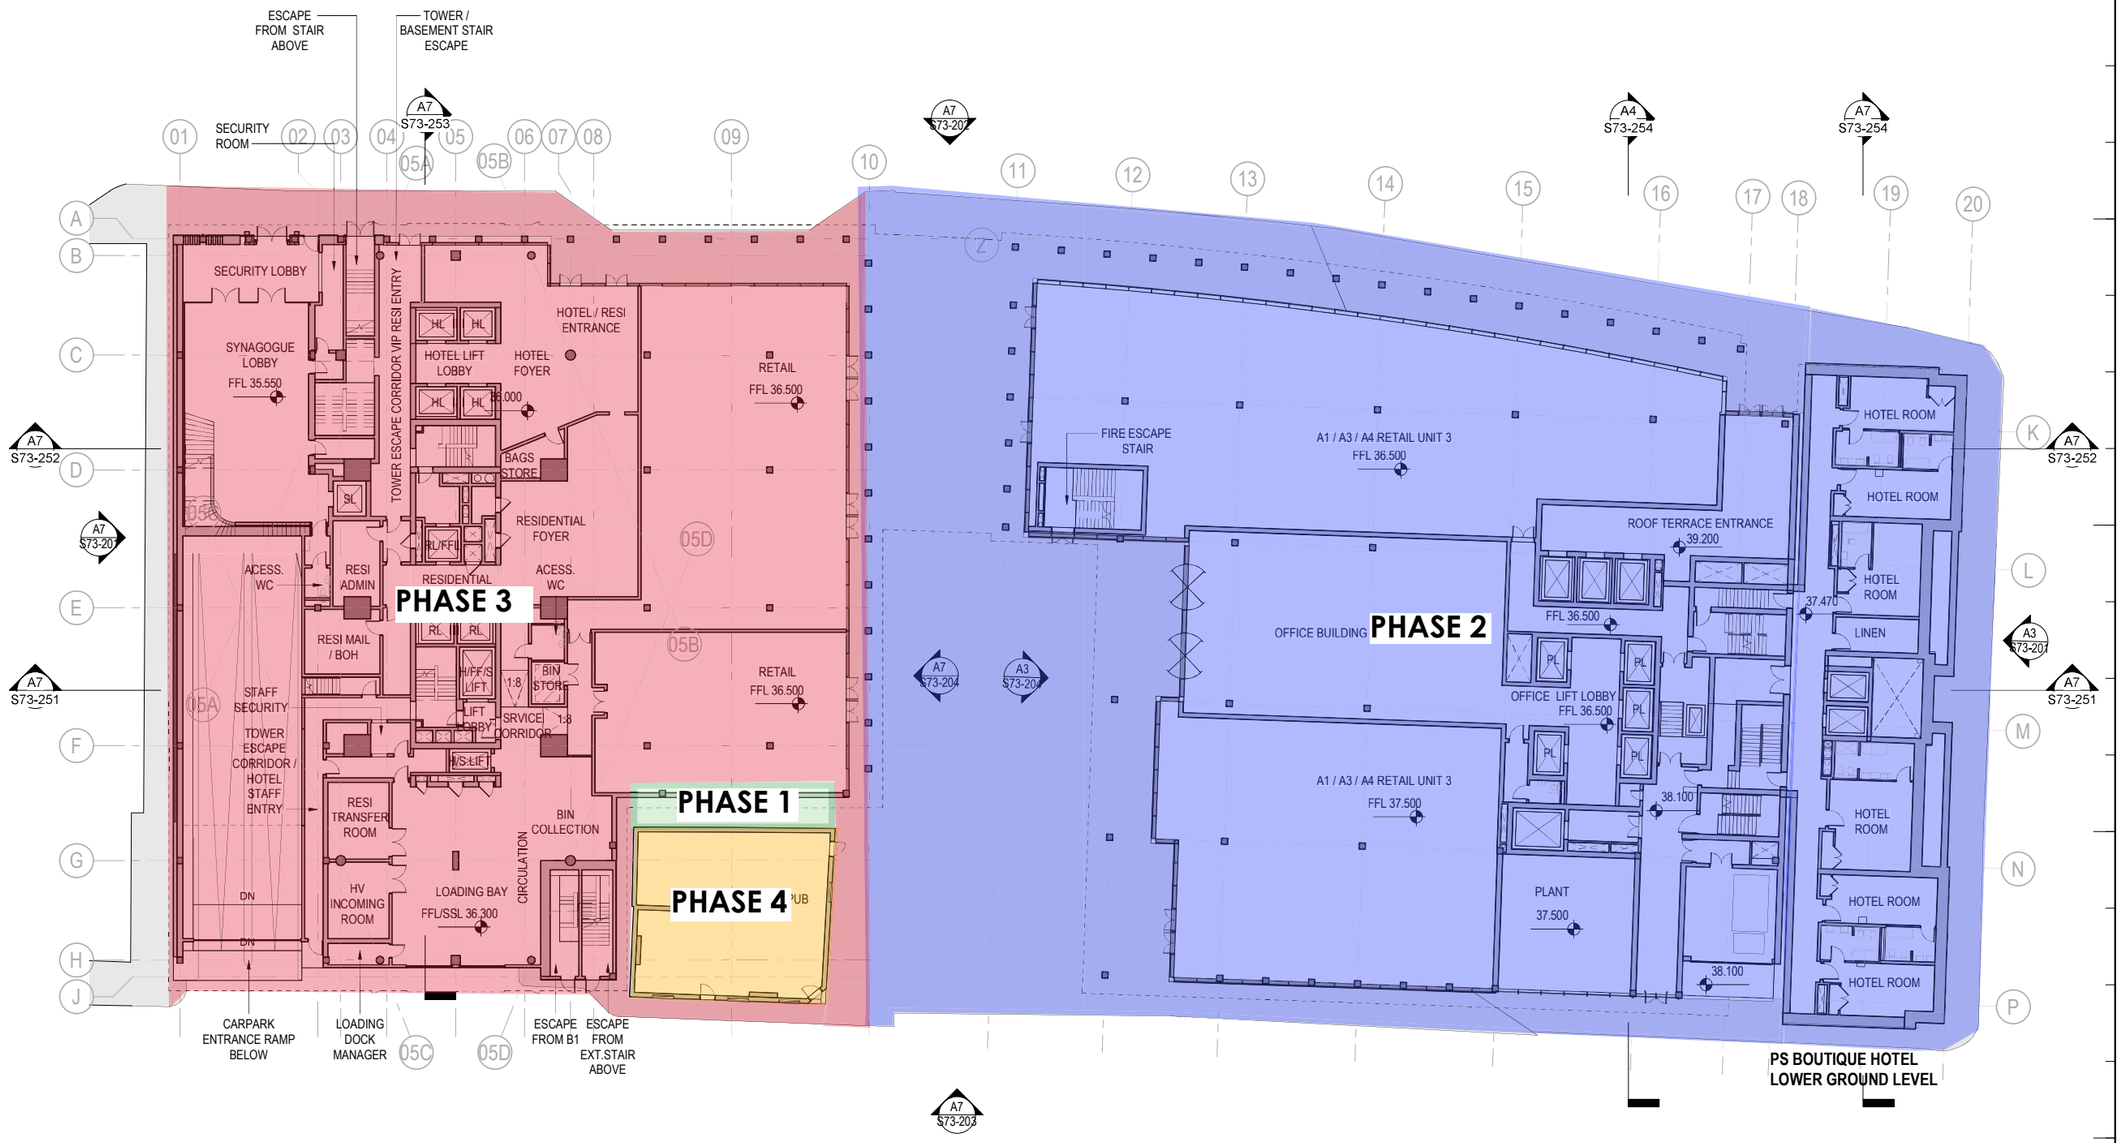


A7 GROUND LEVEL PLAN

1 : 200

15/11/2019 17:45:01

Key Plan

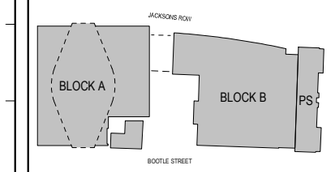

General Notes

NO:	DATE:	ISSUE:
P02	02/09/21	S73 Submission Issue
P01	06/11/20	Planning Conditions Issue

Status

FOR INFORMATION

Interior Designer: Bowler James Brindley

Synagogue Consultant: FDG fairhursts design group

Design Consultant: hodder+partners

Civil Engineer: RAMBOLL

Services Engineer: HOARE LEA

Fire Engineer: OMEGA FIRE

Client: STM

Landscape Designer: pie

Project Manager: zerum

Architect

SOM
Skidmore, Owings & Merrill, Inc.
The Broadgate Tower, 20 Primrose Street
London EC2A 2EW, UK
Tel: +44 (0)20 7798 1000 Fax: +44 (0)20 7798 1100

Project Name

ST. MICHAELS DEVELOPMENT, MANCHESTER

Drawing Title

ZERUM
PROJECT PHASING PLAN

Project No	Drawing No	Revision
218739	STM-PPP-01	P02

Scale @ A0: As indicated

© COPYRIGHT SKIDMORE, OWINGS & MERRILL (EUROPE) LLP. 2019