


03	FLAT ROOF CHANGED TO NORMAL	B.S.	03.05.23
02	VESTIBULE ROOM REMOVED	B.S.	26.04.23
01	AMENDED TO SUIT COMMENTS	B.S.	06.03.23
REV. No.	MODIFICATIONS	DRAWN	DATE

Drn: IDS	Date: 25.11.22	Scale:
Chkd: RL	Date: 25.11.22	1:200@A3

Project Title:
8 DELWOOD GARDENS, M22 9SP

Drawing Title:
SITE BLOCK PLAN

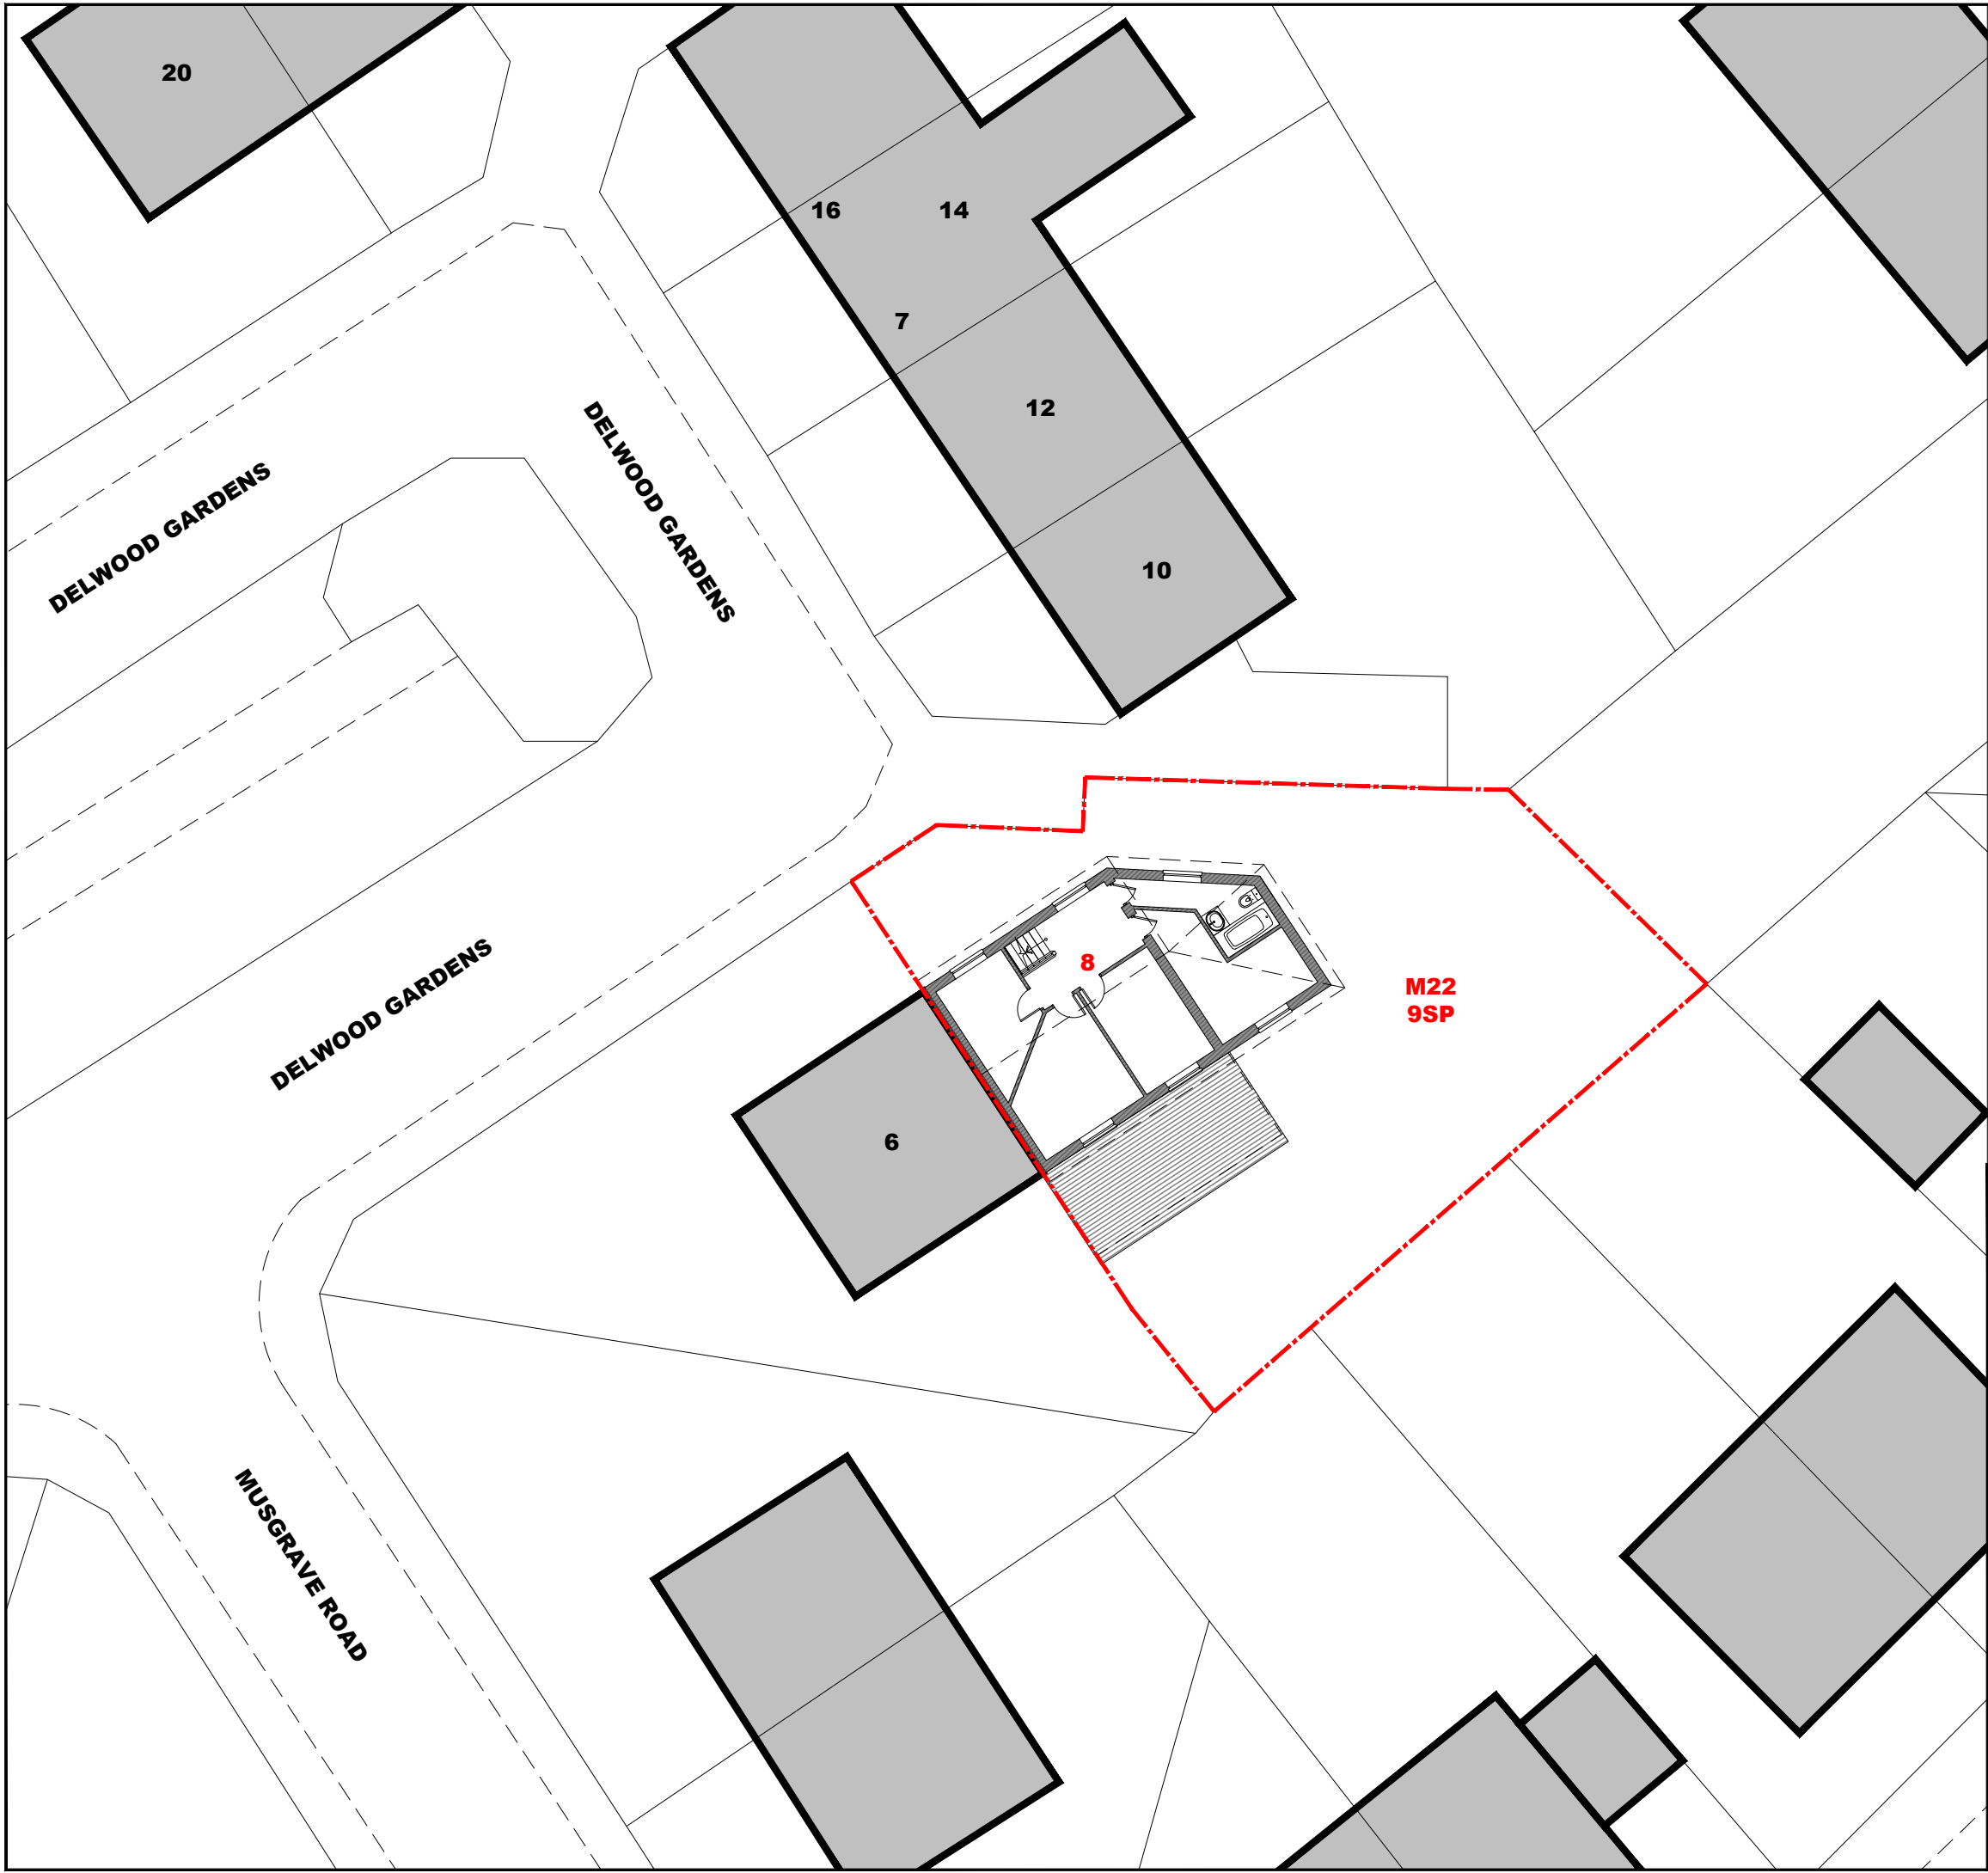

Drg. No.: IDS-405-BP-004	Rev.: 03
-----------------------------	-------------