


House

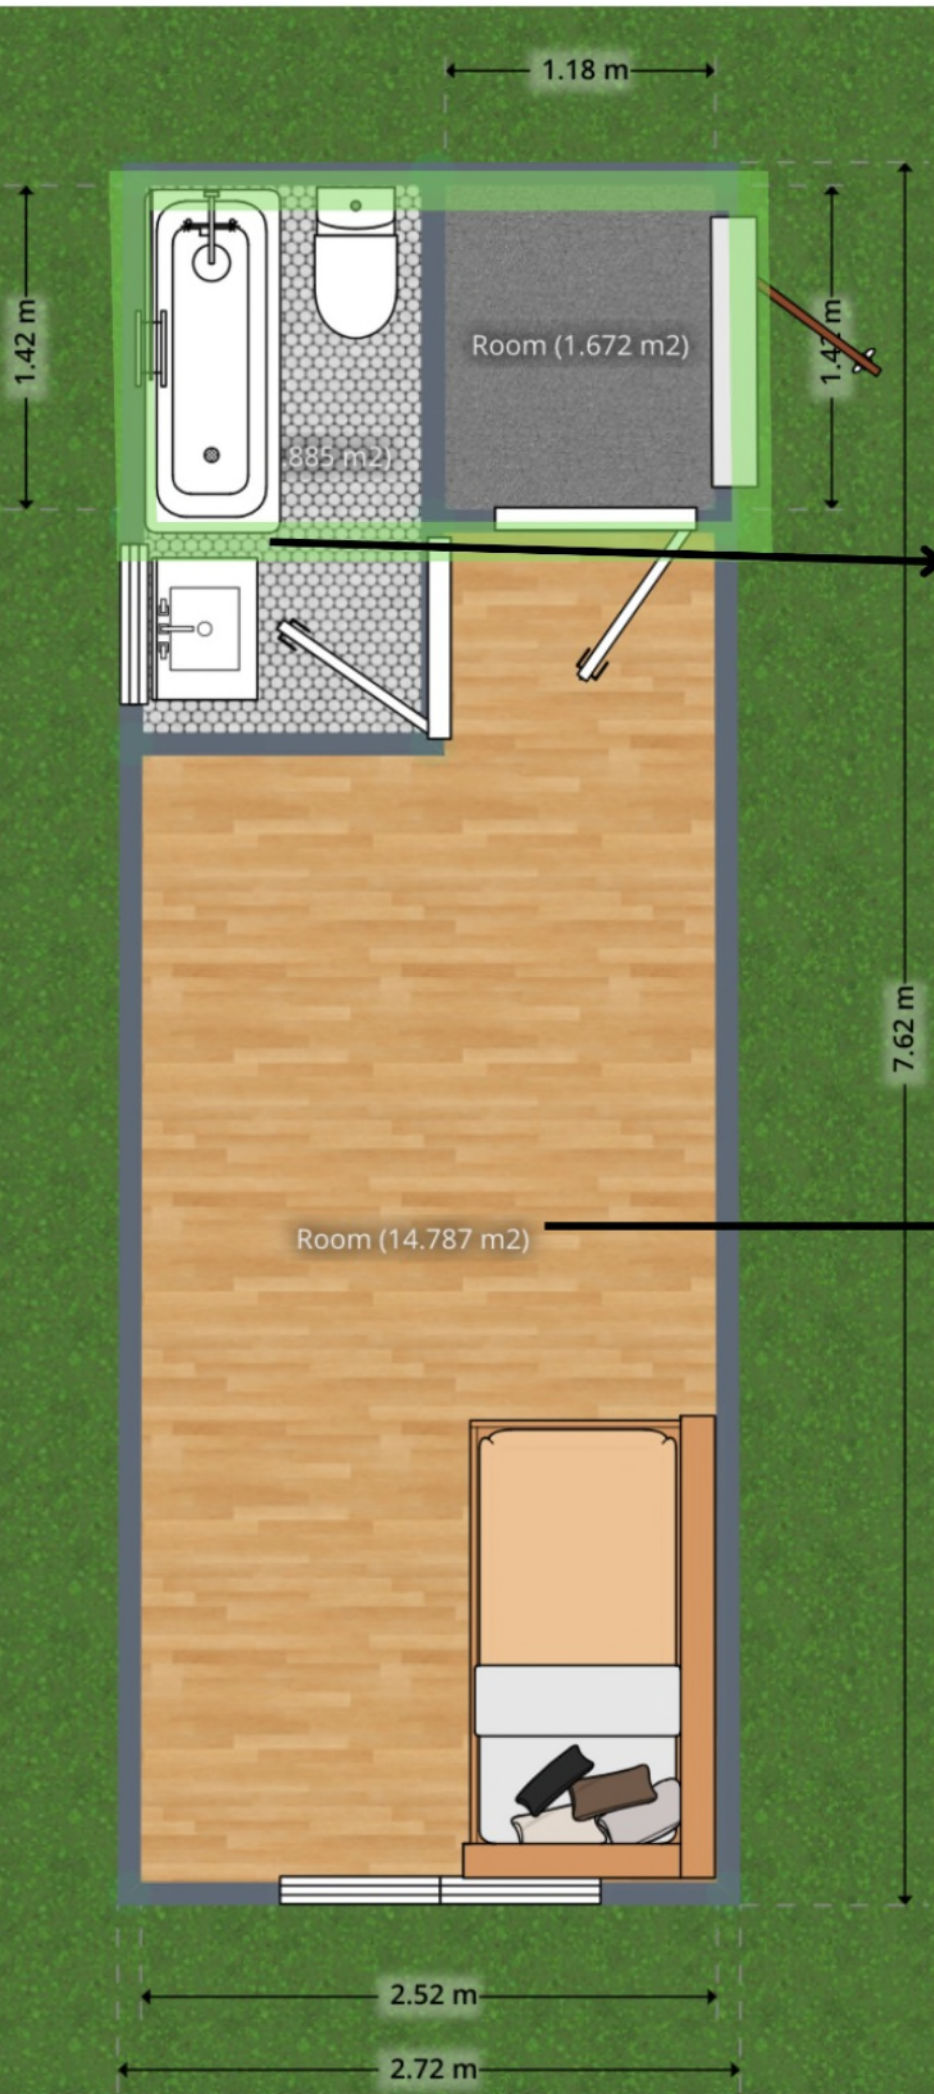

*Proposal
Extension
Between
House And
Garage*

*Proposal
Garage
Conversion
Into The
Bedroom
With
Bathroom*