


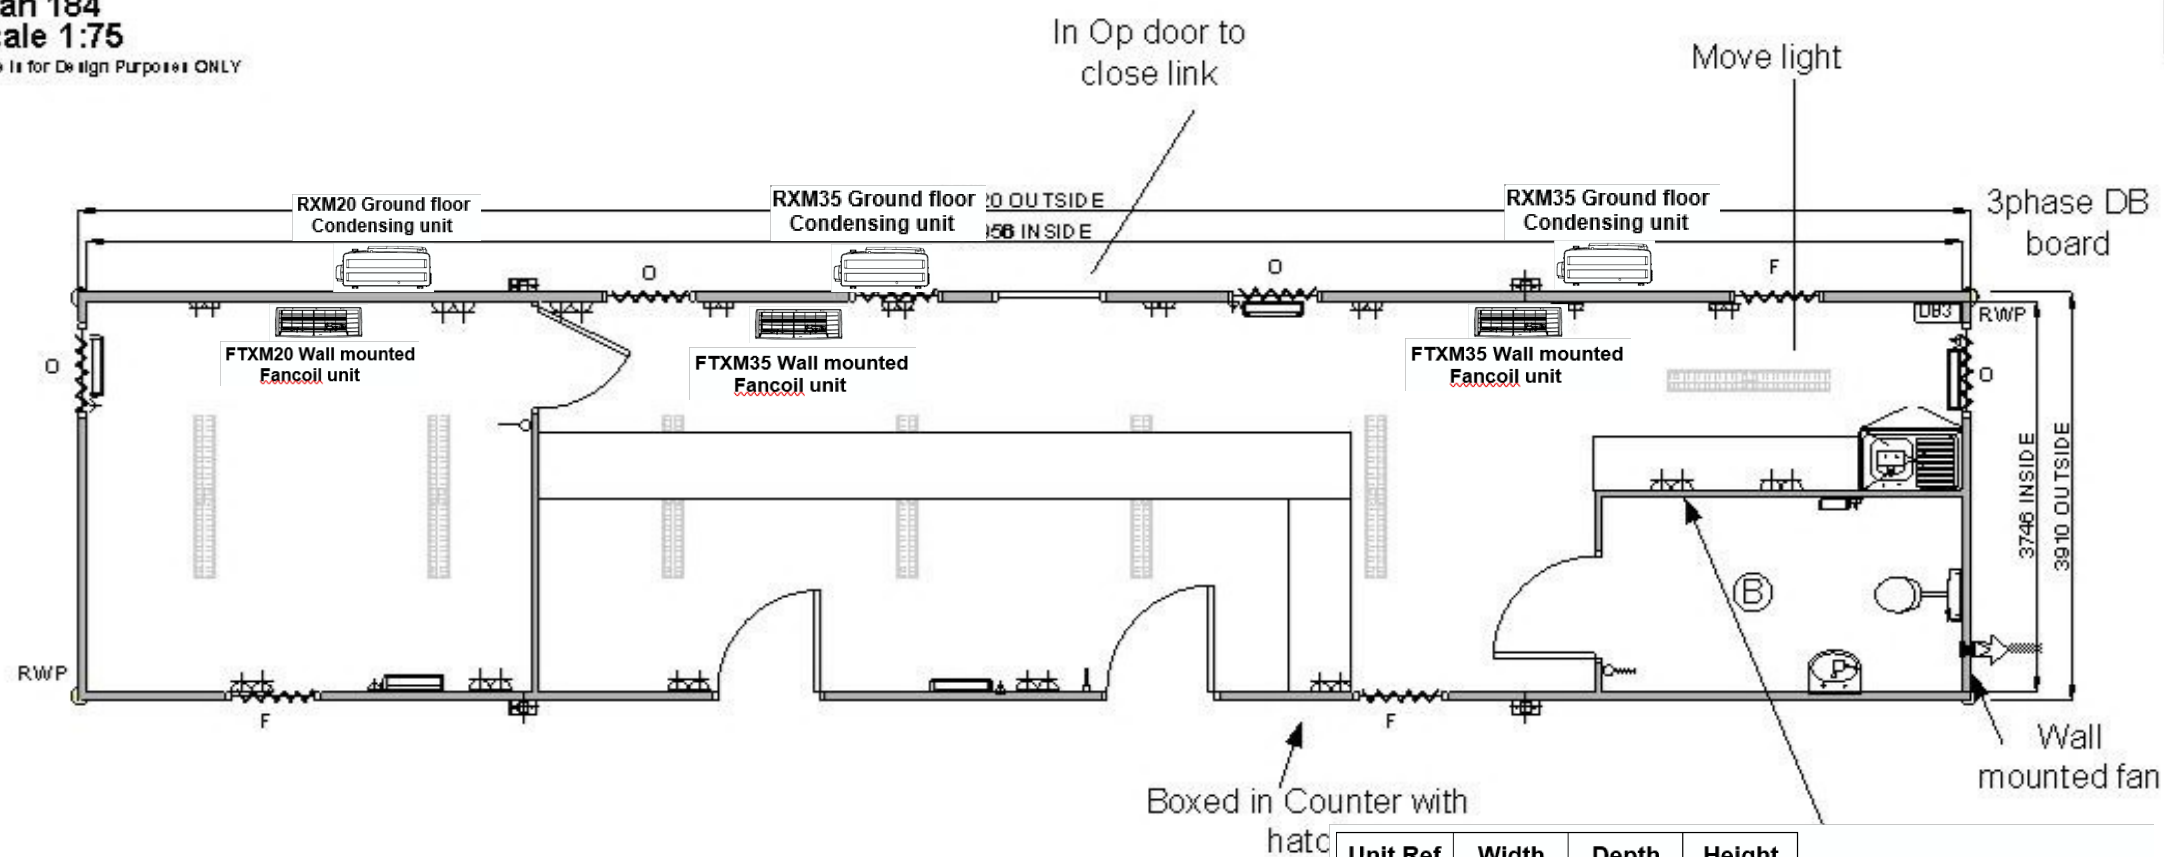

KEY

	- Cat 2 Lighting		- Window Blinds		- Opening Window
	- Cat 1 Lighting		- Window Shutter		- Fixed Window
	- Consumer Unit		- Coat Hooks		- Sliding Window
	- Double Socket		- Background Vent		- Rain Water Pipe
	- Single Socket		- Std Partition		- Wire Mesh Guards
	- Heater With Spur		- 30min Fire Partition		- Obscure Window
	- Wall Light Switch				

Unit Ref	Width	Depth	Height	
FTXM20	811mm	272mm	295mm	FTXM20 Wall mounted Fancoil unit
RXM20	765mm	285mm	550mm	RXS20 Ground floor Condensing unit

Unit Ref	Width	Depth	Height	
FTXM35	811mm	272mm	295mm	FTXM35 Wall mounted Fancoil unit
RXM35	765mm	285mm	550mm	RXS35 Ground floor Condensing unit

Title:- Accreditation Building		Client:- Manchester City Football Club		Drawing Provided By :- Manchester Central HC Trafford Park Wharfside Way Tel: 0161 627 5111	DO NOT SCALE OFF THIS DRAWING © Portakabin Limited It is hereby agreed on behalf of the client that the copyright of this drawing shall remain the property of Portakabin Limited and shall not be reproduced or transmitted in any form or by any means electronic or mechanical, including photocopying, recording, or by any information storage or retrieval system, without the prior written permission of Portakabin Limited.
Date:- 15.06.2023	Scale:- NTS	Drawn By:- MB			
Revision:- FINAL	Drawing Number:- OPP129975	Unit Number:- TN1840605H			