
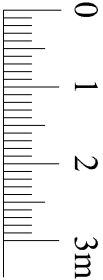
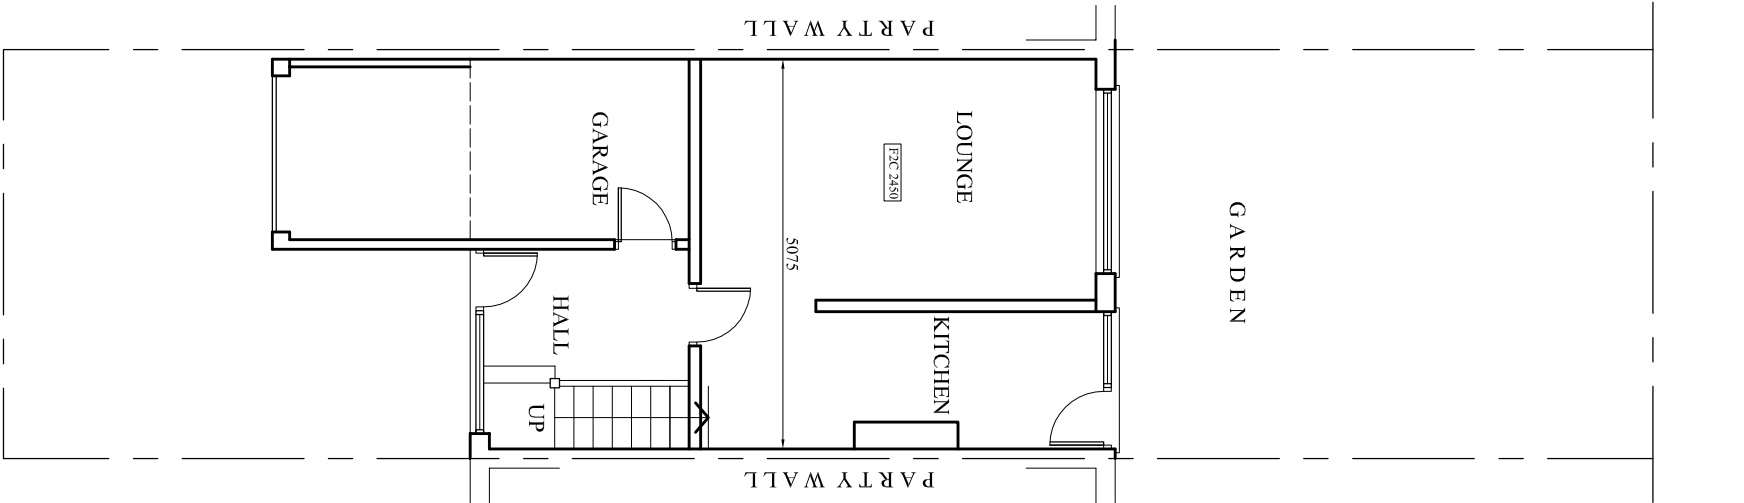
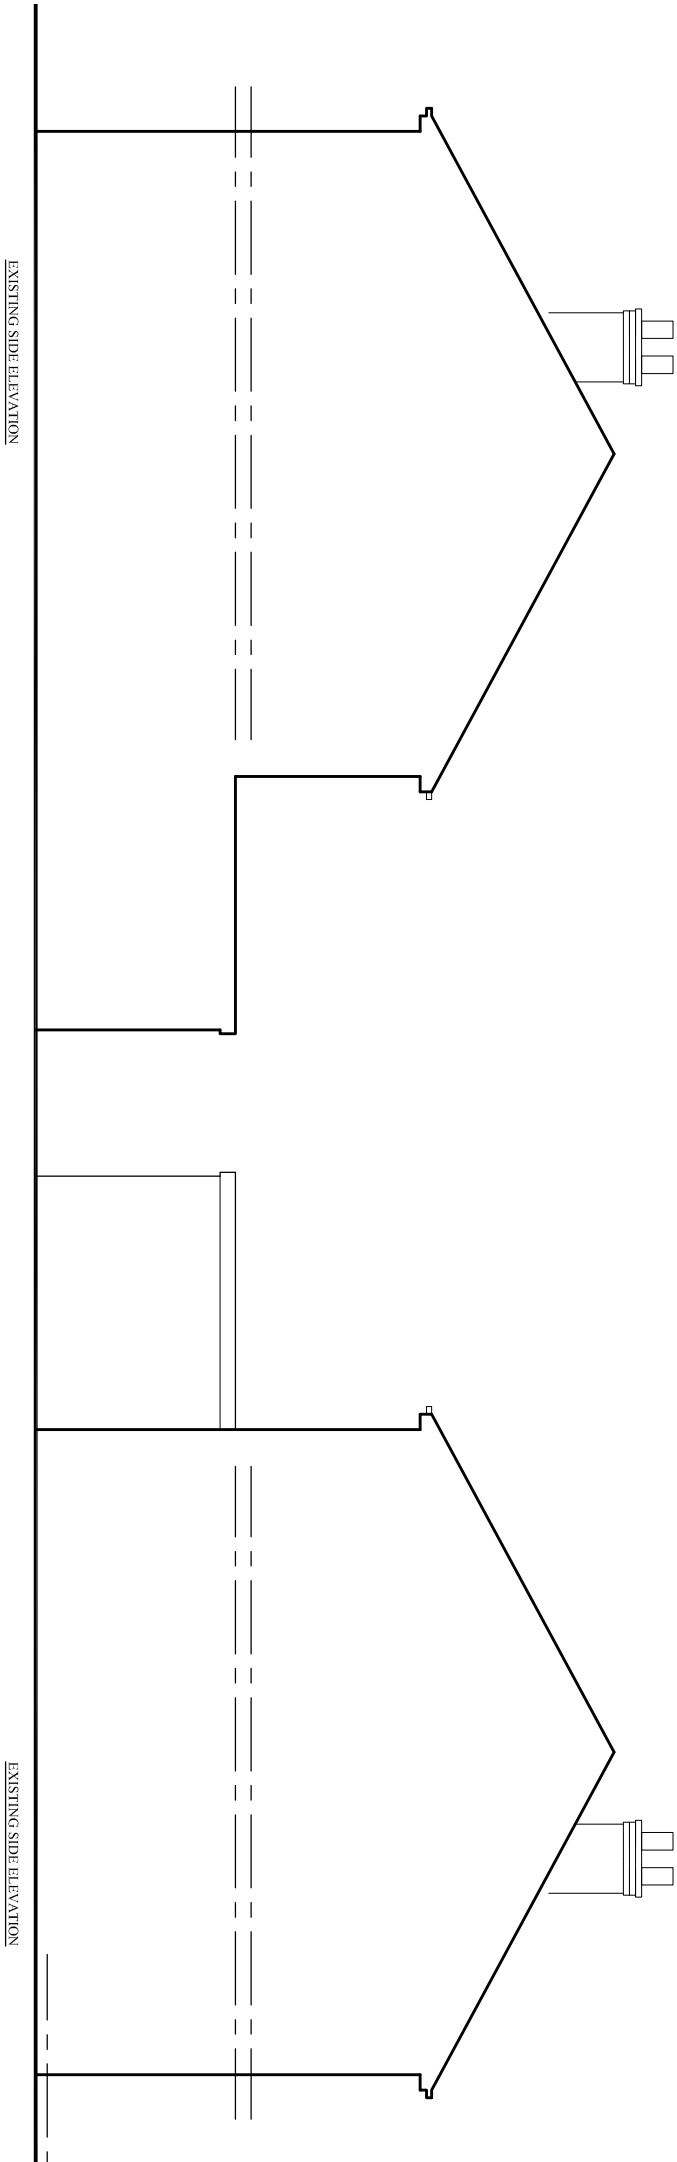


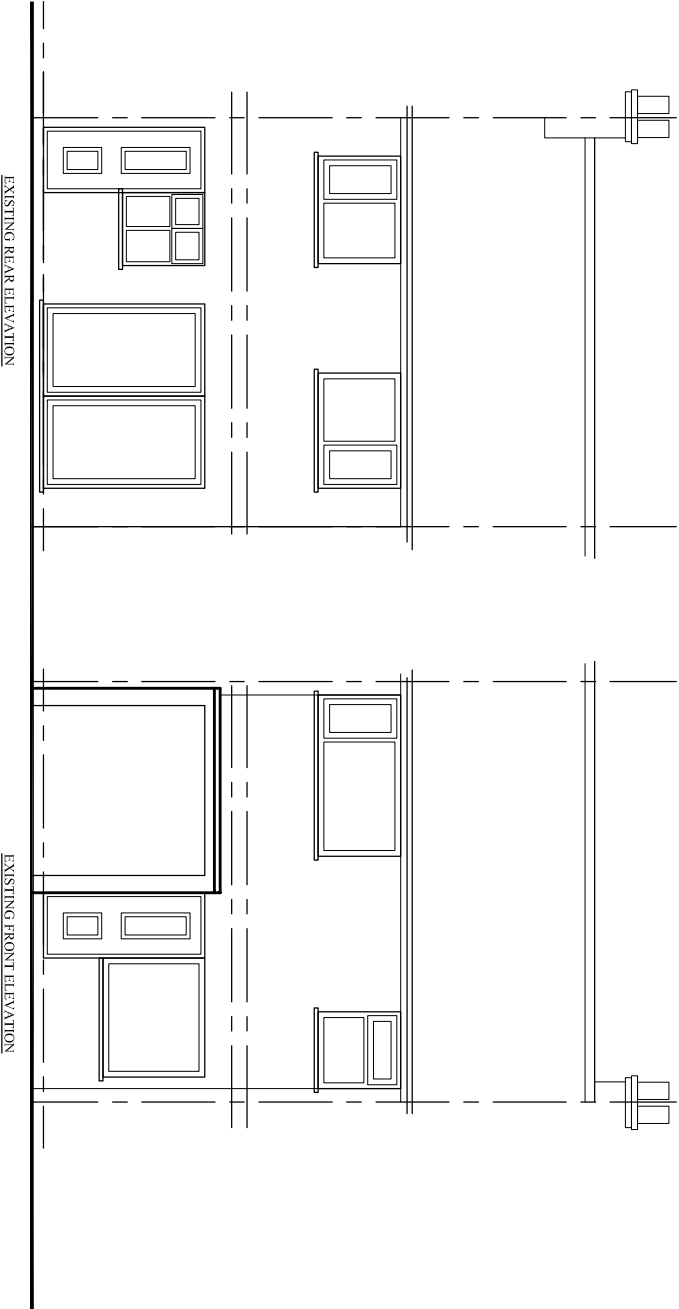

PROJECT
31 Moorton Avenue,
Burnage

CLIENT
Mr. Attiqu

DRAWING TITLE
Existing Plan

JOB No _____ DRAWING No
NA-P01

SCALE DATE REVISION
1:100@A3 Oct. 2023
DRAWN CHECKED BY -

t: 0782 895 3405
e: niamat@hotmail.co.uk