

Notes

The Contractor is to check all dimensions and conditions on site before commencing. Do not scale from this drawing.
This drawing remains the copyright of POZZONI Architecture Ltd.

Scale Bars


TO BE USED ONLY AS GUIDANCE

1:100	mm	1000	3000	5000
1:200	mm	5000	8000	
1:500	M	5	15	25
1:1250	M	10	30	50 70



Proposed Site Section

1 : 200

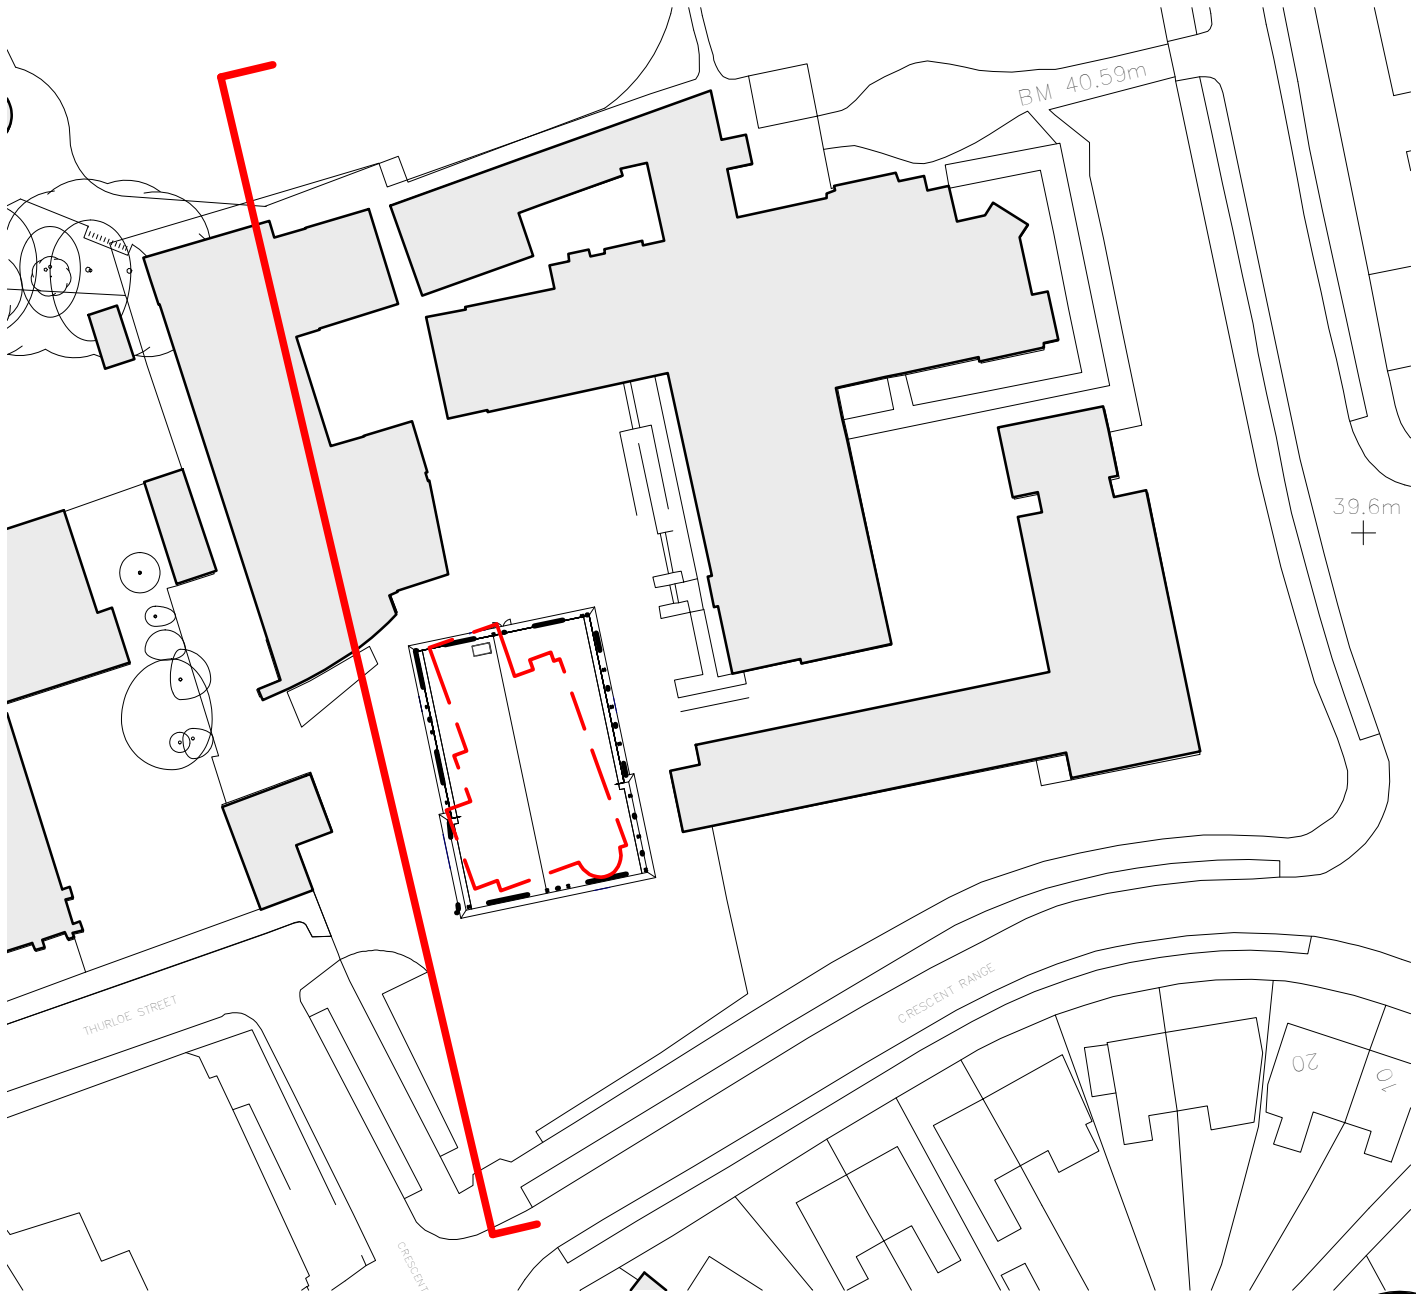

Proposed Site Section Key

1 : 750

P03	Revised design planning submission	LY	06.09.23
P02	Planning Submission Issue	LY	12.05.23
P01	Draft planning issue	LY	28.04.23
Rev	Description	By	Date
Client	Xaverian College		
Job	Xaverian College - Science Building		
Drawing	Proposed Site Section		
BS Ref	POZ Ref	Rev	P03
6037- POZ- XX- ZZ- D- A-1235			
Date	28.04.23	Scale	As indicated @ A2
Project Status	3D CoOrd	2D CoOrd	CP
		Approved	LY
Planning	Tender		Construction
	Contract		As Built

pozzoni

Woodville House
2 Woodville Road
Altrincham
WA14 2FH

+44 161 928 7848
www.pozzoni.co.uk
architects@pozzoni.co.uk