


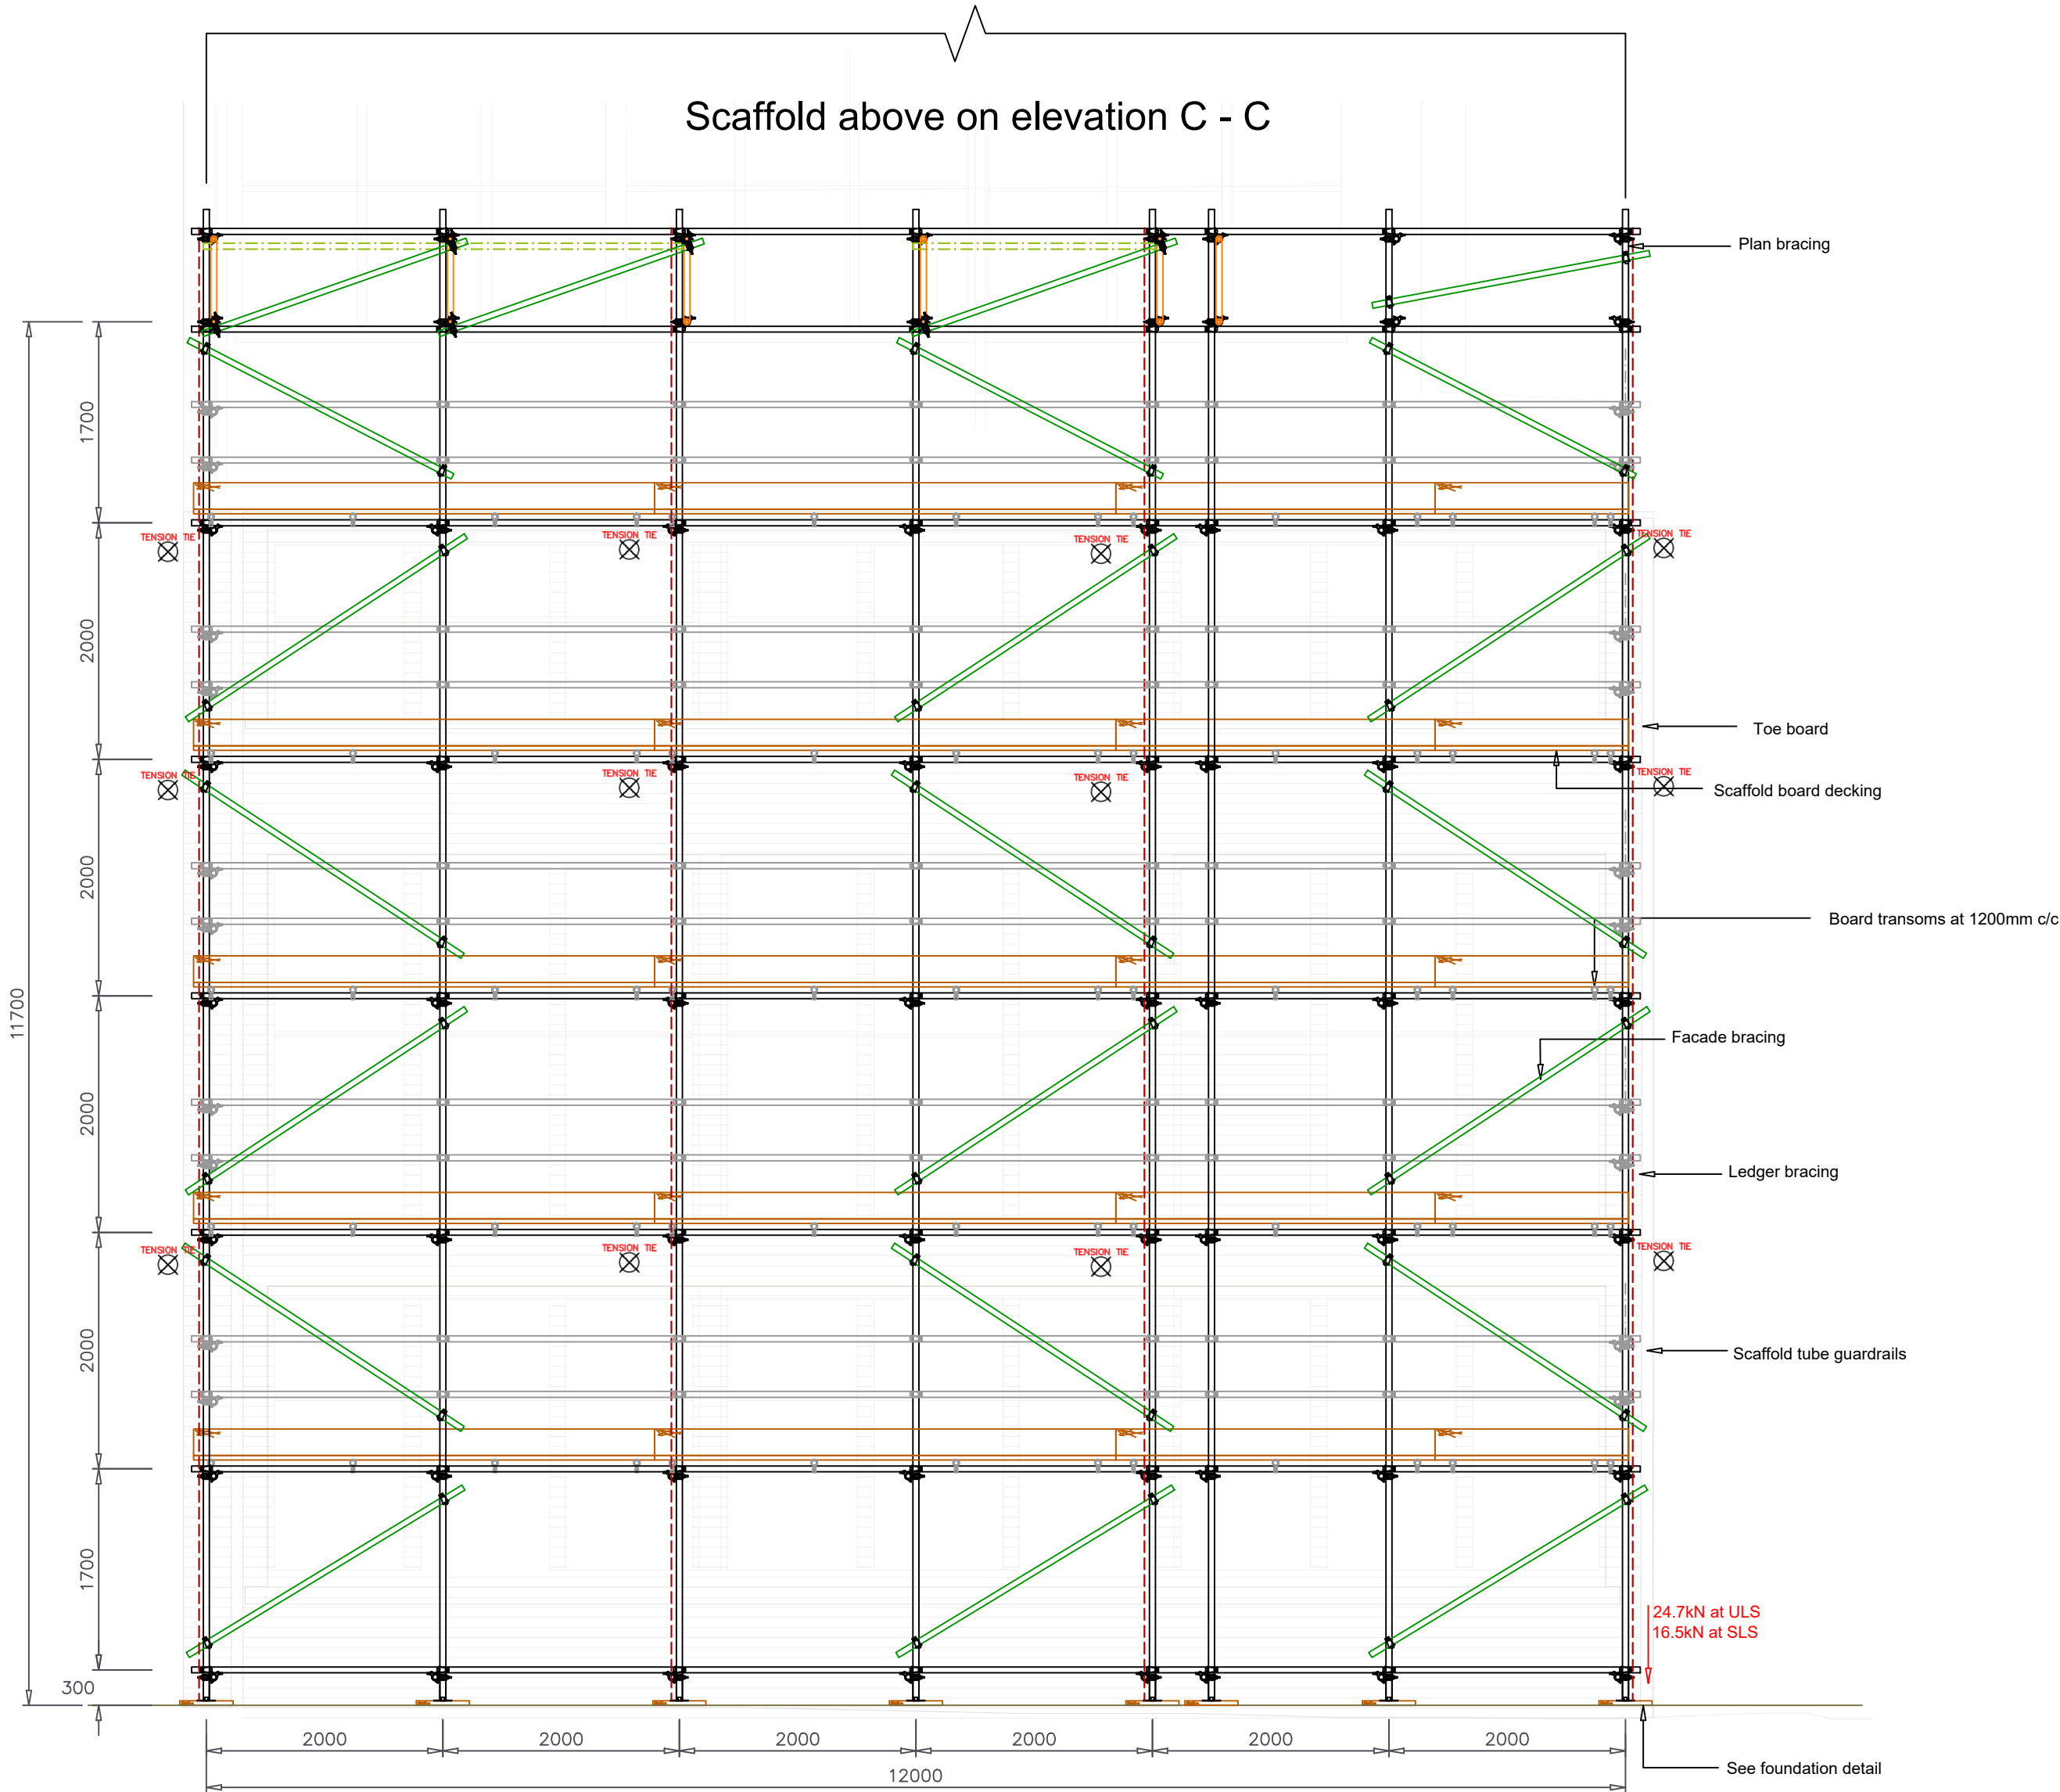
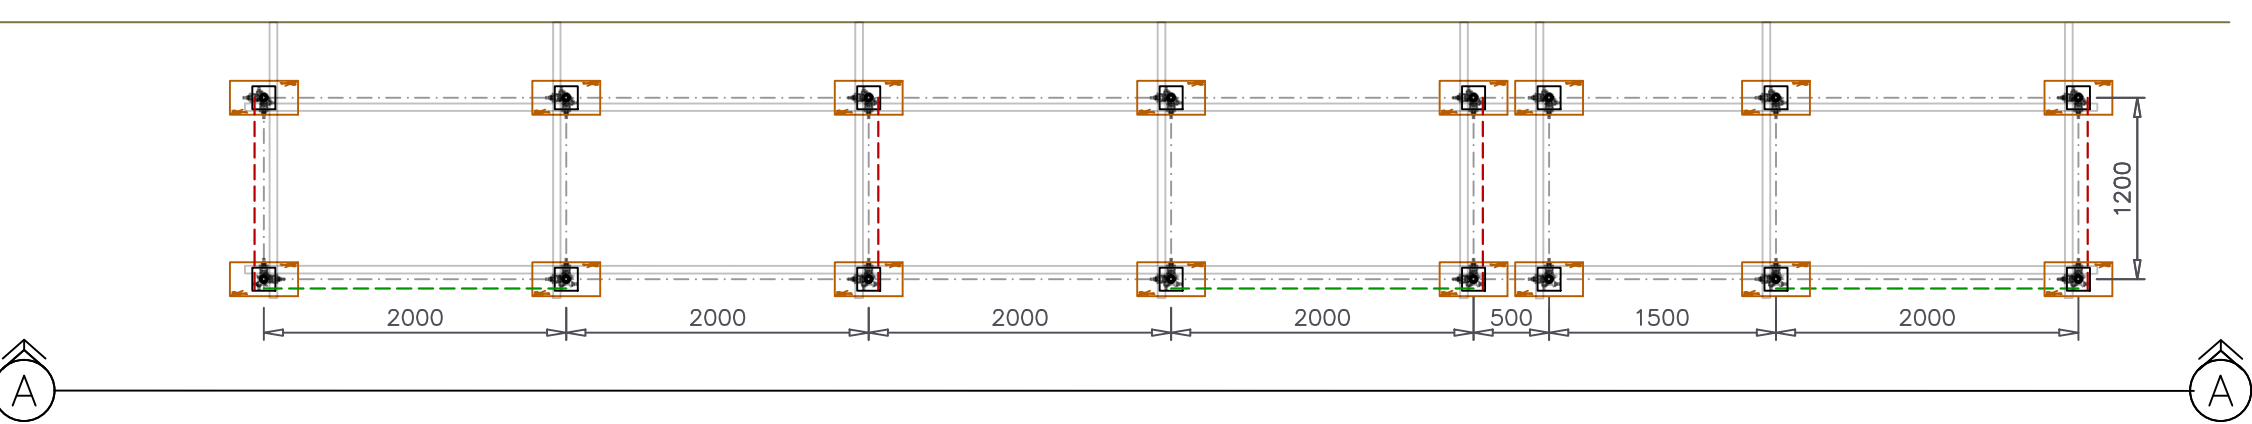


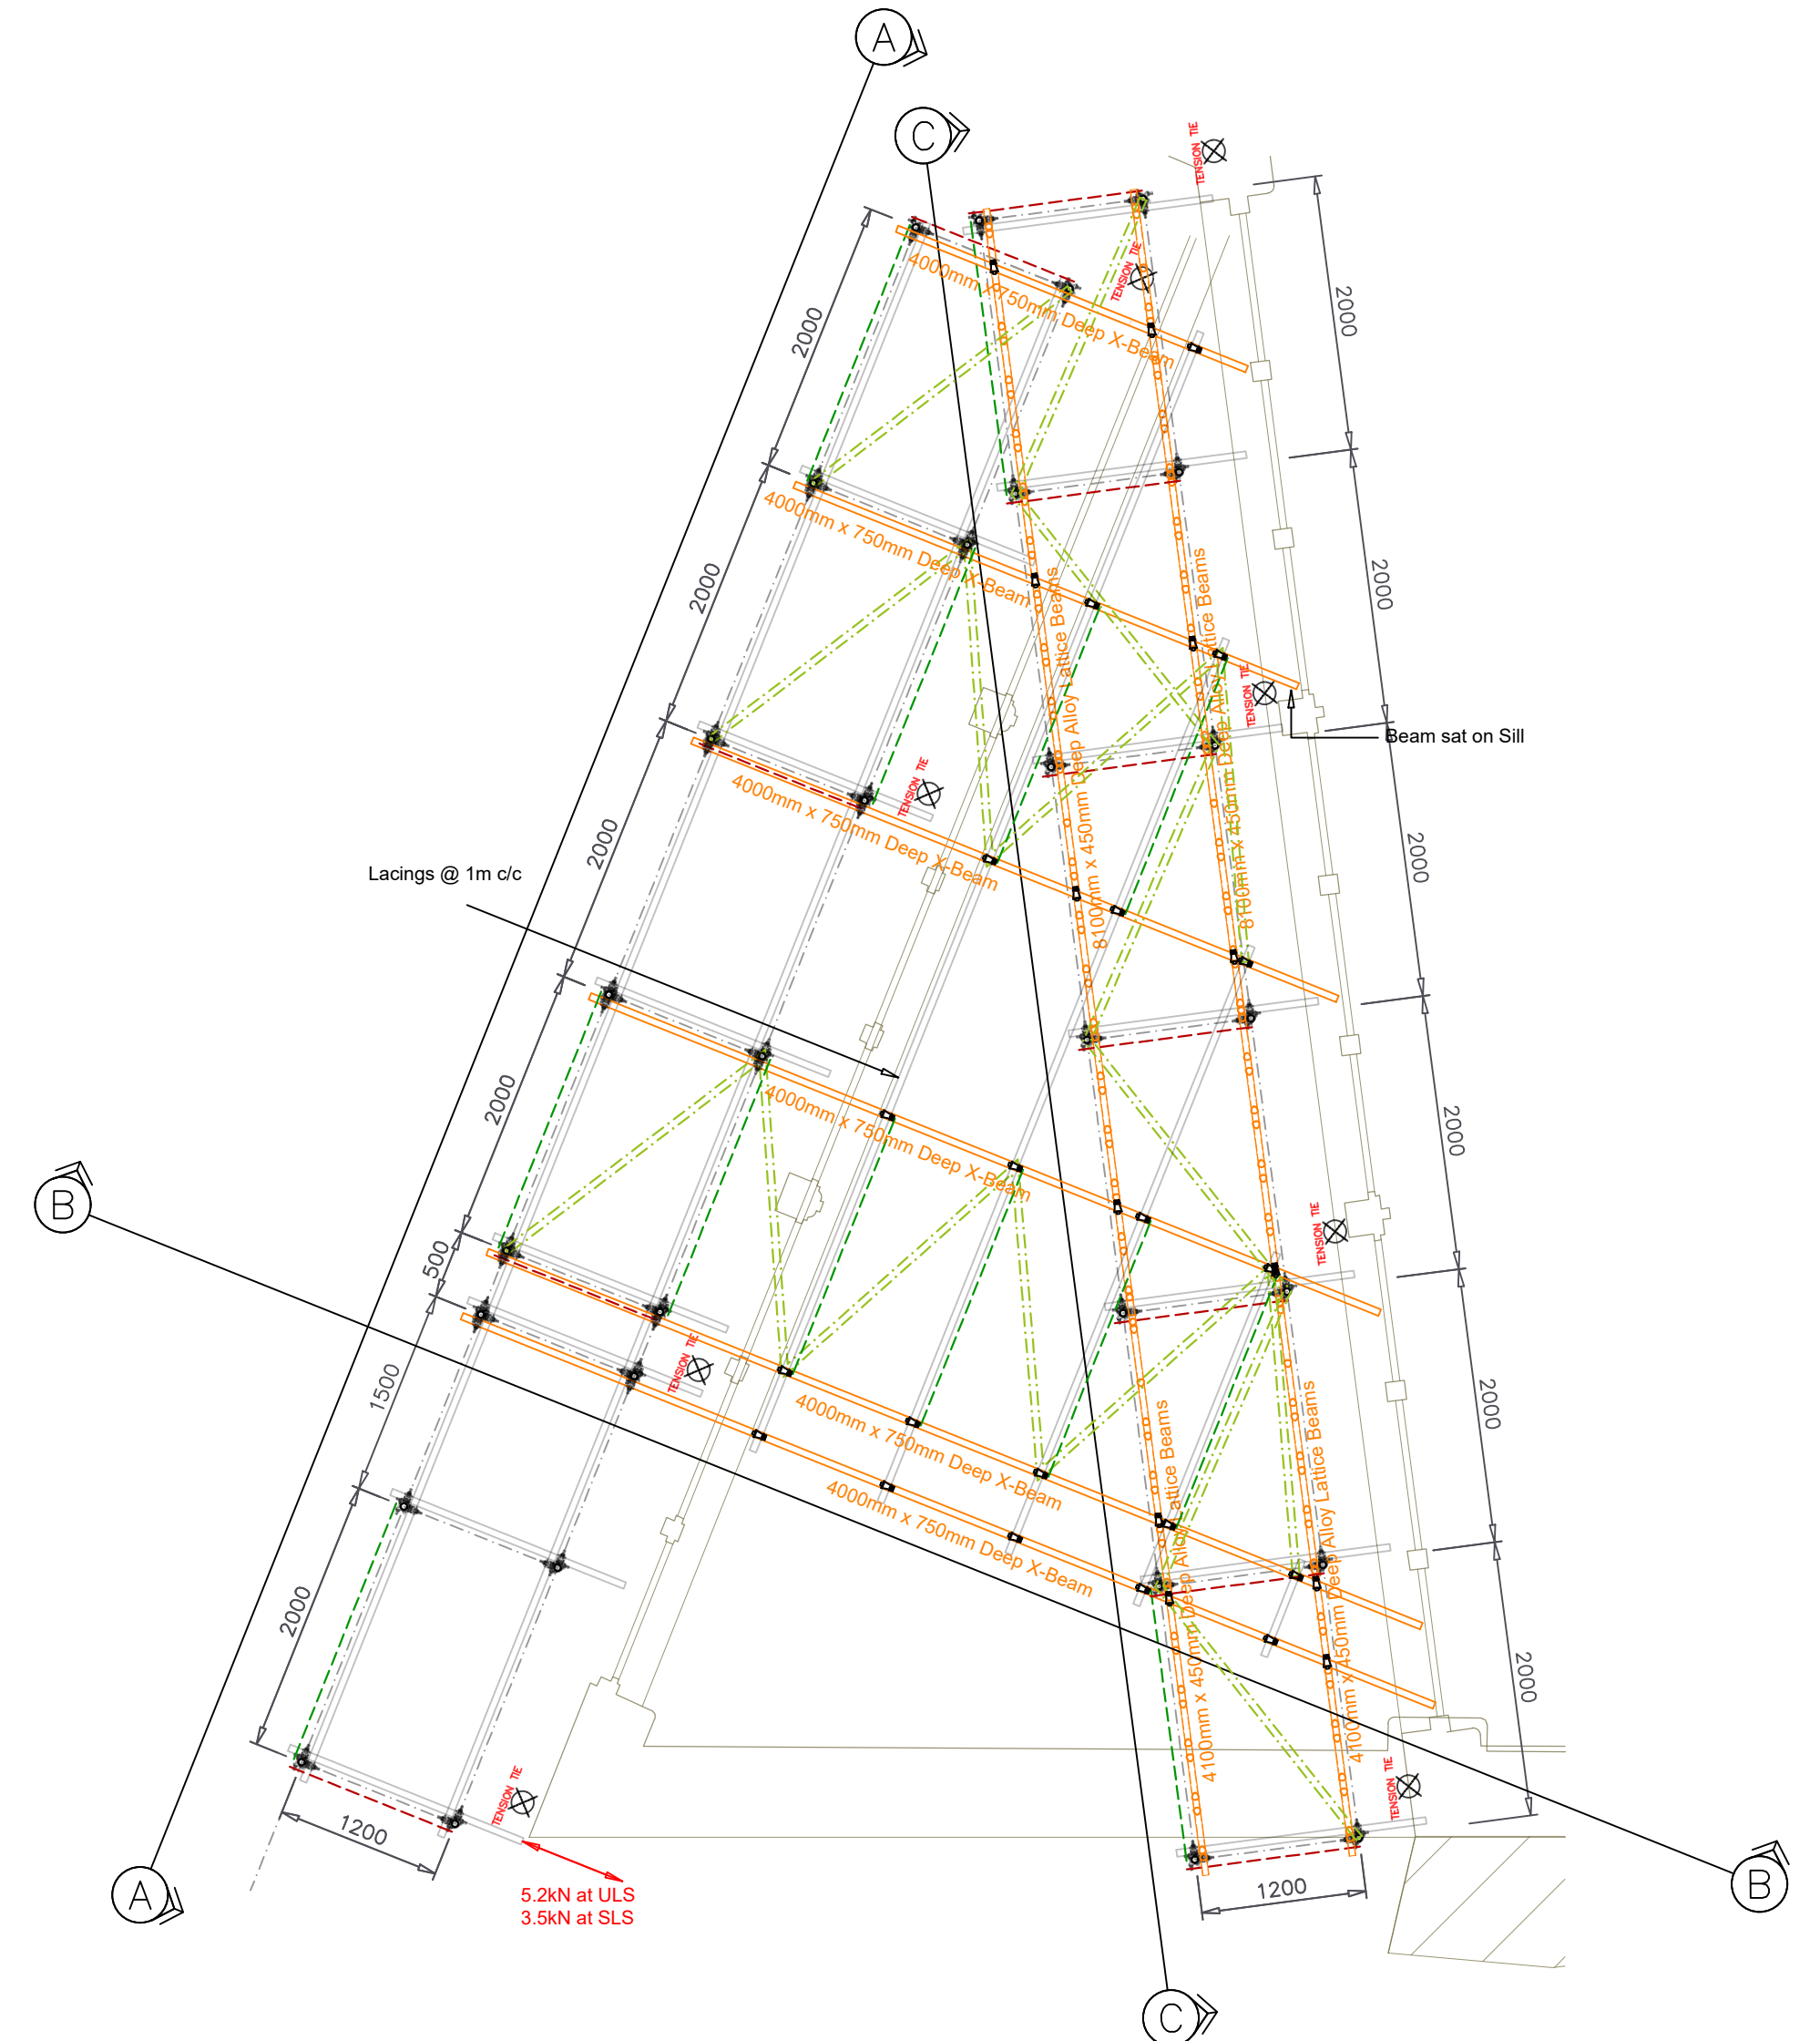

ELEVATION A - A
scale 1:50

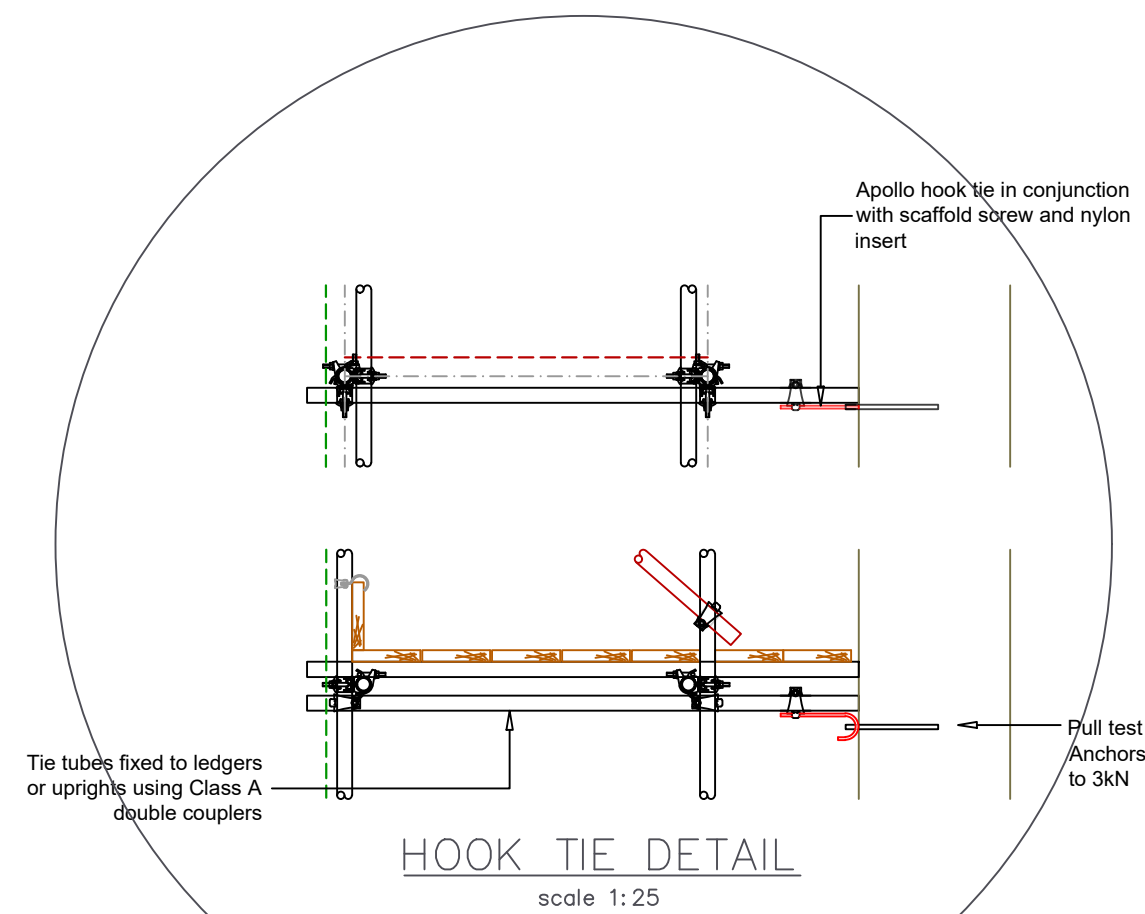

FOUNDATION LAYOUT
scale 1:50

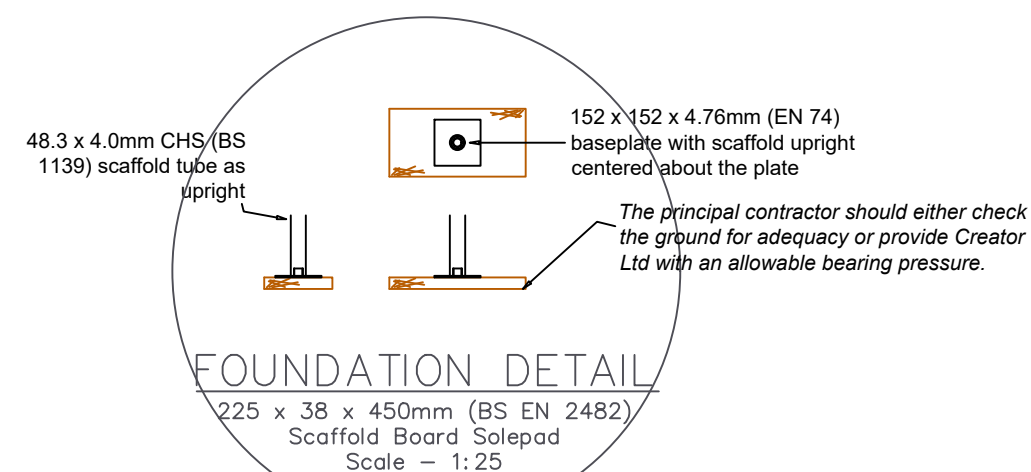

BEAM LEVEL PLAN
LAYOUT
scale 1:50

RISK - ACCURACIES IN BUILDING LINE CAUSING SCAFFOLD TO BE DIMENSIONALLY INACCURATE
Control Measure: Prior to erection the scaffold contractor and/or principal contractor should check the existing structure to ensure the scaffold can be based out and erected as detailed and inform Creator Ltd of any discrepancies.

RISK - EXCESSIVE BAY SIZES INSTALLED DURING ERECTION
Control Measure: The scaffold contractor must ensure that the maximum bay size installed are as indicated and should not be exceeded. It is the responsibility of the scaffold contractor to remedy any defects.

RISK - OVERLOADING OF SCAFFOLD STRUCTURE
Control Measure: The design service loads indicated should be closely site managed to ensure that only 2 number of working levels are present at one time. The load conditions of the scaffold should be clearly identified on the scafftag.

RISK - OVERLOADING OF EXISTING STRUCTURE
Control Measure: Principal contractor to employ a structural engineer to ensure the applied loads from the scaffold do not overload the existing structure. Creator Ltd to be contacted where structure is deemed unsafe to support scaffold structure.

RISK - EXCESSIVE LIFT HEIGHTS CAUSING BUCKLING
Control Measure: Maximum lift heights to be installed as detailed by the scaffold contractor and have a maximum tolerance of ± 100 mm

RISK - VEHICULAR COLLISION
Control Measure: Principle contractor to closely site manage, ensure clear signage is installed and where required temporary crash barriers (TCB) to be installed to prevent collision with the scaffold structure

RISK - OVERLOADING OF EXISTING STRATA
Control Measure: Principal contractor to employ a structural engineer to ensure the applied loads from the scaffold do not overload the existing strata. Creator Ltd to be contacted where strata is deemed unsafe to support scaffold structure.

DOCUMENT REFERENCES
This design is to be read in conjunction with the following design drawings and/or documents:
CRE-IBM-097-004_REPORT
APPENDIX A - CRE-IBM-097-004_1,2,3.dwg

AMENDMENTS / REVISIONS							
REV	BY	DATE	CHECK	DATE	APPD	DATE	
-	MAK	06.06.22	AJB	08.06.22	RWB	08.06.22	



FOR CONSTRUCTION
CRE-IBM-097-004
1
1 : 50,25
A1

ACCESS SCAFFOLD PHASE 4
40 - 46 Princess Street
Manchester
M1 6DE

SEE QUOTE

CREATOR
SCAFFOLD DESIGNS
& TEMPORARY WORKS CONSULTANTS LTD
CREATOR BUILDINGS
40-46 Princess Street, Manchester, M1 6DE
Tel: 0161 8340000
www.creator-scaffolddesigns.co.uk