


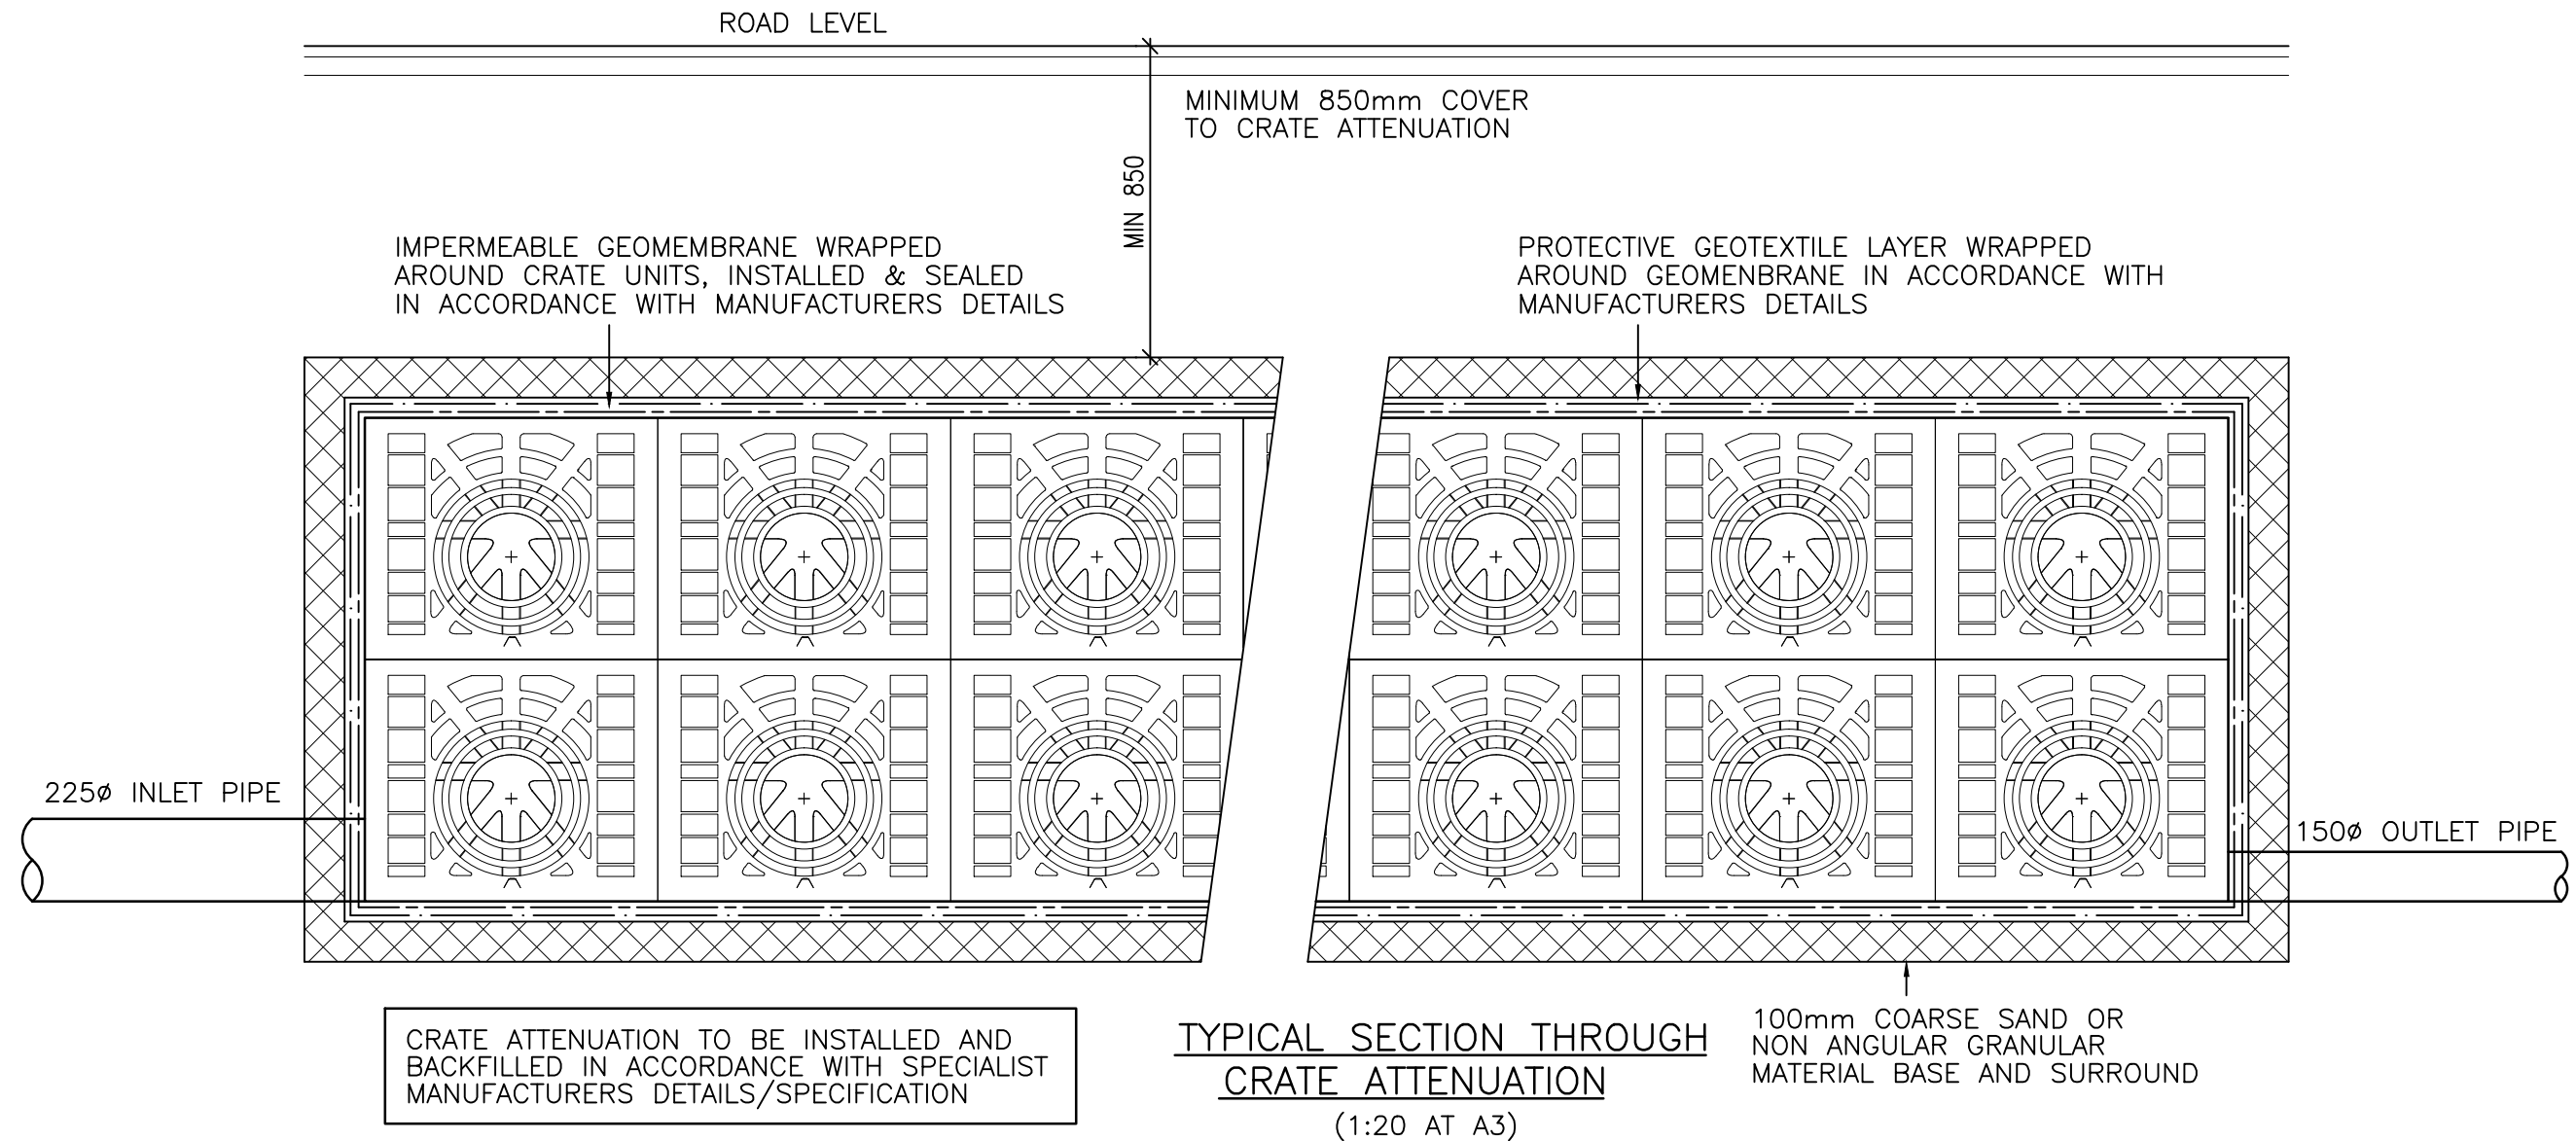

PWA

Philip Wright Associates
Consulting Structural Engineer
Wellington Street, Westhoughton,
Bolton, BB7 9SE
Marathon House, The Sidings Business
Park, Whalley, BL5 3YW
Telephone: 07939 547865
Email: info@philipwrightassociates.co.uk

client
**CHALLENGER
GROUP**

project
**SULBY STREET,
MOSTON,
MANCHESTER**

drawing
**TYPICAL SECTION
THROUGH CRATE
ATTENUATION**

rev	date	revisions	initials
drawn	D.Whittaker	date	20.09.23
scale	AS NOTED	checked	
contract no.	2923	drawing no.	D2