

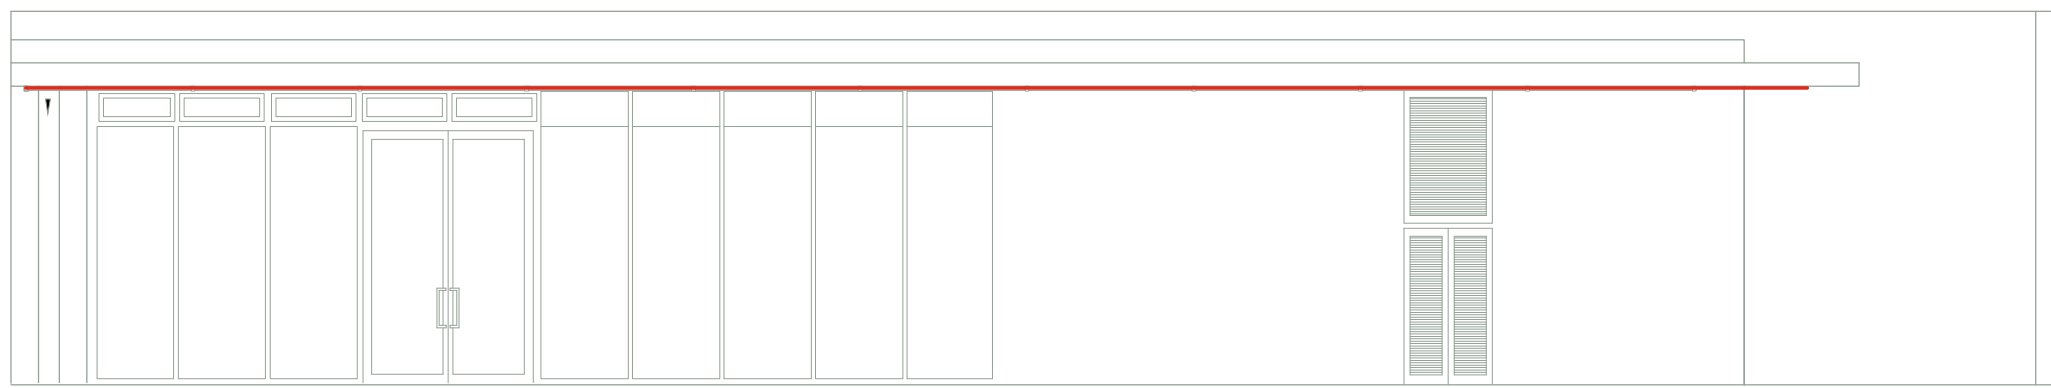


Canopy Perimeter Lighting


Elevation
Scale 1:100 @ A0

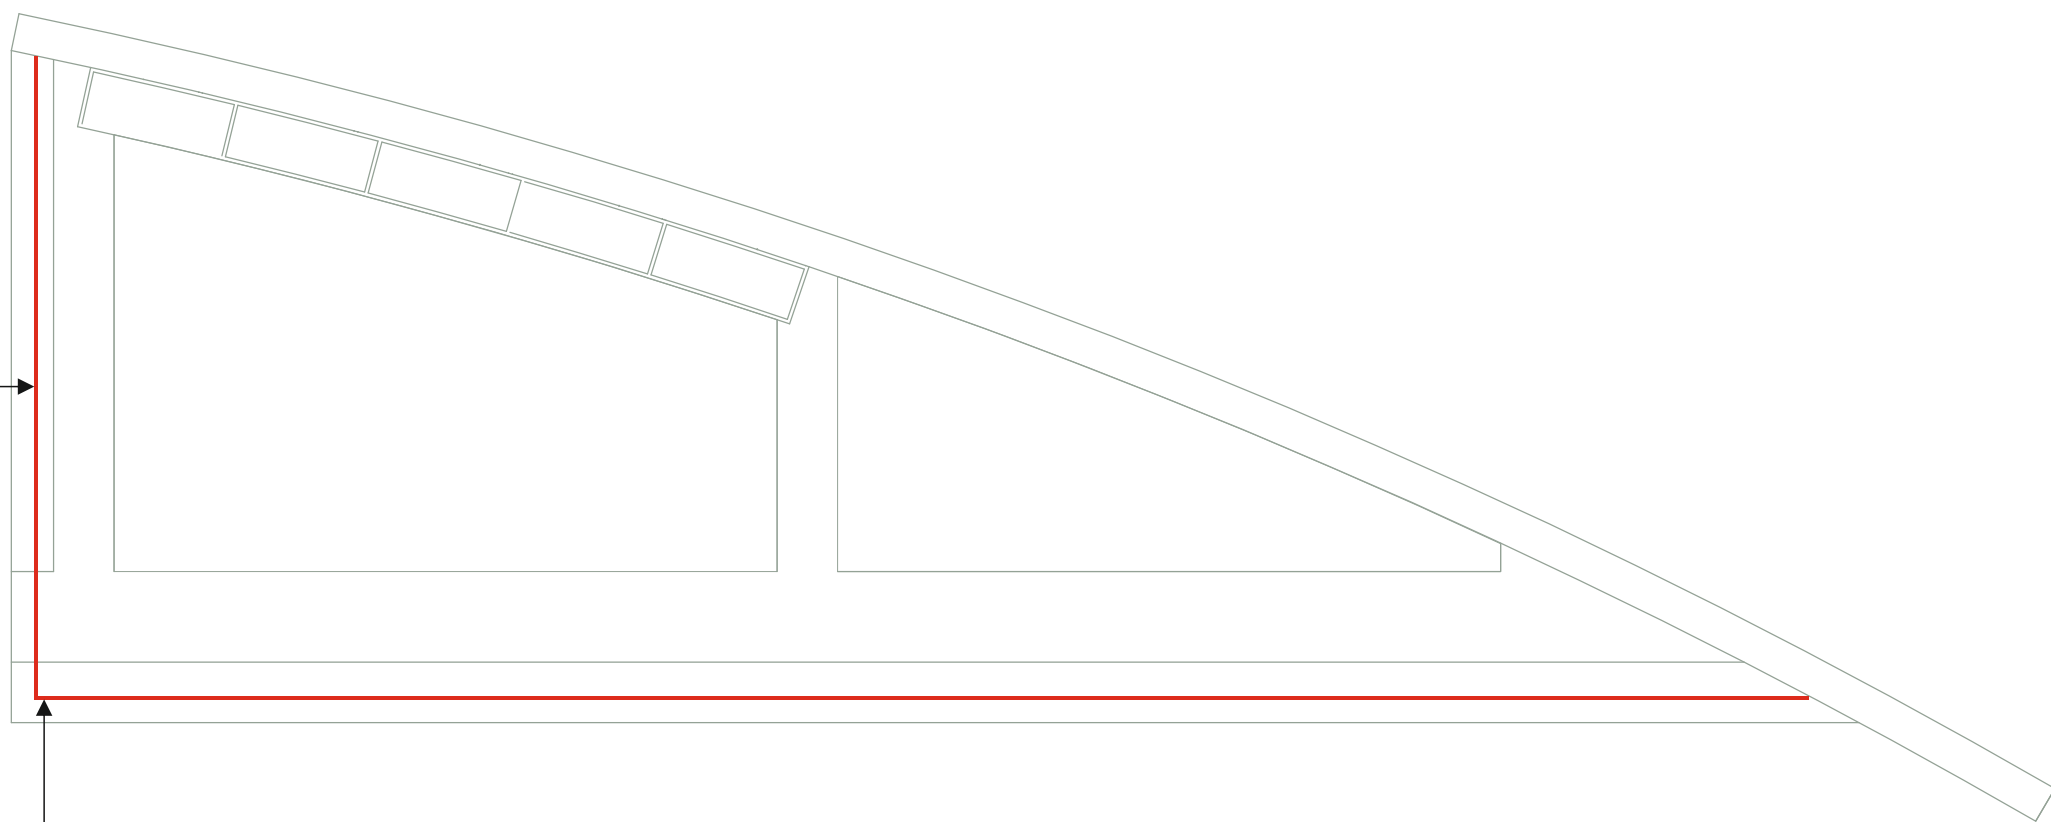

Plan View
Scale 1:100 @ A0

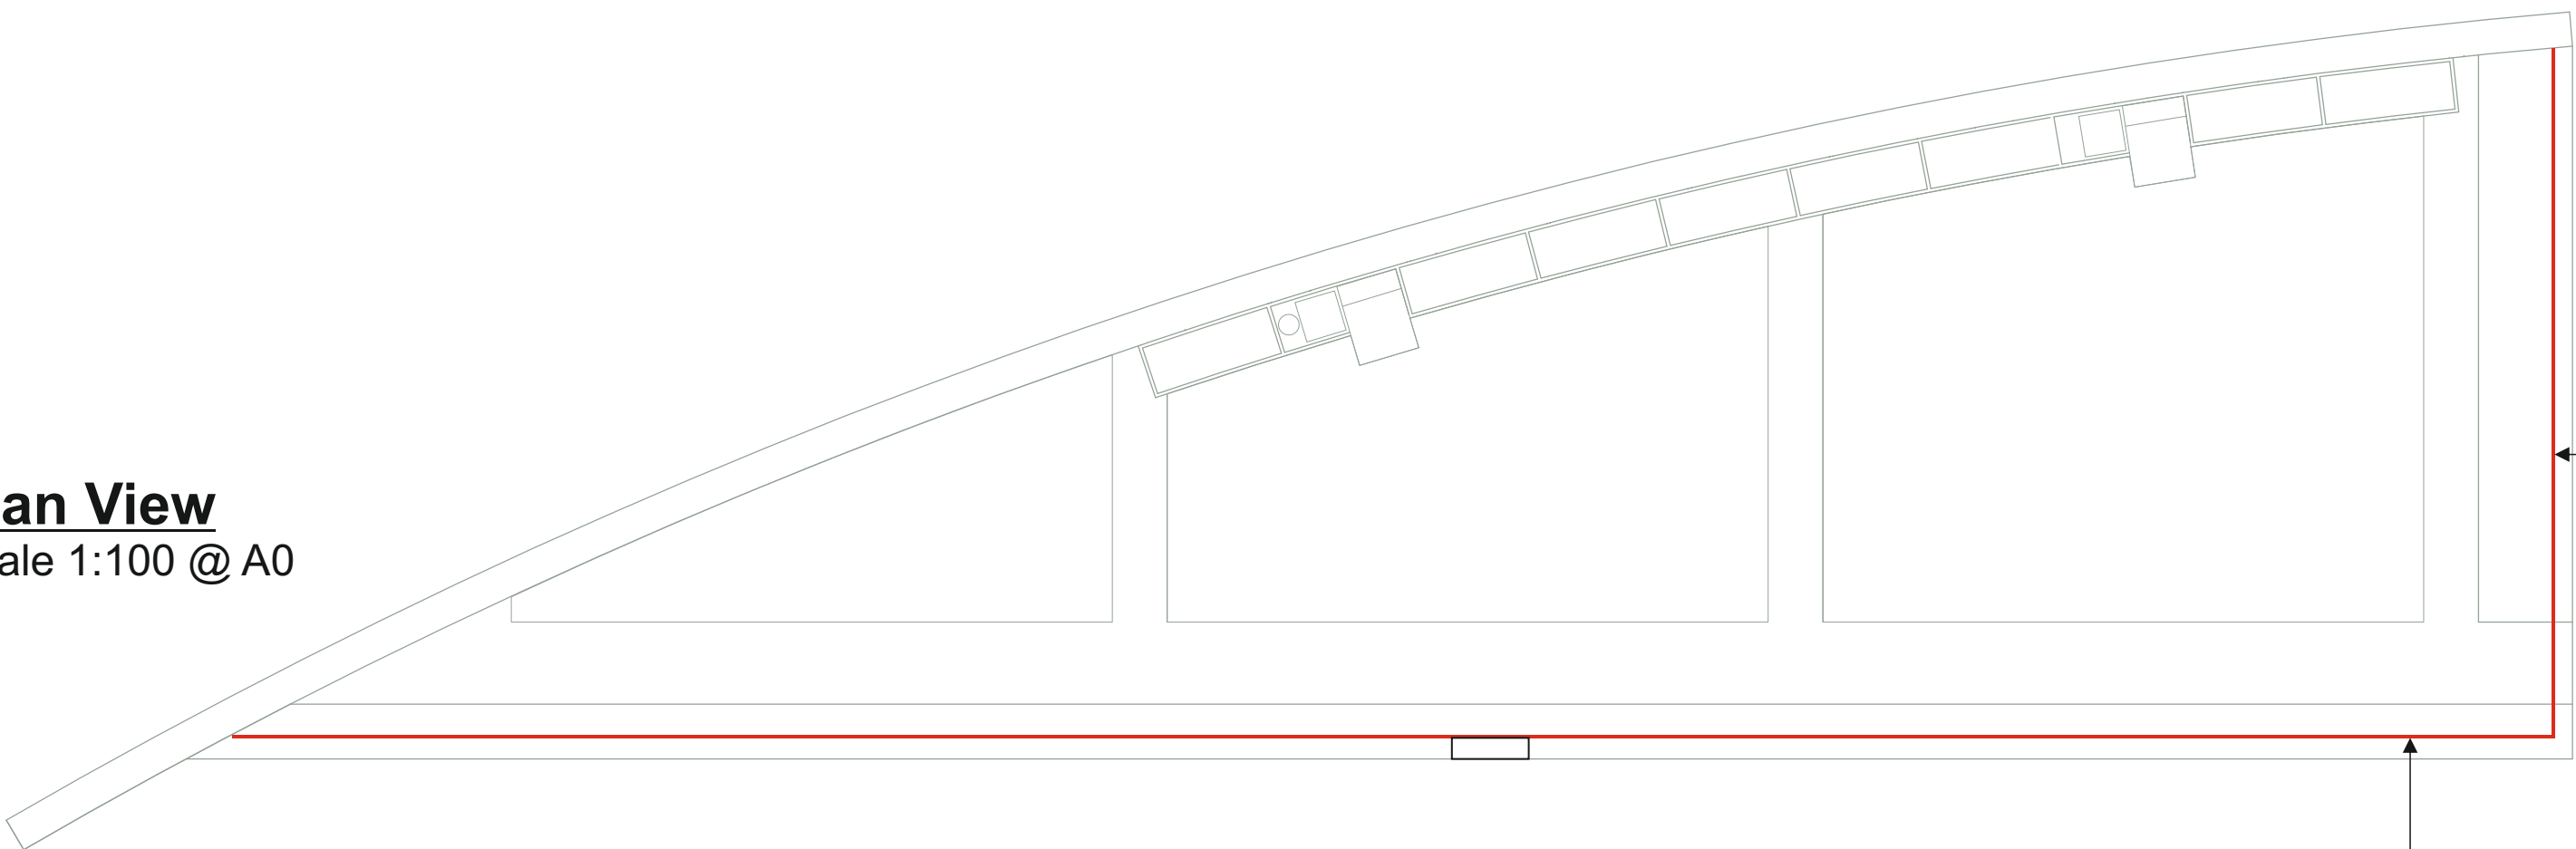

Lineoline LED Strip

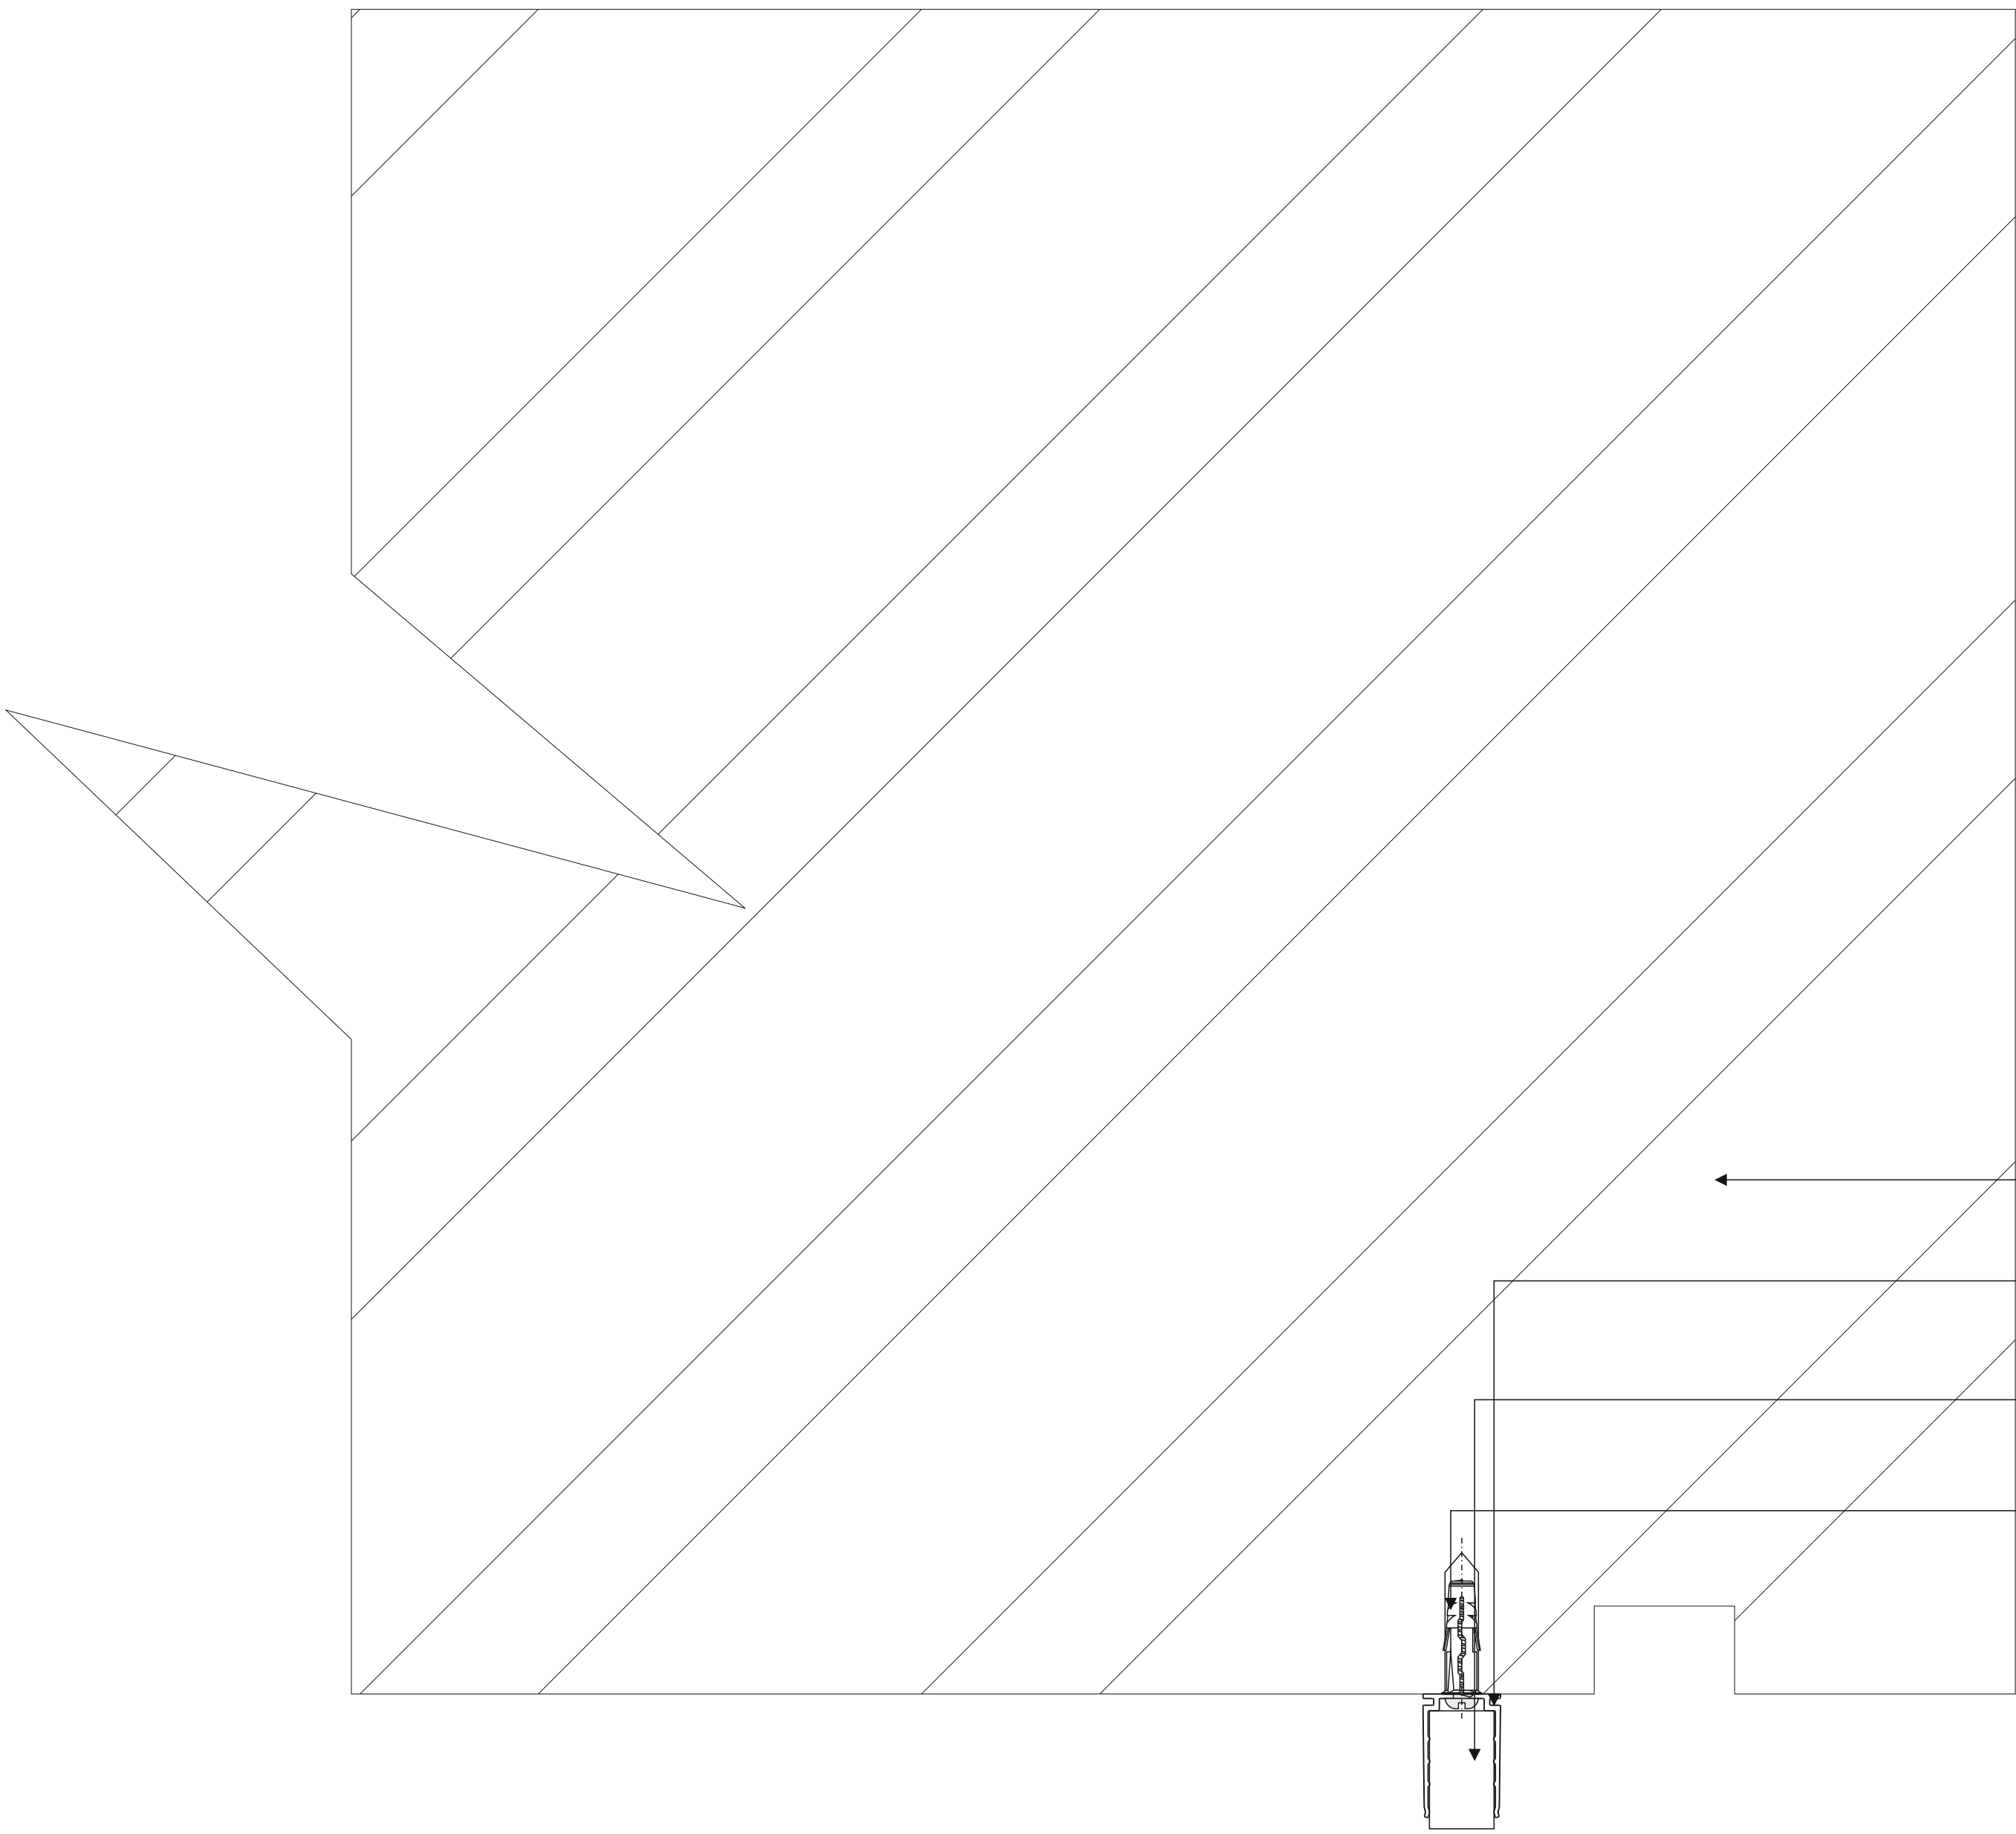

- Masonry Facade
- Lineoline LED Mounting Channel Finished PPC Satin Black
- Lineoline LED Strip
- Rawl Plug & Screw @ 300mm Centres