


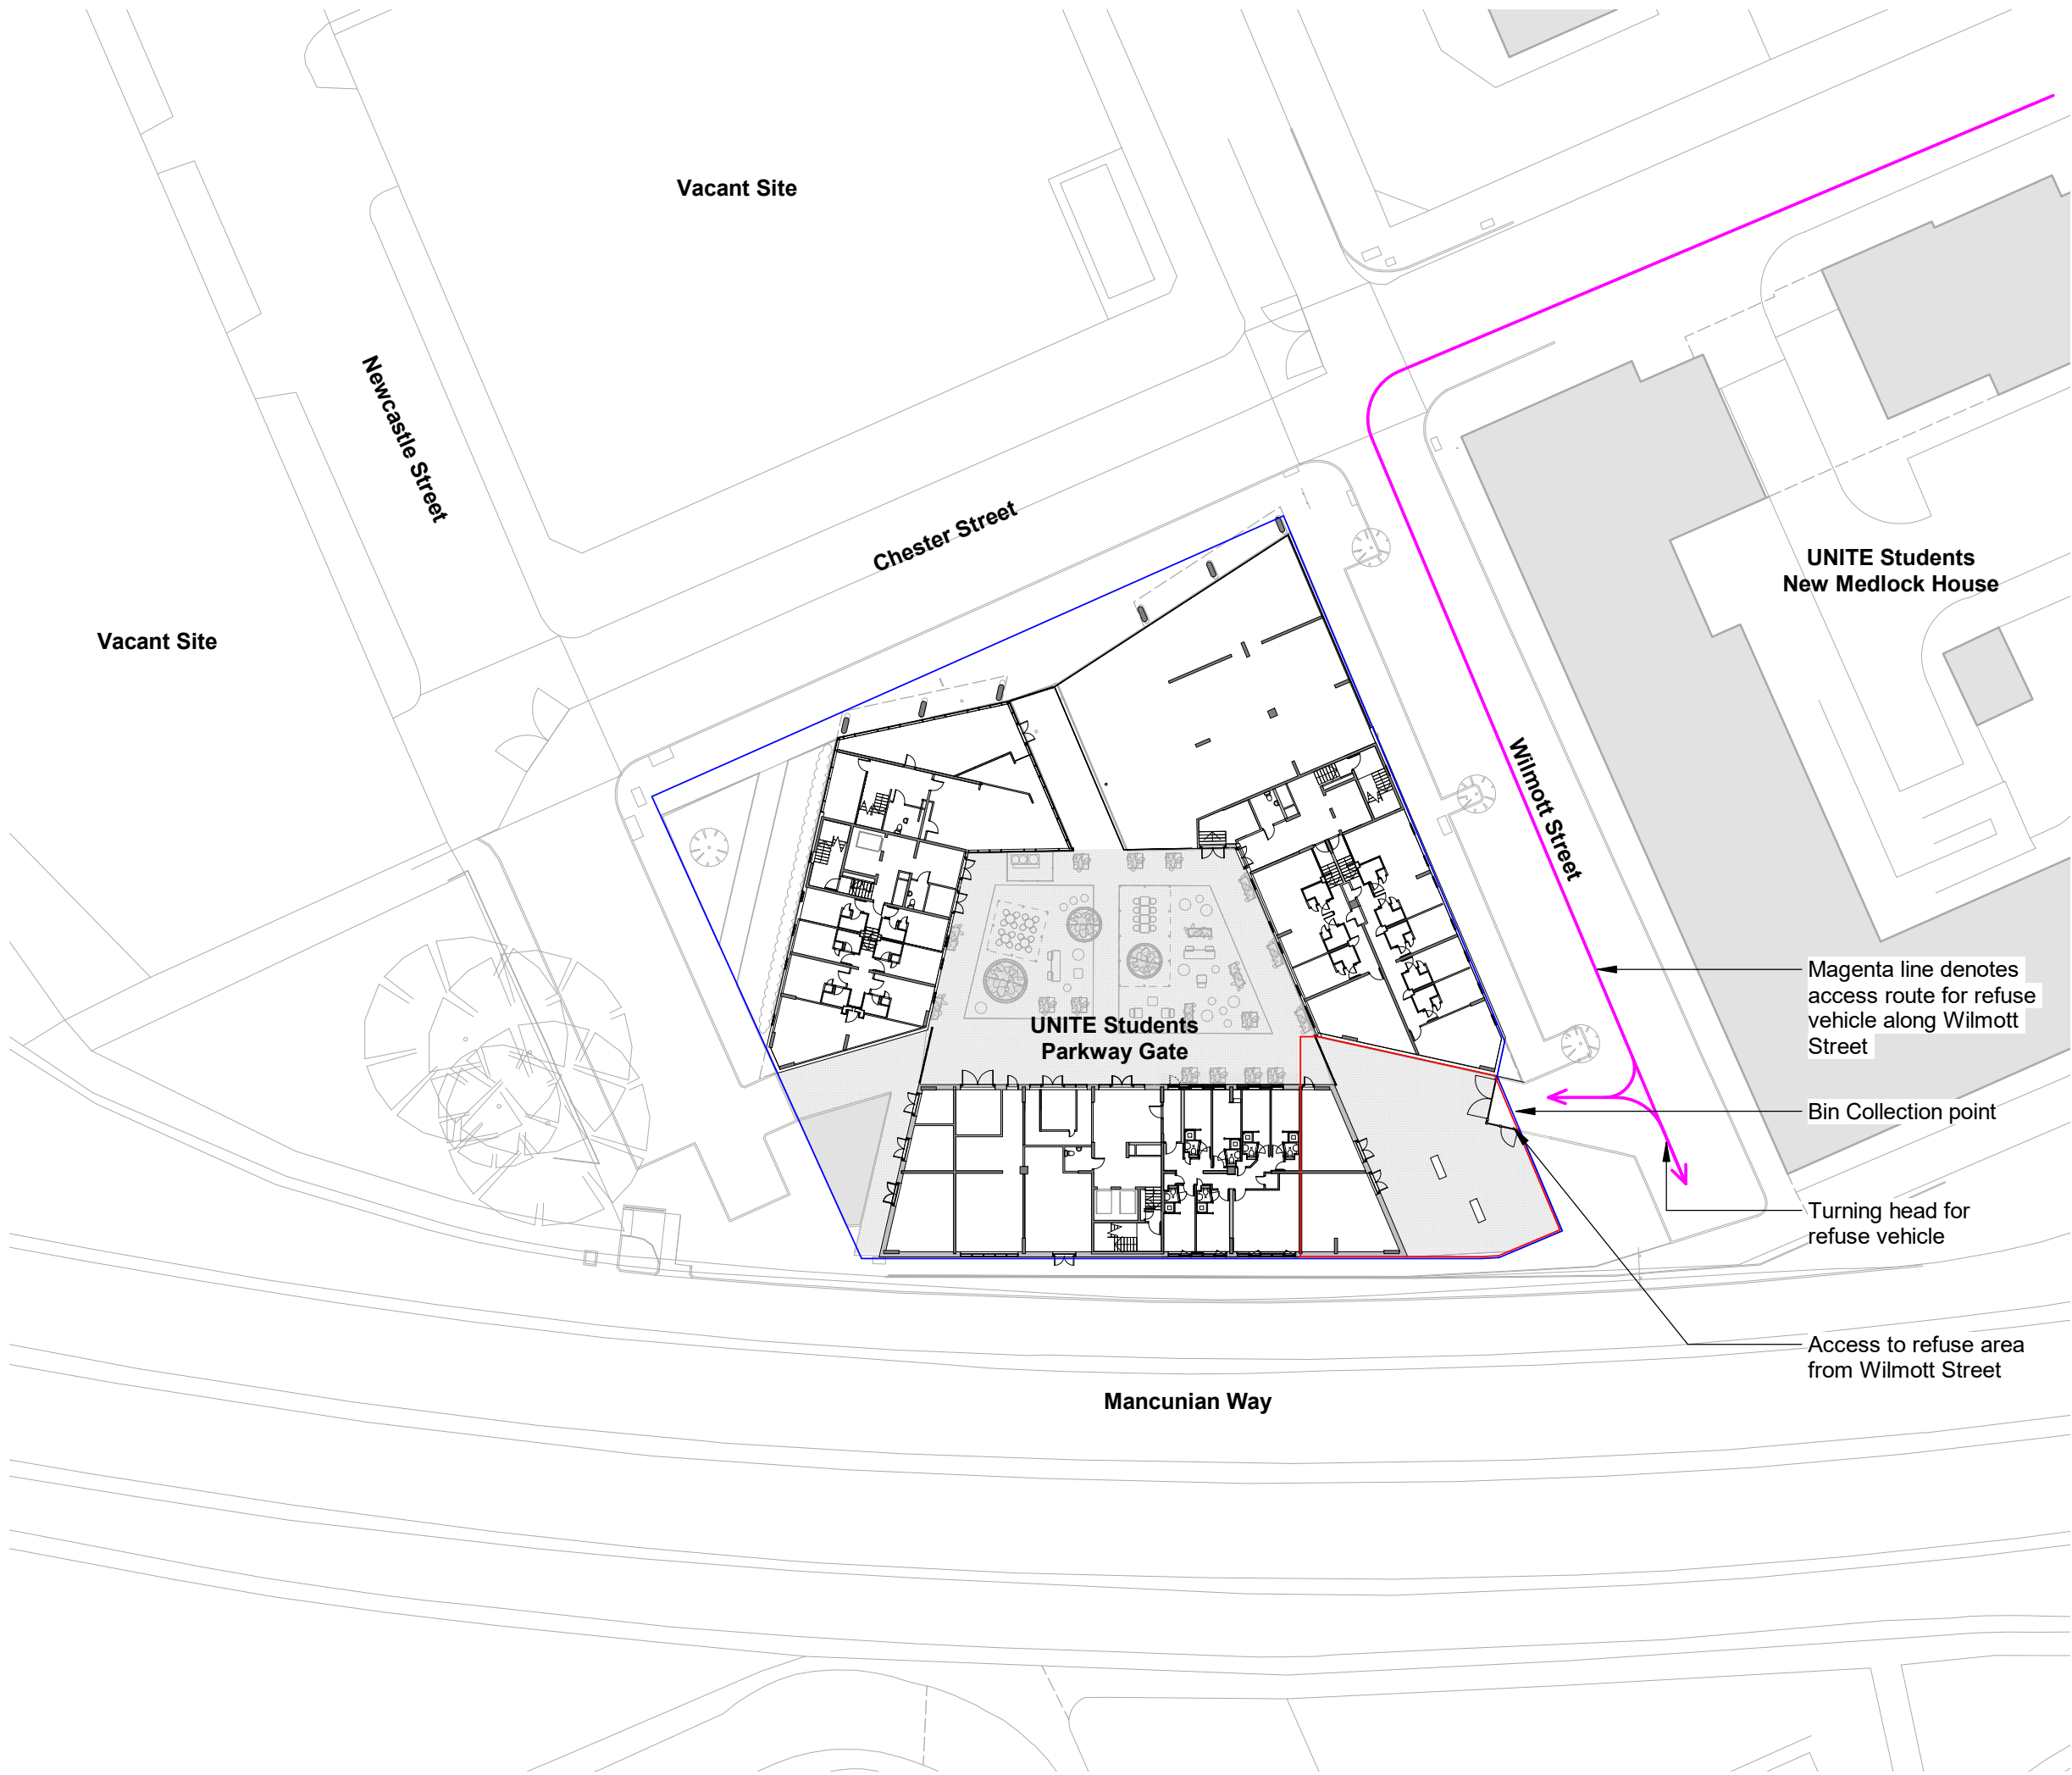


NOTES:

DO NOT SCALE FROM THIS DRAWING.
VERIFY ALL DIMENSIONS AND SETTING OUT ON SITE.
NOTIFY ANY DISCREPANCIES TO THE ARCHITECT.
FOR STRUCTURAL INFORMATION, REFER TO
STRUCTURAL ENGINEER'S DRAWINGS.
FOR M&E INFORMATION, REFER TO M&E
ENGINEER'S AND SUB-CONTRACTOR'S DRAWINGS.
FOR HEALTH & SAFETY INFORMATION, REFER TO
HEALTH & SAFETY RISK ASSESSMENTS.

0 10 20

m
1:500

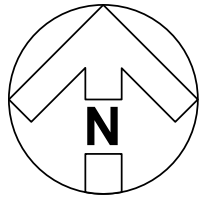

- Red line denotes areas to be considered under this application.
- Blue line denotes extent of Unite ownership.

REVISION: P08	BY:CHC	CHECKED: APS	DATE: 26/10/2023
Updated in line with ROK comments.			
REVISION: P07	BY:CHC	CHECKED: APS	DATE: 23/10/2023
Updated in line with ROK comments.			
REVISION: P06	BY:JEM	CHECKED: APS	DATE: 22/04/2022
Further updates to align with ROK comments.			
REVISION: P05	BY:JEM	CHECKED: APS	DATE: 19/04/2022
Further updates to align with ROK comments.			
REVISION: P04	BY:JEM	CHECKED: APS	DATE: 14/04/2022
Further updates to align with ROK comments.			
REVISION: P03	BY:JEM	CHECKED: APS	DATE: 07/04/2022
Further updates to align with ROK comments.			

SUTABILITY

CLIENT

S4a | FOR PLANNING

UNITE STUDENTS

PROJECT

Unite Parkway Gate

TITLE

Site Location Plan

Hadfield Cawkwell Davidson

Broomgrove Lodge, 13 Broomgrove Rd, Sheffield, S10 2LZ T 0114 266 8181 www.hcd.co.uk

HCD PROJECT NO.	SCALE	REV.			
2020-091	As indicated @ A3	P08			
PROJECT NO.	ORIGINATOR	VOLUME	LEVEL	TYPE	ROLE + NUMBER
20091	HCD	A0	00	DR	A-PL-04-000

C:\temp\20091-HCD-A0-ZZ-M3-A-20-001_Building_WS19_connor.carpenter.rvt | © HCD