


Site Plan 1:500

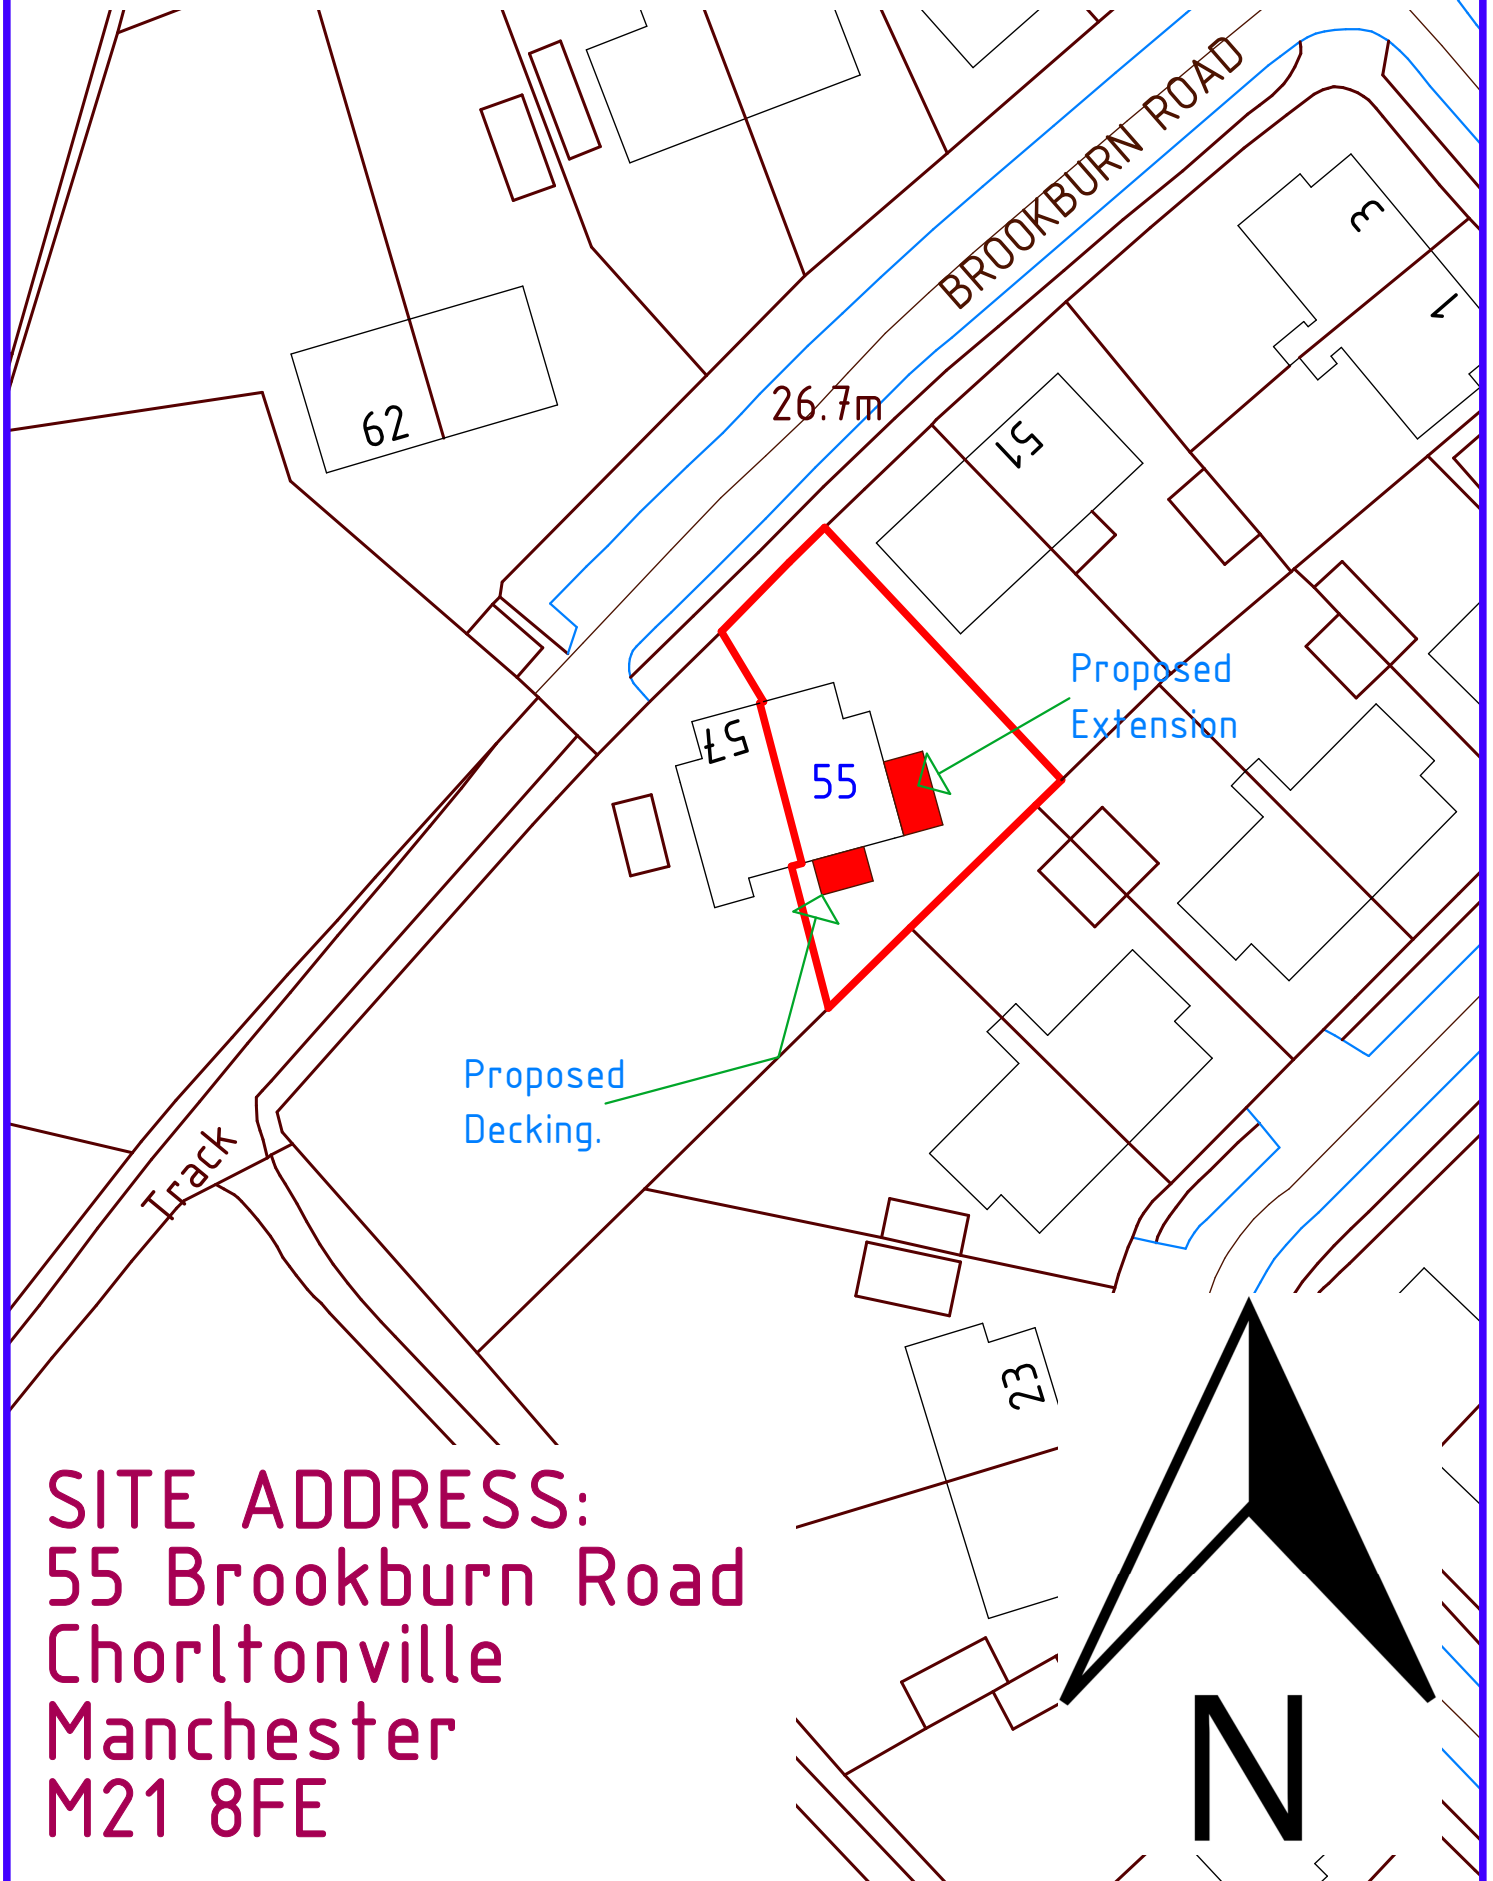

SITE ADDRESS:
55 Brookburn Road
Chorltonville
Manchester
M21 8FE