
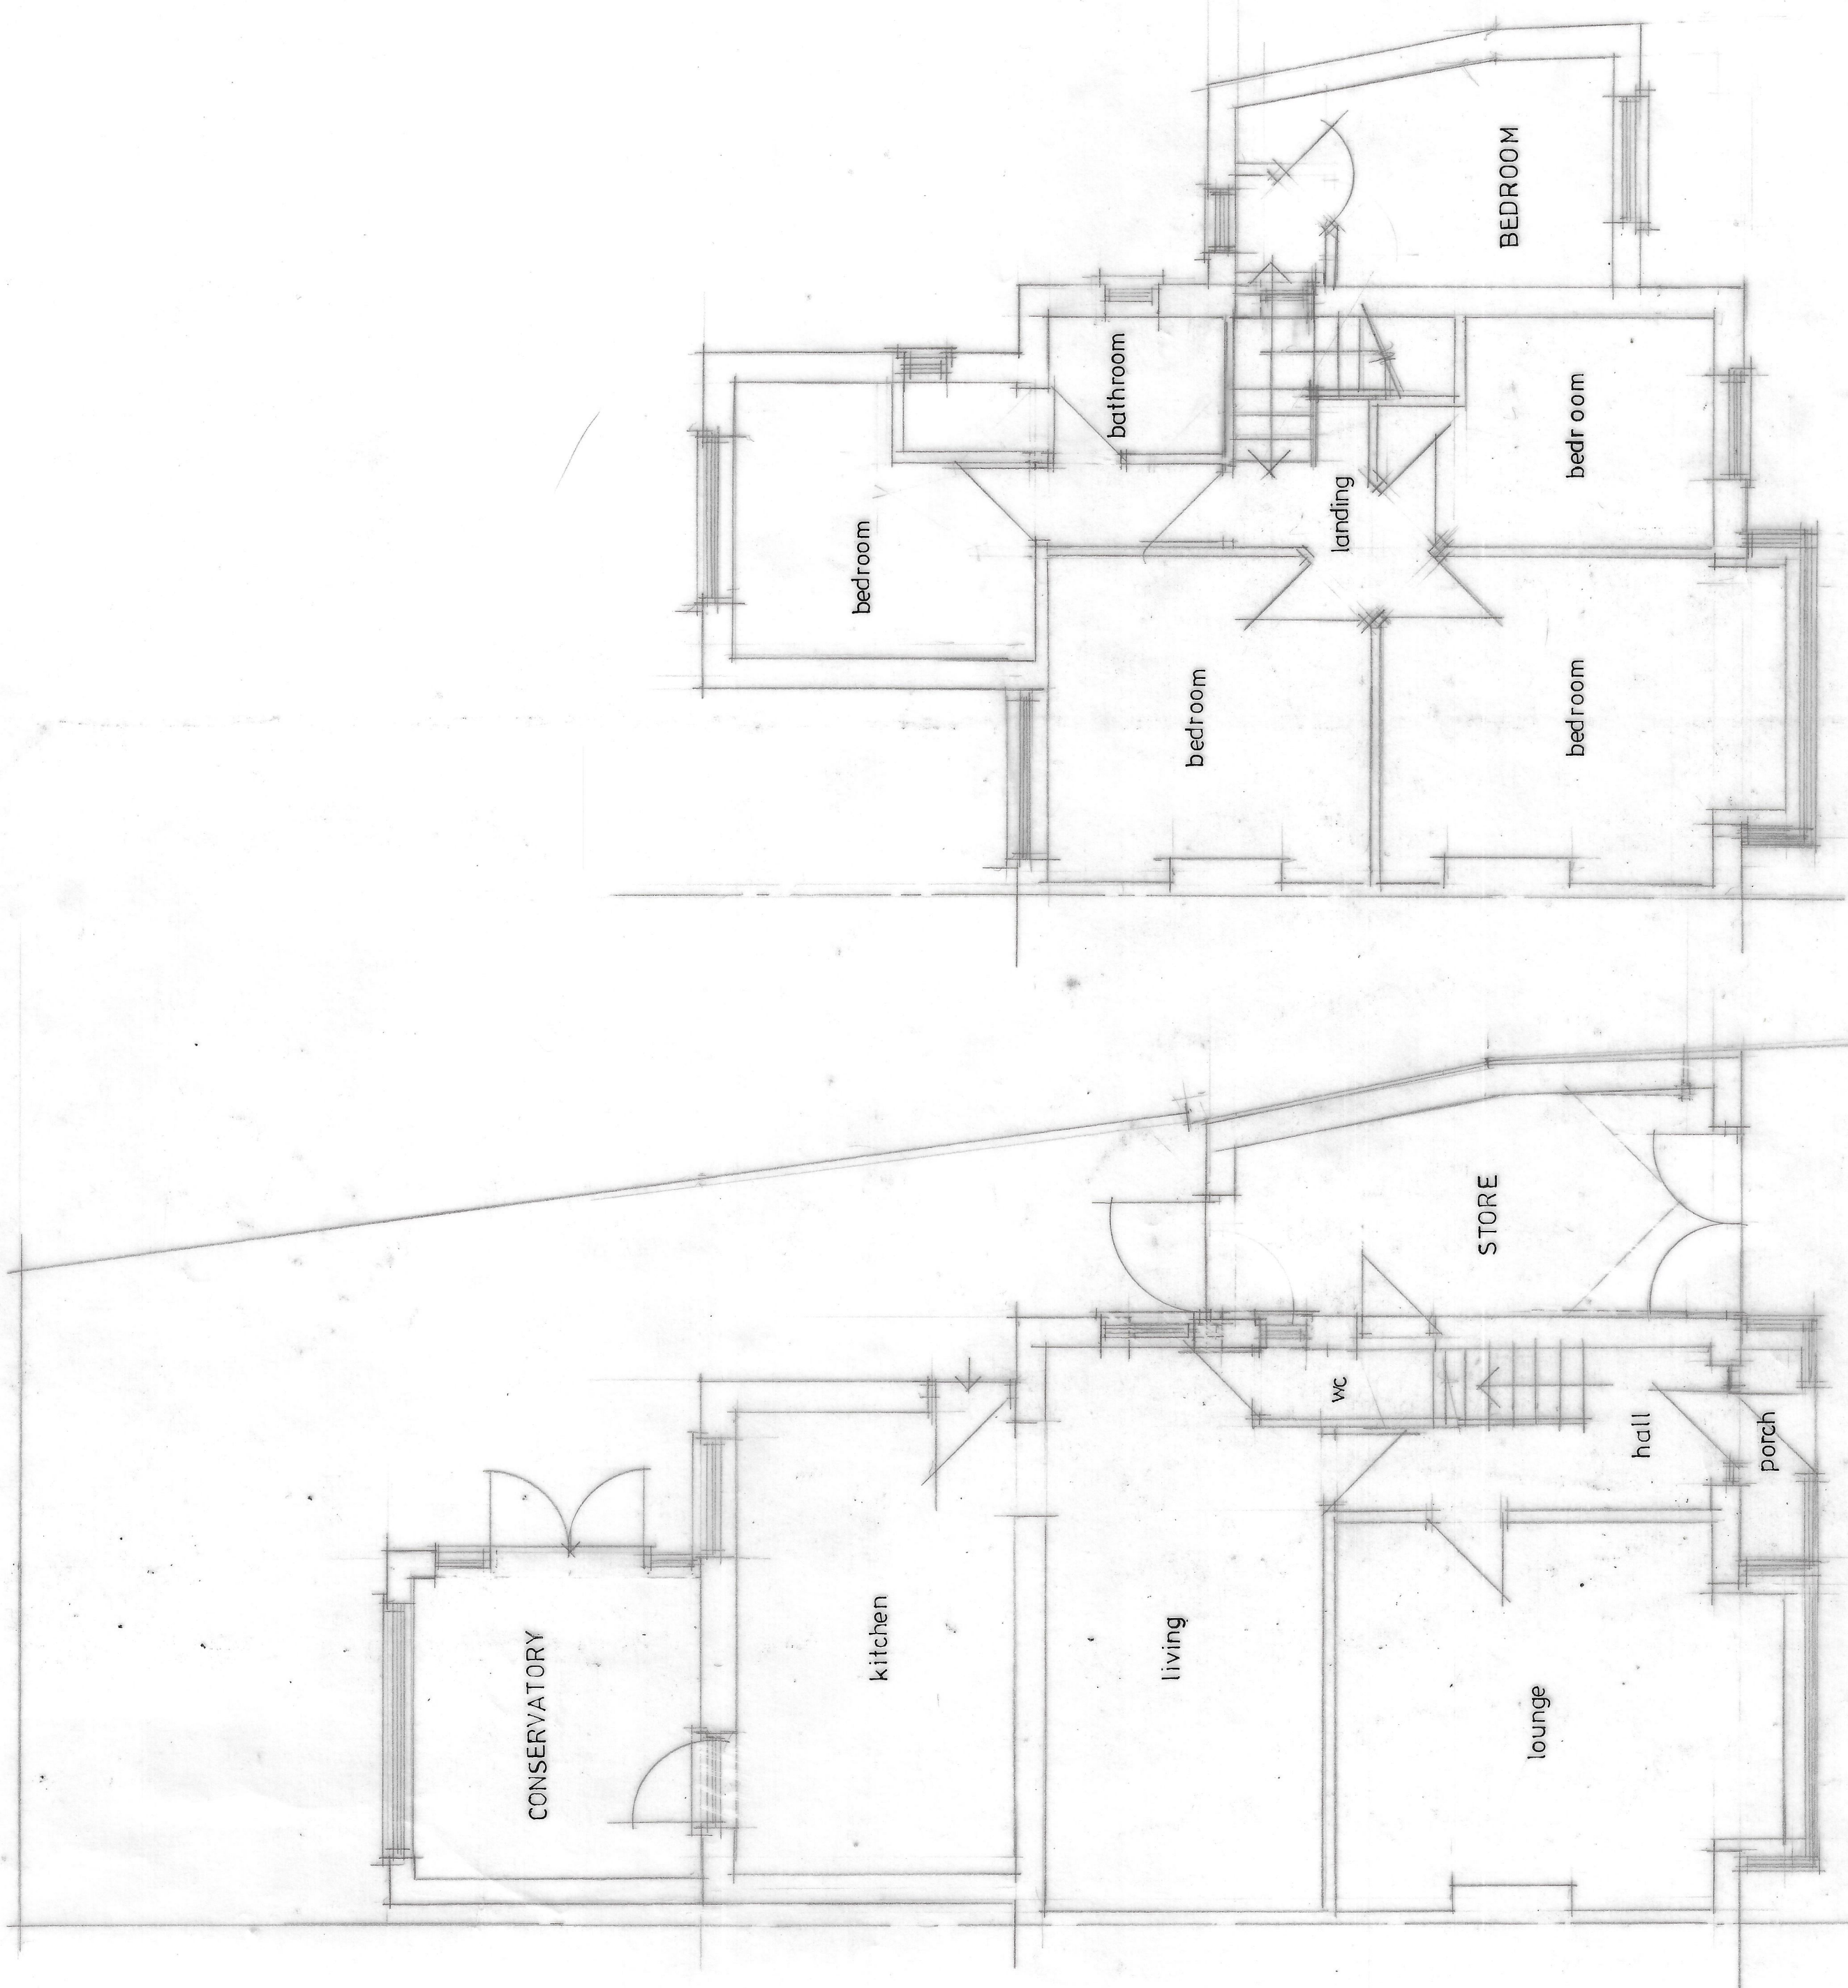


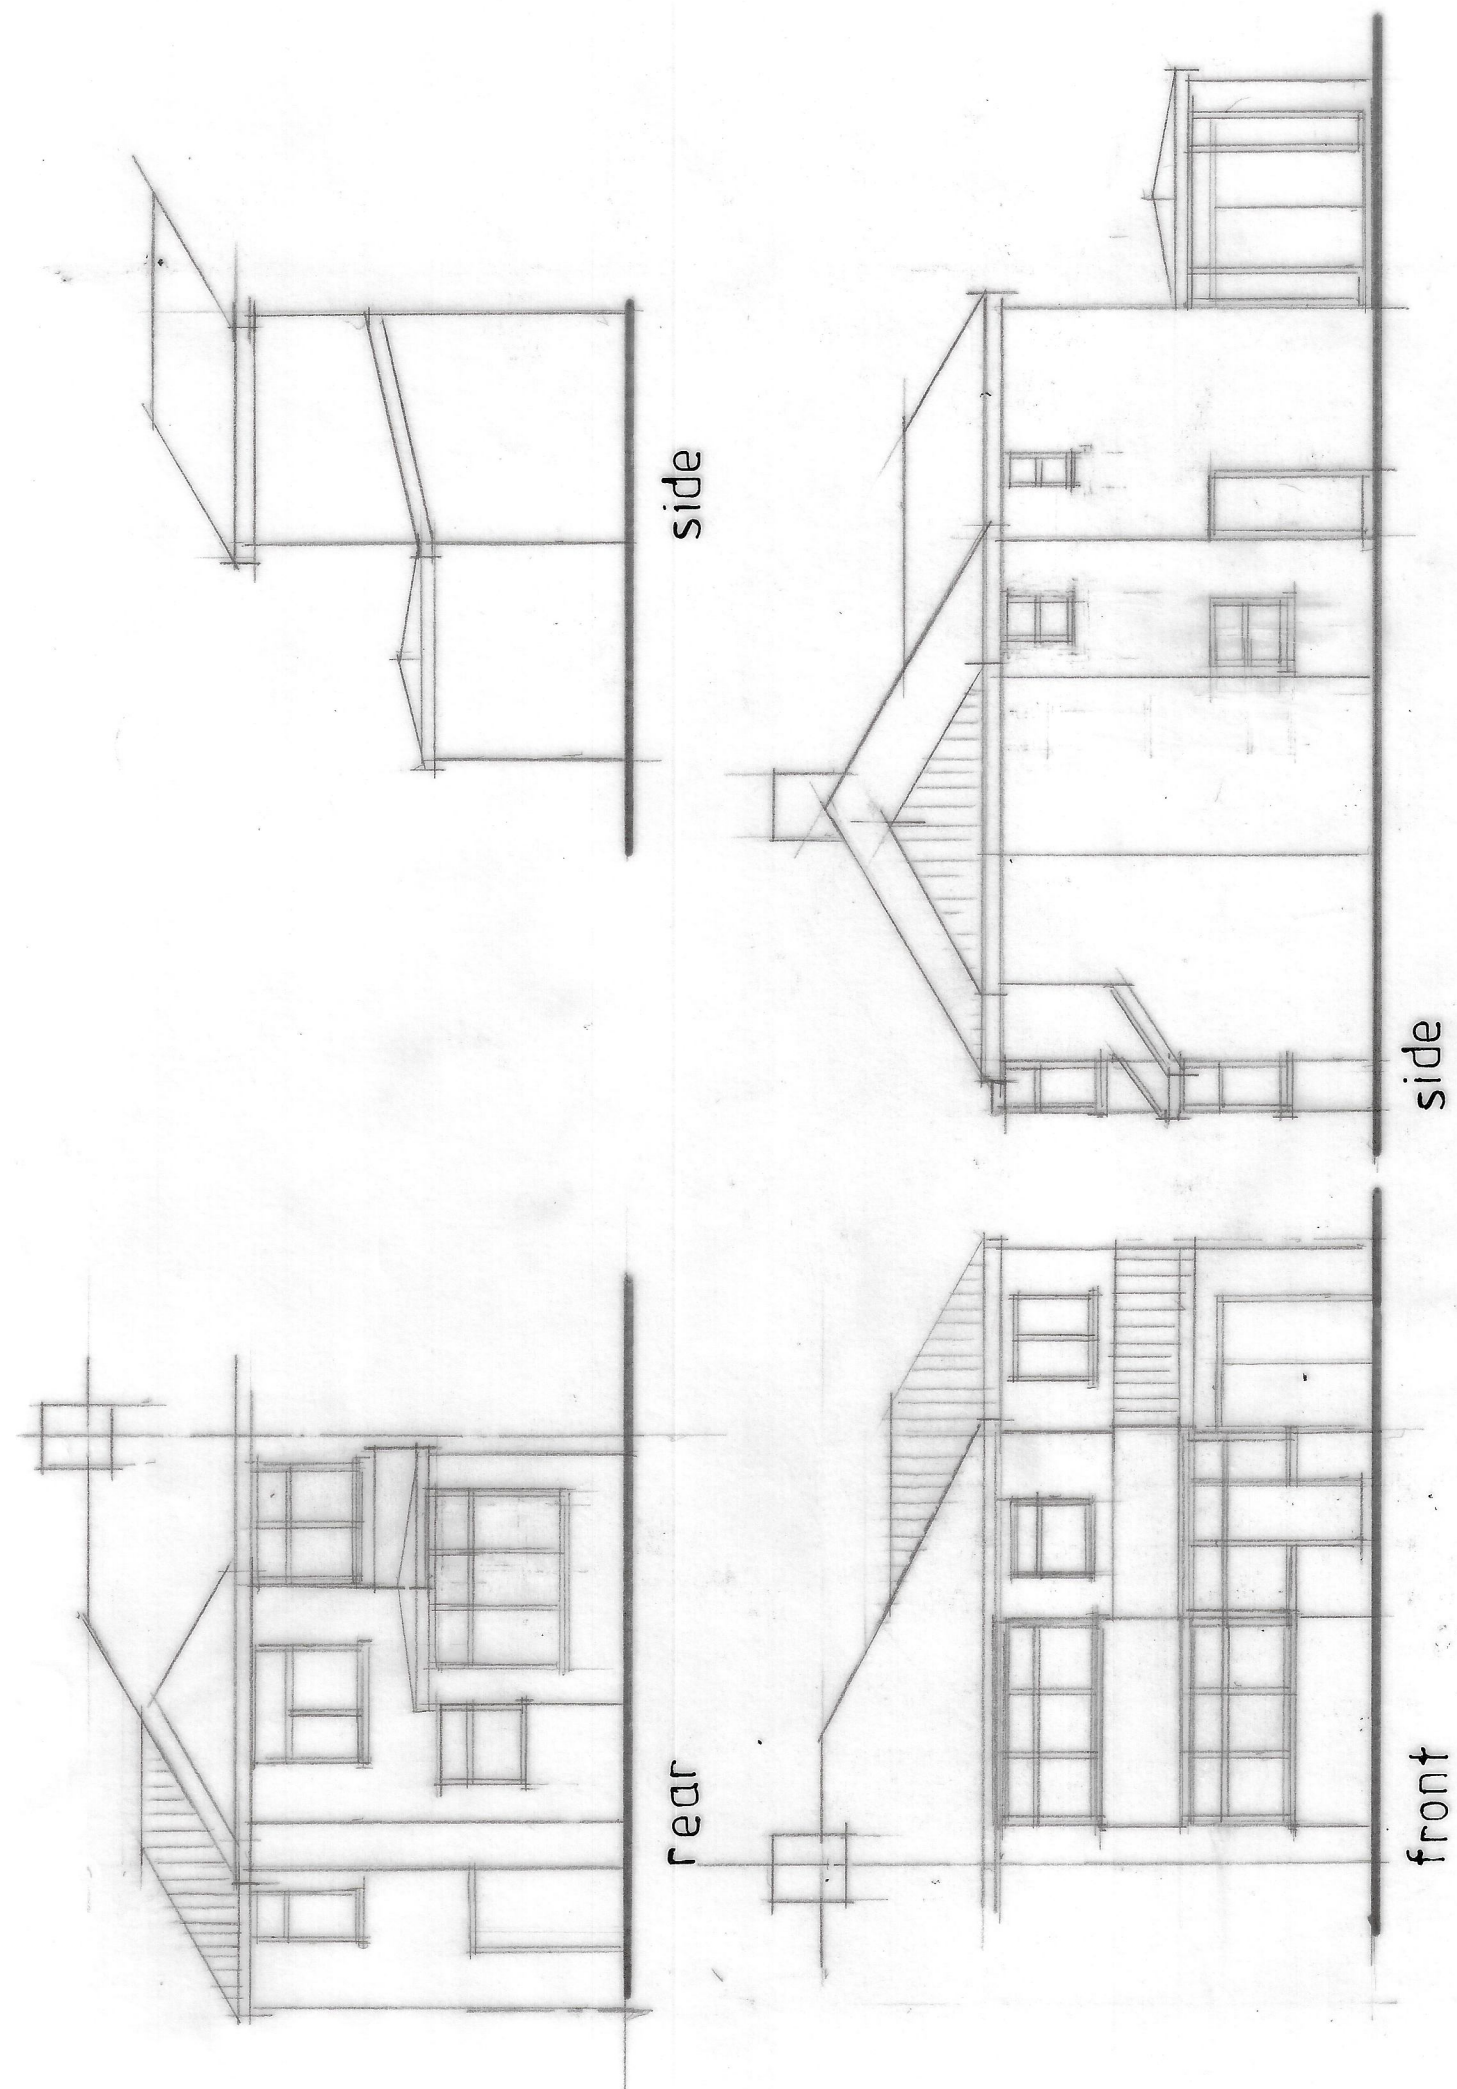

CLIENT		MR B PAL 27 FARRANT ROAD MANCHESTER M12 4RD						
JOB TITLE		PROPOSED 2 STOREY SIDE & GROUND FLOOR REAR EXTENSIONS						
DRG. TITLE		PLANS AND ELEVATIONS AS PROPOSED						
HOLBOROW + ORMESHER <i>Limited</i>		architectural & interior design						
15 OVERTON CLOSE MIDDLEWICH CHESHIRE CW10 0PZ		phone: 07770 834939						
ISSUE	ORIGINAL	1	2	3	4	5	6	7
REVISION	A							
DATE	24/04							
DRAWN	PLD							
CHECKED								
APPROVED								
SCALE		1:50 & 1:100 dt. A1						
DRAWING NUMBER		2291/23/02						