




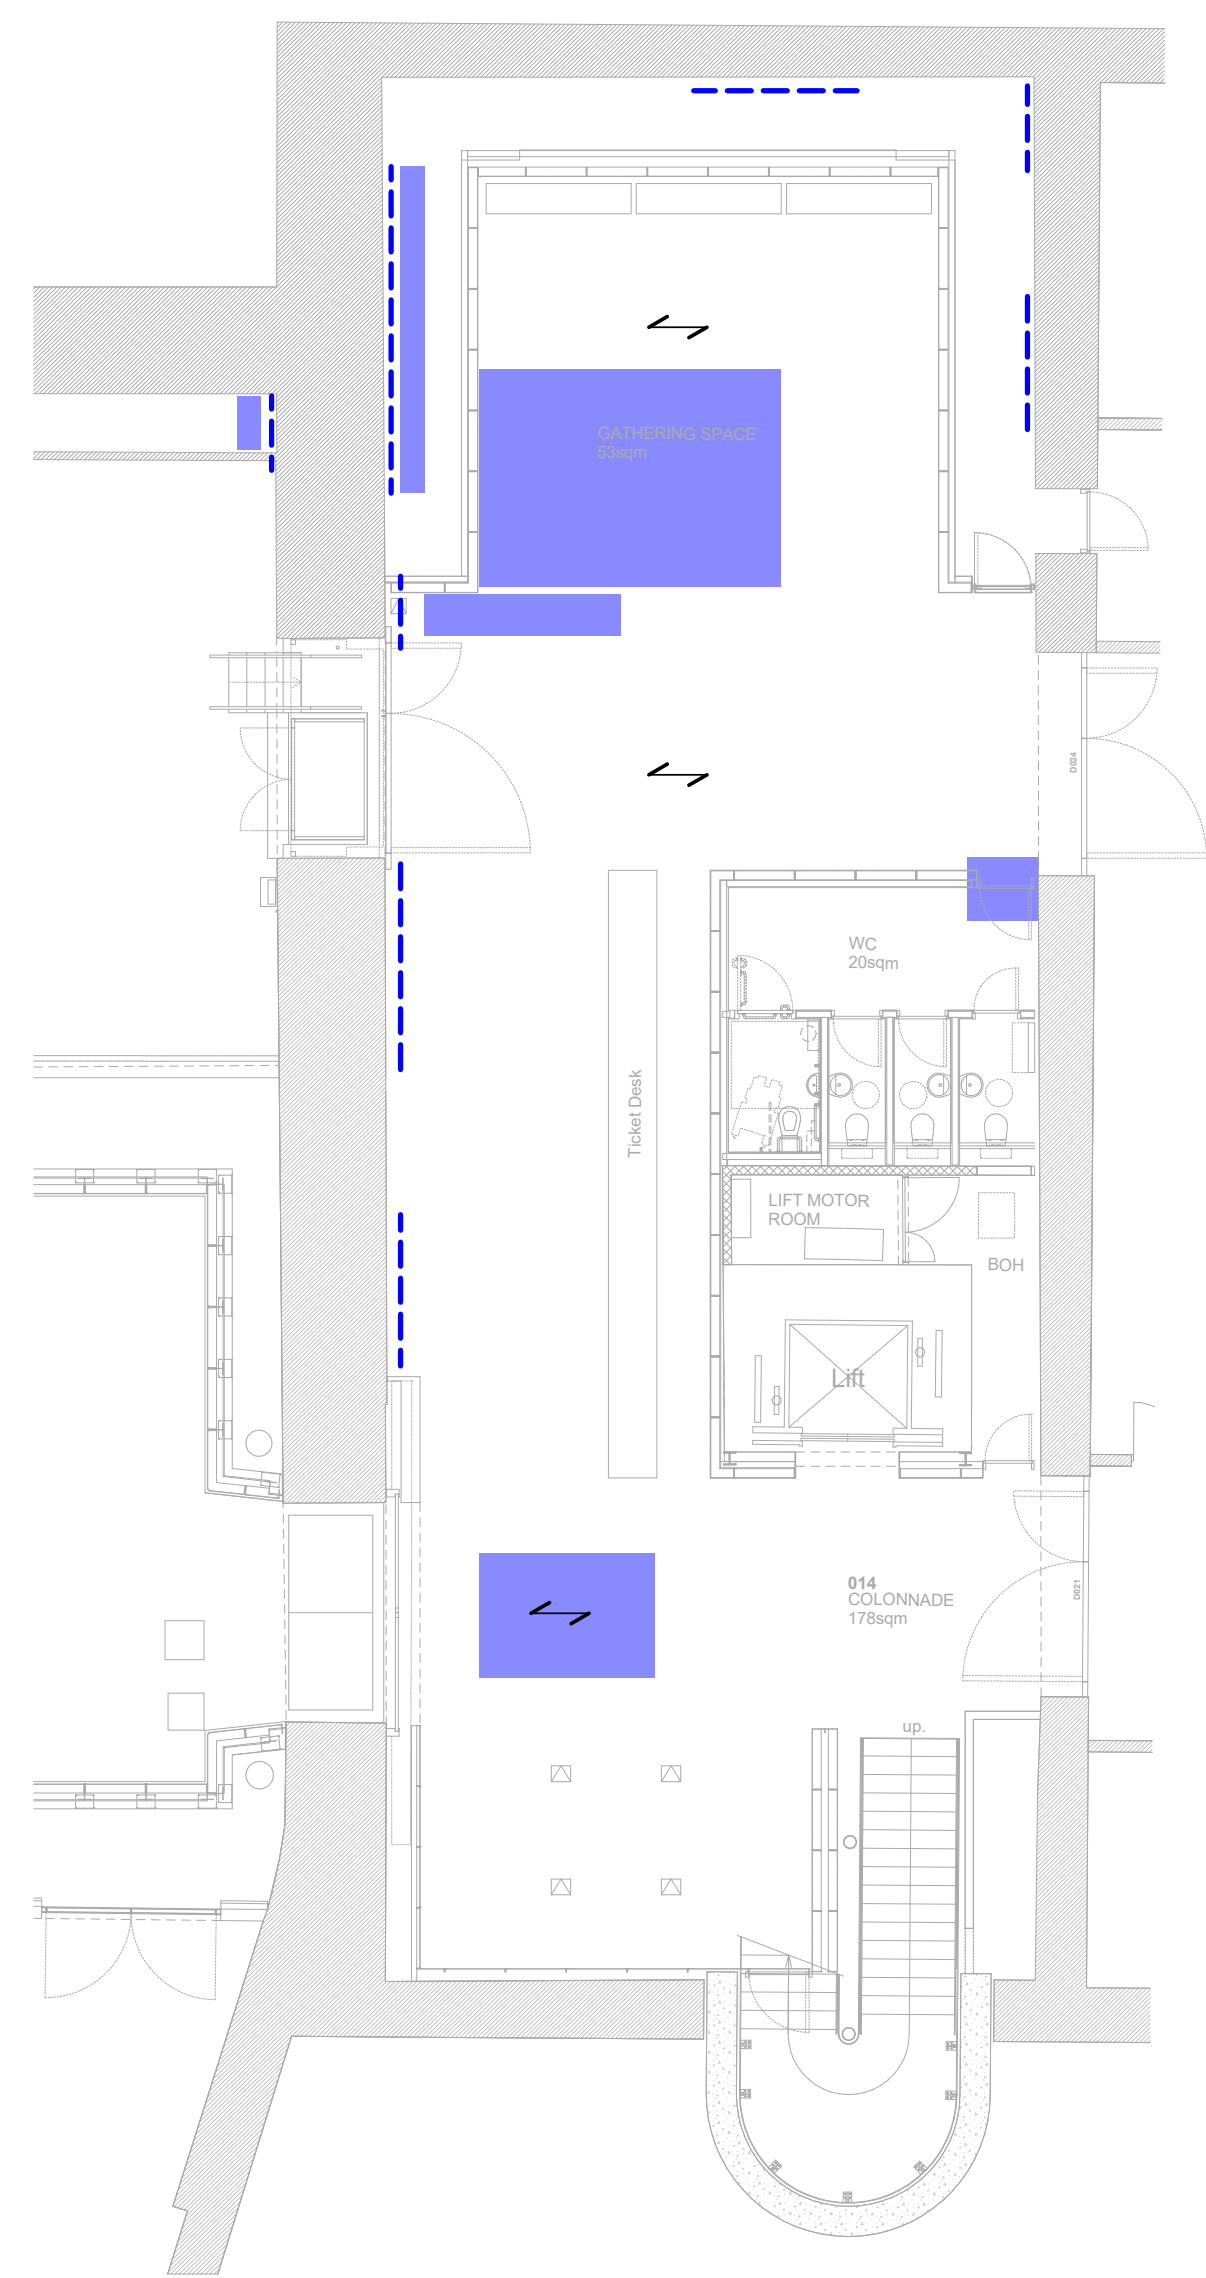


SEG - BASEMENT LEVEL - EXISTING GA
SCALE 1 : 125

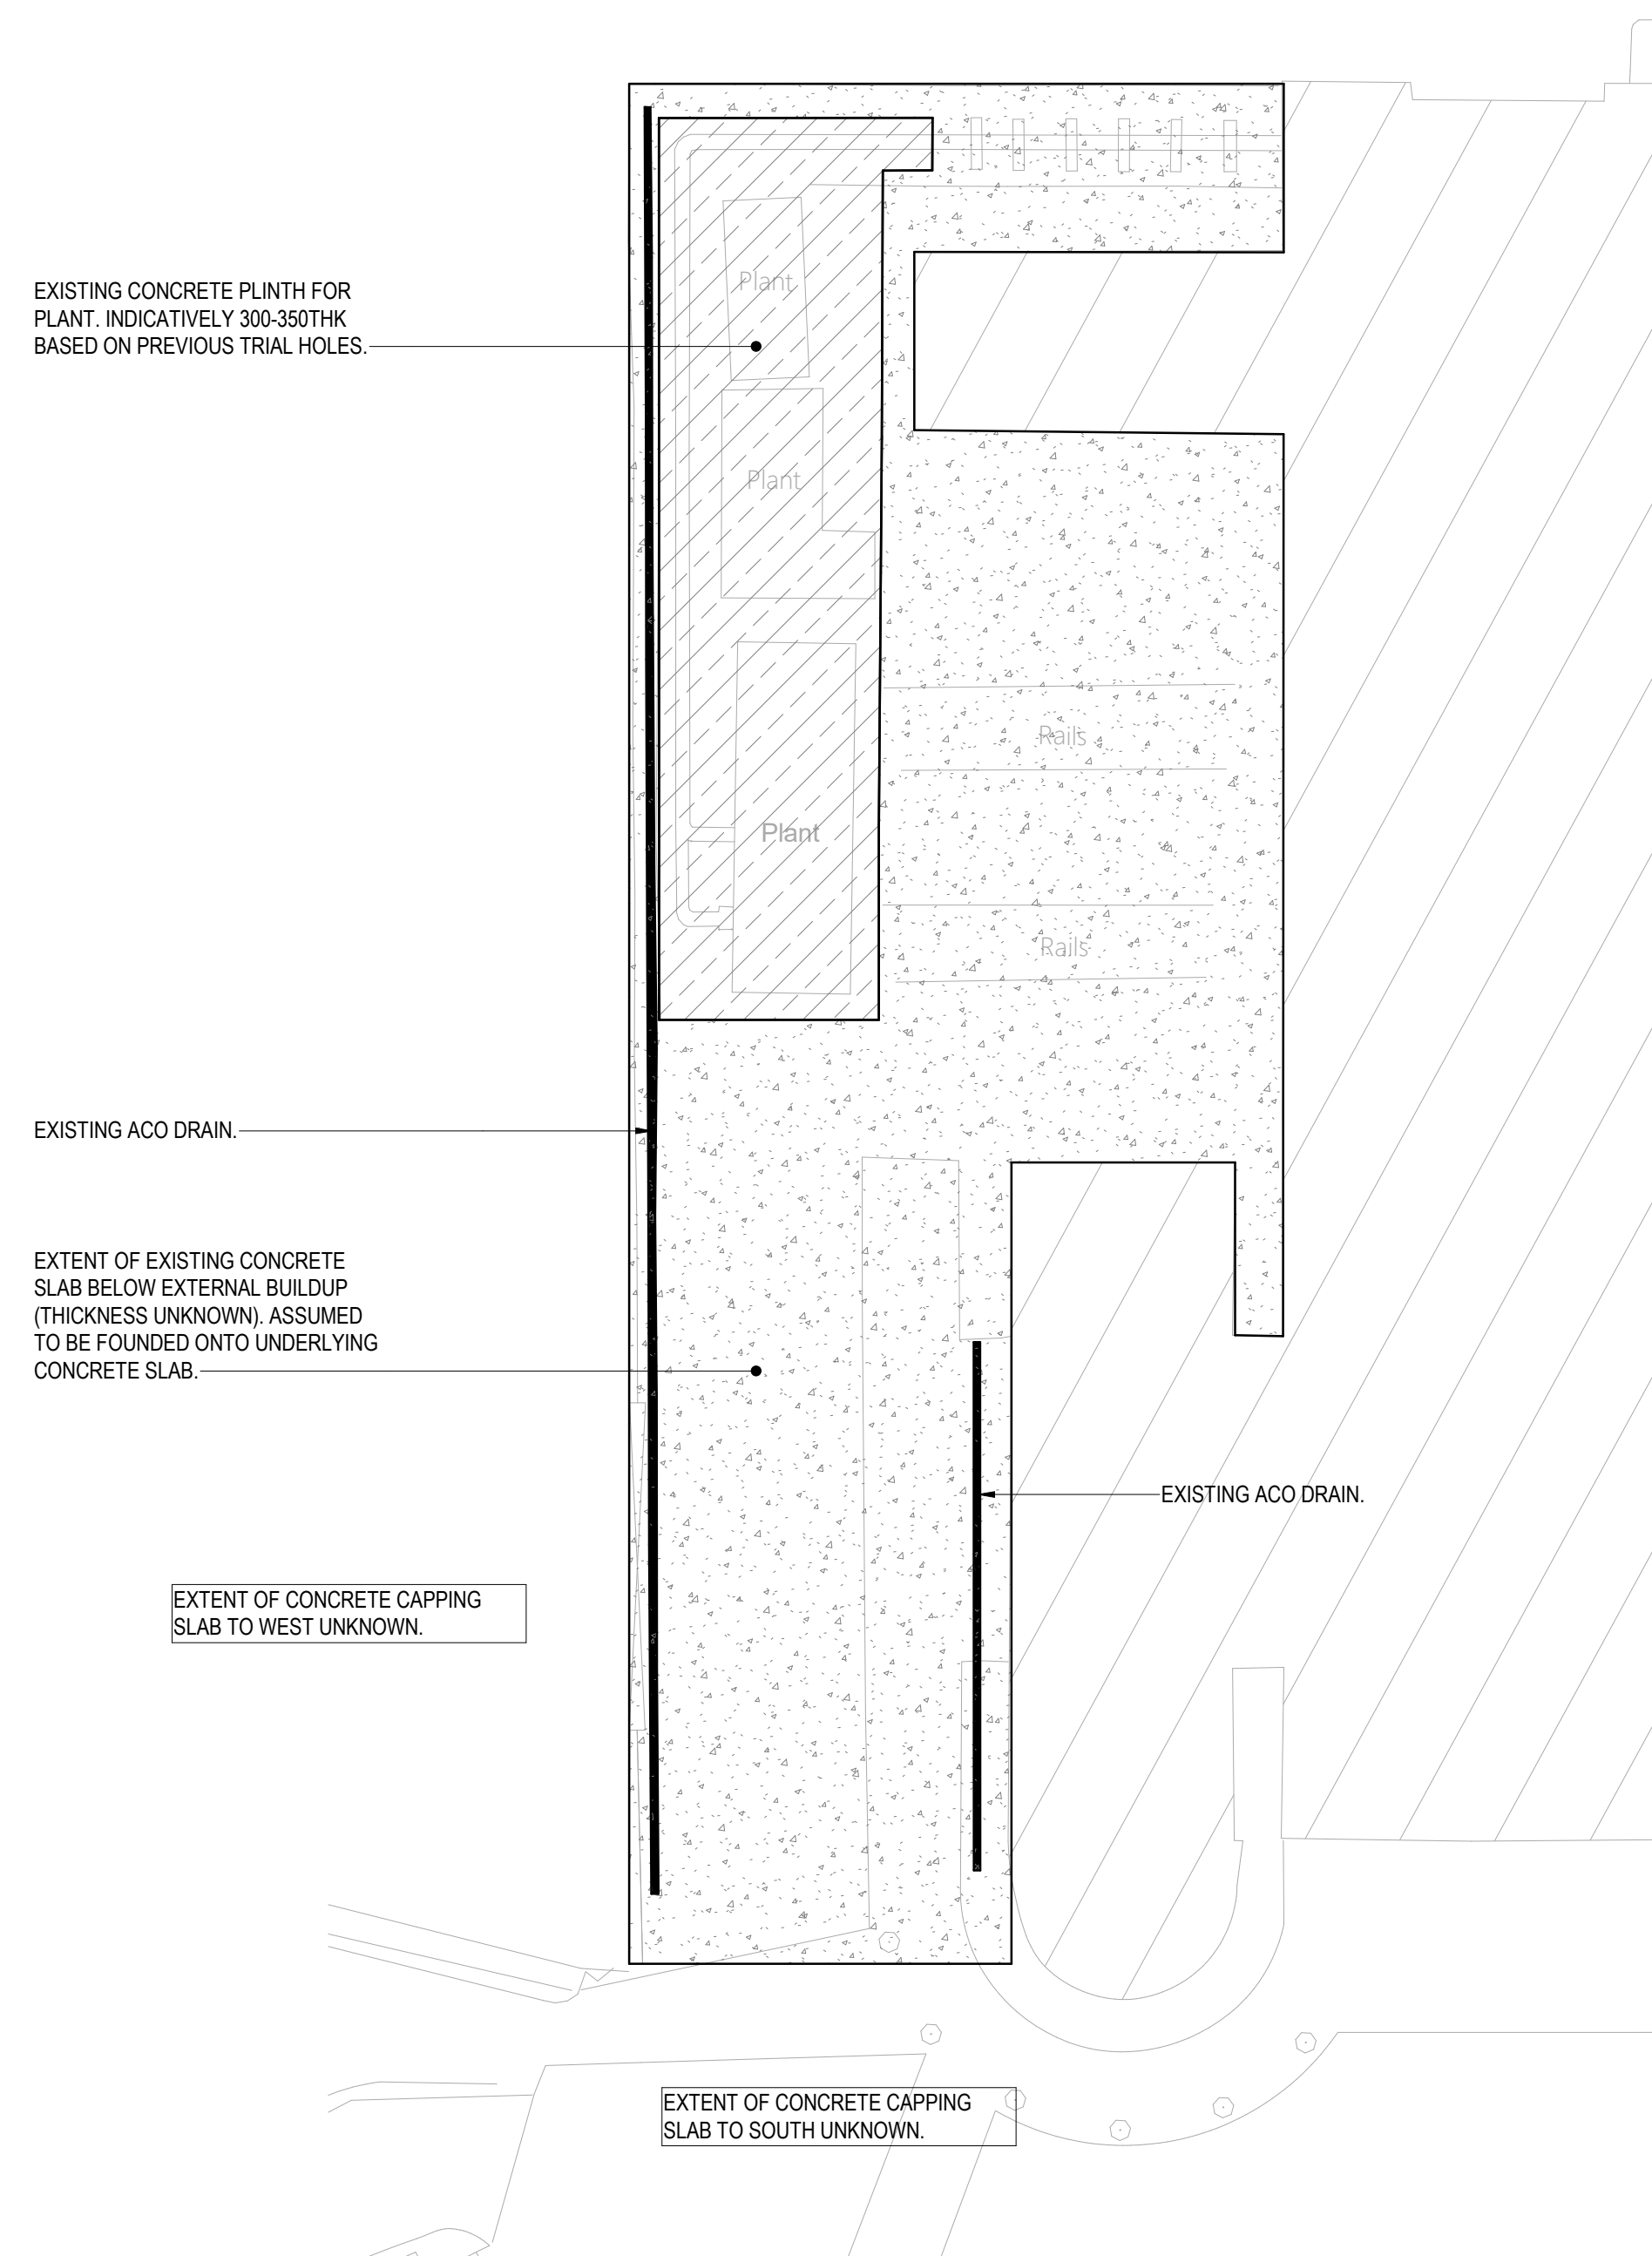

SEG - GROUND LEVEL - EXISTING GA
SCALE 1 : 125

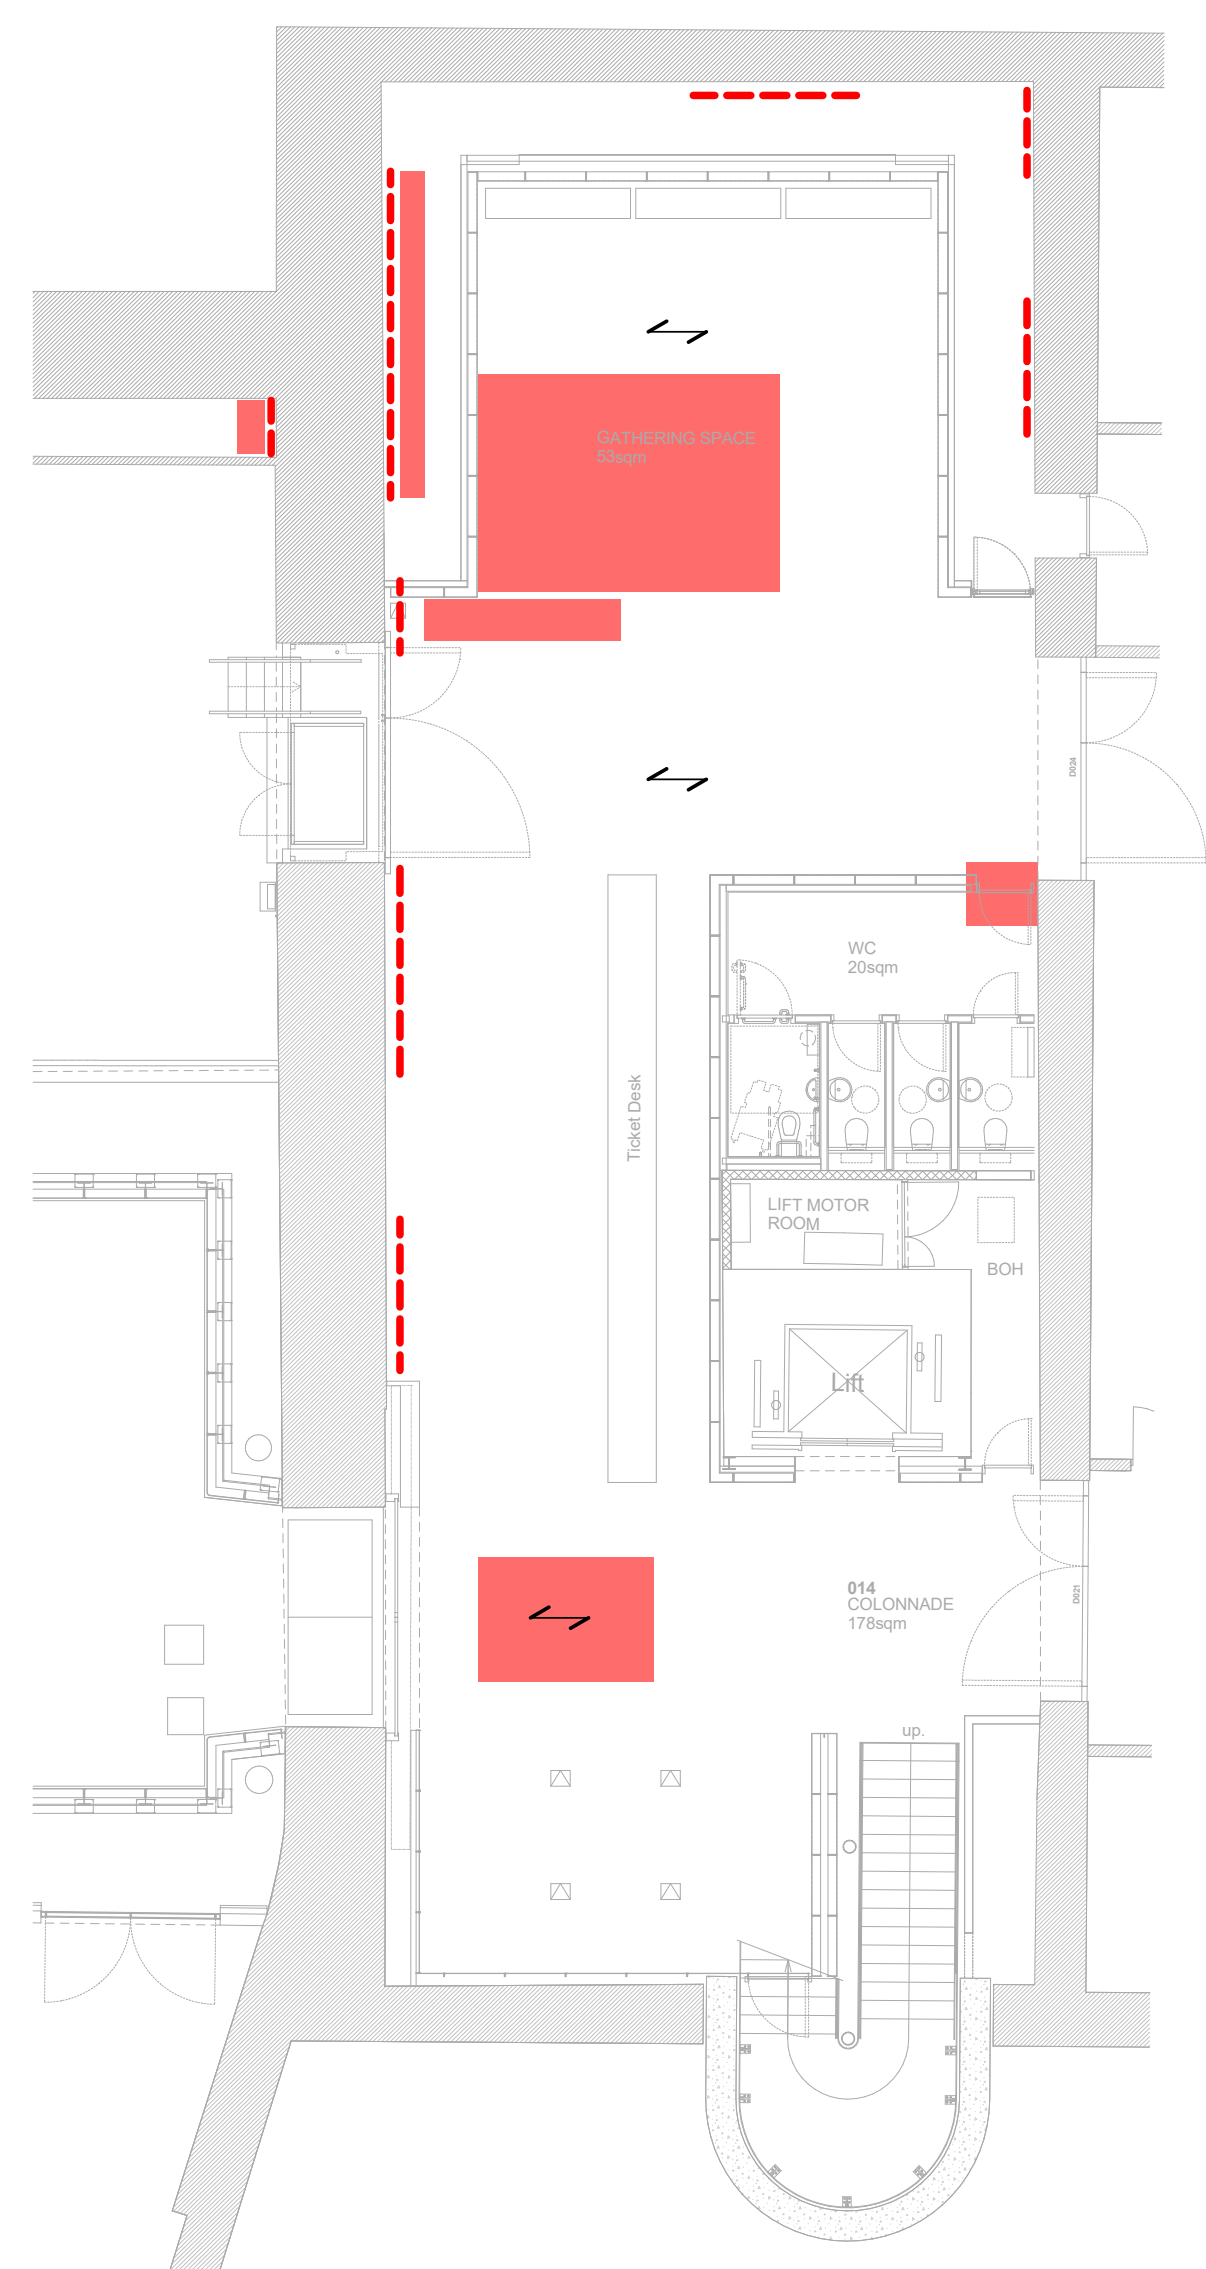

SEG - BASEMENT LEVEL - PROPOSED GA
SCALE 1 : 125

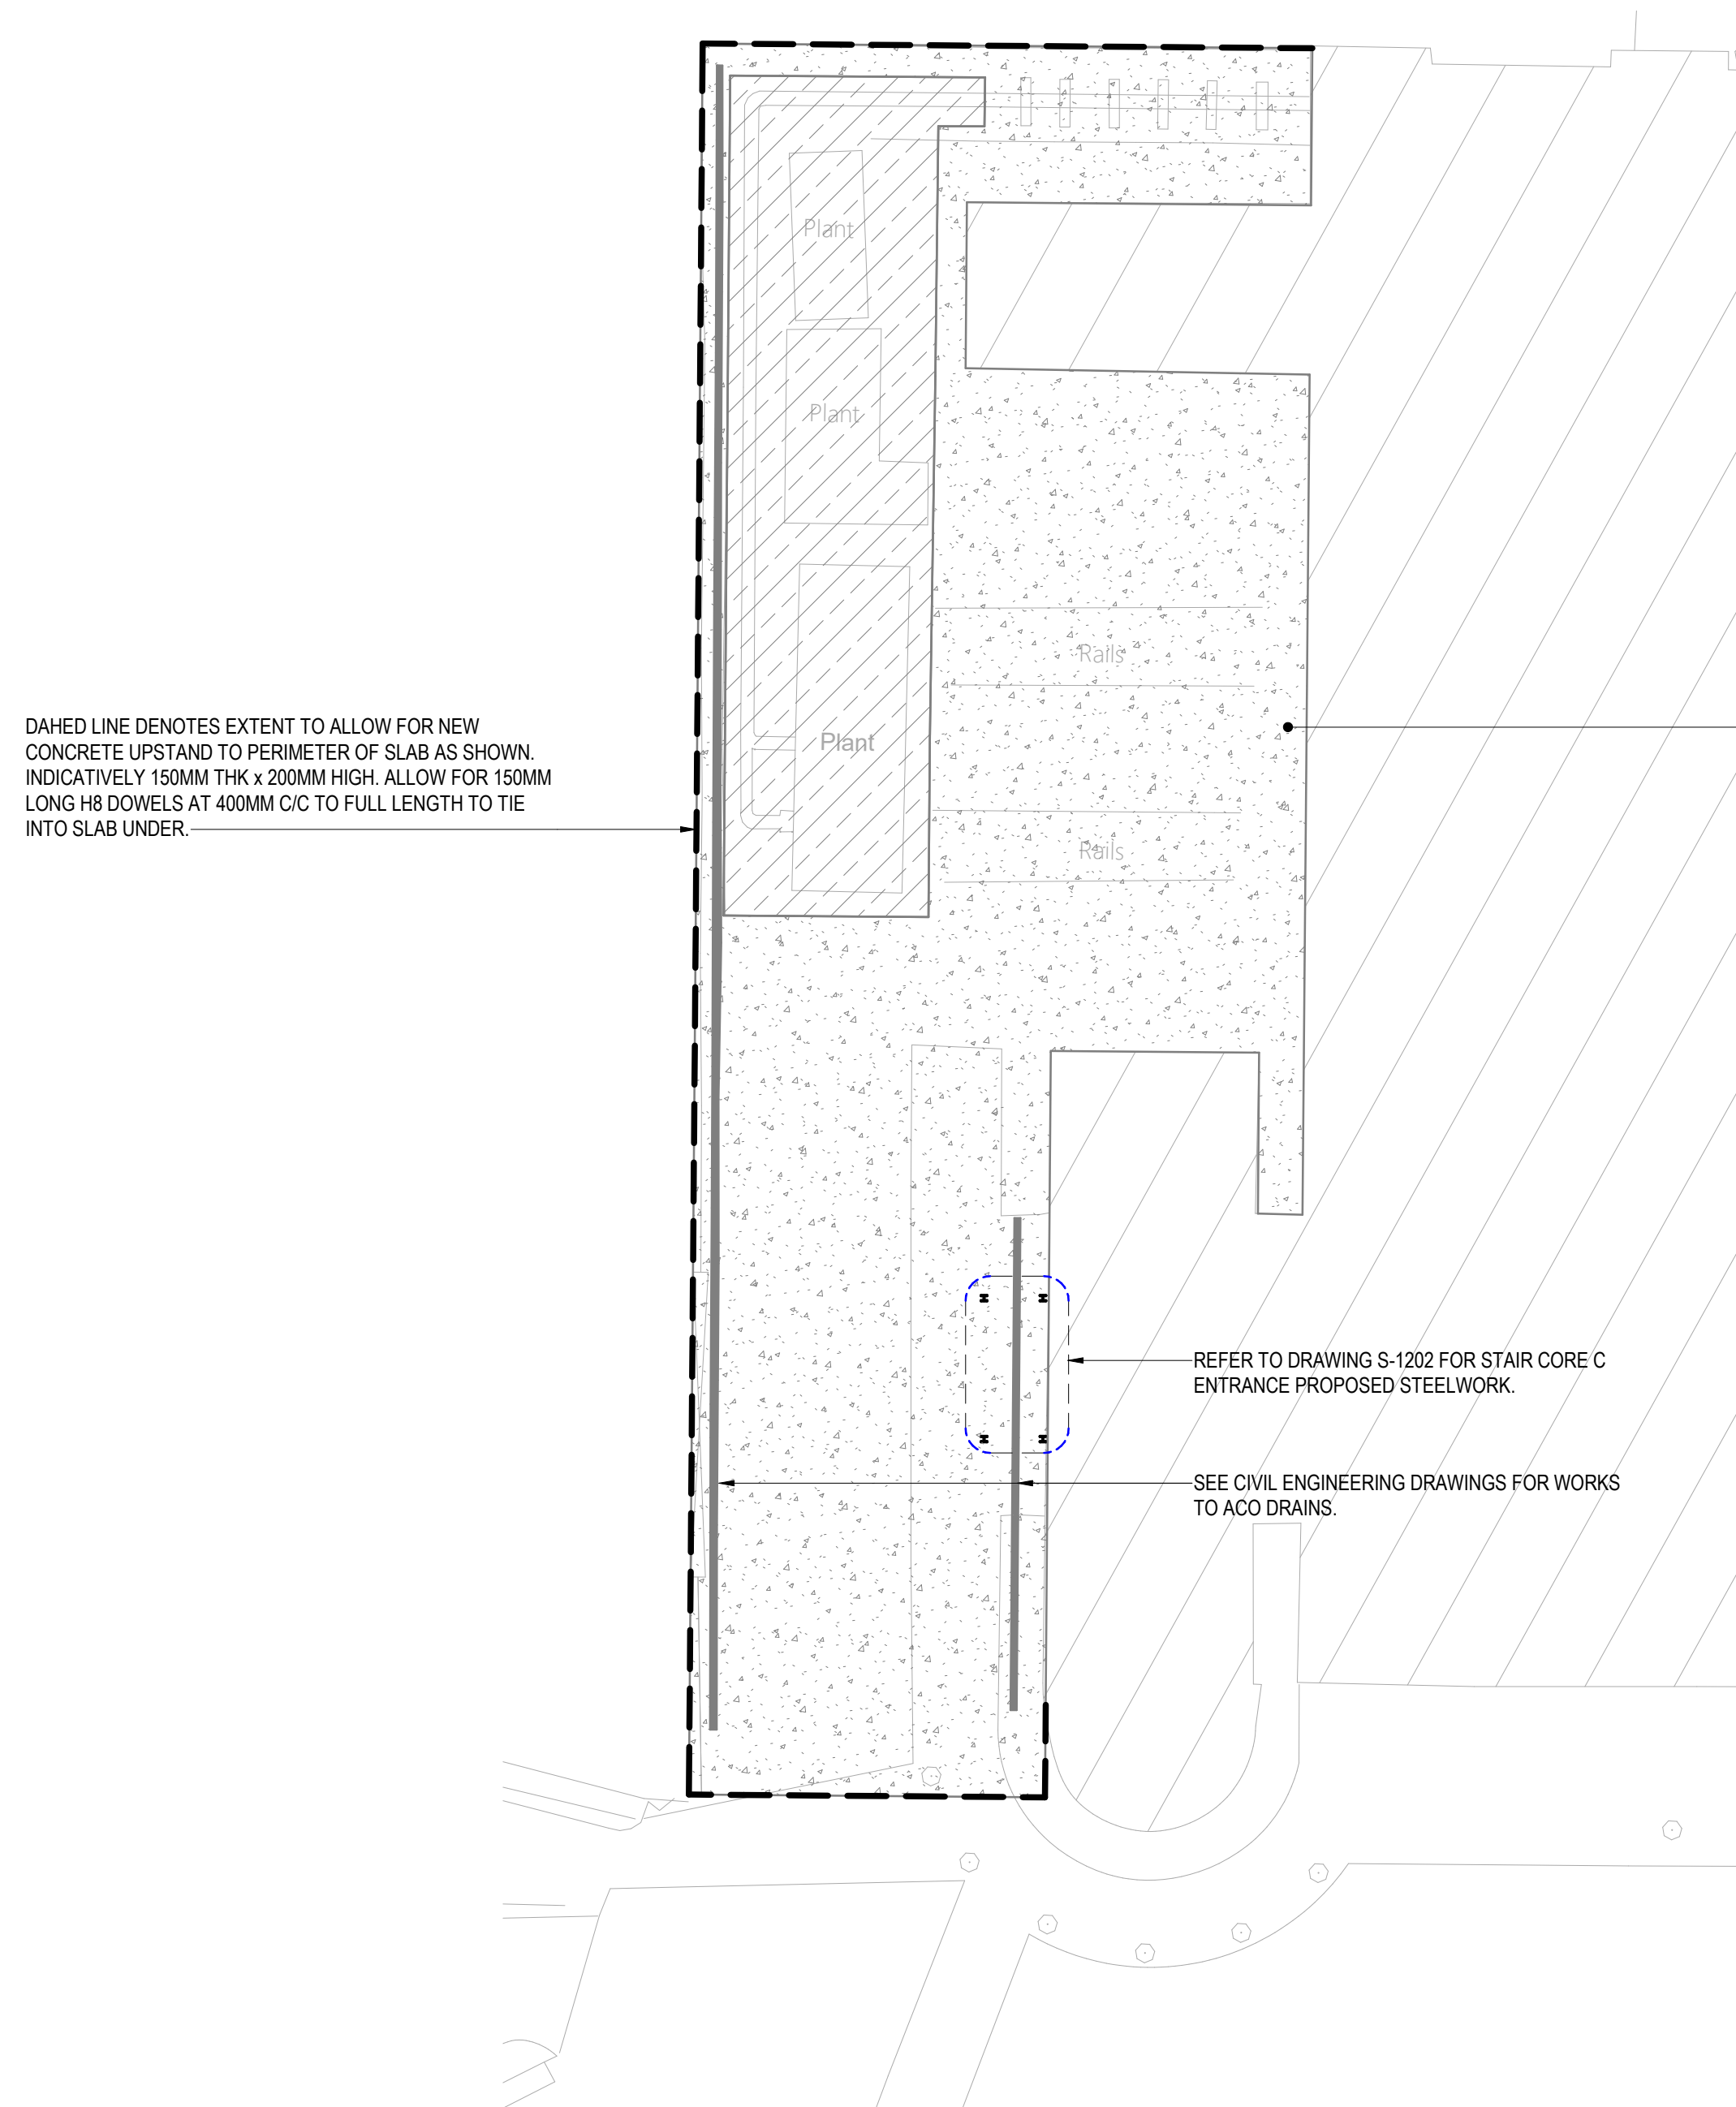

SEG - GROUND LEVEL - PROPOSED GA
SCALE 1 : 125



- | | |
|---|---|
|  | SPAN DIRECTION OF JACK ARCH BEAMS. |
|  | INDICATES EXTENT OF NOTABLE EFFLORESCENCE & POSSIBLE LOSS OF MORTAR TO MASONRY WALL. |
|  | INDICATES EXTENT OF NOTABLE EFFLORESCENCE & POSSIBLE LOSS OF MORTAR TO CEILING MASONRY. |



- RED DASHED LINE = ALLOWANCE TO BE MADE FOR CLEANING OF WALL & FULL RE-POINTING. MORTAR SPEC TO BE CONFIRMED IN COLLABORATION WITH ARCHITECT.
- RED HATCH = ALLOWANCE TO BE MADE FOR CLEANING OF CEILING & FULL RE-POINTING. MORTAR SPEC TO BE CONFIRMED IN COLLABORATION WITH ARCHITECT.

© Buero Happold Limited or its group companies.
All Rights reserved. Buero Happold and its group companies assert (unless otherwise agreed in writing) their rights under a 77 to 88 of the Copyright, Designs and Patents Act 1988.

This drawing has been prepared for the sole use and information of the Client. The liability of Buero Happold in respect of any information contained in the drawing will not extend to any third parties. Buero Happold accepts no liability for any unauthorised use of this drawing other than for the purpose for which it has been produced.

SAFETY HEALTH AND ENVIRONMENTAL INFORMATION

IN ADDITION TO THE HAZARDS/RISKS NORMALLY ASSOCIATED WITH THE TYPES OF WORK DETAILED ON THIS DRAWING, NOTE THE FOLLOWING:

CONCLUSIONS

MAINTENANCE/CLEANING OPERATION

DECOMMISSIONING/DEMOLITION

Notes

REFER TO DRAWING S-0010 FOR GENERAL NOTES.

P01	ISSUED FOR STAGE 3.	16.06.23	TC	DC
Rev	Description	Date	Drn	App

STAGE 3

Project Stage

S3 - FOR REVIEW AND COMMENT

Status of Drawing	
-------------------	--

BURO HAPPOLD

2nd Floor Eastgate,
2 Castle Street,
Manchester, M3 4LZ,
UK

Client	SCIENCE MUSEUM GROUP
--------	----------------------

Architect **BUTTRESS**Project **SIM SITE WIDE CAPITAL WORKS**

Org Title SEC

Job No. _____

Scale: A0

0054704

A

cated

Drawn By: **TC**

Checked By. **DC**

Approved By: **DC**

SIM-BHE-SEG-XX-DR-S-1201

P01