


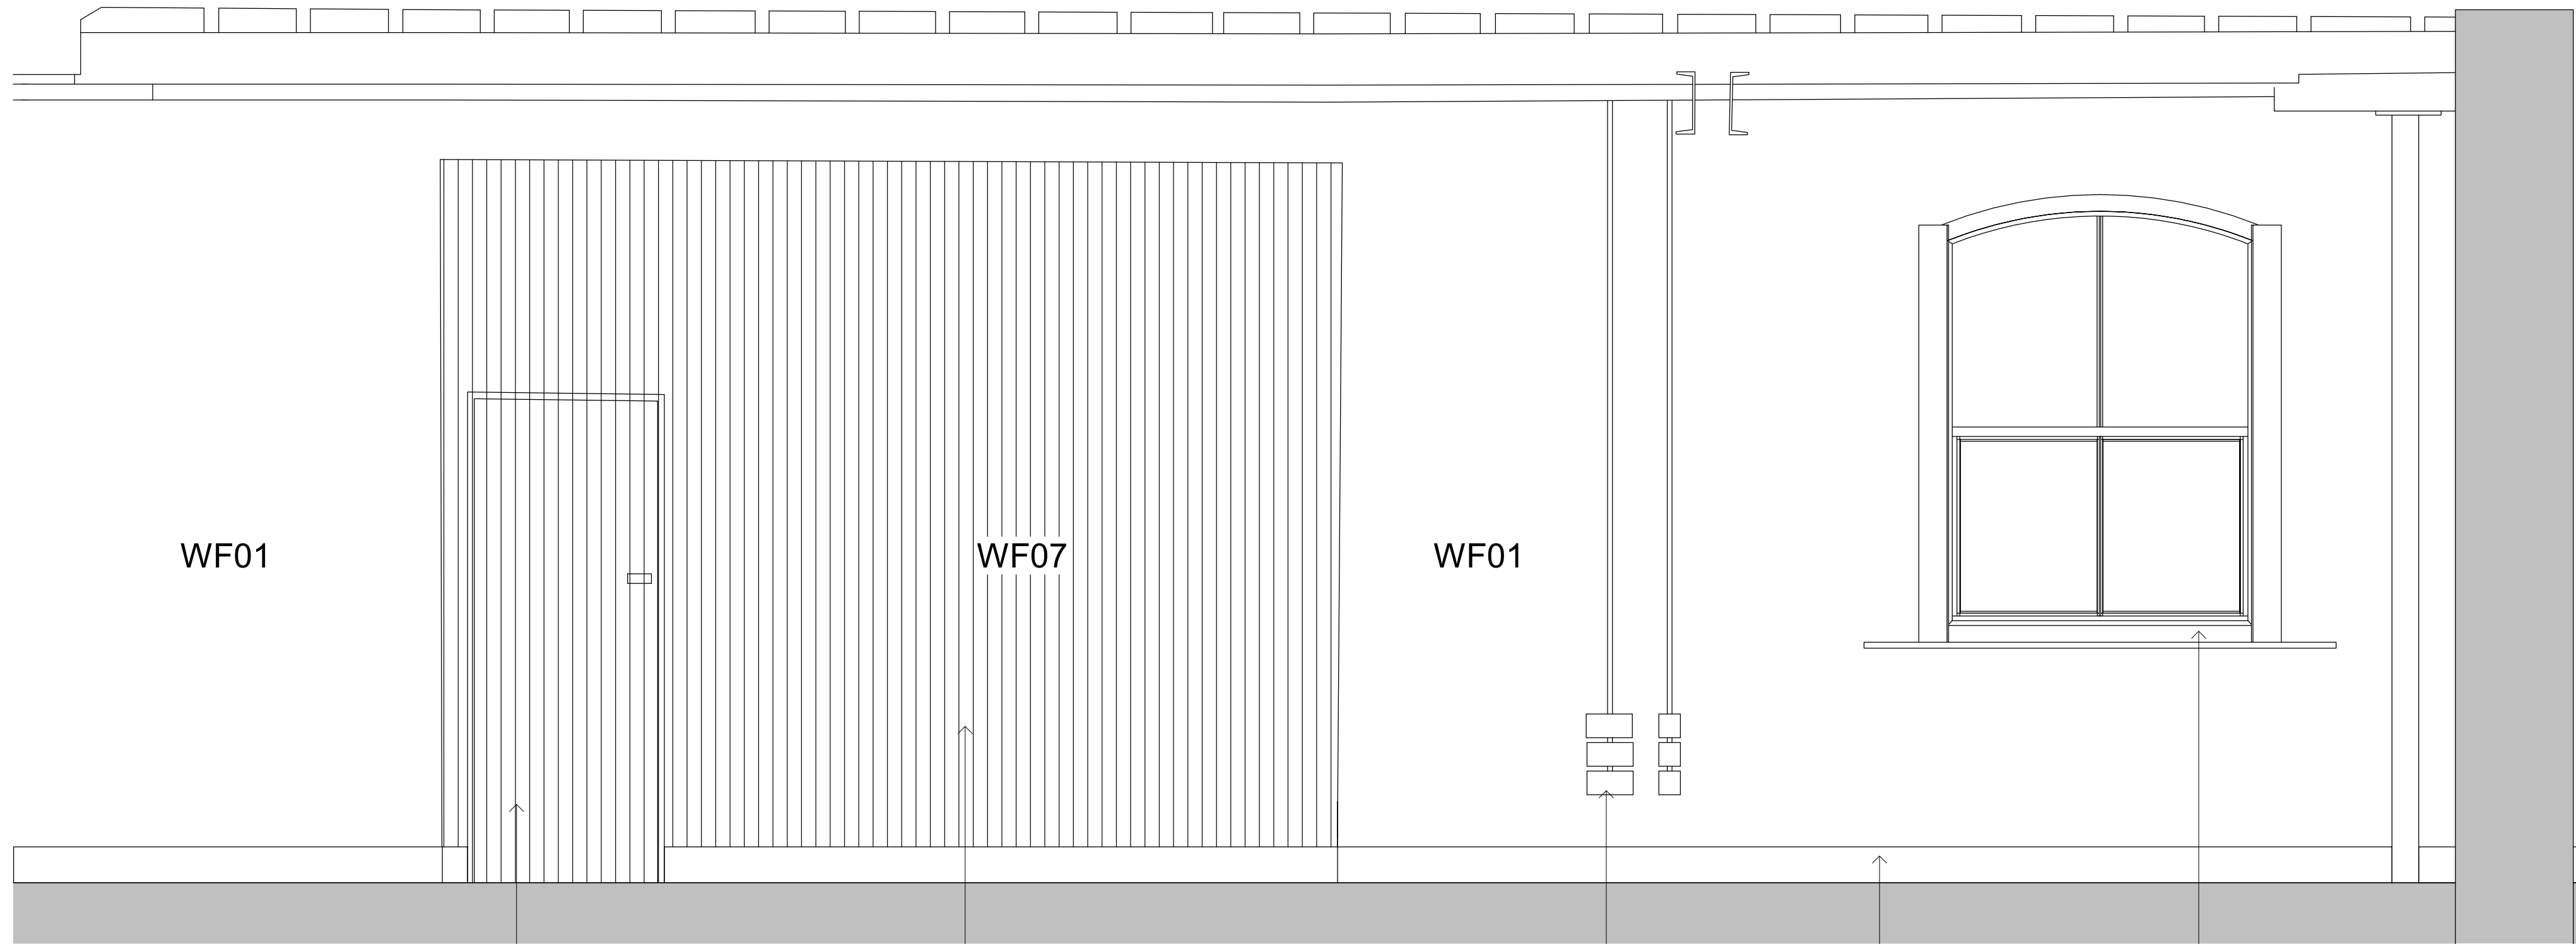

Restored existing door.


Existing timber panels to be retained and made good.

Galvanised steel metal conduit with galvanised steel power and data outlets.

Proposed skirting to match existing.

New proposed windows. Frames and sill's to be painted Amsterdam Green.

4FL - Elevation 4
1 : 20

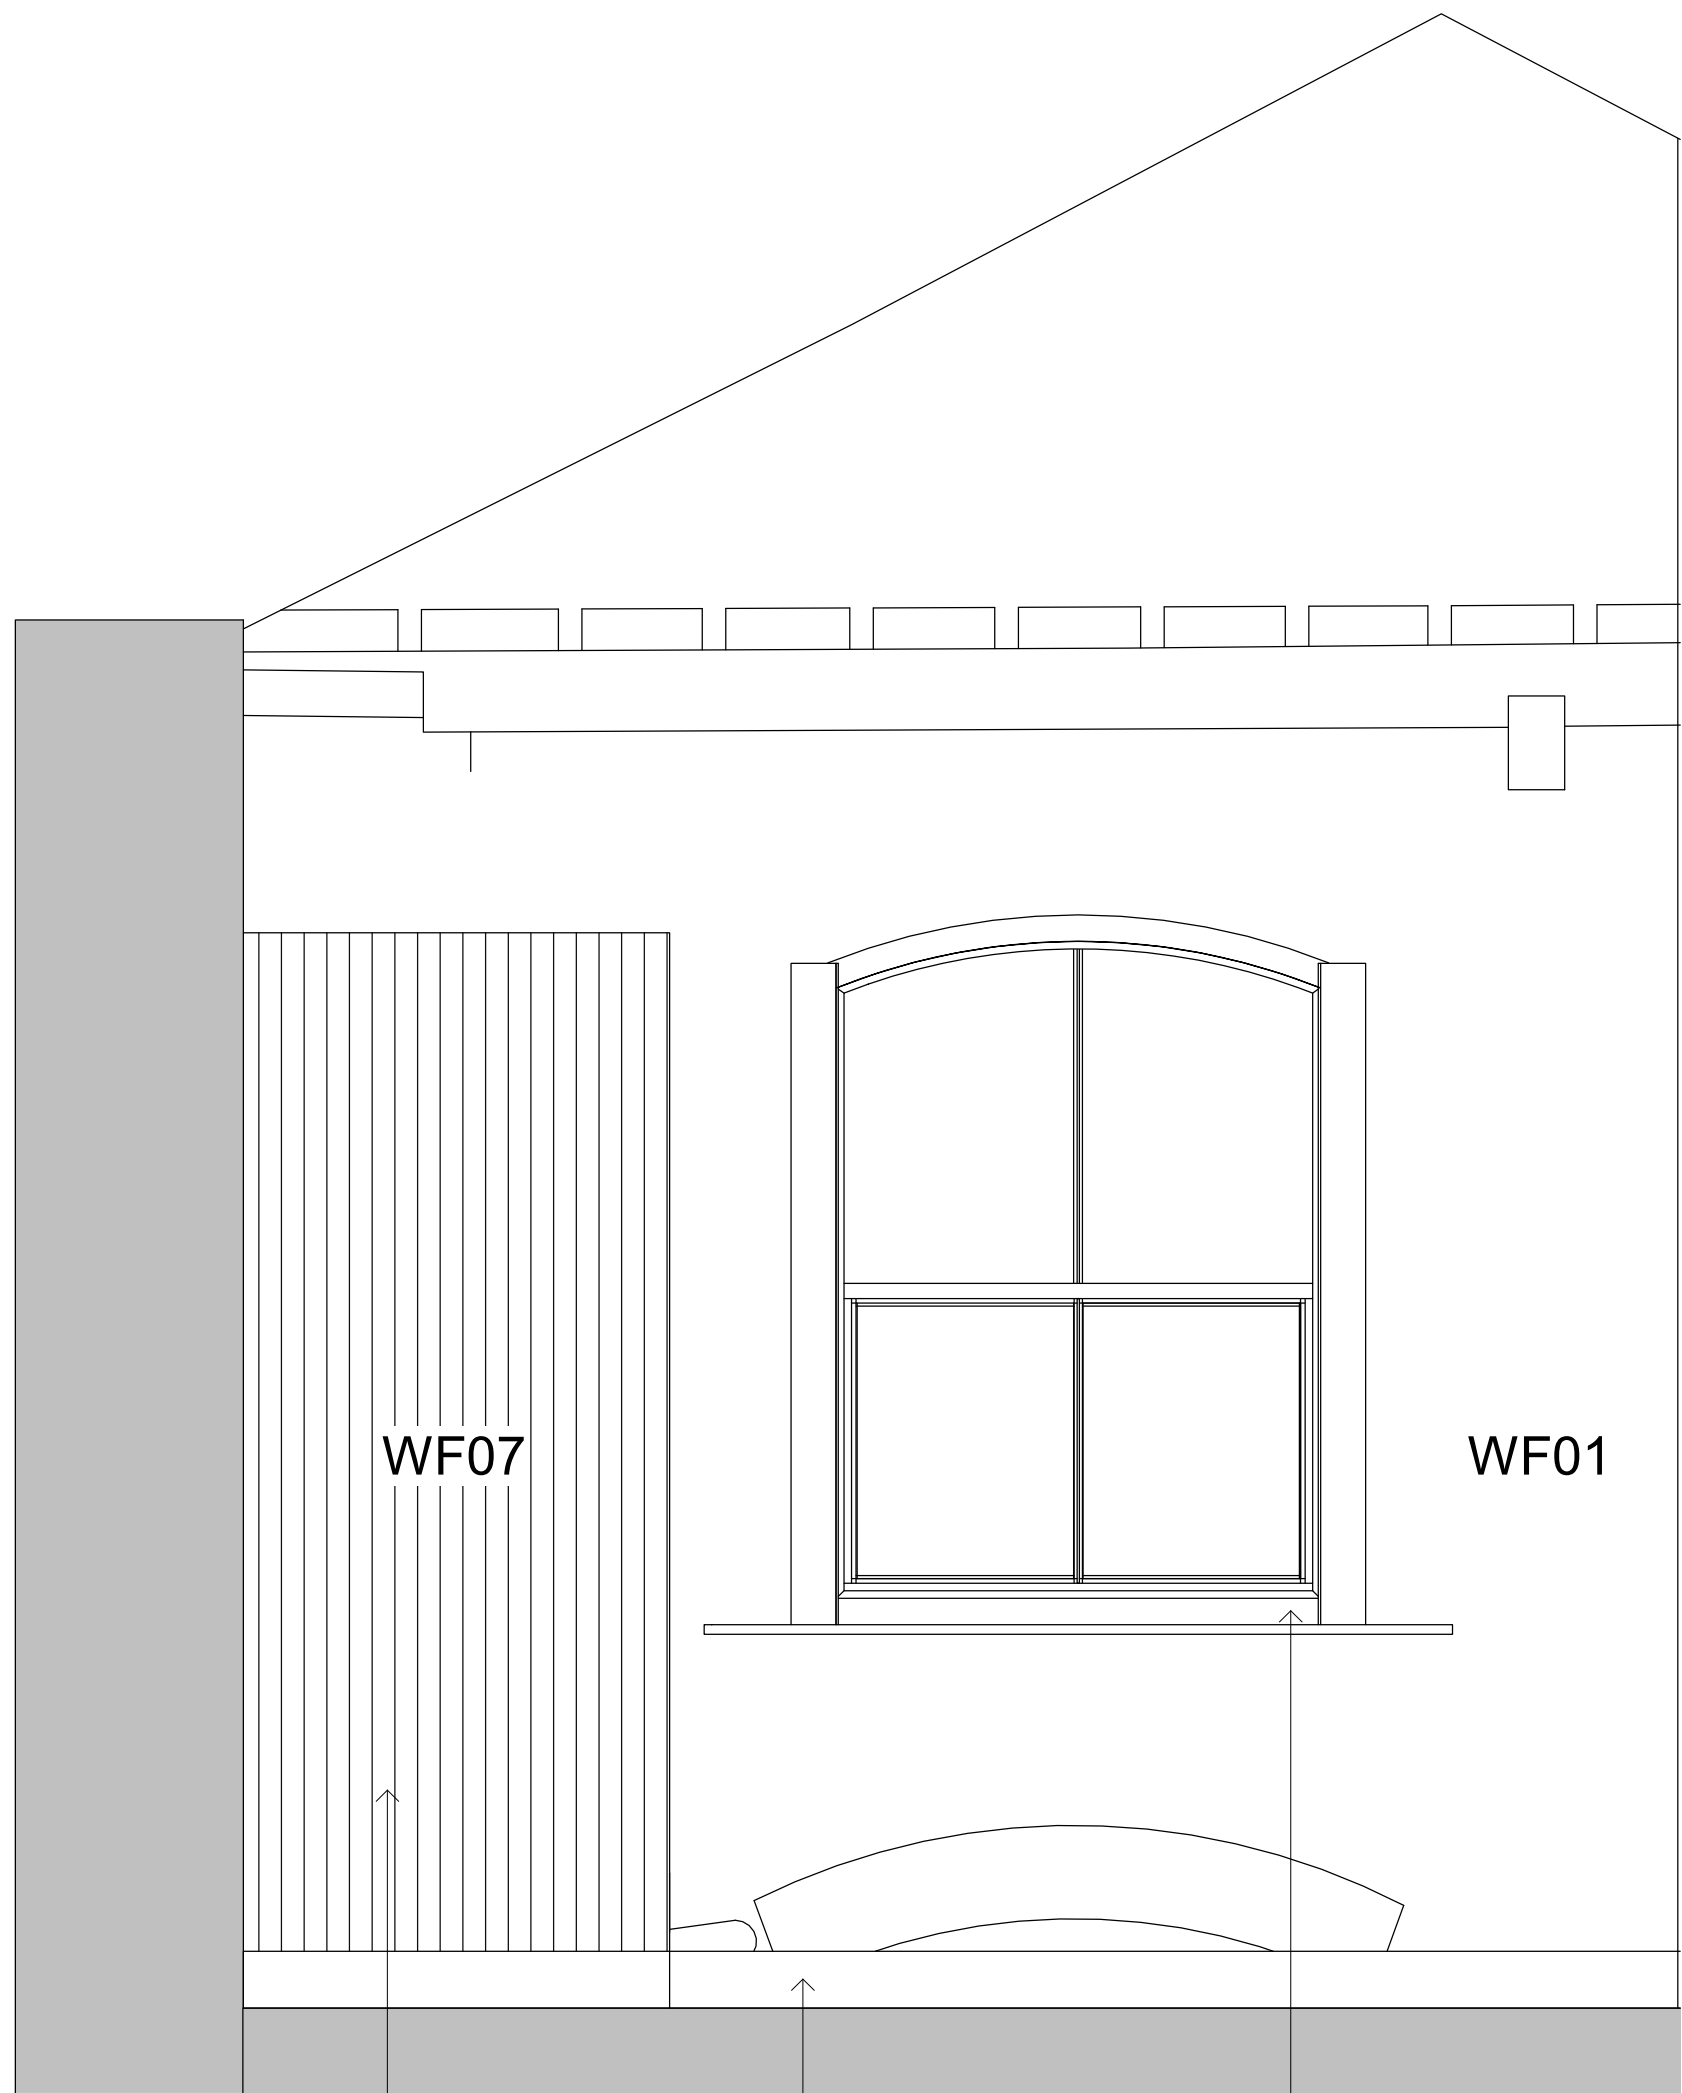

Existing timber panels to be retained and made good.

Proposed skirting to match existing.

New proposed windows. Frames and sill's to be painted Amsterdam Green.

4FL - Elevation 5
1 : 20




Proposed skirting to match existing.

New proposed windows. Frames and sill's to be painted Amsterdam Green.

Existing original mechanical equipment.

Proposed new lift in existing lift shaft

4FL - Elevation 6
1 : 20

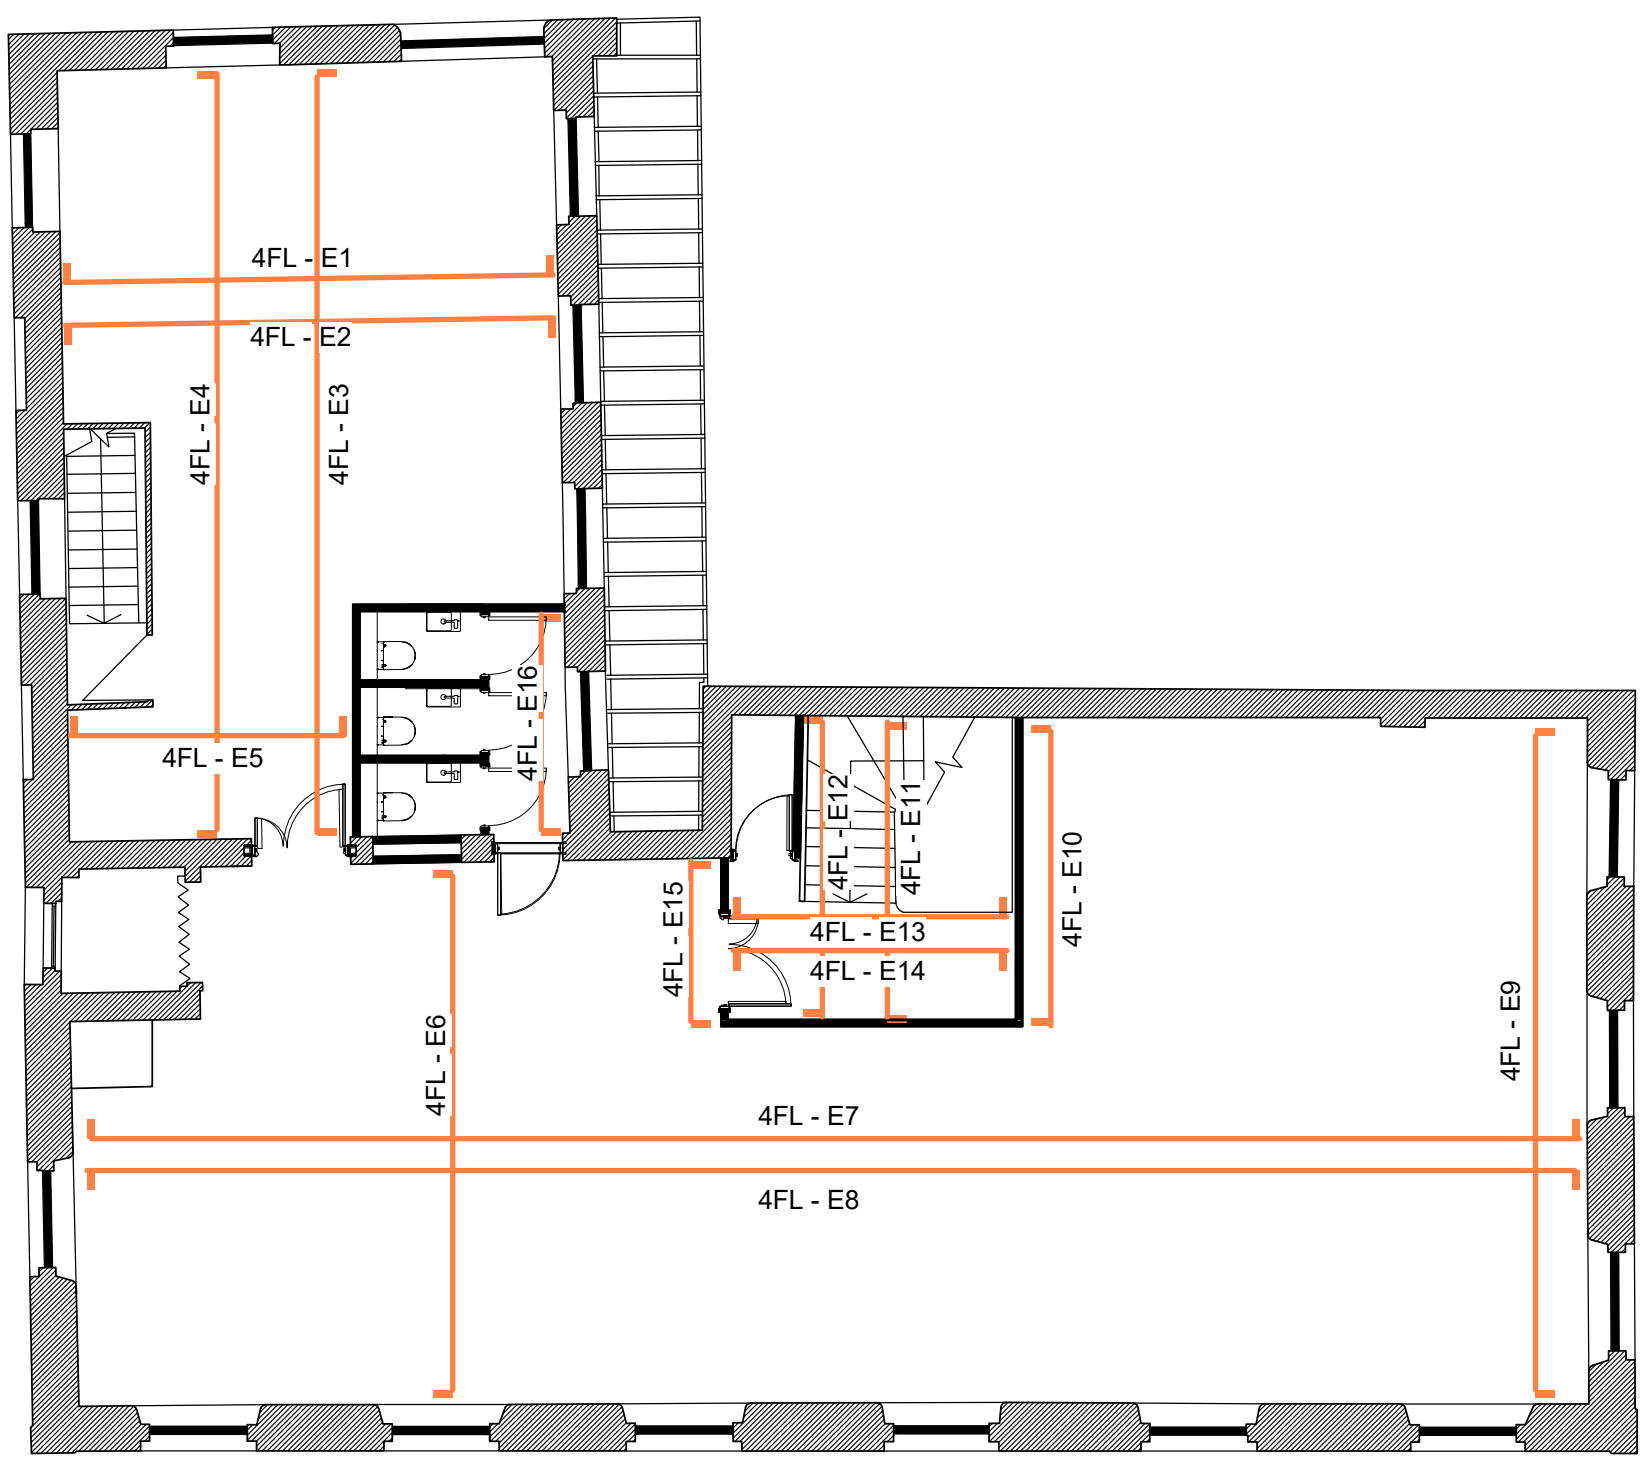

4FL Proposed Internal Elevation Layout_01
1 : 100