



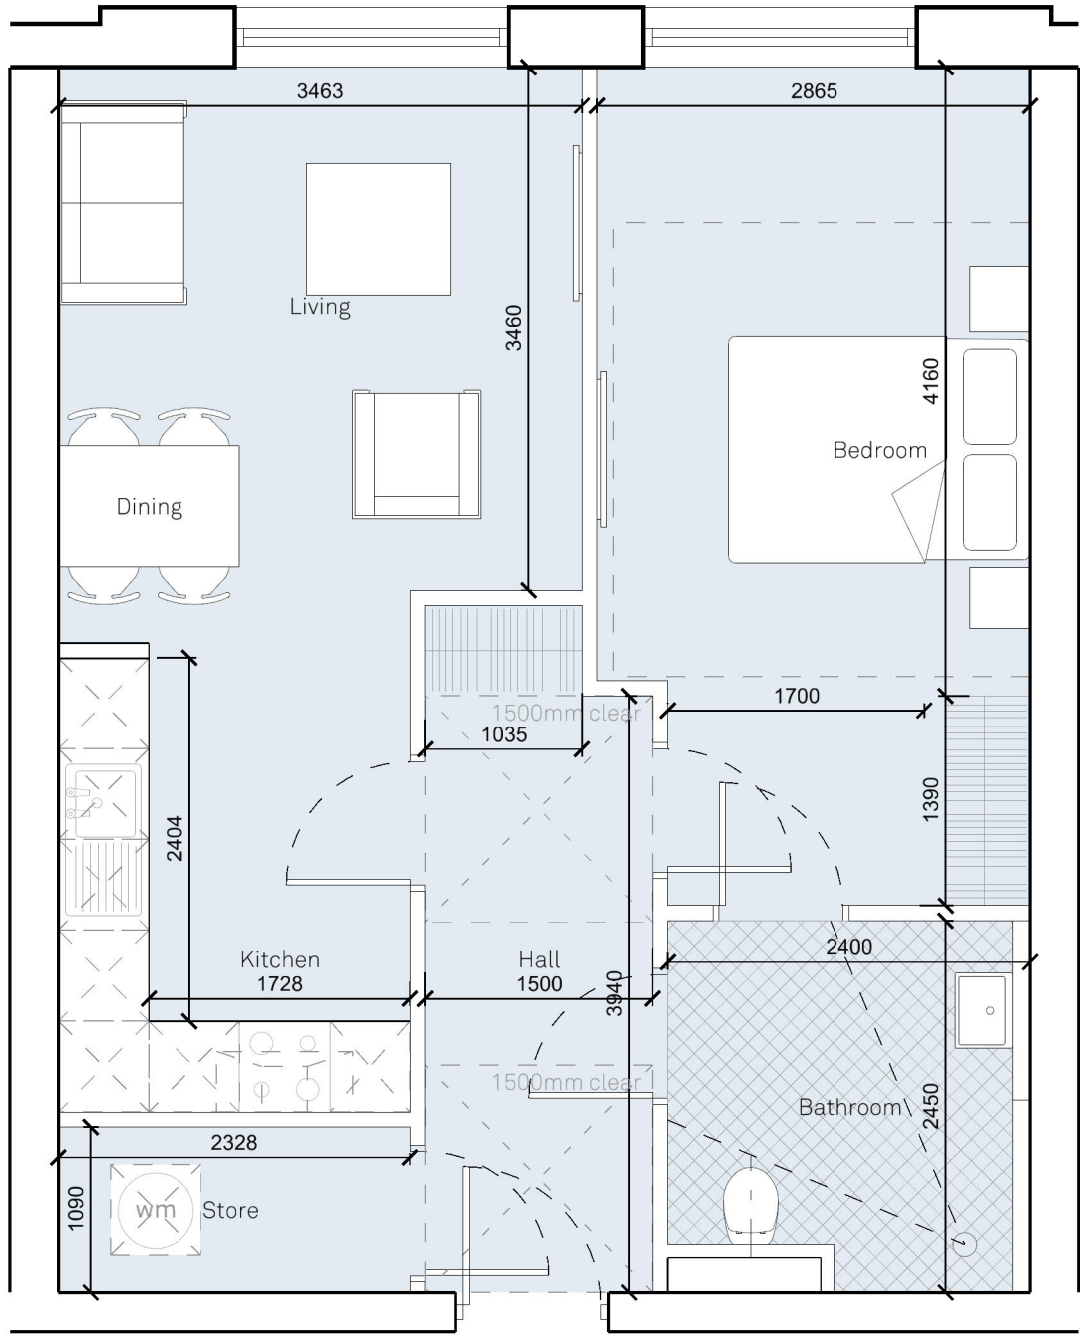


1 Bed Apartment - Type 01
52 SQ. M

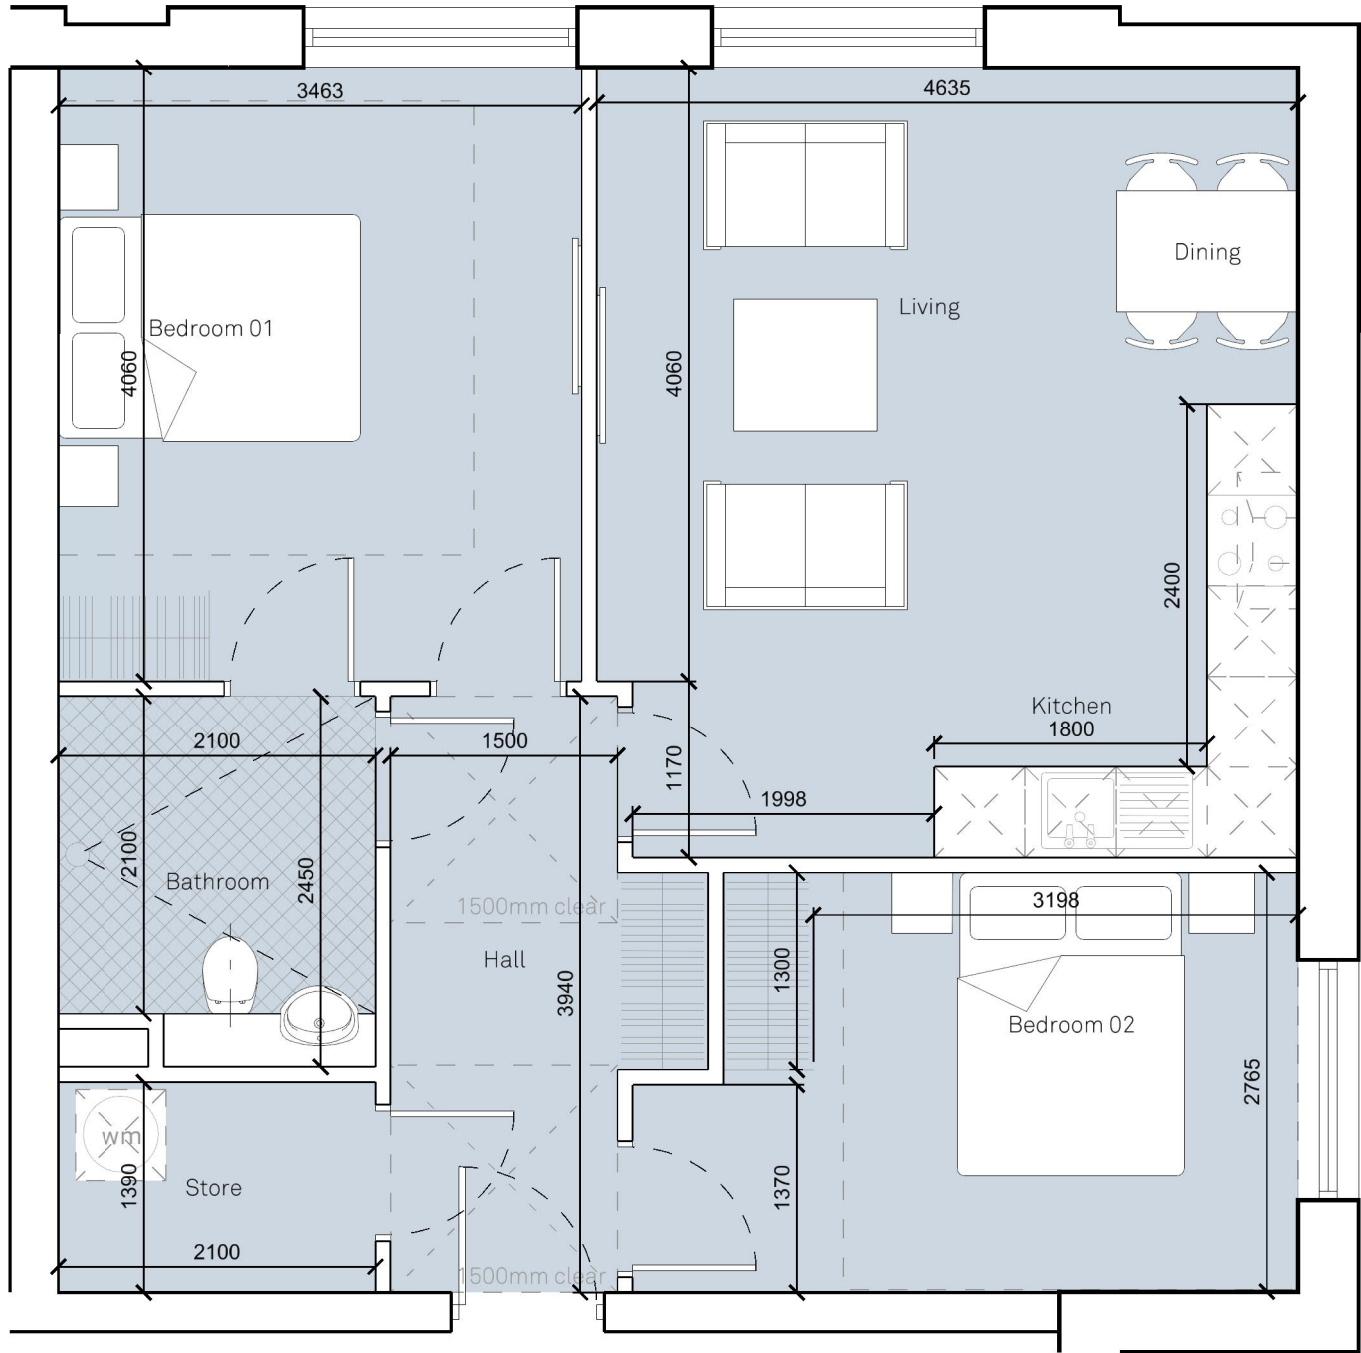


2 Bed Apartment - Type 01
66 SQ. M



1 Bed Apartment - Type 02
52 SQ. M

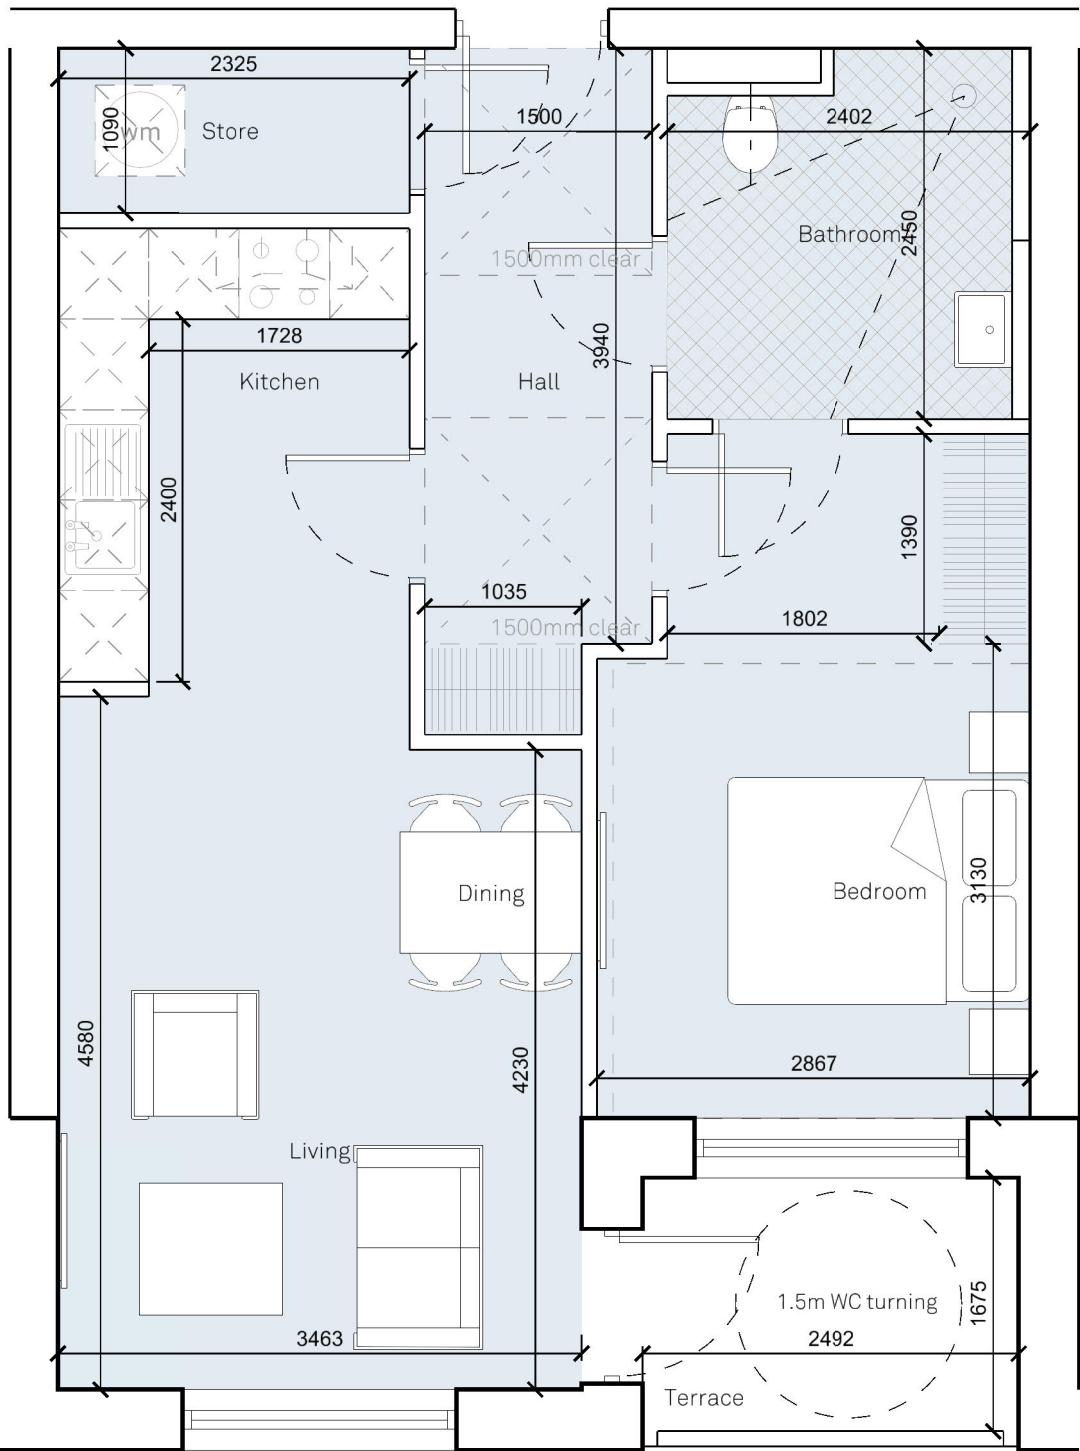

1 Bed Apartment - Type 03
58 SQ. M

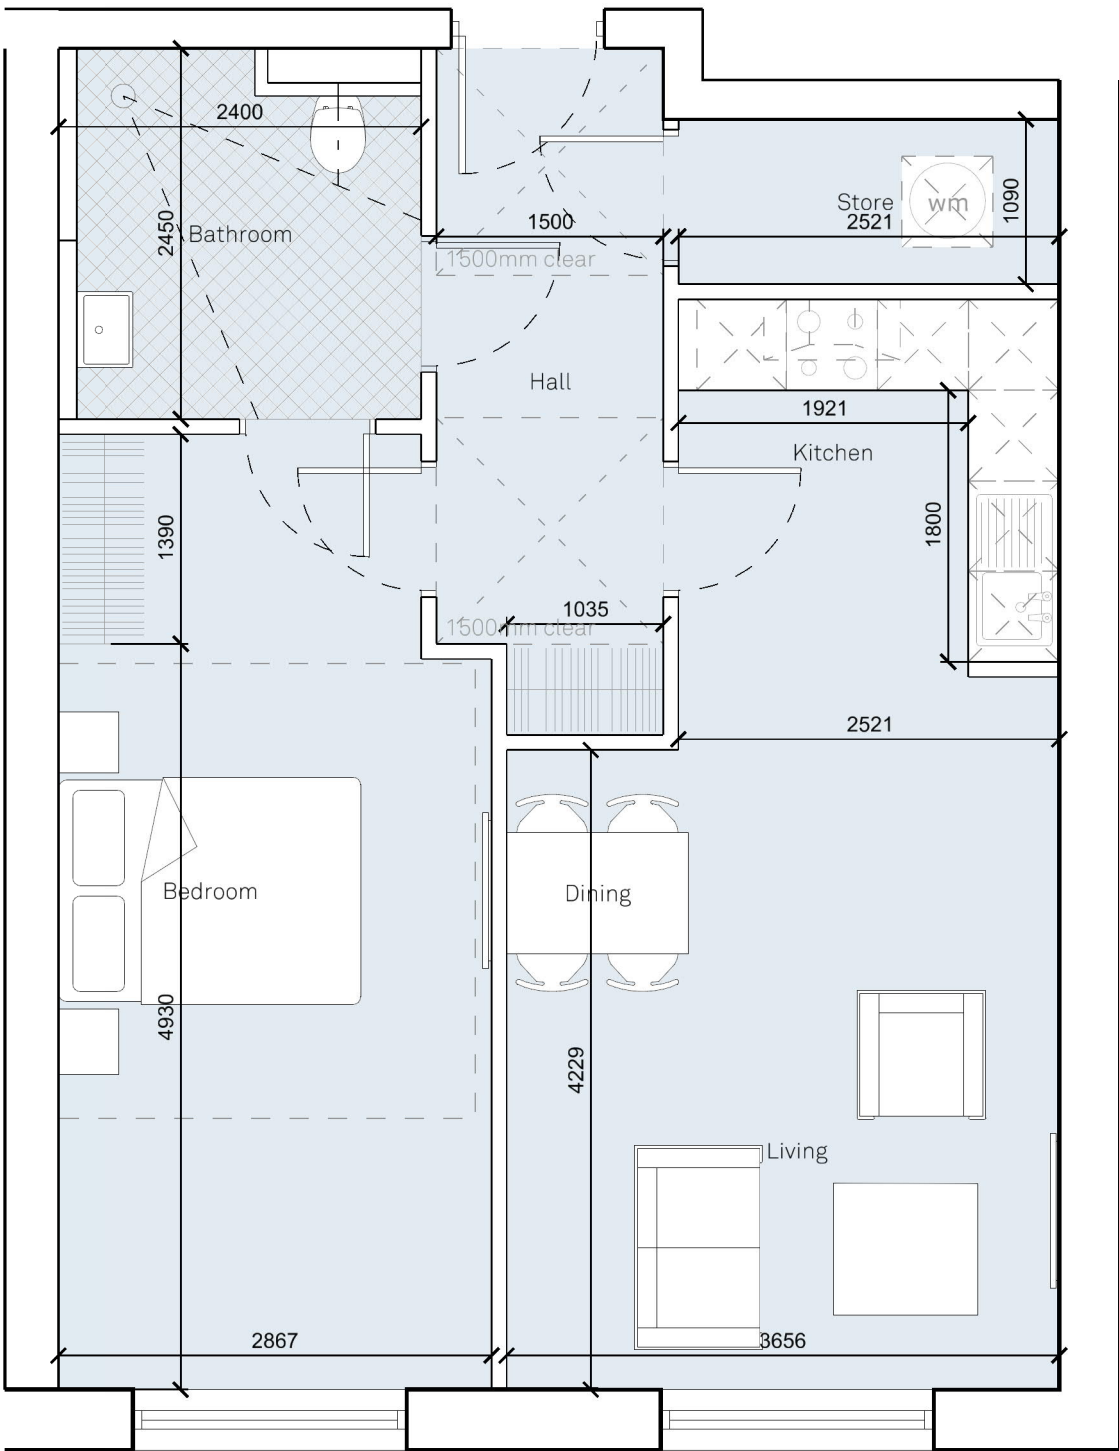

P02	19.04.23	AM	MG	Minor update to 2 Bed layout.
P01	15.02.23	AM	MG	First Issue

Rev: | Date: | By: | Chk By: | Rev Note:

**FALCONER
CHESTER
HALL**



London | Liverpool | Manchester | www.fcharchitects.com | +44(0)151 243 5800

Project Title
Kenyon Lane, Moston
Client
Adelphi (Kenyon Lane) Developments Ltd
Drawing Title
Proposed Apartment Types
Drawing No.
P19008-FCH-XX-XX-DR-A-1600
Status
S2
Job No.
P19-008

Issue suitable for:
Information
Drawing Stage
Planning

Date
04.01.23
Scale
1:200 @ A1

Rev
P02
Drawn By
AM
Checked By
MG