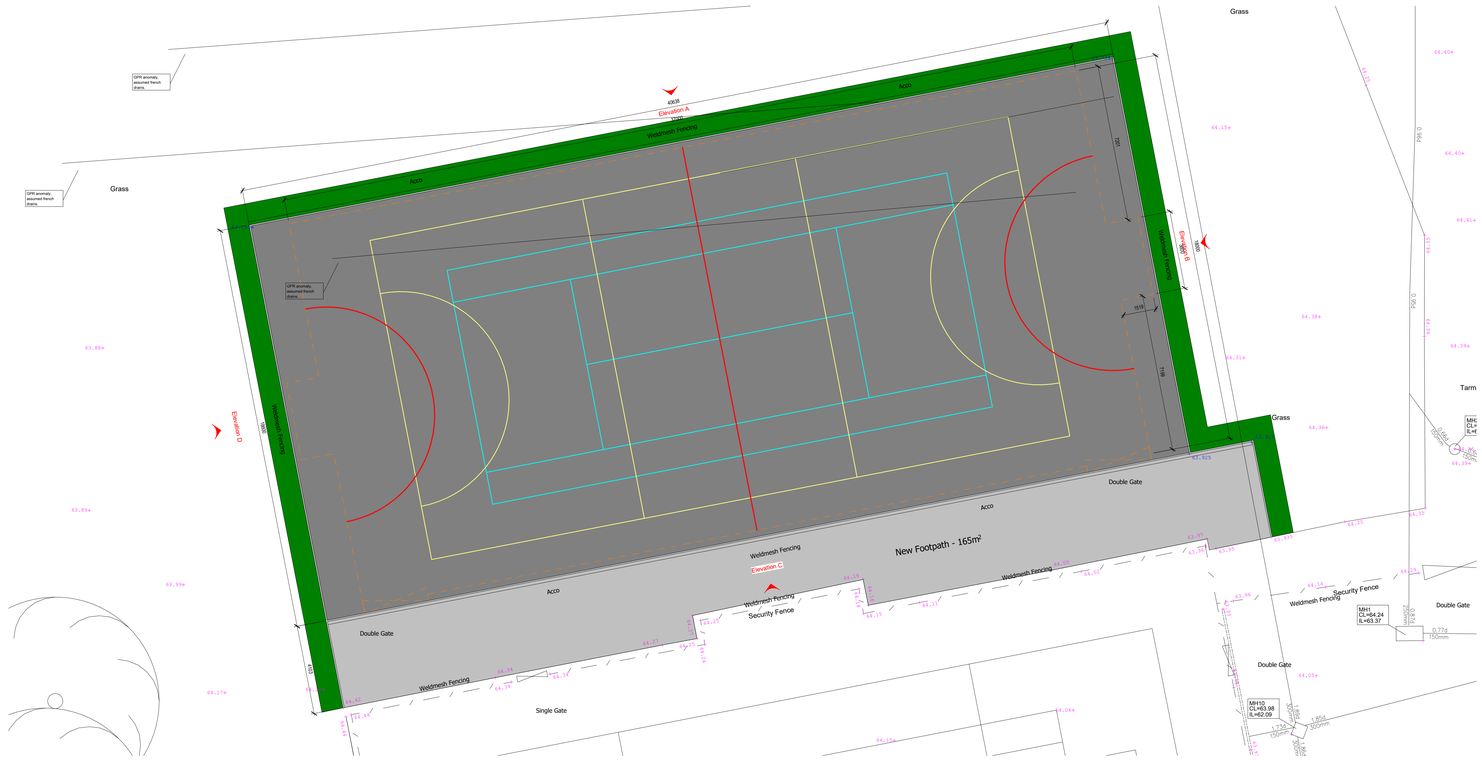

MUGA Plan
1 : 100

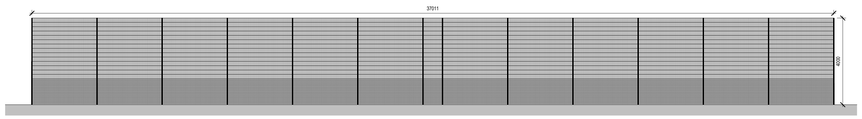

MUGA elevation A
1 : 100

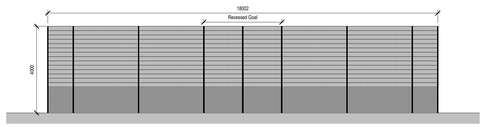

MUGA elevation B
1 : 100

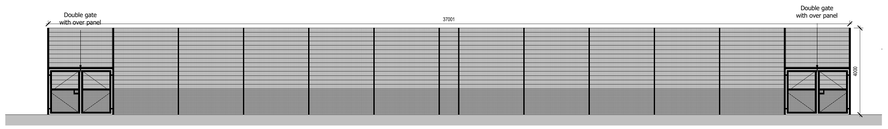

MUGA elevation C
1 : 100

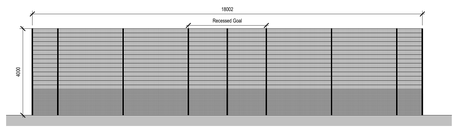

MUGA elevation D
1 : 100

N

Key

Line indicates new 4m high weldmesh sports/rebound fencing and gates to match existing.

Hatch indicates new permeable macadam surfacing complete with concrete edgings to new MUGA

Hatch indicates new permeable macadam surfacing complete with concrete edgings to new footpaths

Line indicates new football line markings

Line indicates new netball line markings

Line indicates new tennis line markings

Hatch indicates new existing grass areas to be made good

+ 70.770 Denotes existing levels

+ 70.770 Denotes proposed levels

0 0.5m 1m 2m 5m

1:100

Rev	Description	Date

Client
Bright Futures Educational Trust

Contract
Gorton Education Village - Proposed MUGA

Drawing
Proposed MUGA Plan and Elevations

Project Ref	2886-BFET-GEV	Scale	1 : 100@A1
Drawing No	02-90-003	Drawn	RB
Revision		Checked	AMcG
Date	15.05.2023	Status	Planning

File Path
C:\Users\Richard Bayley\OneDrive - Black Cat Building Consultancy Limited\Cad Files\Bright Futures Educational Trust\Gorton Educational Village\PPM Works 2023\DESIGN\BIM\RP\Planning\2886-BFET-GEV- Planning - 04.08.rvt

BLACK CAT
BUILDING CONSULTANCY

The Lighthouse, 6-10 Great Bridge, Manchester, M3 1JS, 0161 705 1711 www.blackcatbcc.co.uk

This drawing is copyright and remains the property of Black Cat Building Consultancy.

All drawings are to be read in conjunction with all accompanying information.

All dimensions must be checked and verified on site before commencing any work or producing drawings.

Any discrepancy's found should be imediately notified to Black Cat Building Consultancy.

Once drawing is in general circulation Black Cat Building Consultancy take no responsibility for the accuracy or information taken from them.