


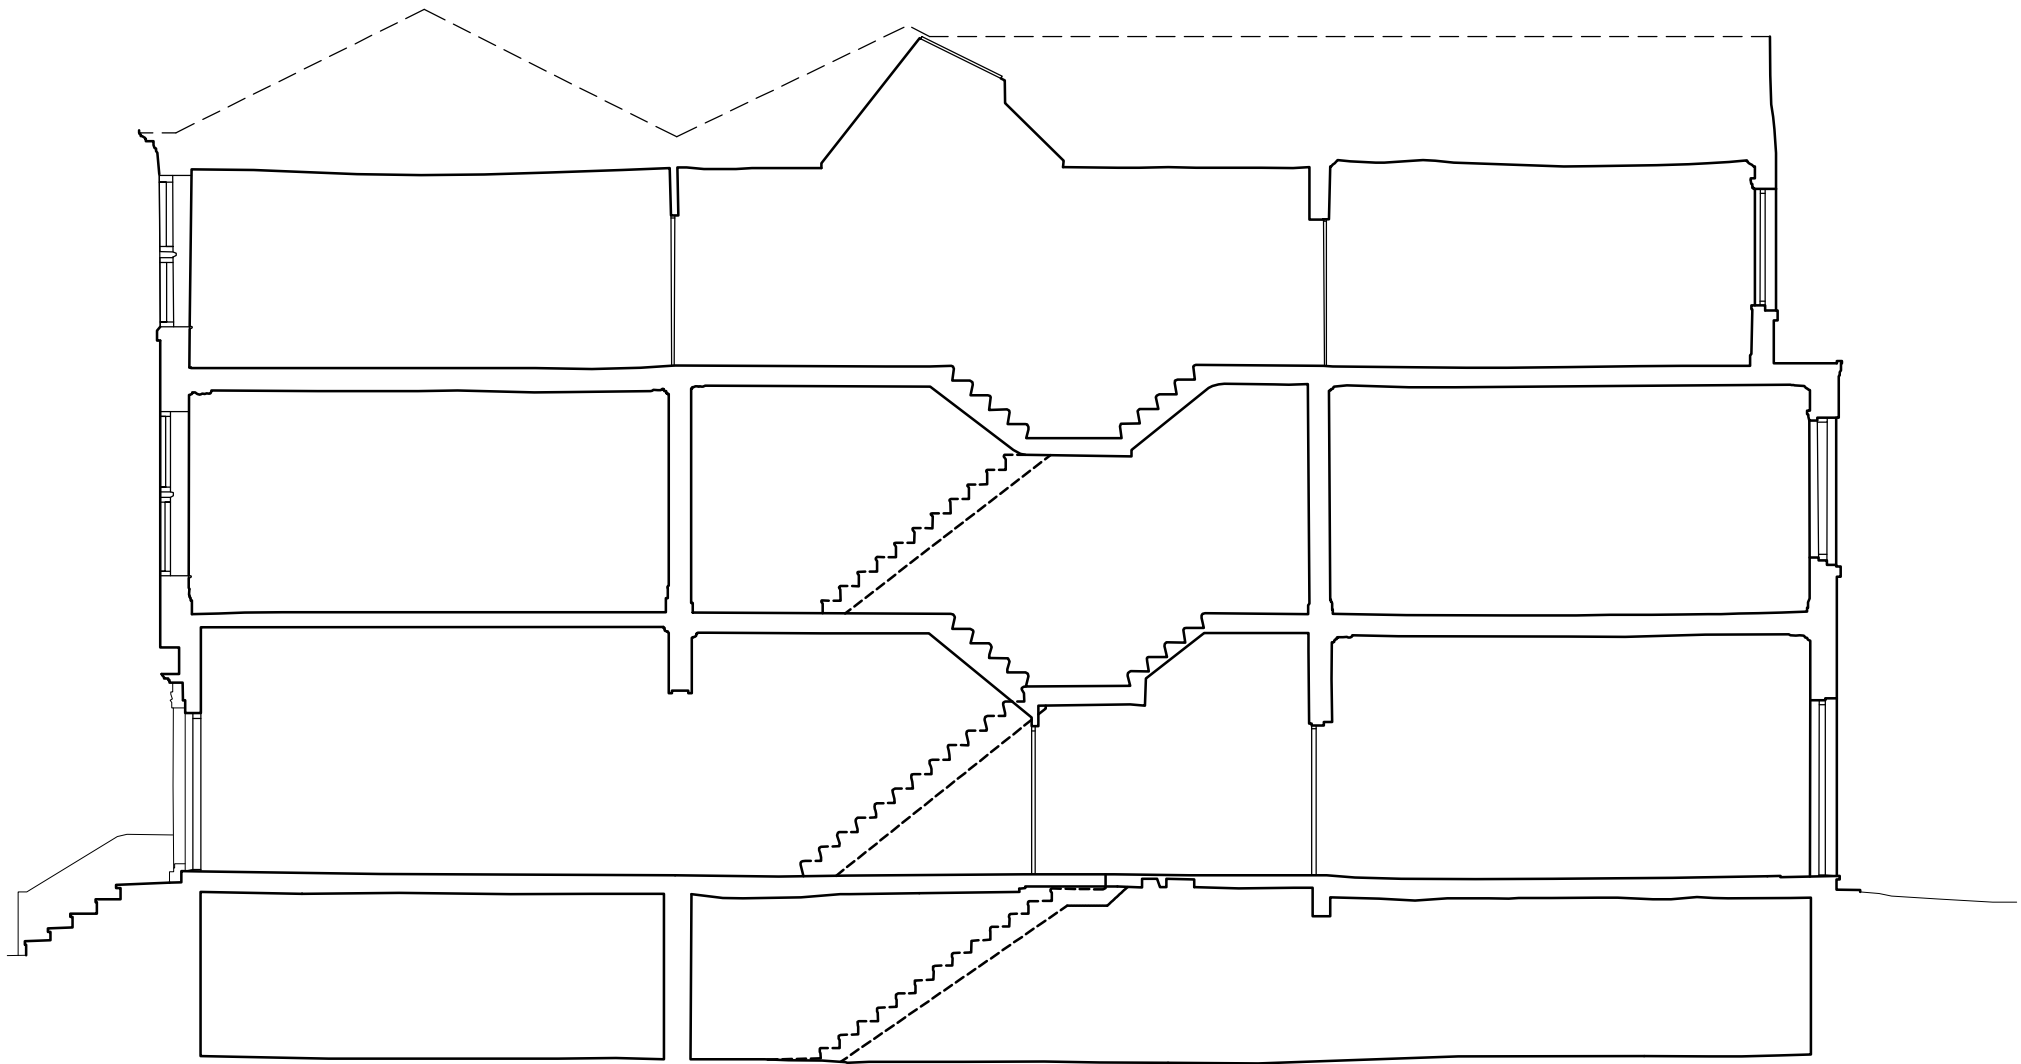


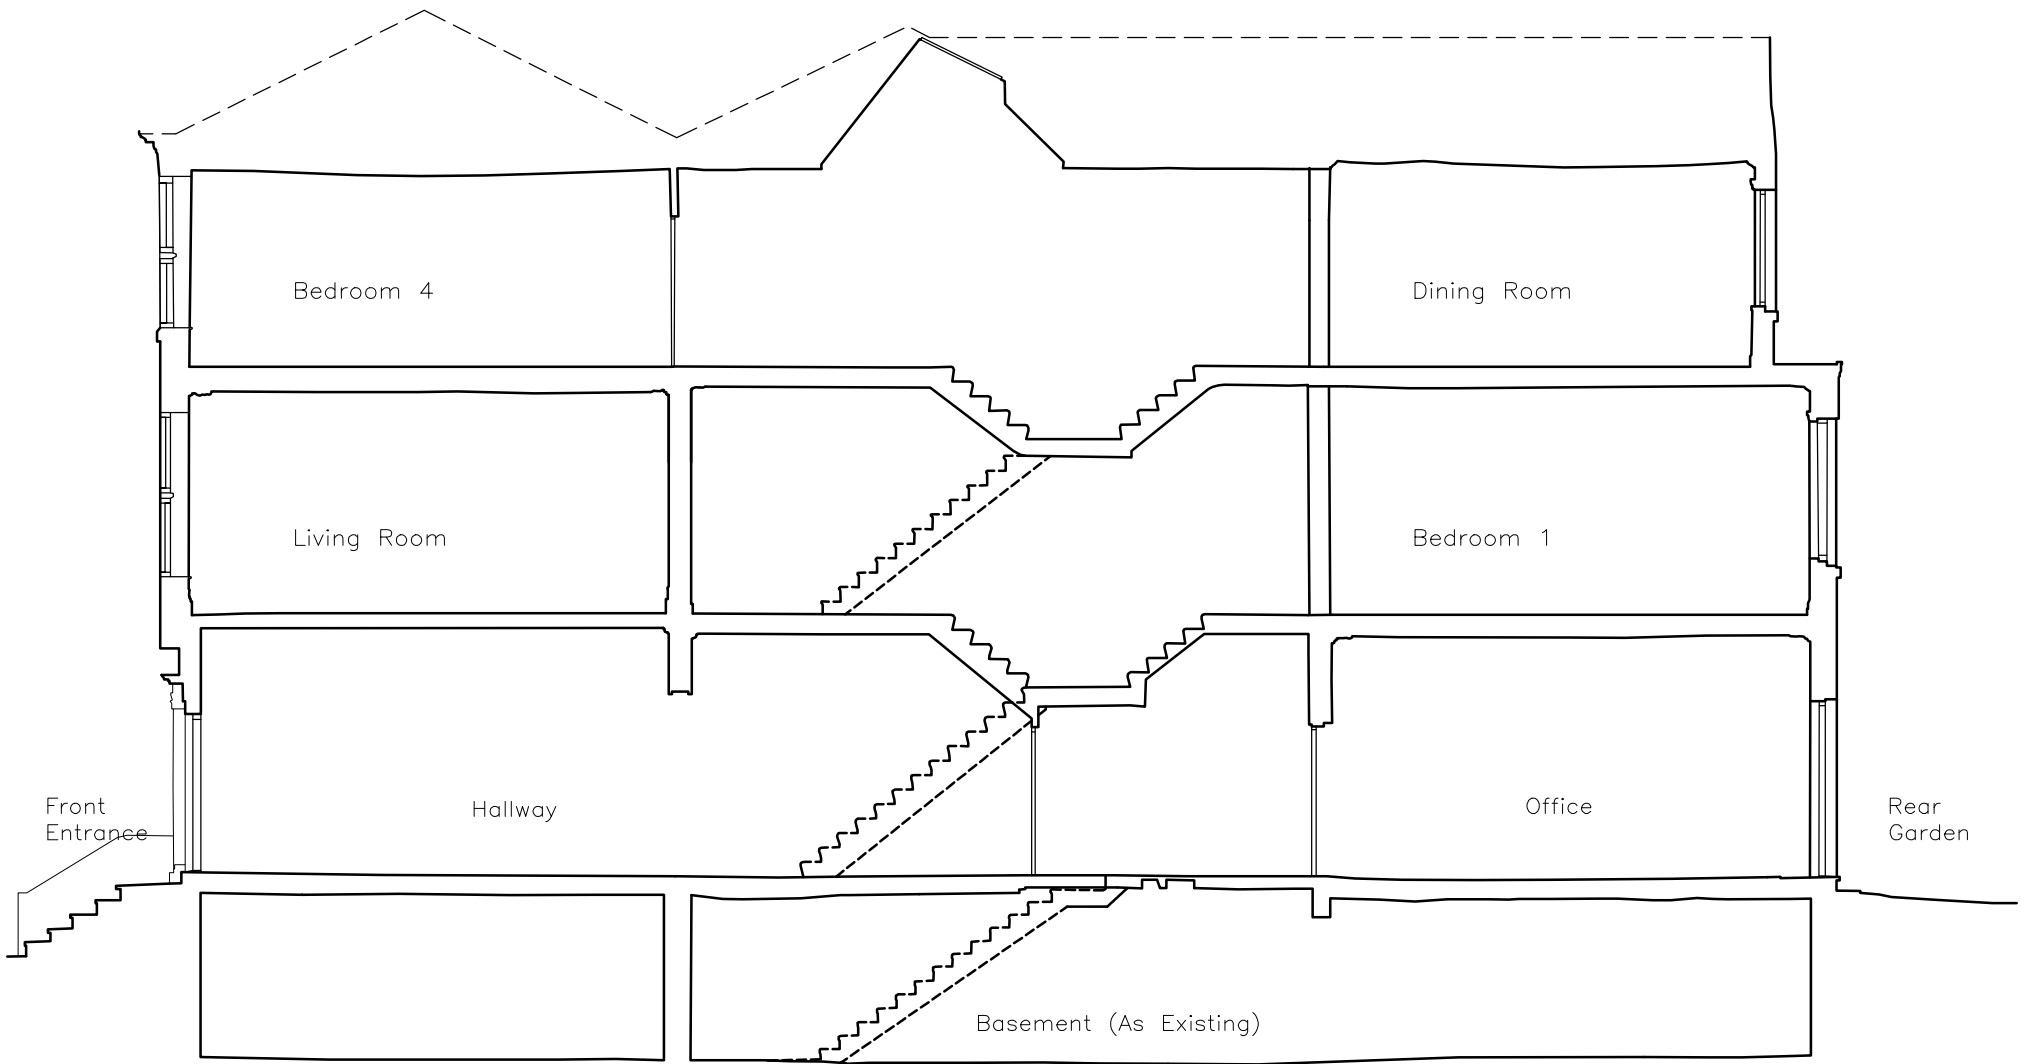



Existing Longitudinal Section
(Section 1)

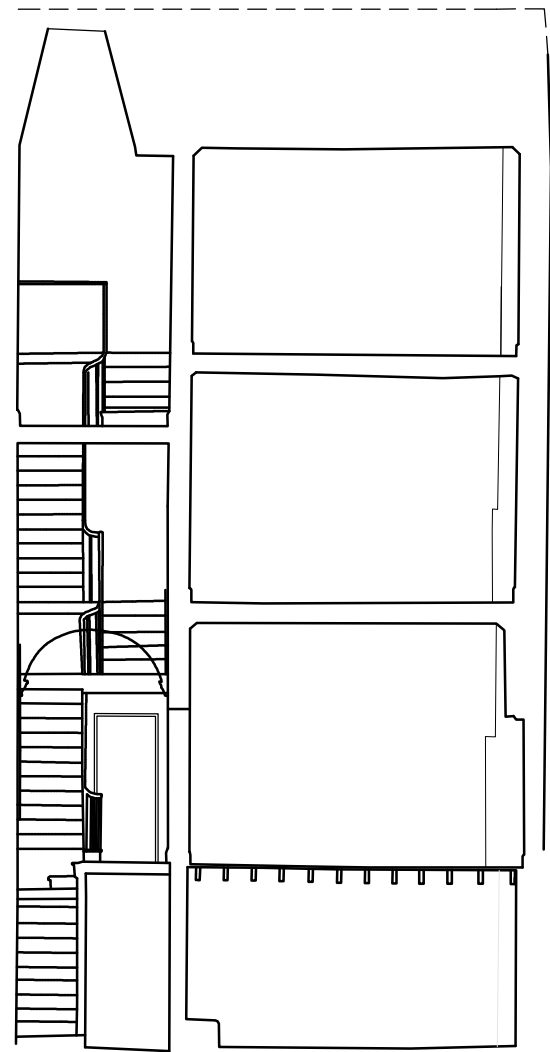

Proposed Longitudinal Section
(Section 1)

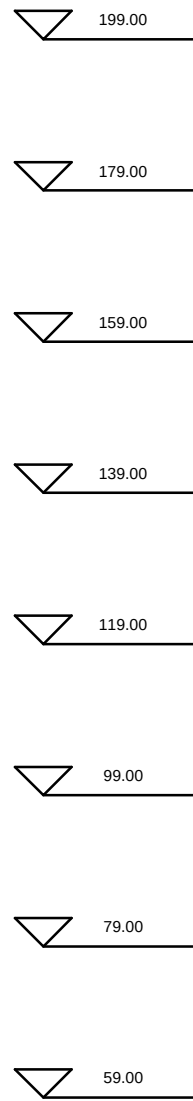

Existing Cross Section (Section 2)

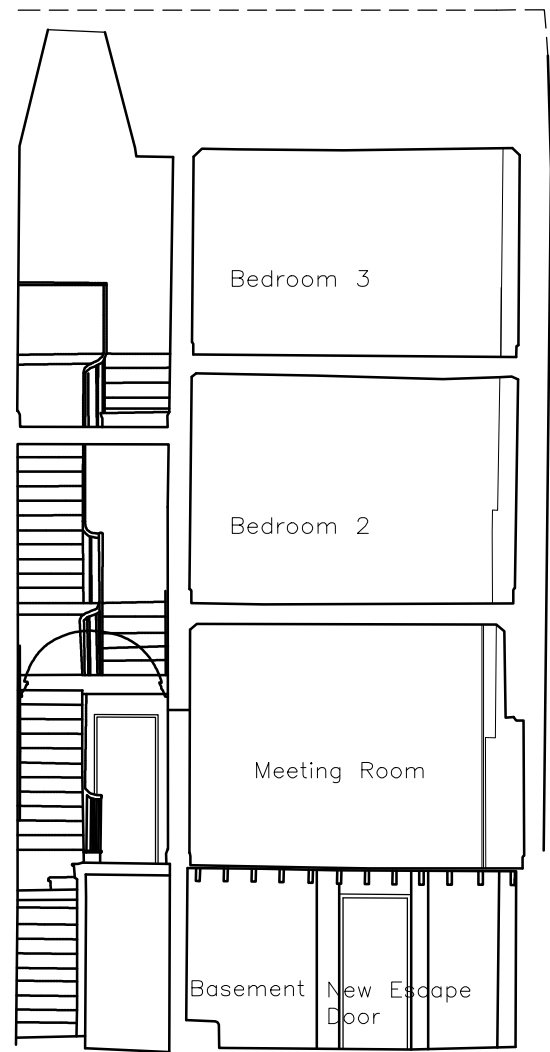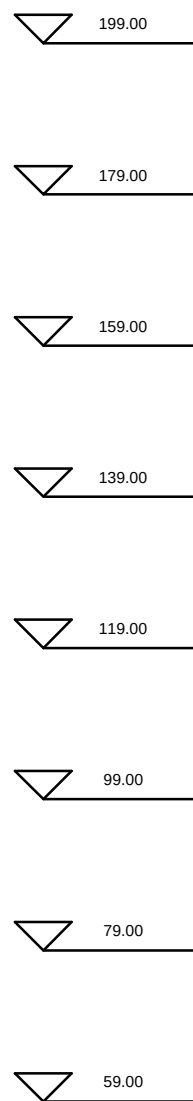


Proposed Cross Section (Section 2)

General Notes
All site dimensions shall be verified by the Contractor on site prior to commencing any works.

This drawing is the property of Architecture Graphic (t/a AG) and copyright is reserved by them. The drawing is not to be copied or disclosed by or to any unauthorised persons without the prior written consent of AG.

PLANNING

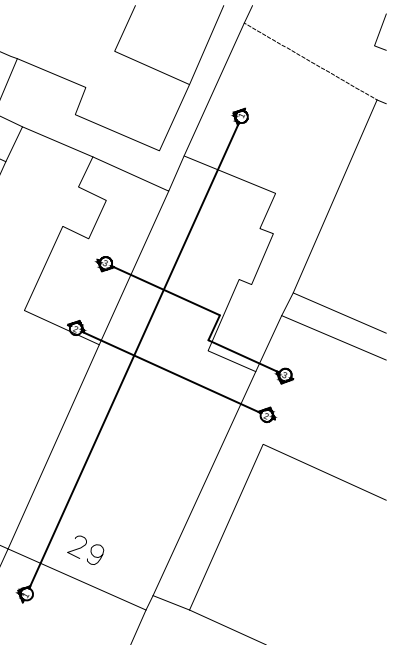

Key Plan
NTS

Revision	D	Sections updated	19.08.23
	C	Sections updated	19.06.23
	B	Sections amended to reflect the updated apartment layout	25.04.23
	A	Sections amended to reflect the updated apartment layout	15.11.22
Scale	1:100@A2		
Status	Planning		
Drawn by	AL		
Date	28.01.22		
Client	Knightbridge Properties		

Project
29 Ardwick Green North
Drawing Description
Existing & Proposed Sections

Drawing No. PR043_PL09 Rev. D