




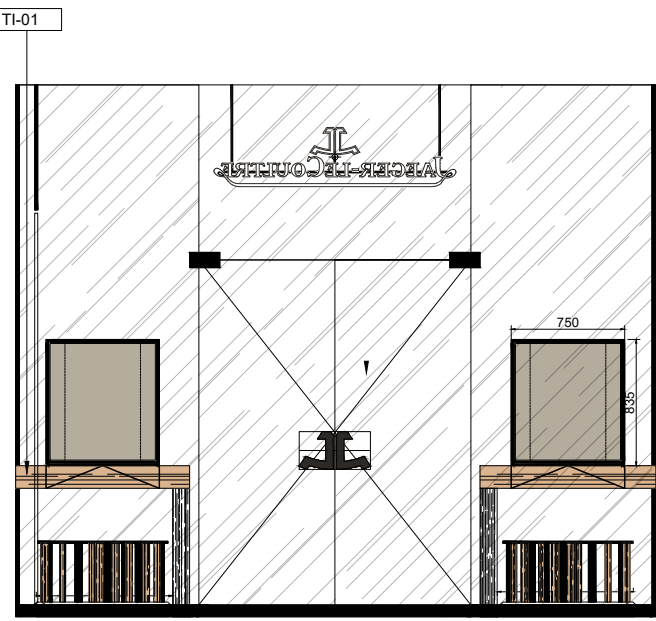


PROPOSED INTERNAL ELEVATION A-A

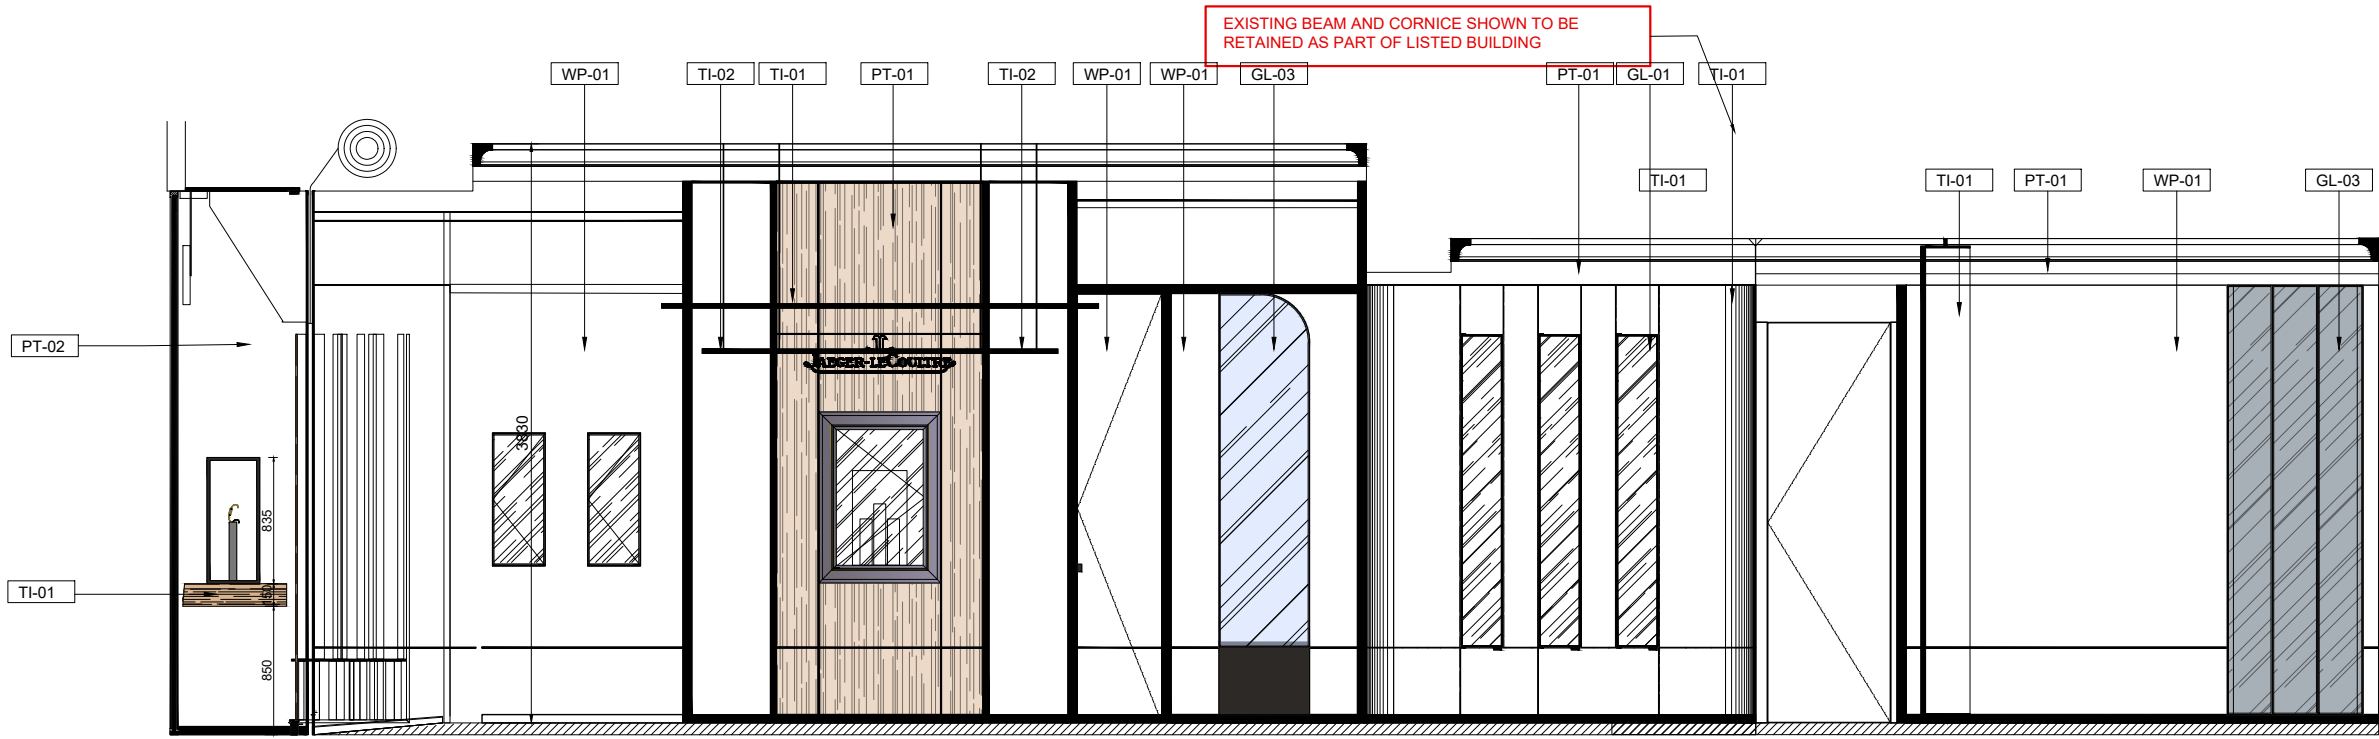


PROPOSED INTERNAL ELEVATION B-B

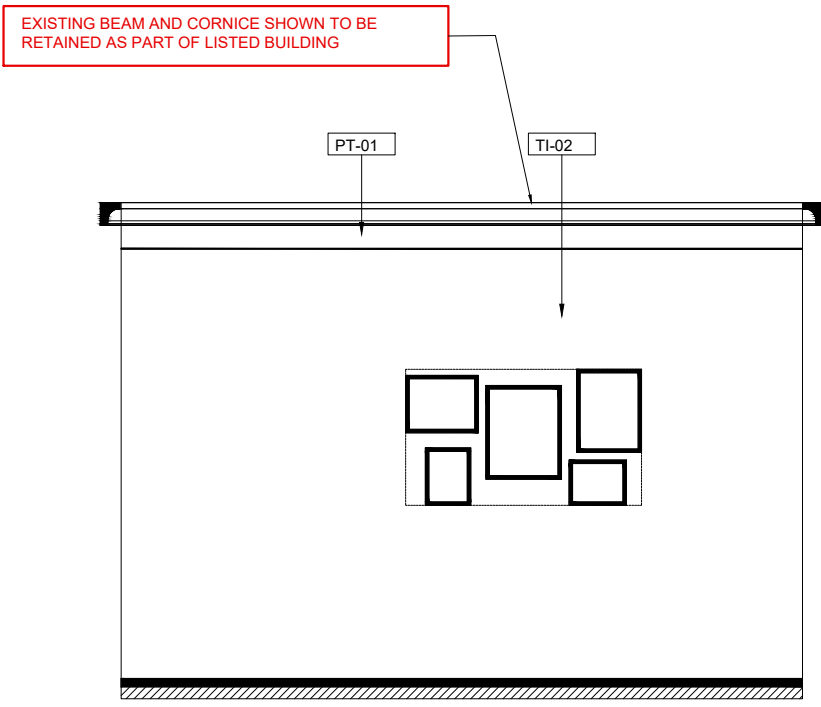


PROPOSED INTERNAL ELEVATION D-D

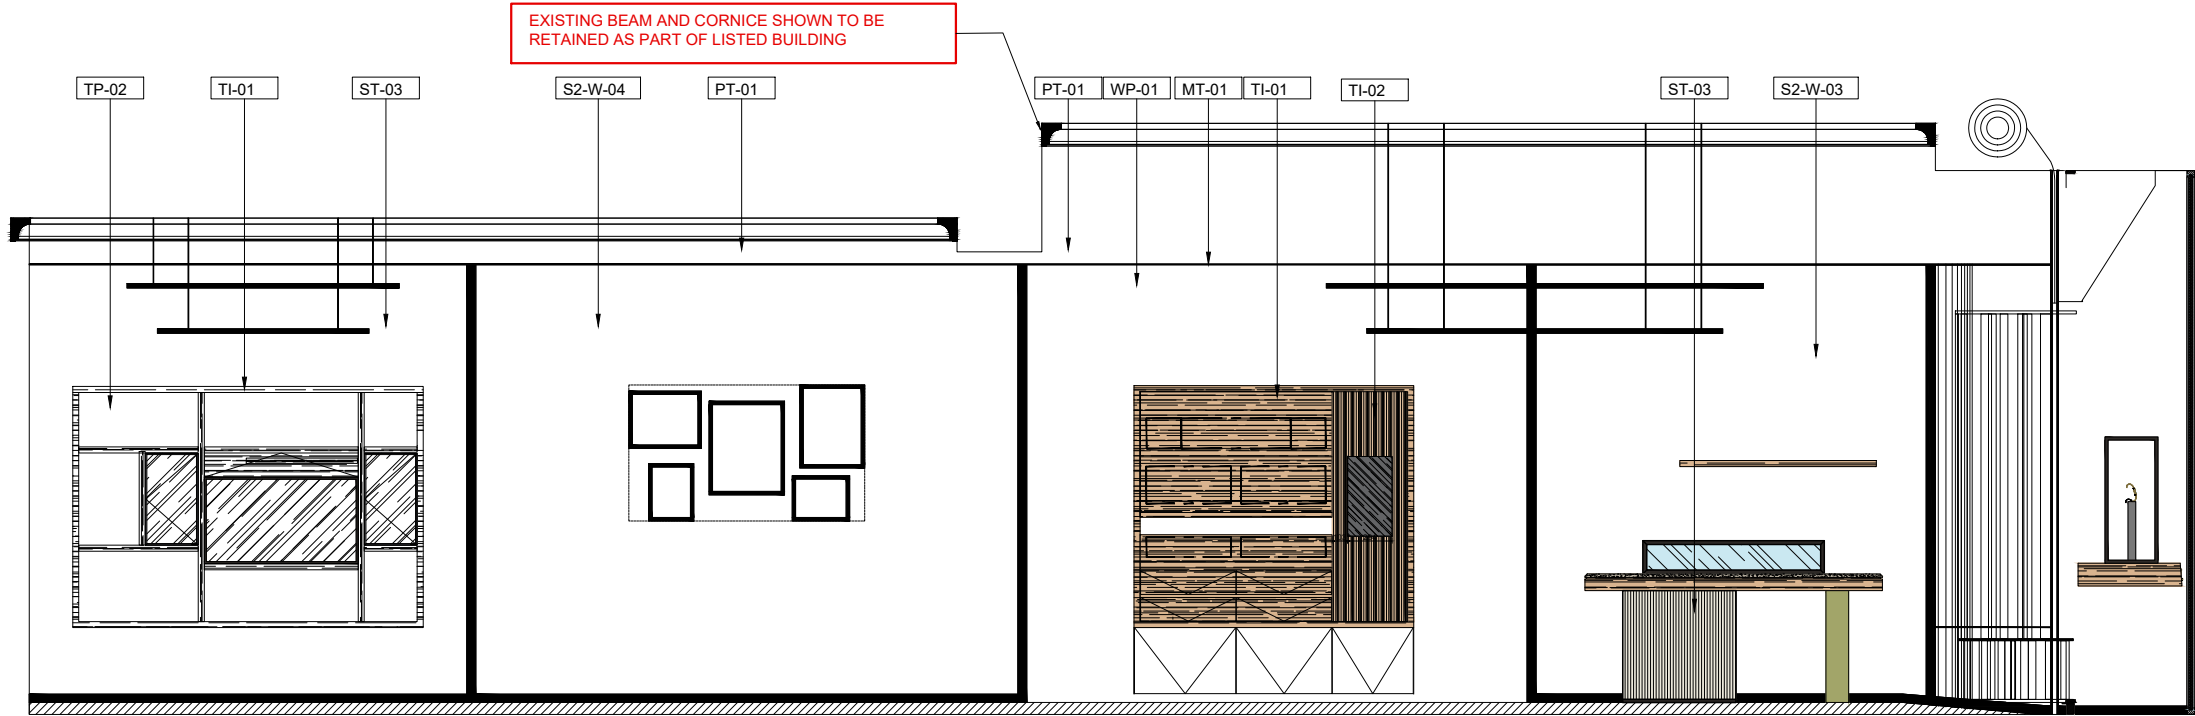


PROPOSED INTERNAL ELEVATION C-C

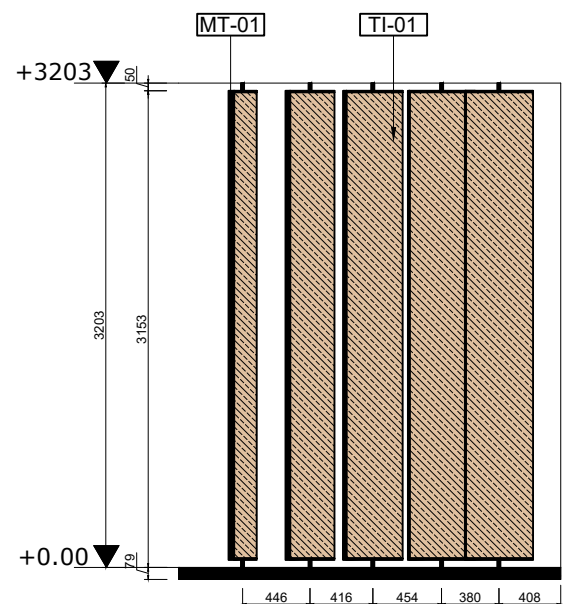


PROPOSED INTERNAL ELEVATION I-I

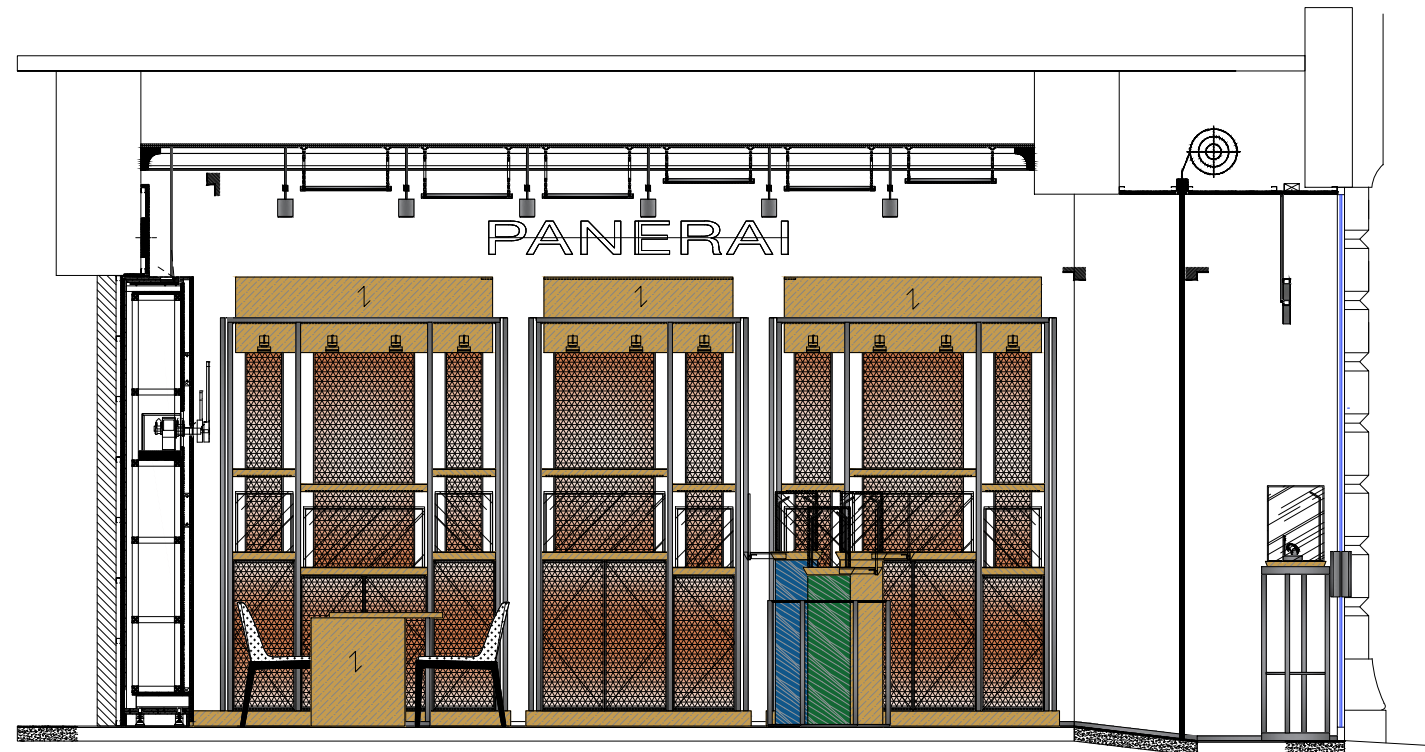

PROPOSED INTERNAL ELEVATION E-E

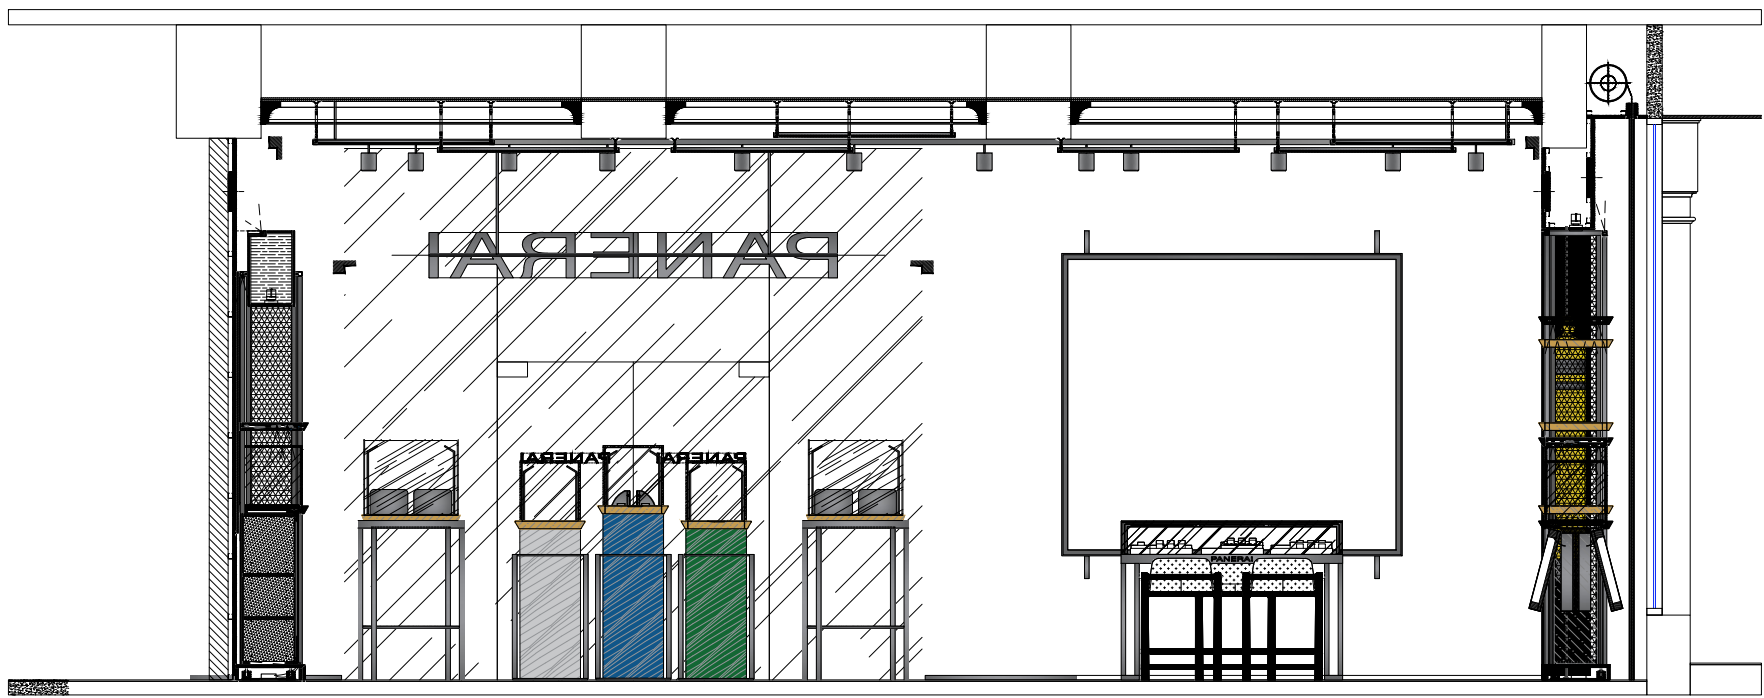


PROPOSED INTERNAL ELEVATION F-F

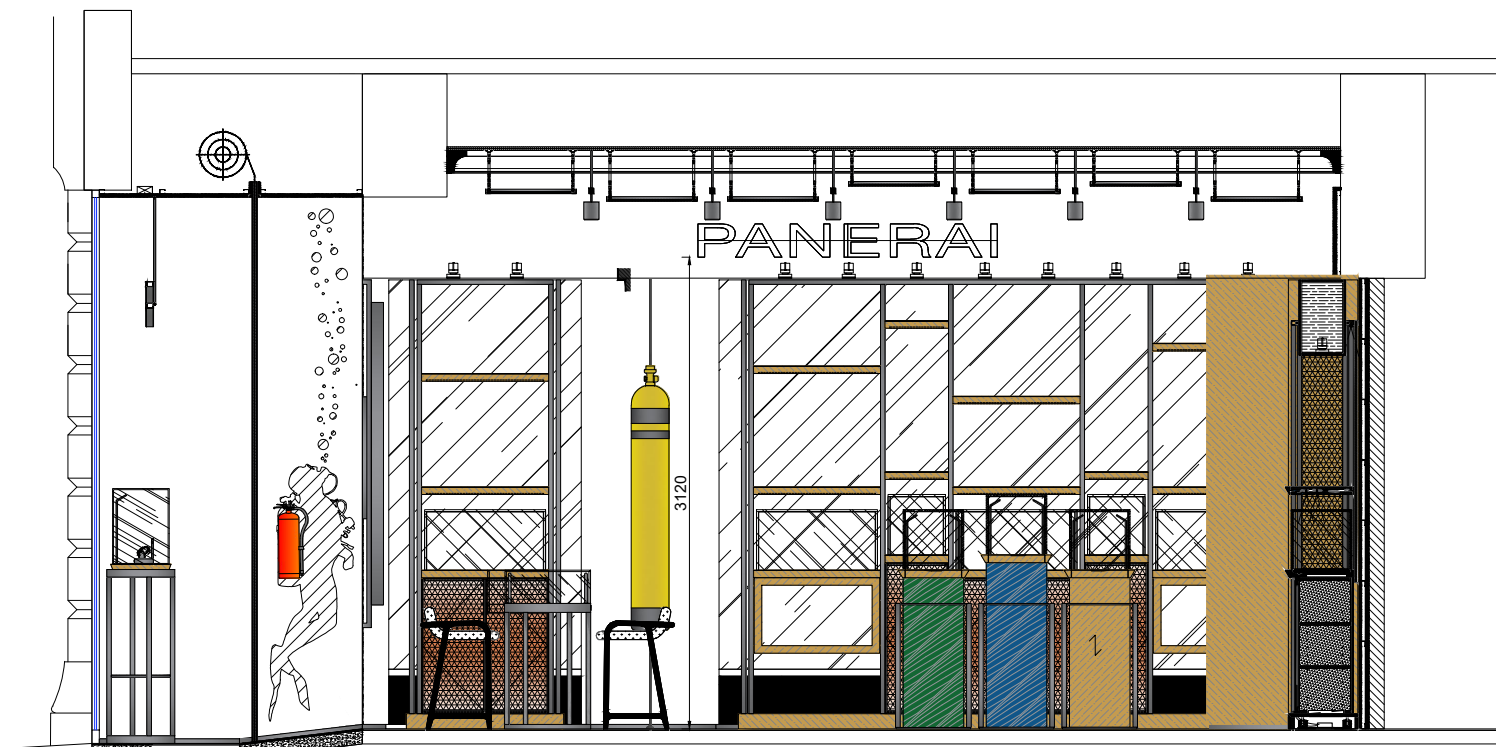

PROPOSED INTERNAL ELEVATION G-G



PROPOSED INTERNAL ELEVATION H-H

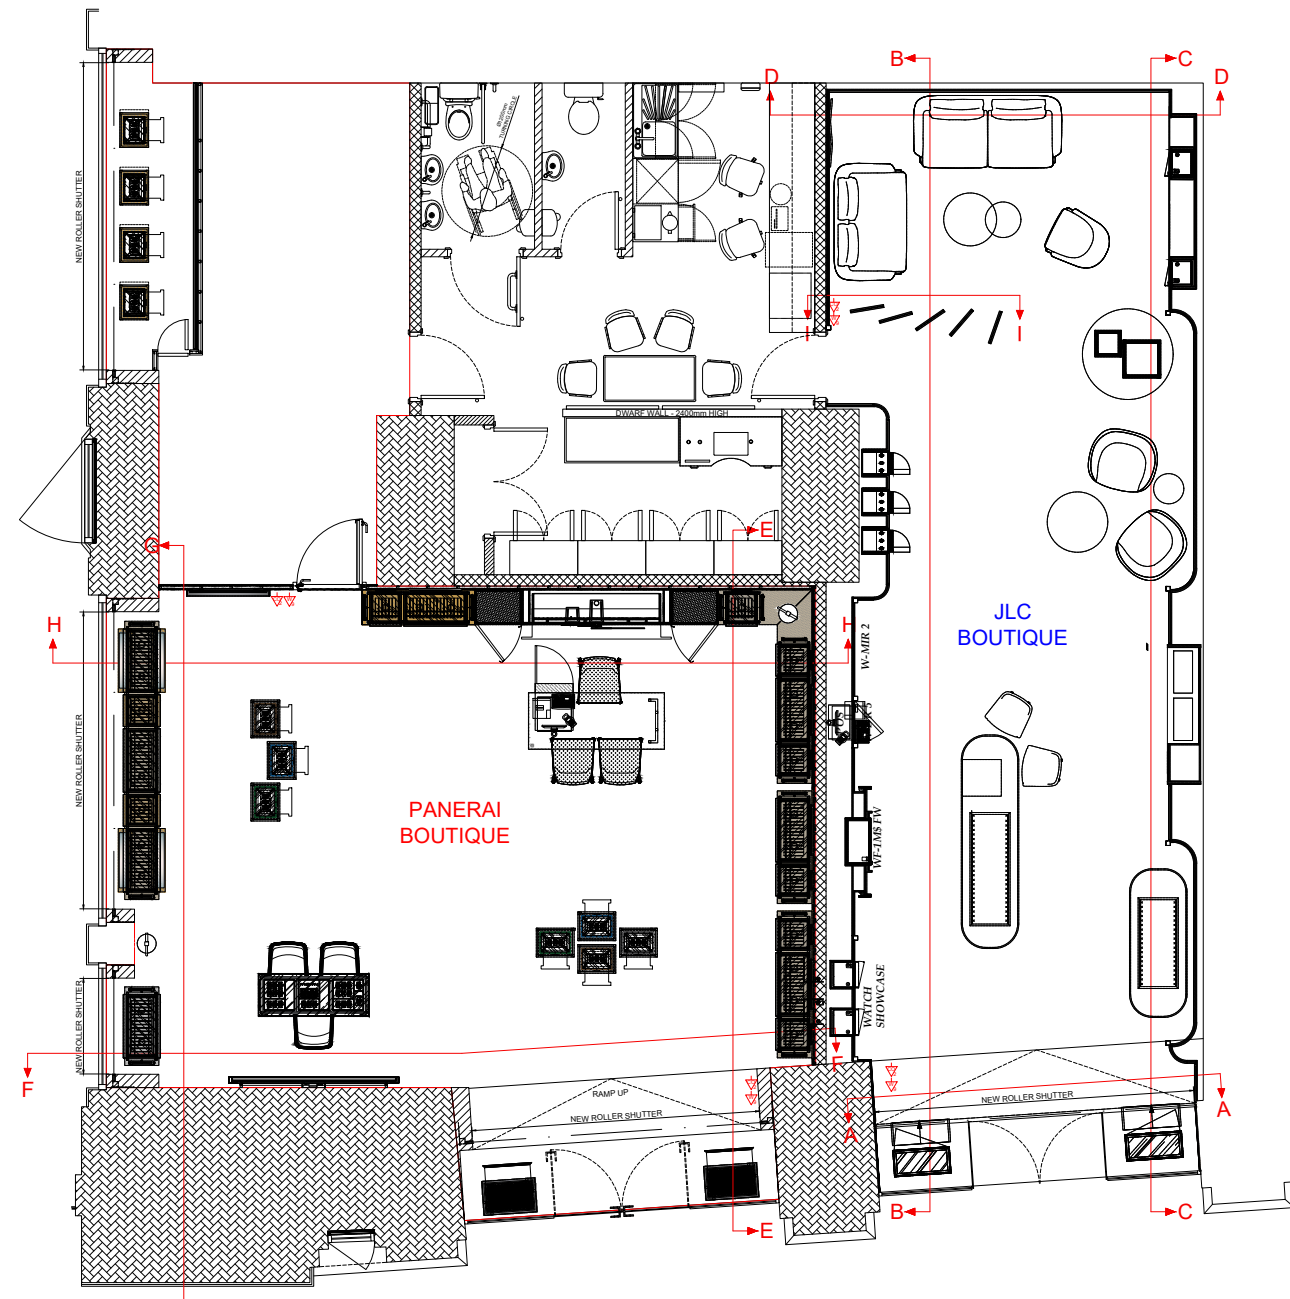

SECTION PLAN (1:100 @ A1)

NOTES

REVISIONS
Rev A: JLC amended to new feasibility 14.04.23
Rev B: No Amendment 14.04.23
Rev C: No Amendment 03.05.23
Rev D: No Amendment 21.06.23
Rev E: Timber screen to front of JLC removed all as requested by Planning Officer 13.07.23

PRELIMINARY

REFERENCE DRAWINGS
MANSELL DESIGN SURVEY

FIT OUT TYPE
BRANDED BOUTIQUES
PROJECT
PANERAI / JLC
1 ST ANN'S SQUARE
MANCHESTER
M2 7EF

DESCRIPTION
PROPOSED INTERNAL ELEVATIONS

SCALE 1:50	DATE 16.02.23
DRAWN BY P.J.T.	JOB No. 22.065
DRAWING No. 1615-03-06	REVISION E

SIGNET
JEWELERS
Store Development

COPYRIGHT IS RESERVED BY SIGNET TRADING LTD. AND IS GRANTED ON THE CONDITION THAT IT IS NOT COPIED OR DISCLOSED BY OR TO ANY UNAUTHORISED PERSONS WITHOUT PRIOR CONSENT FROM SIGNET TRADING LTD.
THIS DRAWING SHOULD NOT BE SCALED. THE CONTRACTOR SHOULD CHECK ALL DIMENSIONS ON SITE. ANY ERROR OR OMISSION SHOULD BE REPORTED TO SIGNET TRADING LTD.