

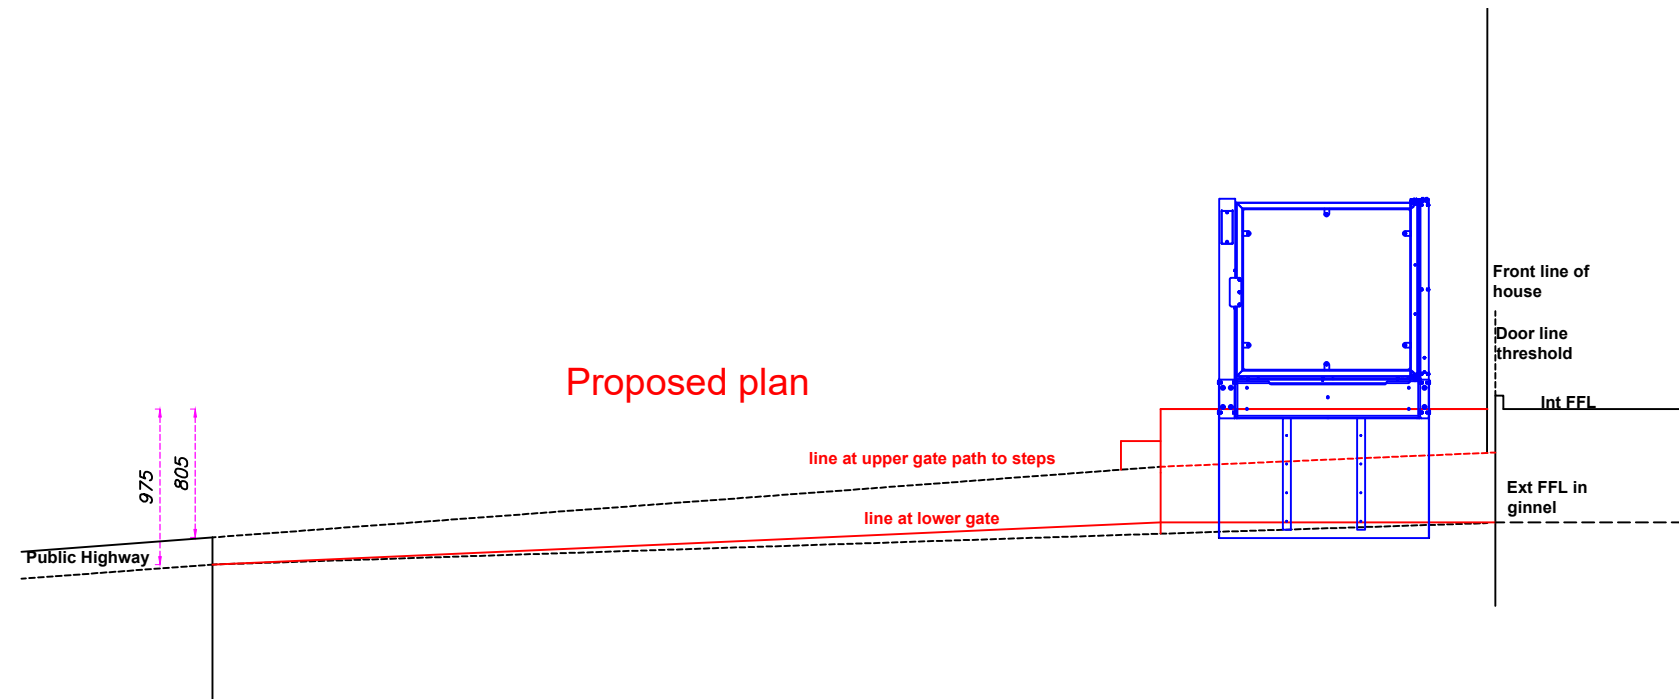


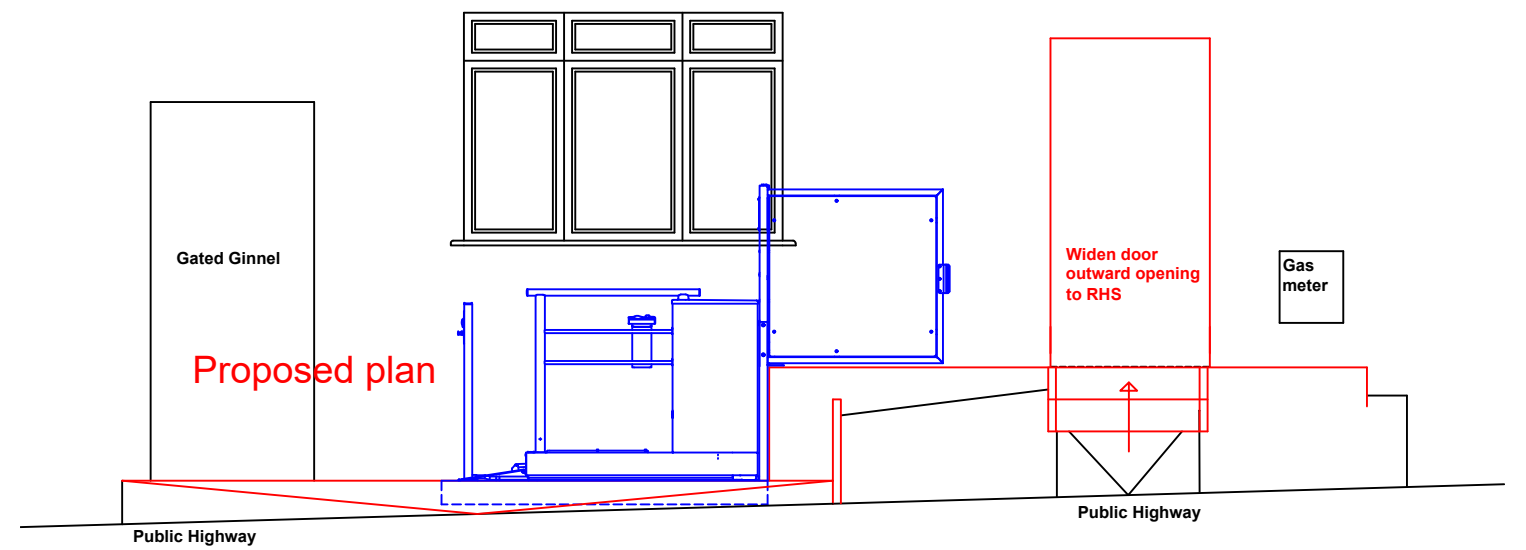

I agree to M.L.C.O.'s proposed plans

Signed

Date

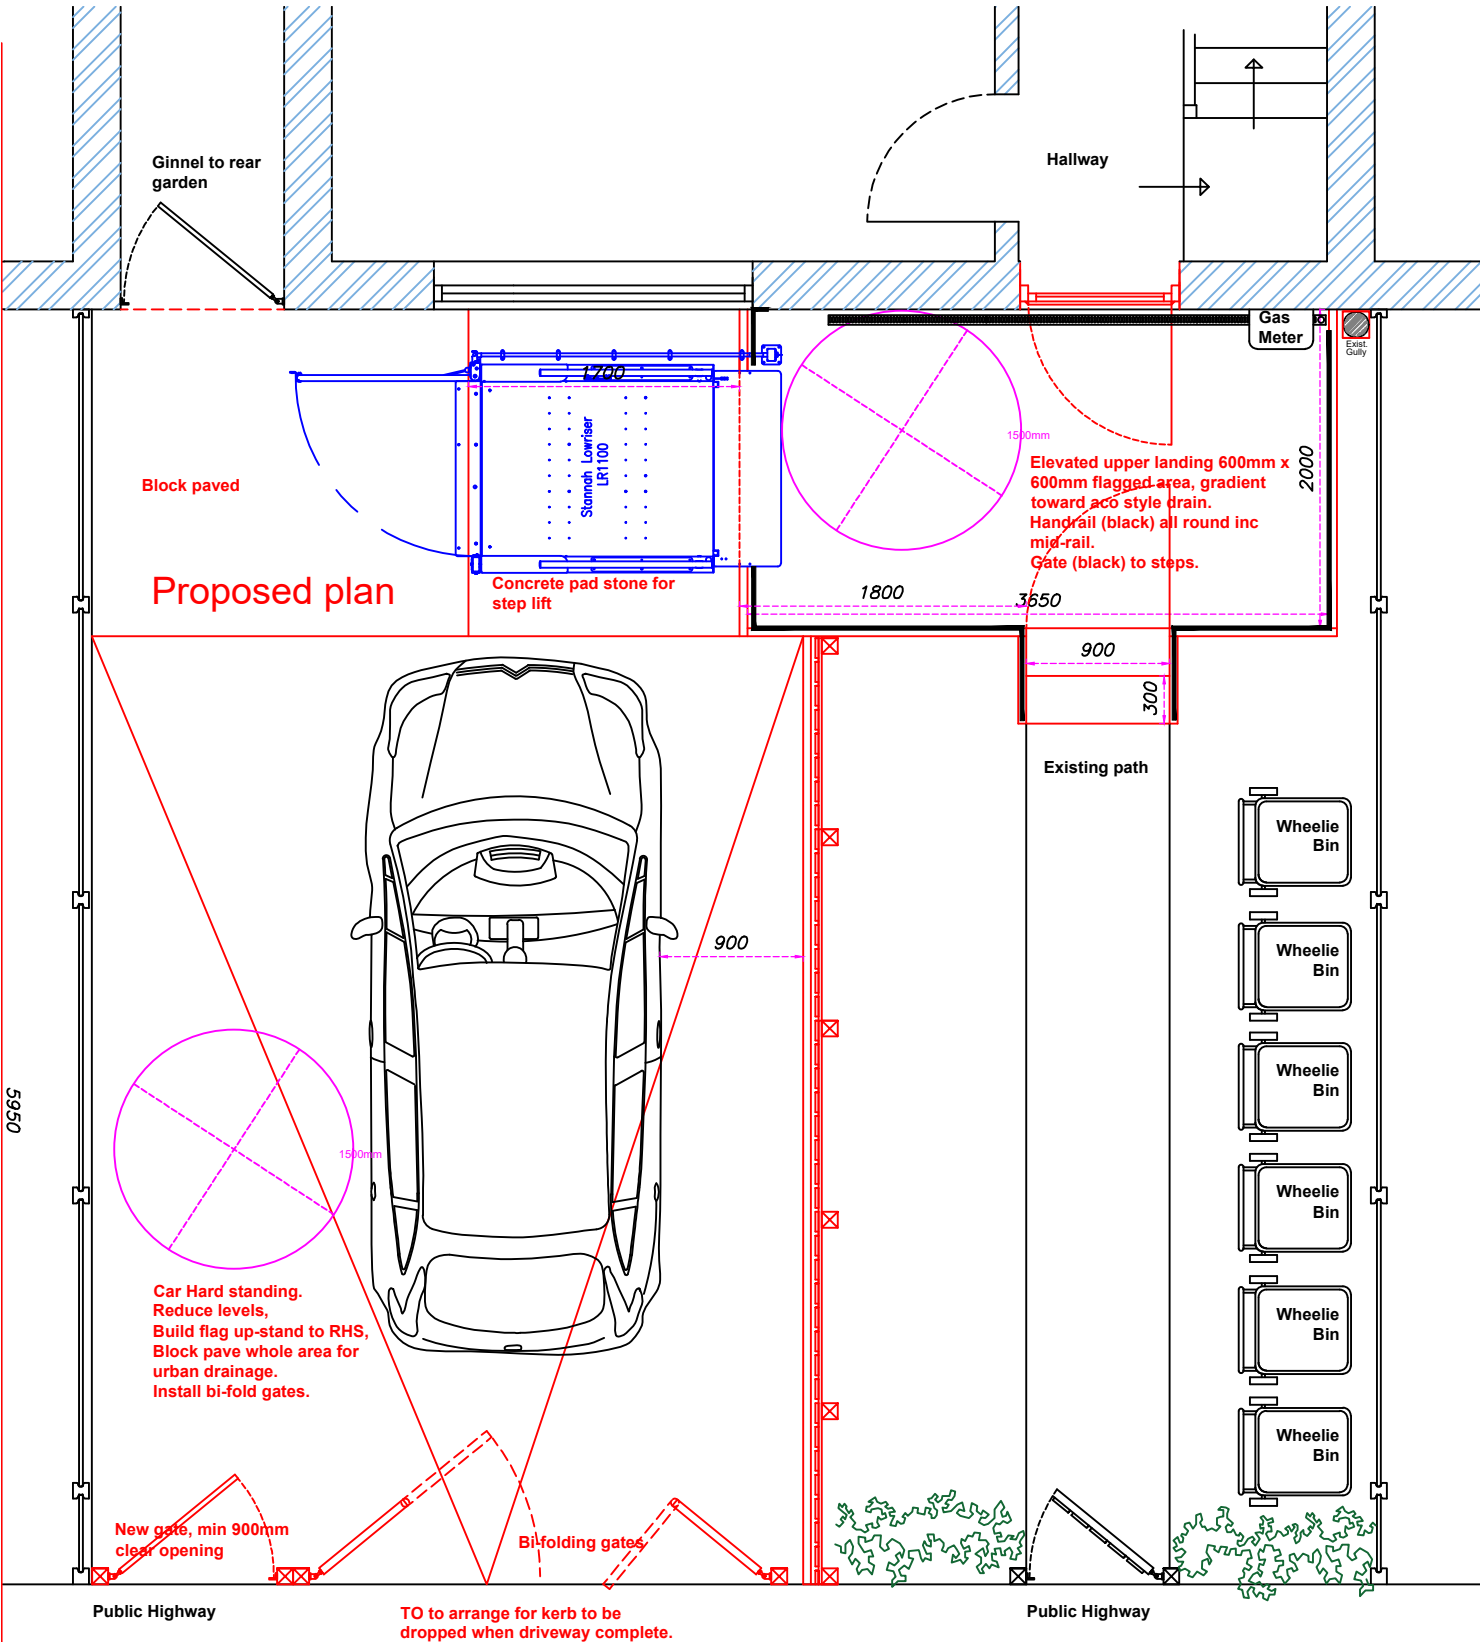

**Manchester Local
Care Organisation**

Leading local care, improving
lives in Manchester, with you



**Manchester
Equipment &
Adaptations
Partnership**

Neil Brickles - Technical Officer.
Manchester City Council
Manchester Local Care Organisation.
Philips Park Road. Beswick.
Manchester.
M11 3FU
neil.brickles@manchester.gov.uk
Tel No : 0161 277 1704 - 07903 244482

Date:

10/07/2023

Scale / Paper:

1 : 50 @ A3

Revisions / Options

No.

Rev. 1

Date.

11/07/2023

Sig.

NB

Project - Step Lift to front.

Ms Amanda Bainbridge
55 Finningley Road
Blackley
Manchester
M9 0QW