


Notes:

TO BE READ IN CONJUNCTION WITH
MECHANICAL ENGINEERS, ELECTRICAL
ENGINEERS, AND STRUCTURAL ENGINEERS
DRAWINGS.

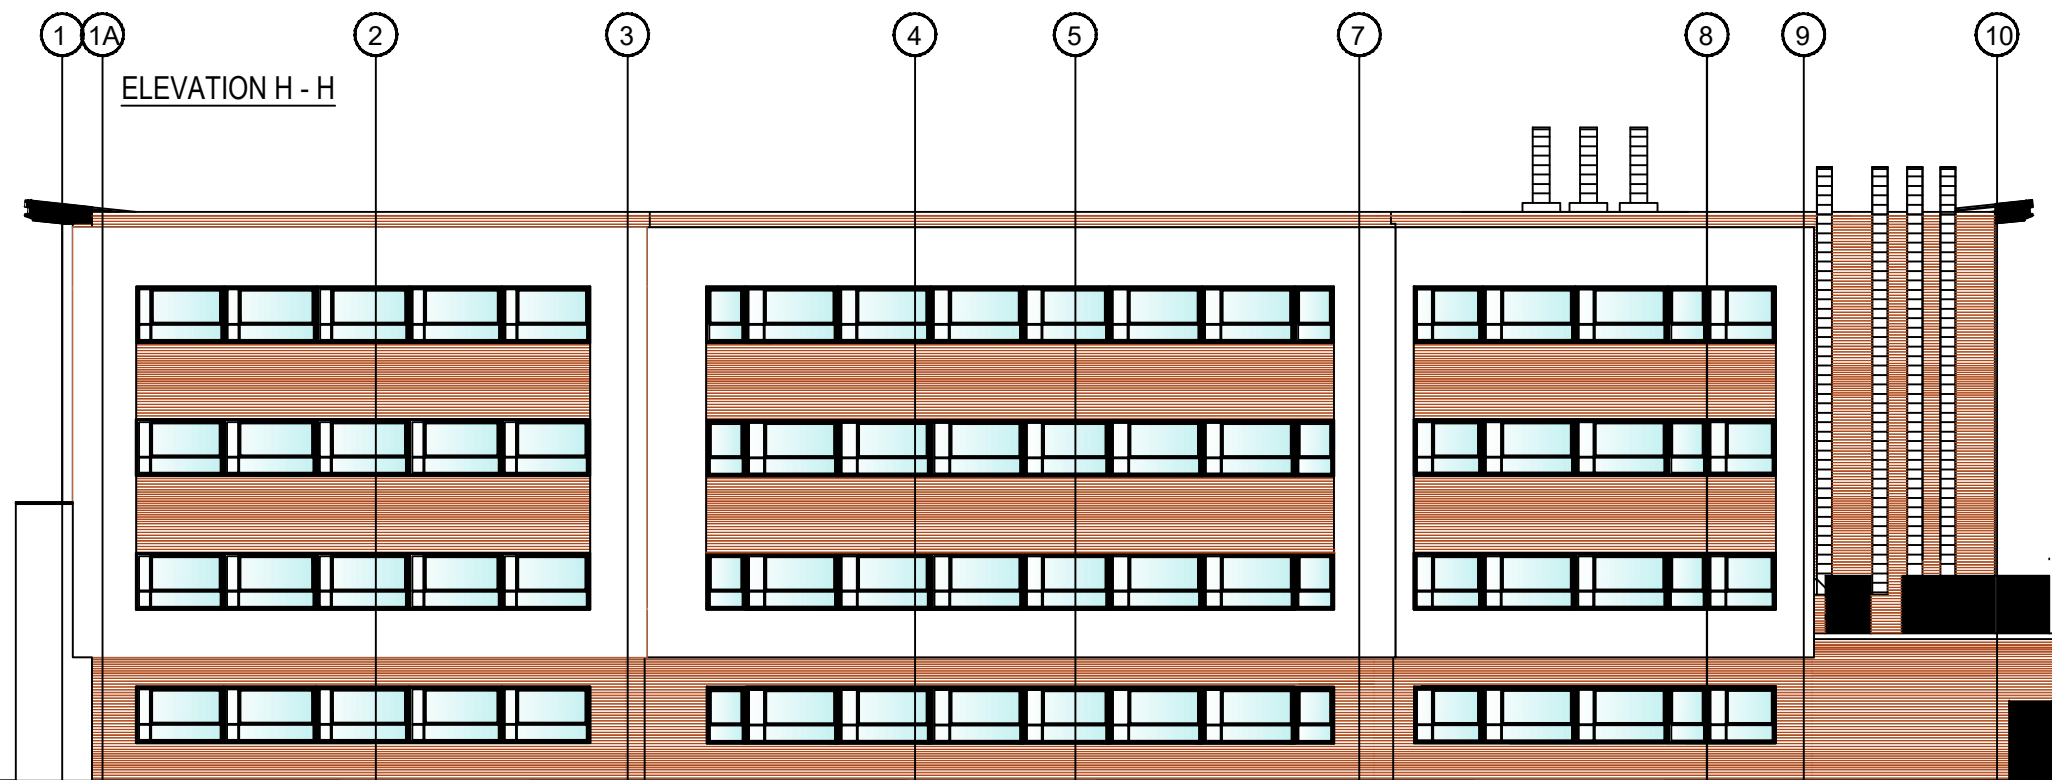

Copyright: All rights reserved. This drawing must not be reproduced without permission from AA Projects Ltd. Do not scale off this drawing. All dimensions are to be checked on site by contractor / sub contractor. Any discrepancies to be reported to AA Projects Ltd.

Rev	Date	Revision notes	By	Check

Jackson House
Sibson Road
Sale
Manchester
M33 7RR
Tel: 0161 973 7410

Office Locations
Birmingham, Leeds, Liverpool, London, Manchester, Oxford, Rugby, Newcastle
www.aaprojects.co.uk

Client: Loreto College
Drawing Title: Existing Elevation

Project Title: ASHP
Drawn: JHS
Date: 04/07/23
Checked: TM
Date: 04/07/23