


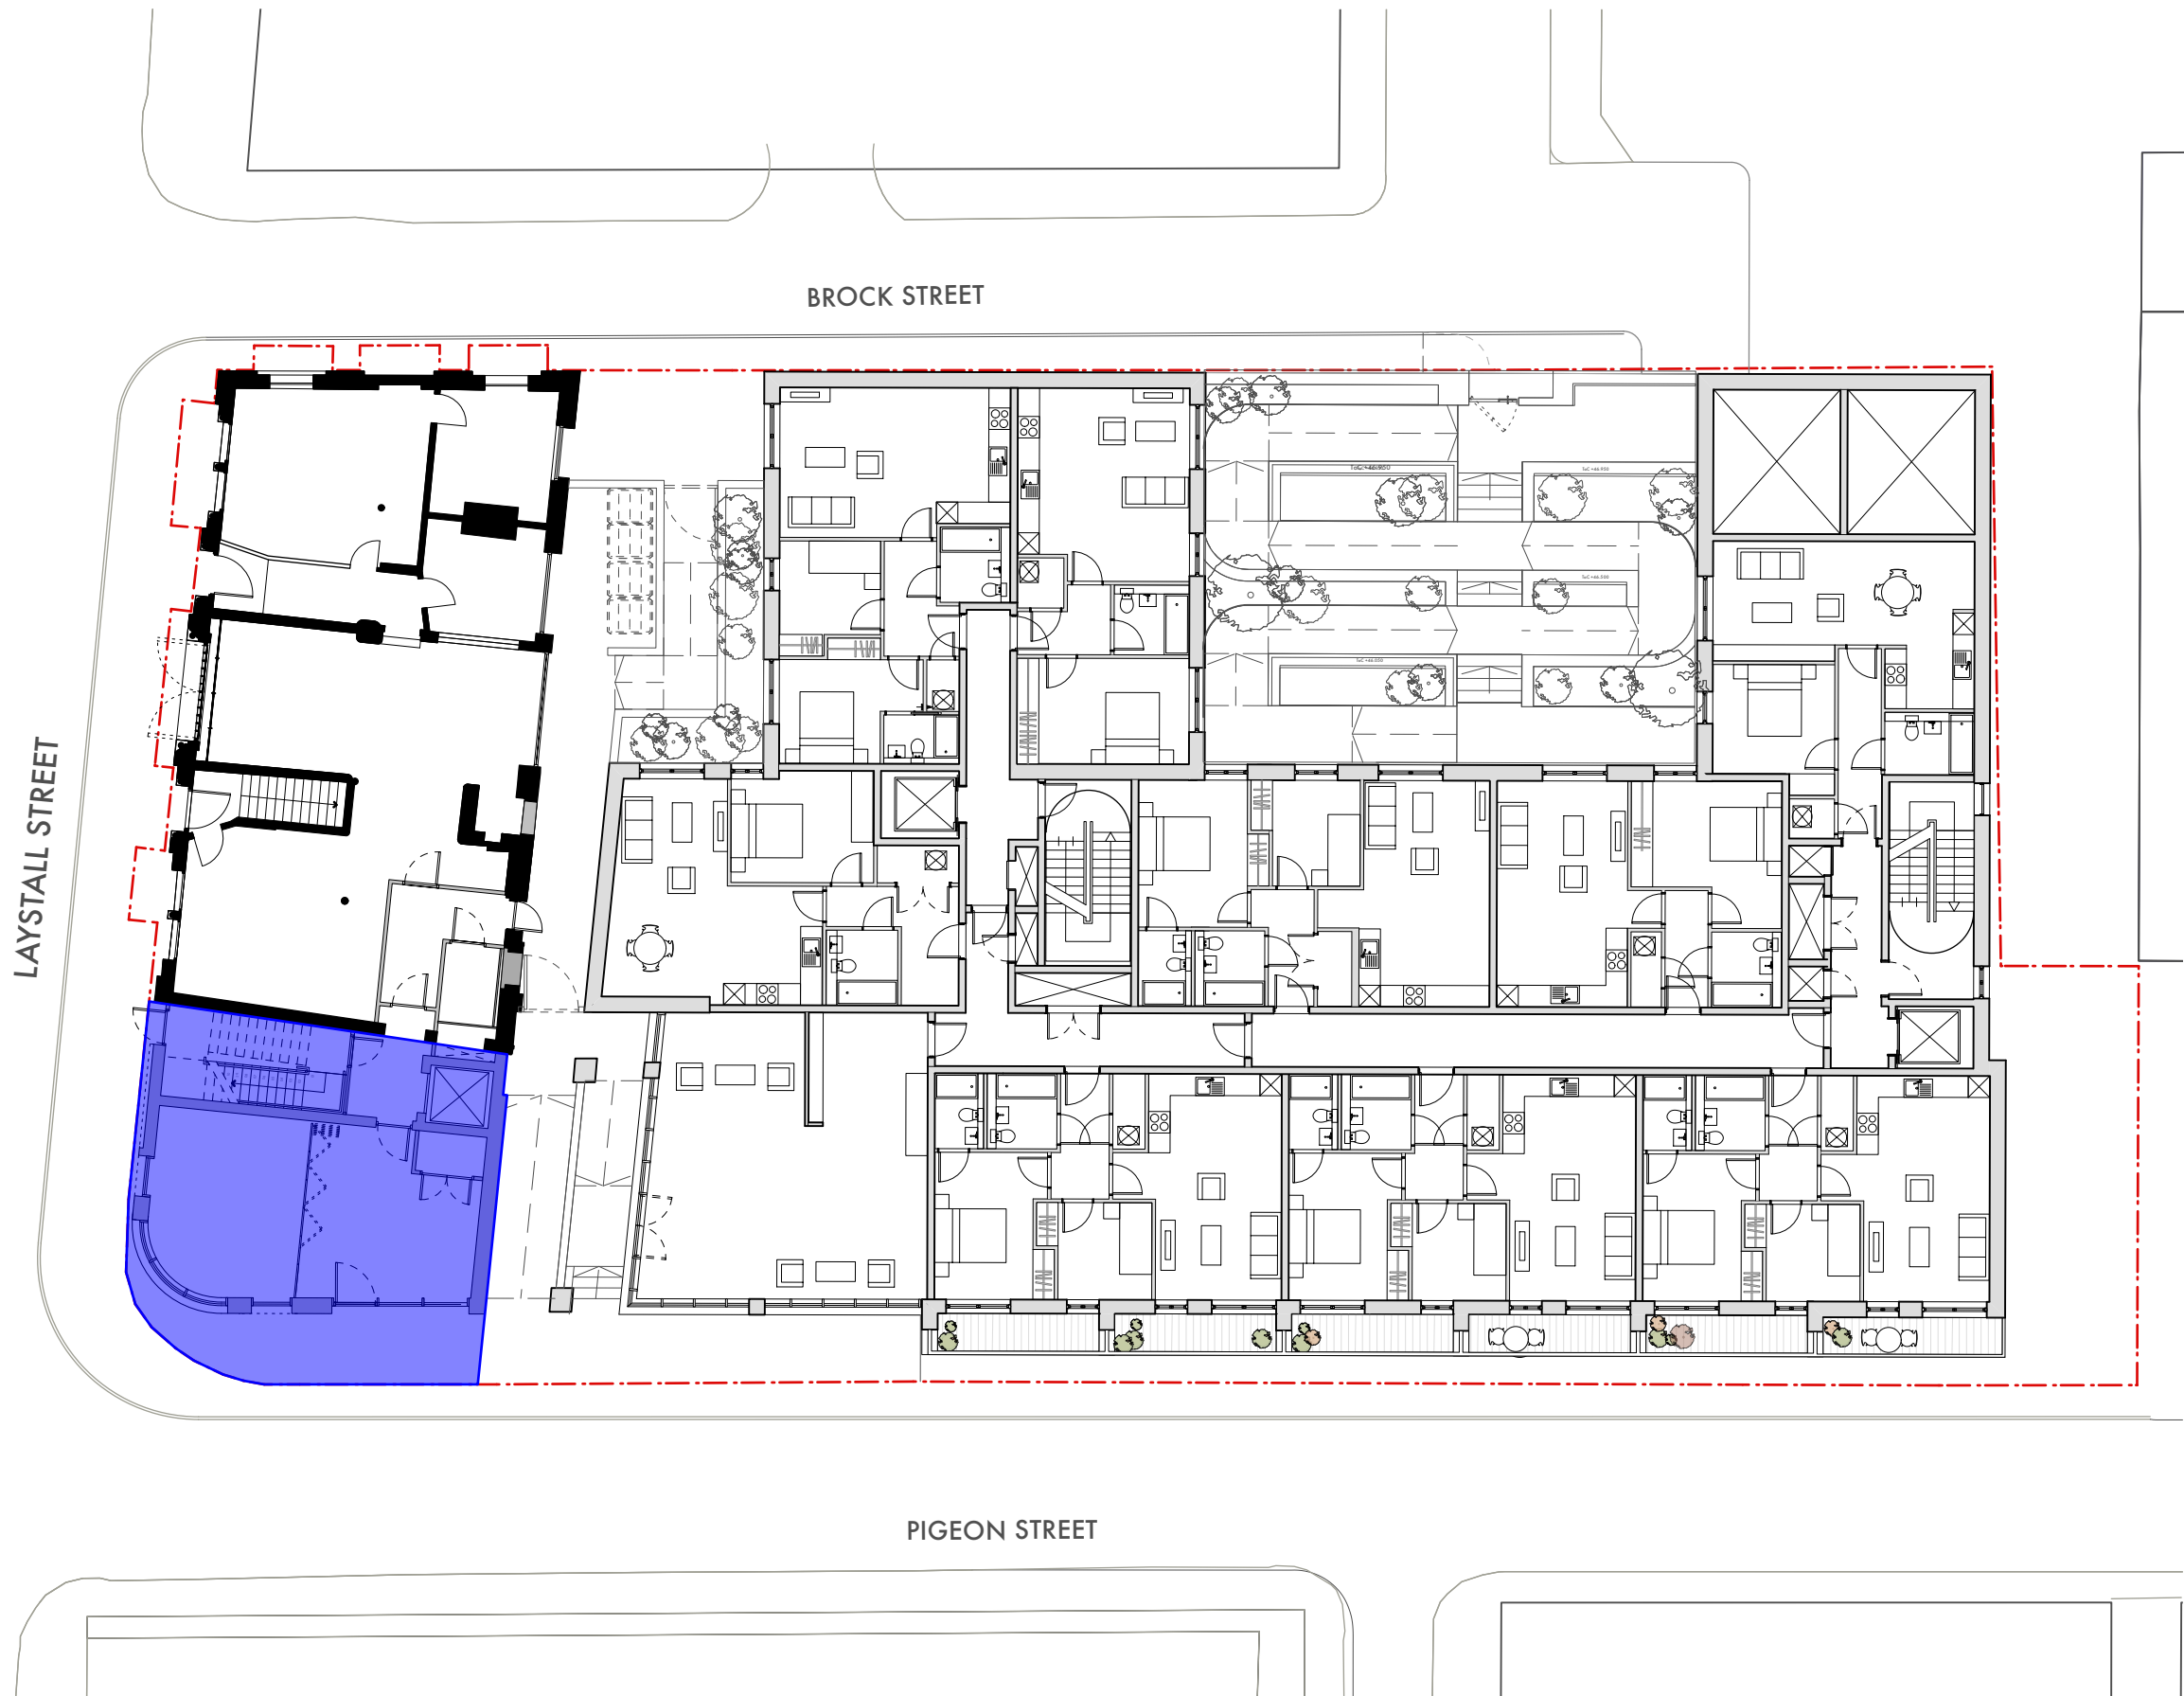

KEY

--- PHASE 1 OF DEVELOPMENT

■ PHASE 2 OF DEVELOPMENT

PROPOSED PHASING PLAN
1:200 @ A3

OMI Architects

31 Blackfriars Road, Salford, Manchester, M3 7AQ
+44(0)161 832 3242 / info@omiarchitects.com / www.omiarchitects.com

PROJECT	LAYSTALL STREET - LISTED BUILDING EXTENSION					
DRAWING	PROPOSED PHASING PLAN					
DATE	AUG 23	DRAWN BY	DS	SCALE	1:200	@A3
JOB NO.	1383	DWG.NO.	L0300			