




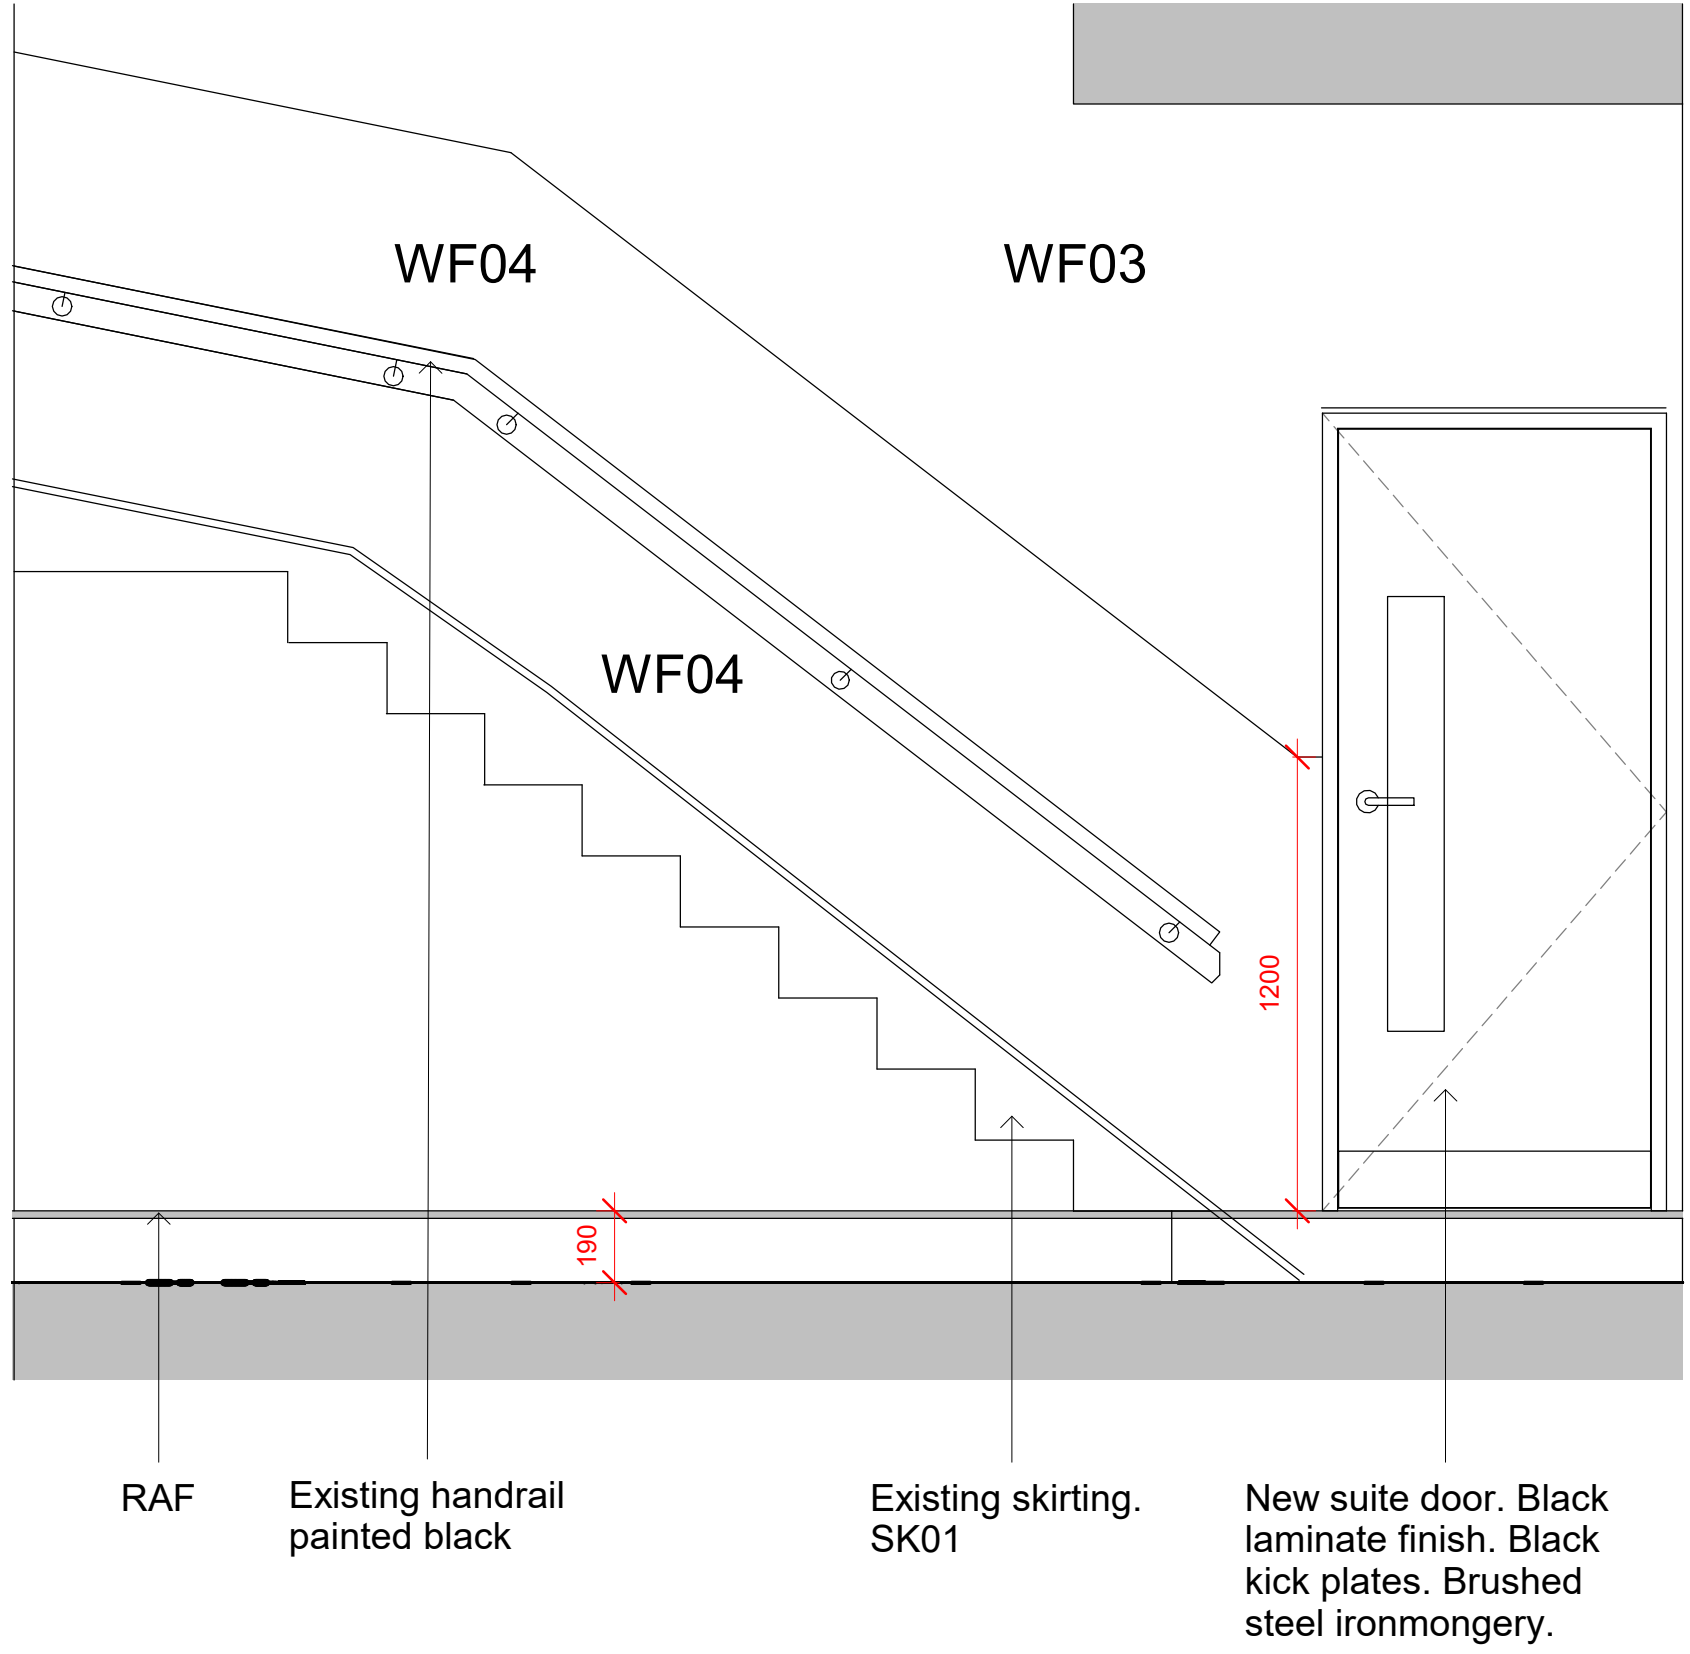


1FL - Elevation 10
1 : 20

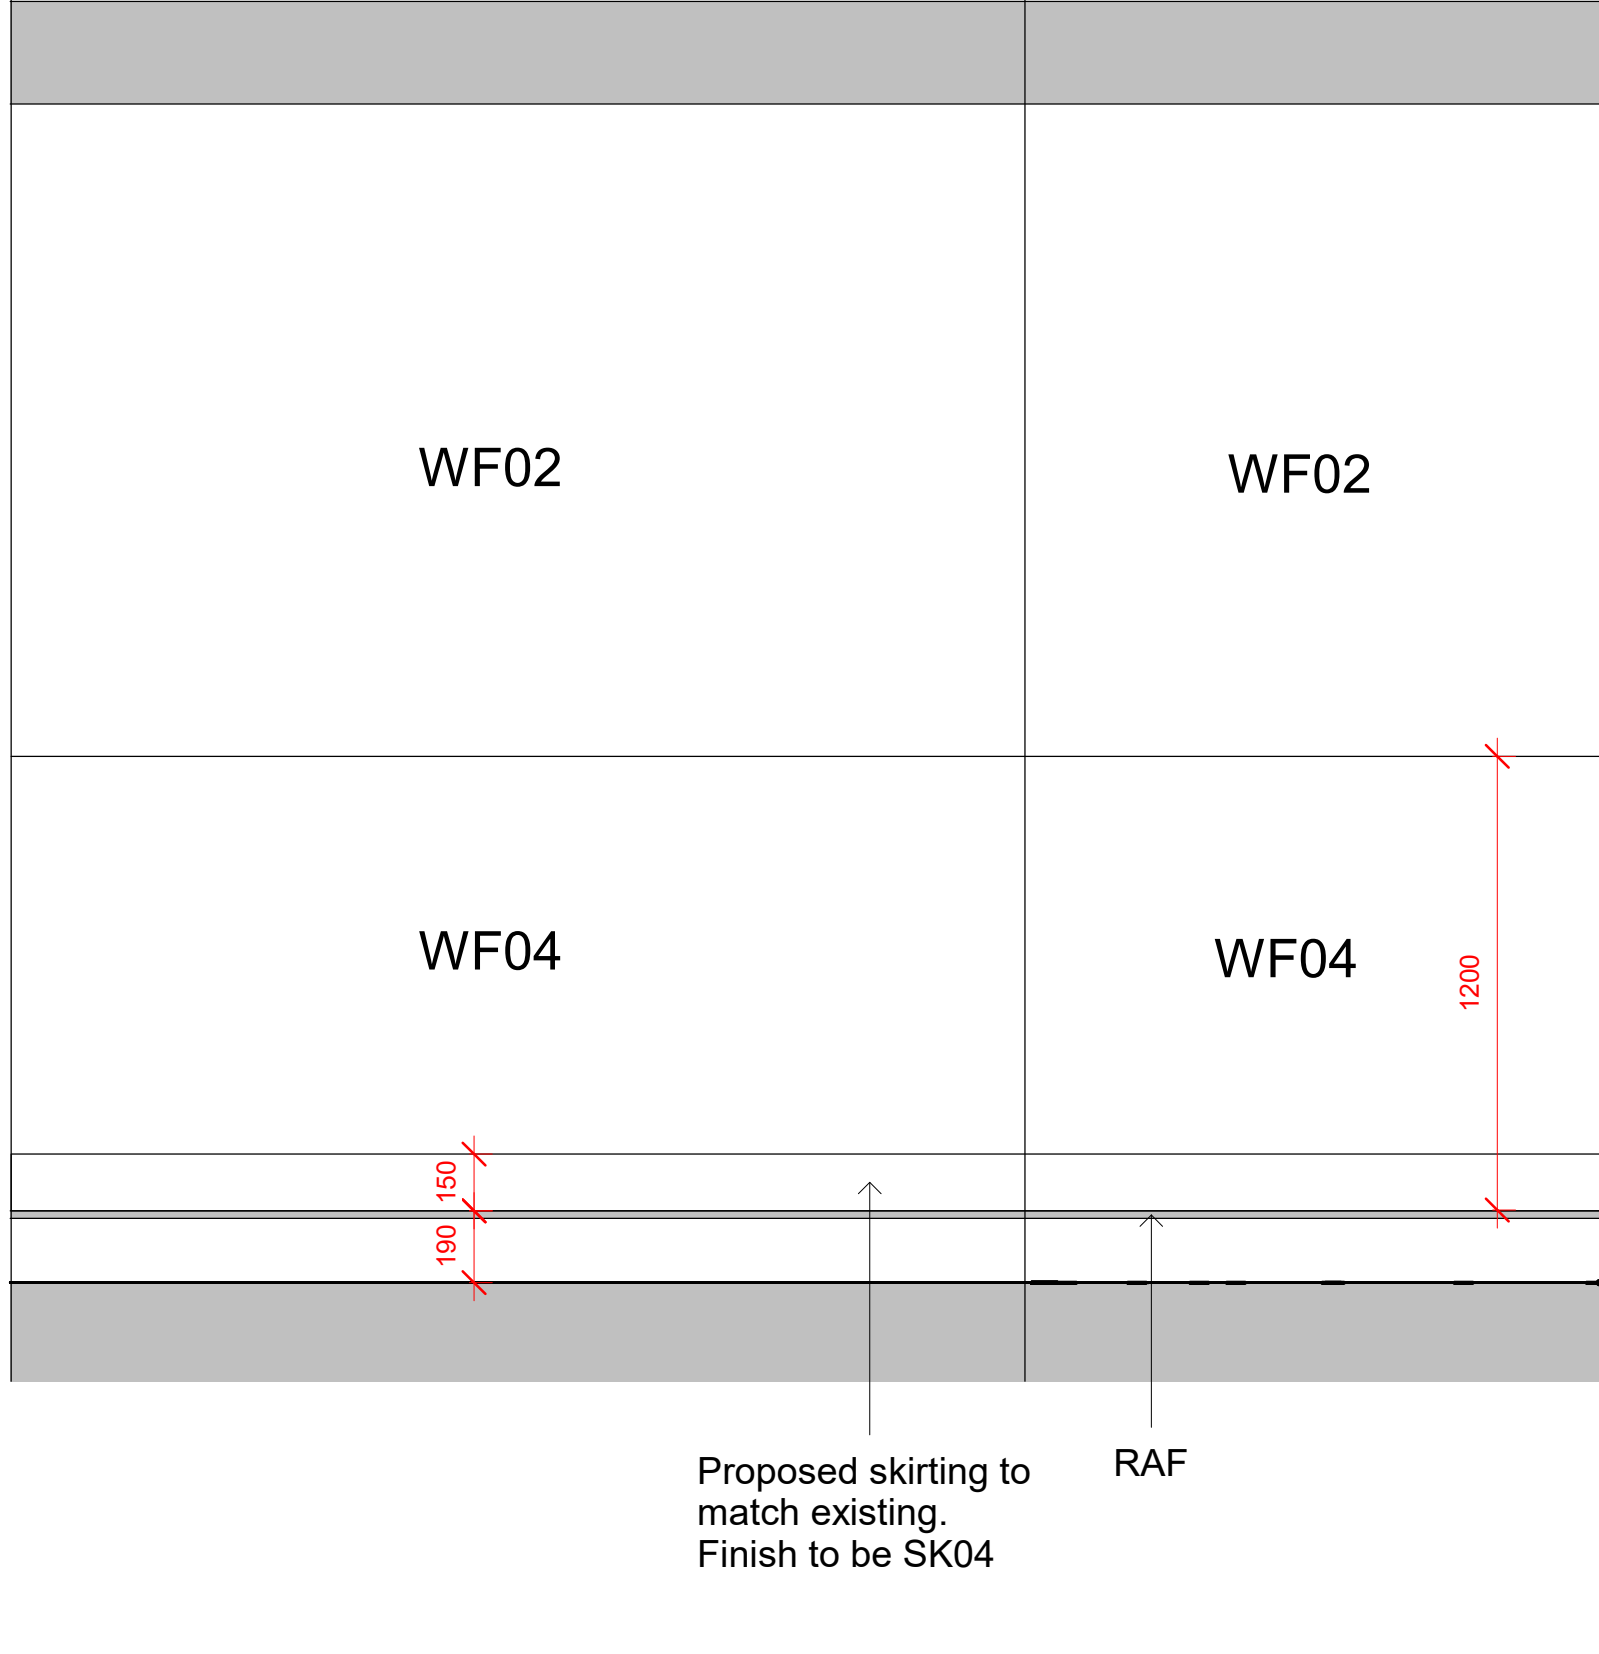


1FL - Elevation 11
1 : 20

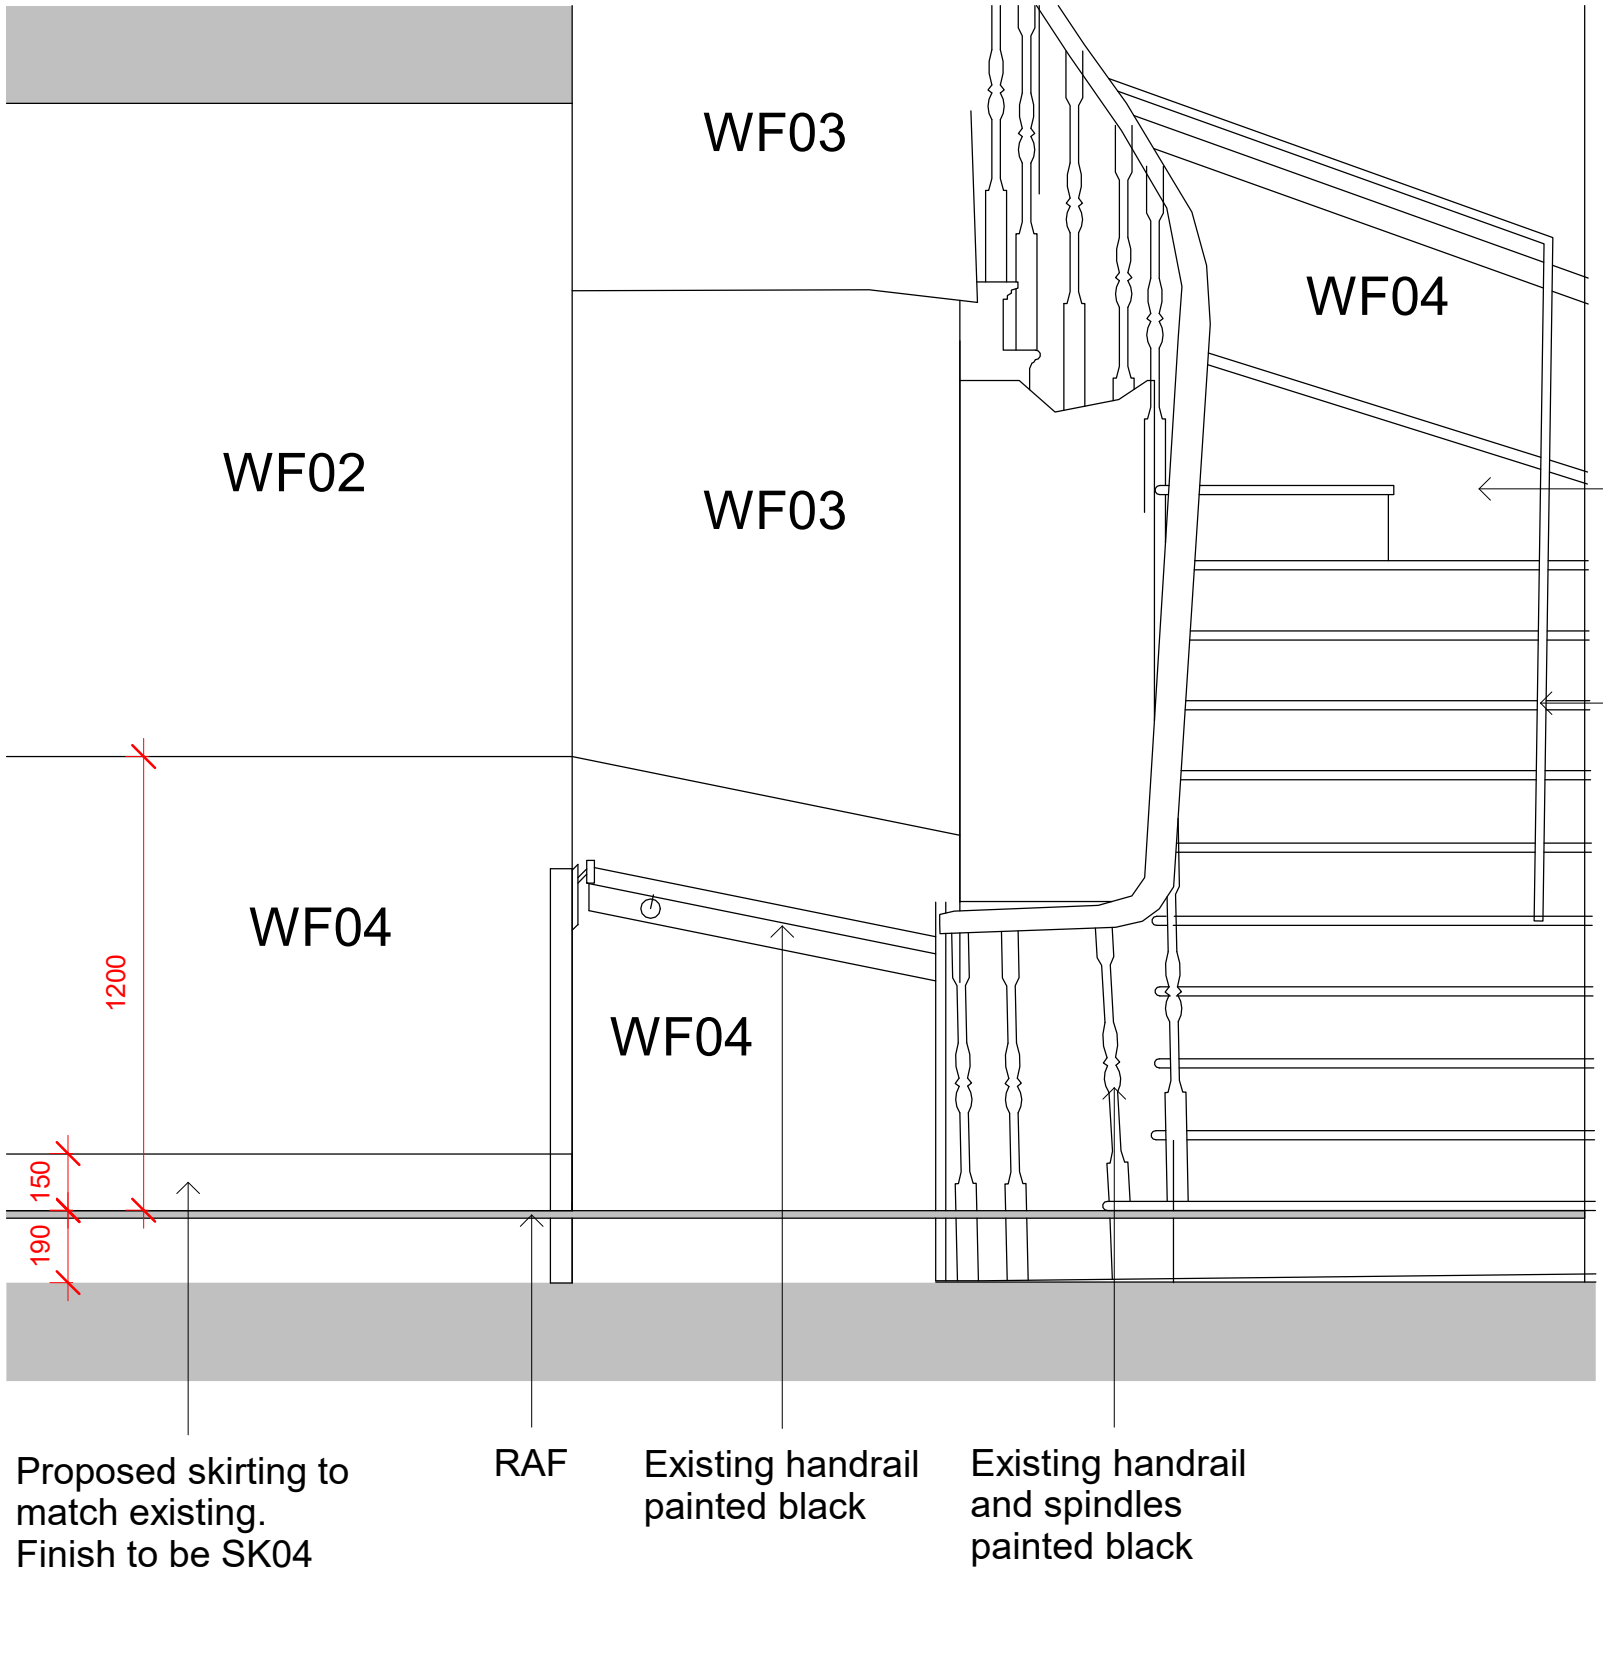


1FL - Elevation 12
1 : 20

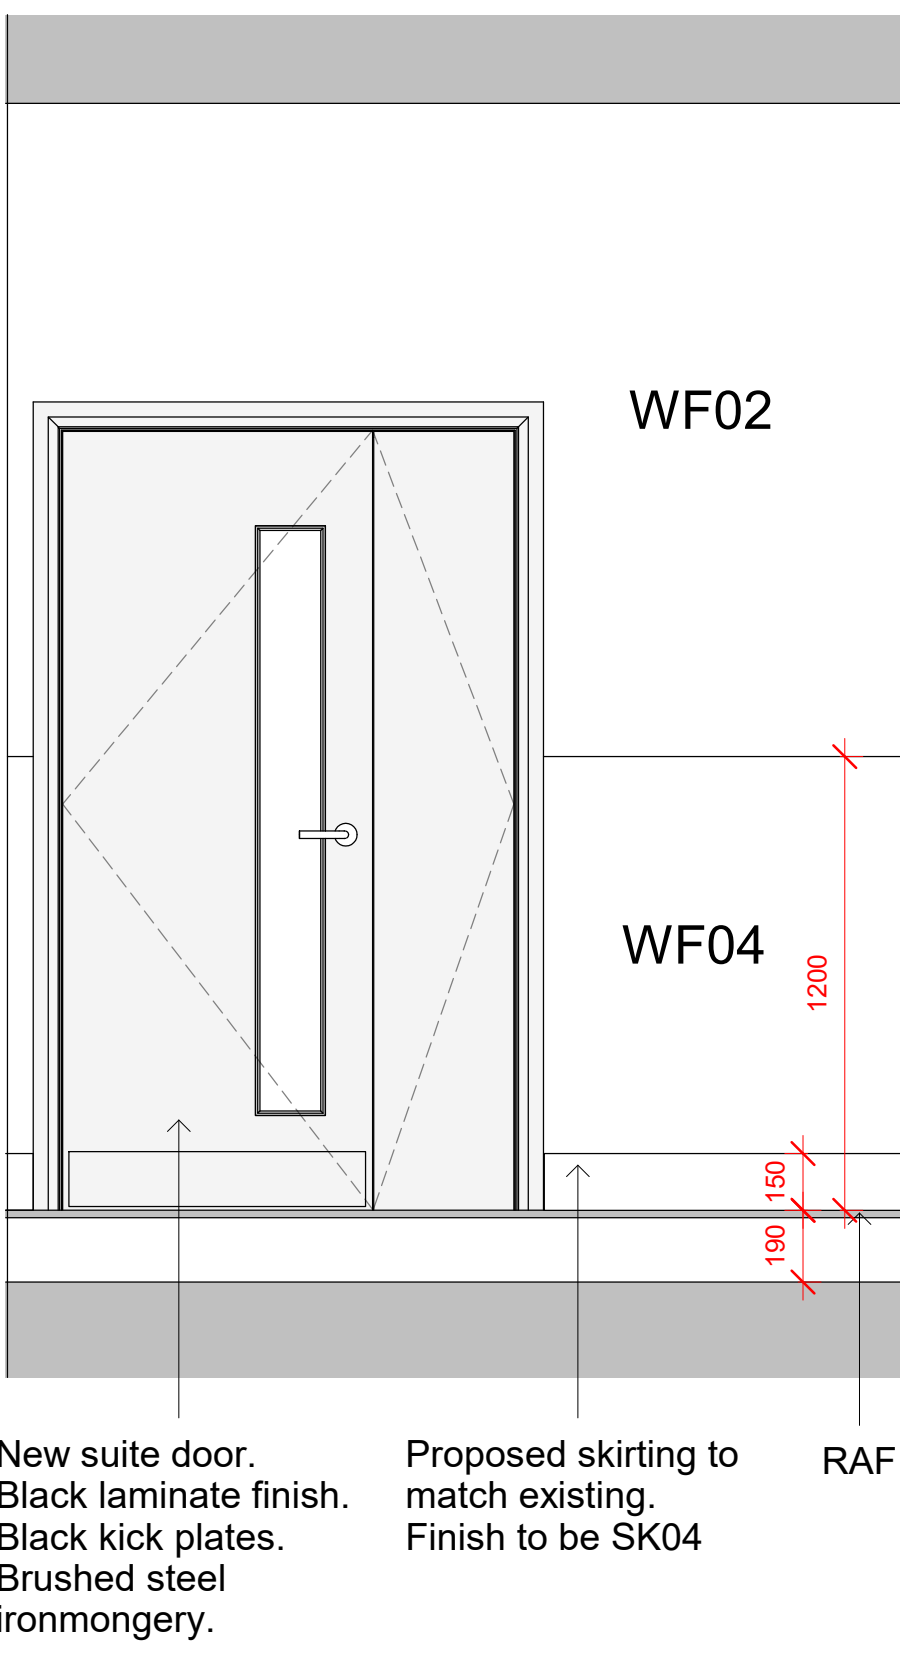


1FL - Elevation 13
1 : 20

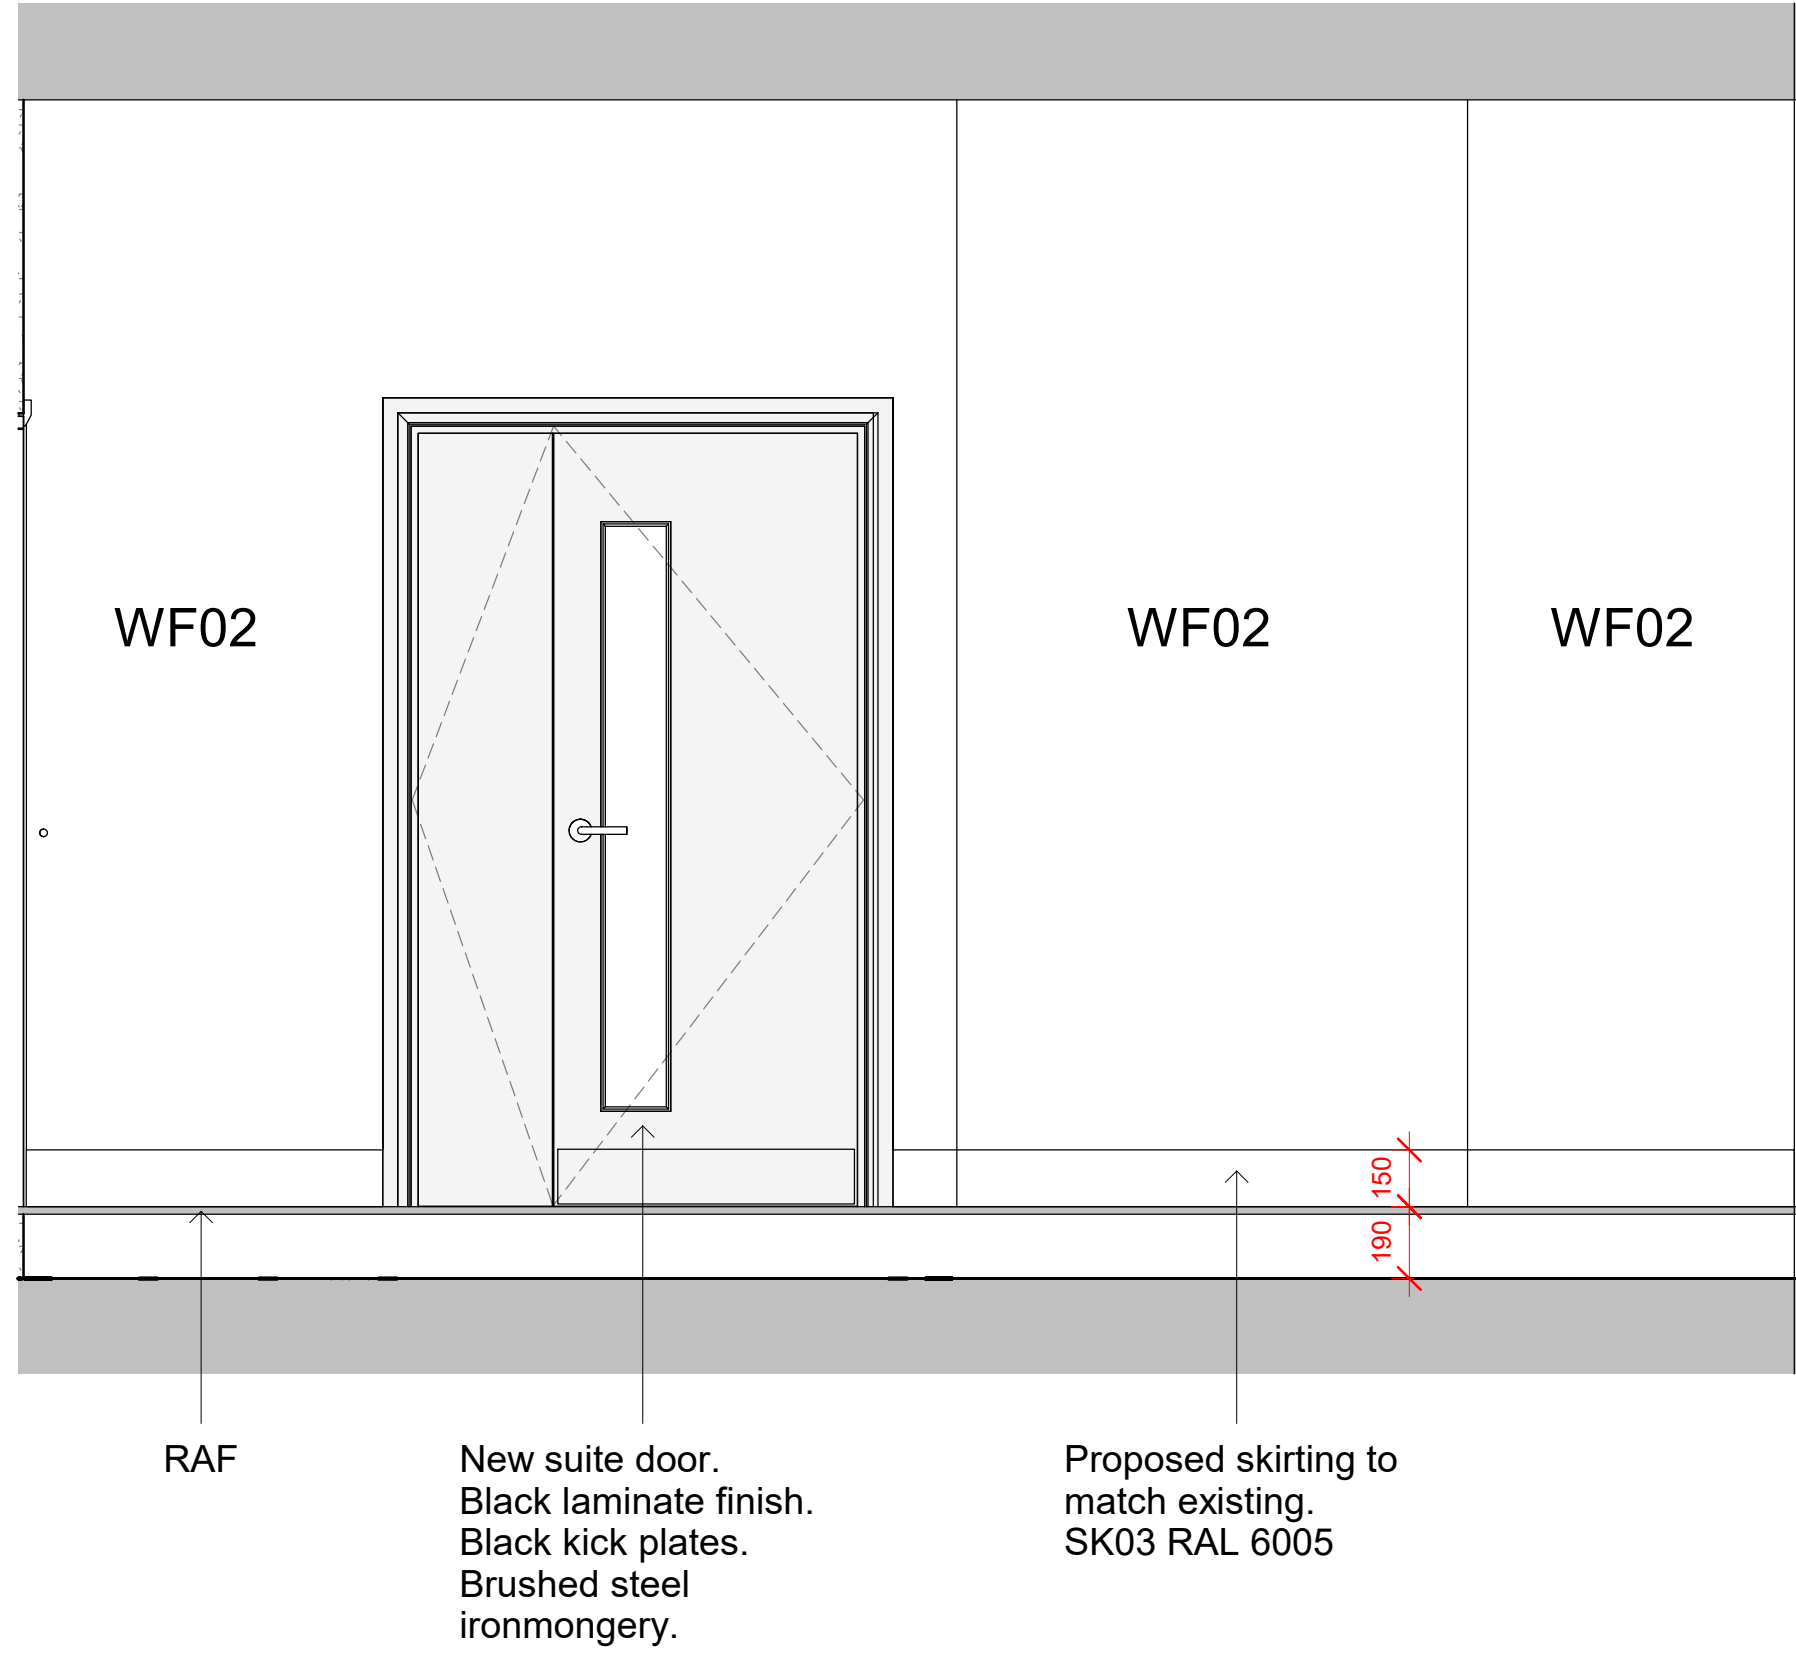


1FL - Elevation 14
1 : 20

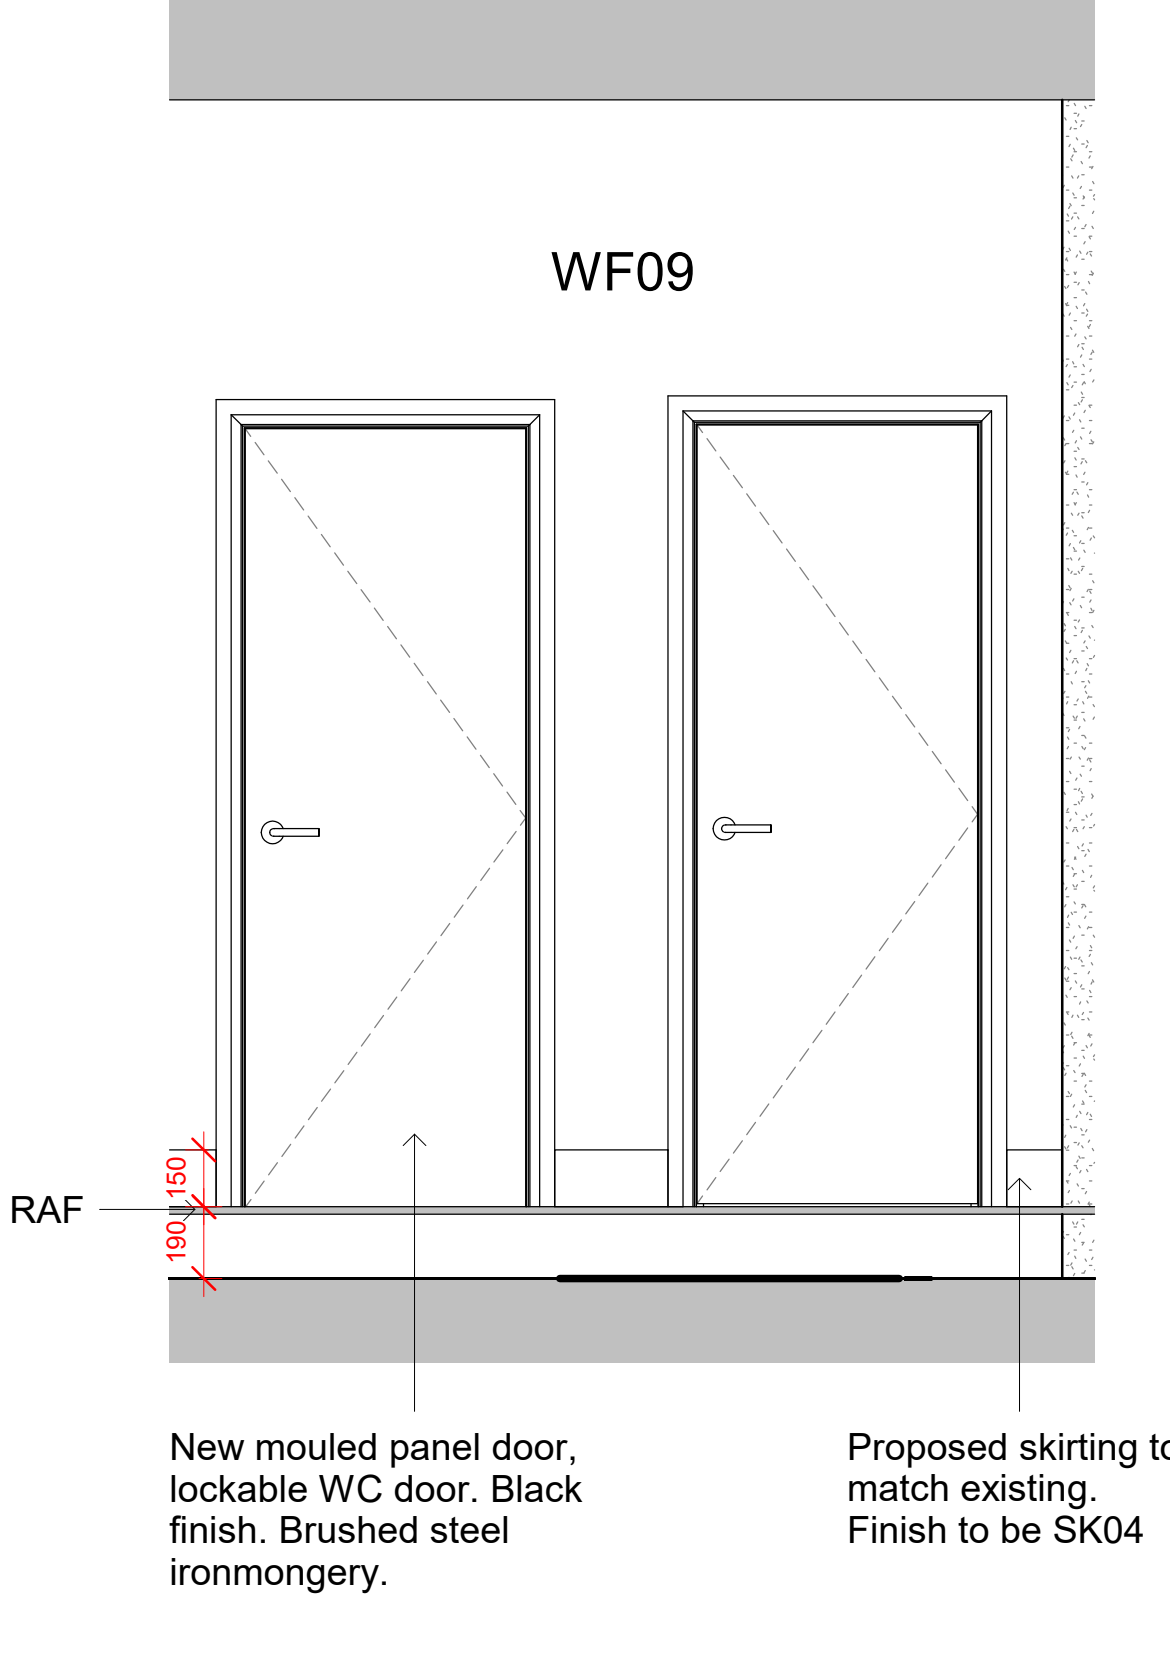


1FL - Elevation 15
1 : 20

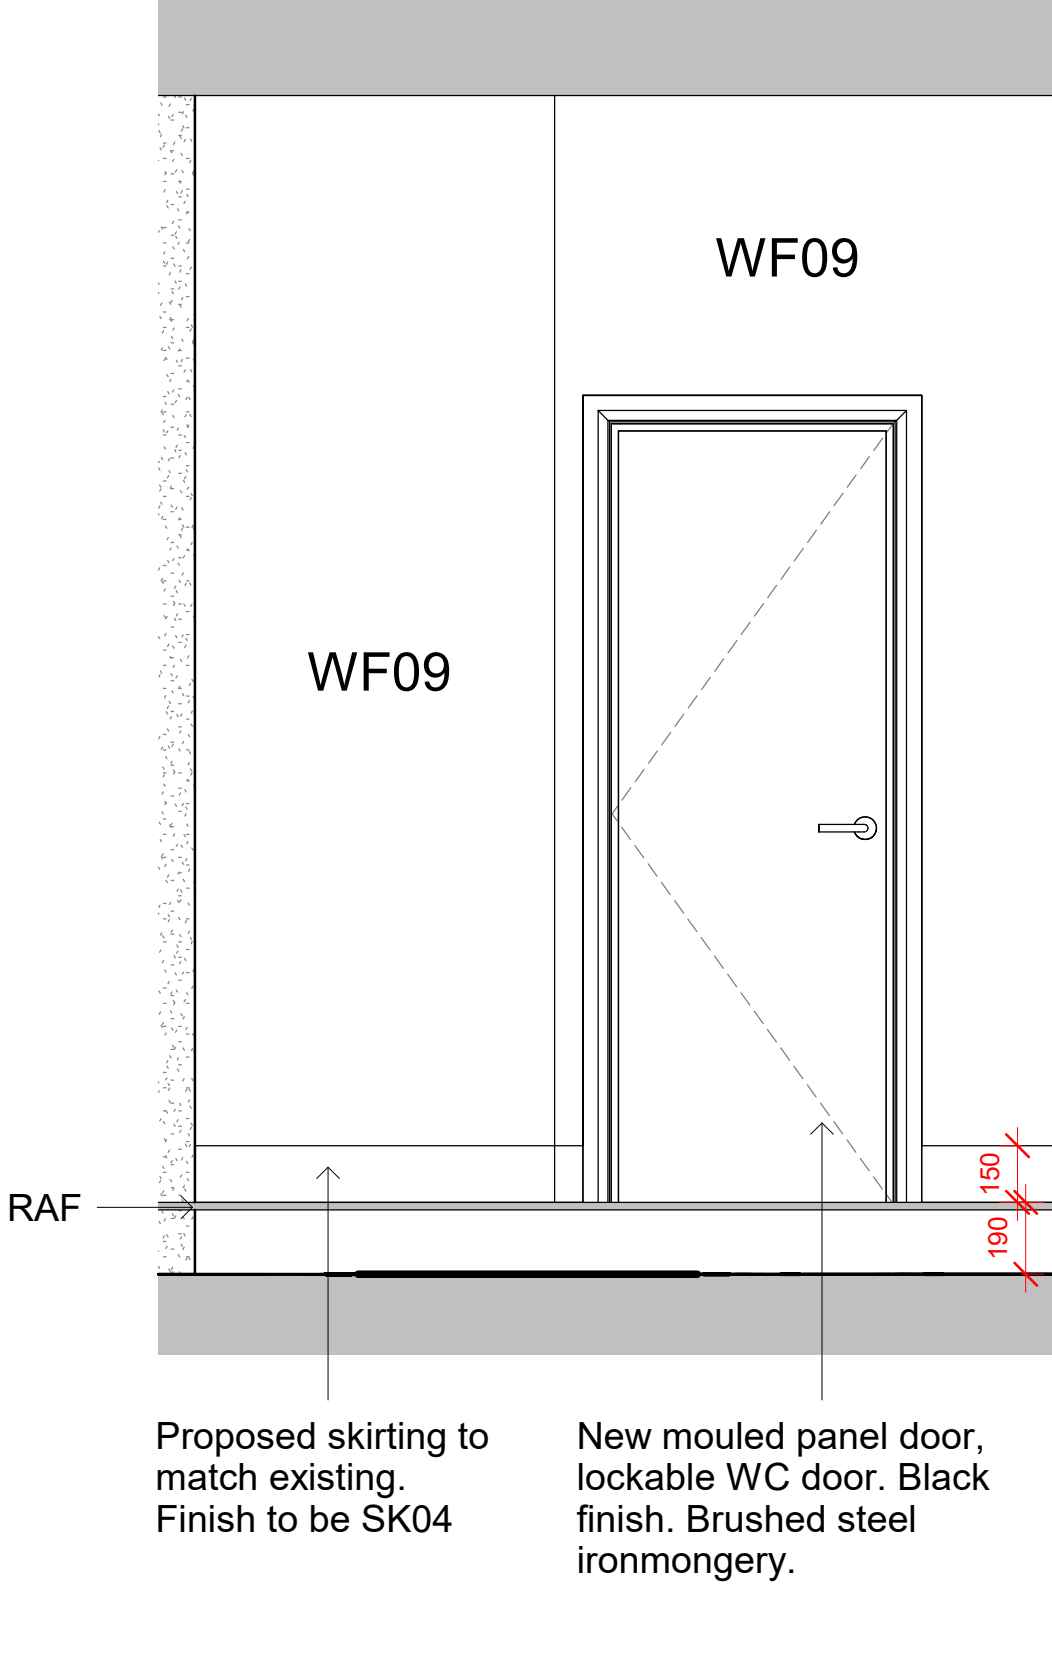


1FL - Elevation 16
1 : 20

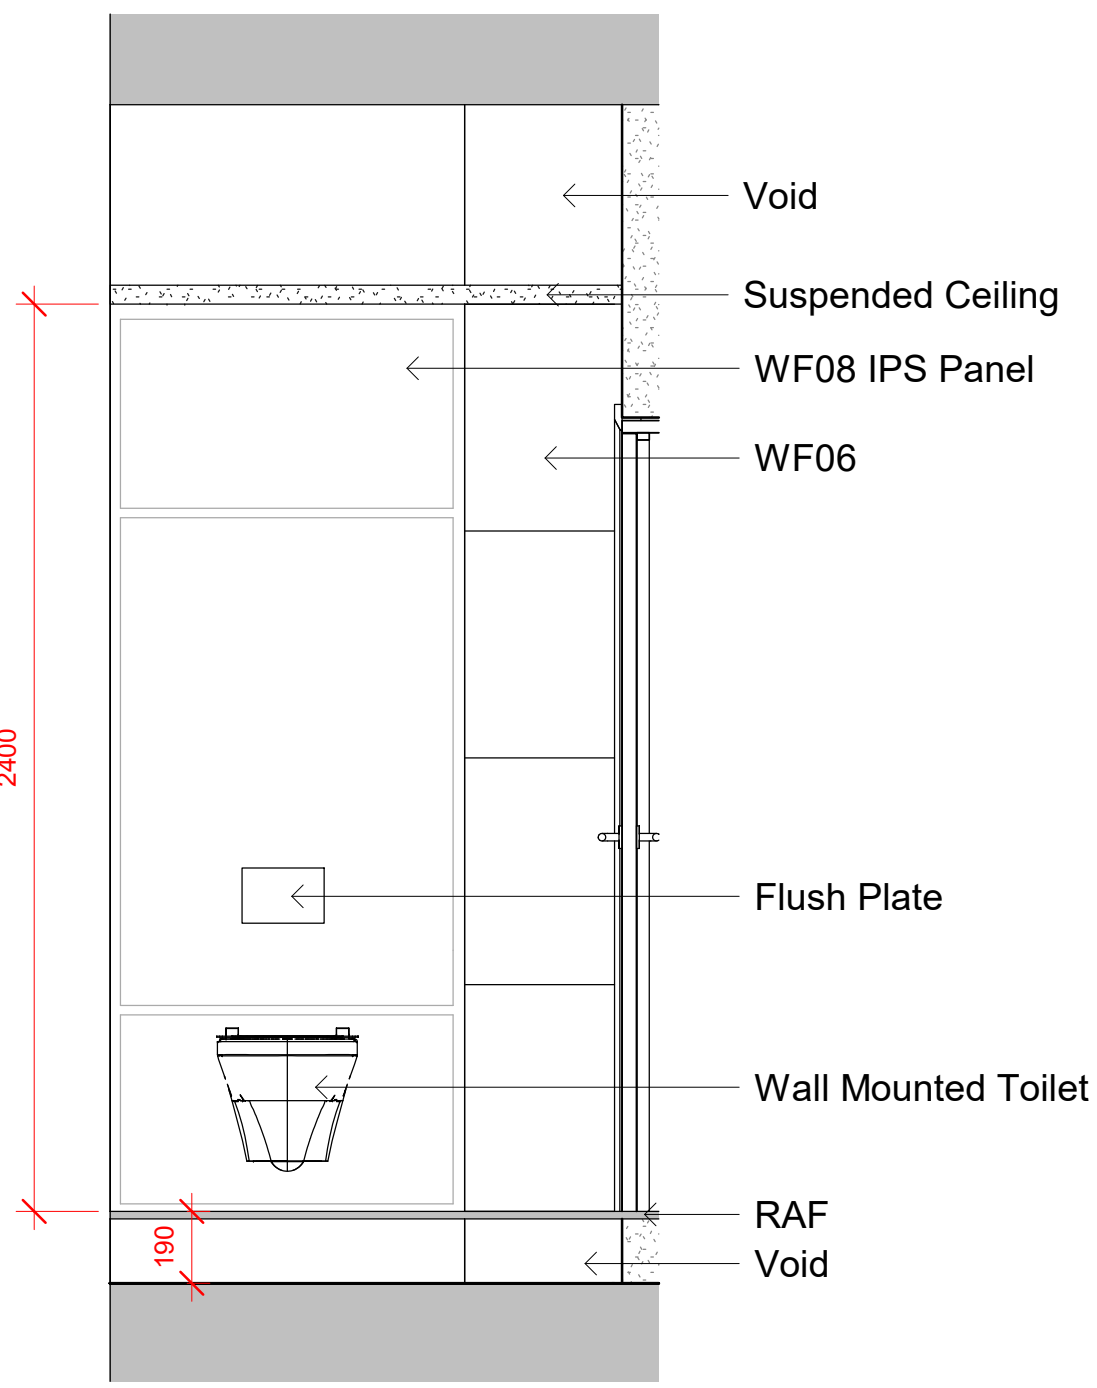

1FL - Elevation 17
1 : 20

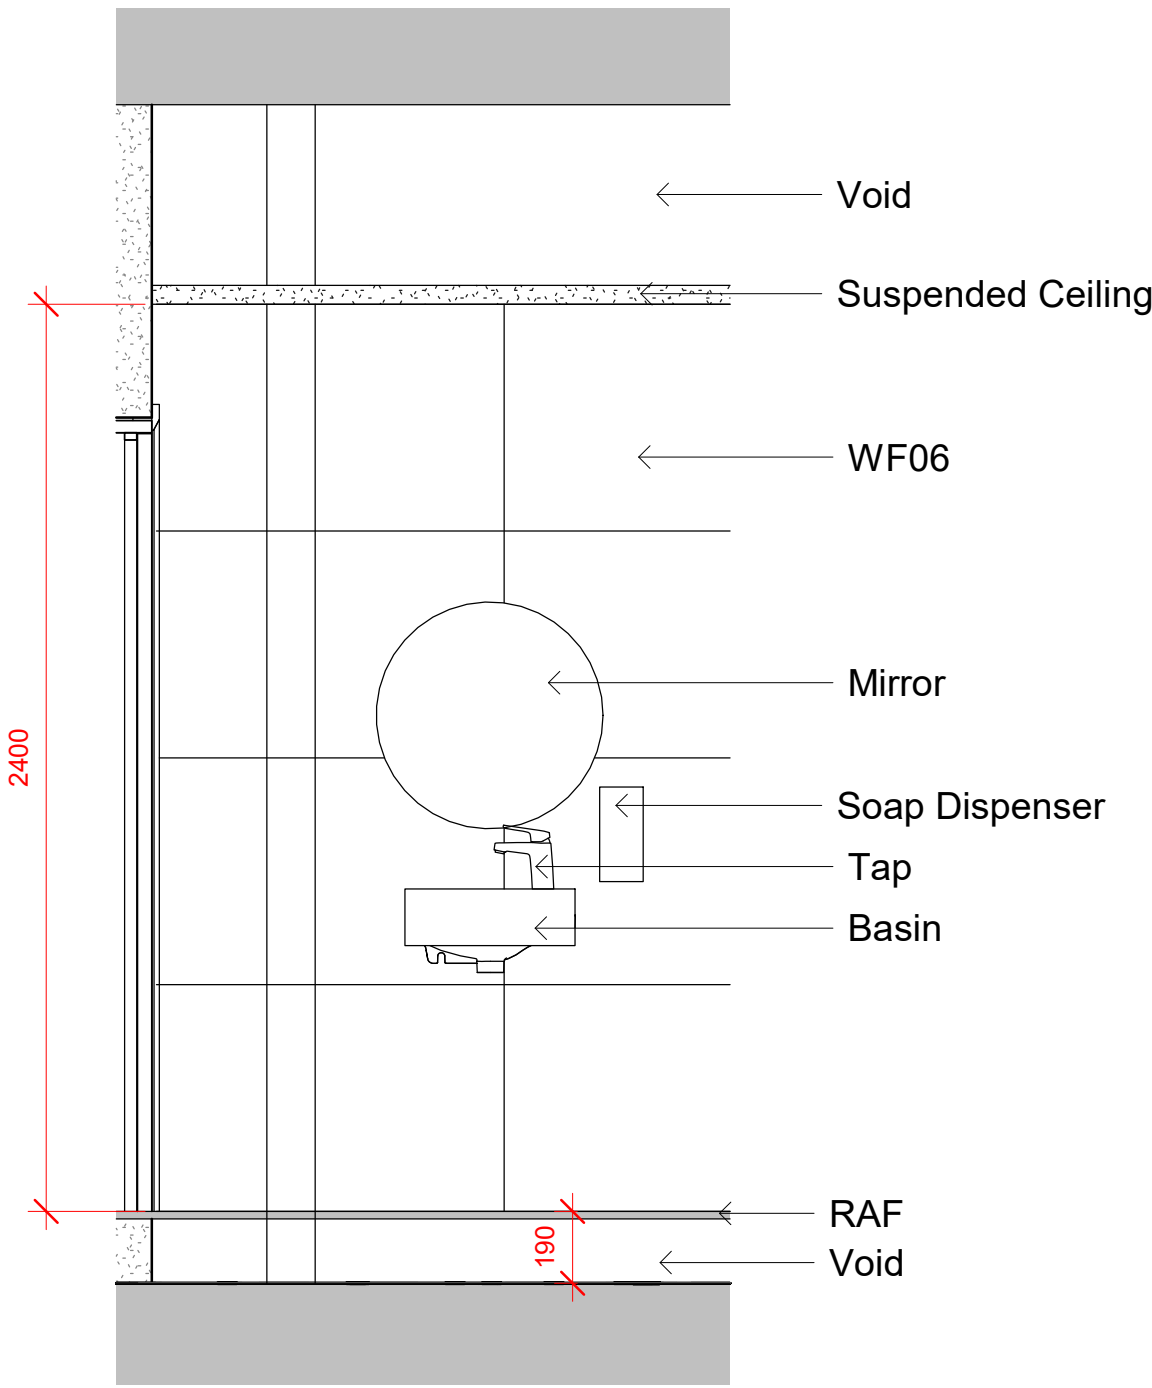

1FL - Elevation 18
1 : 20

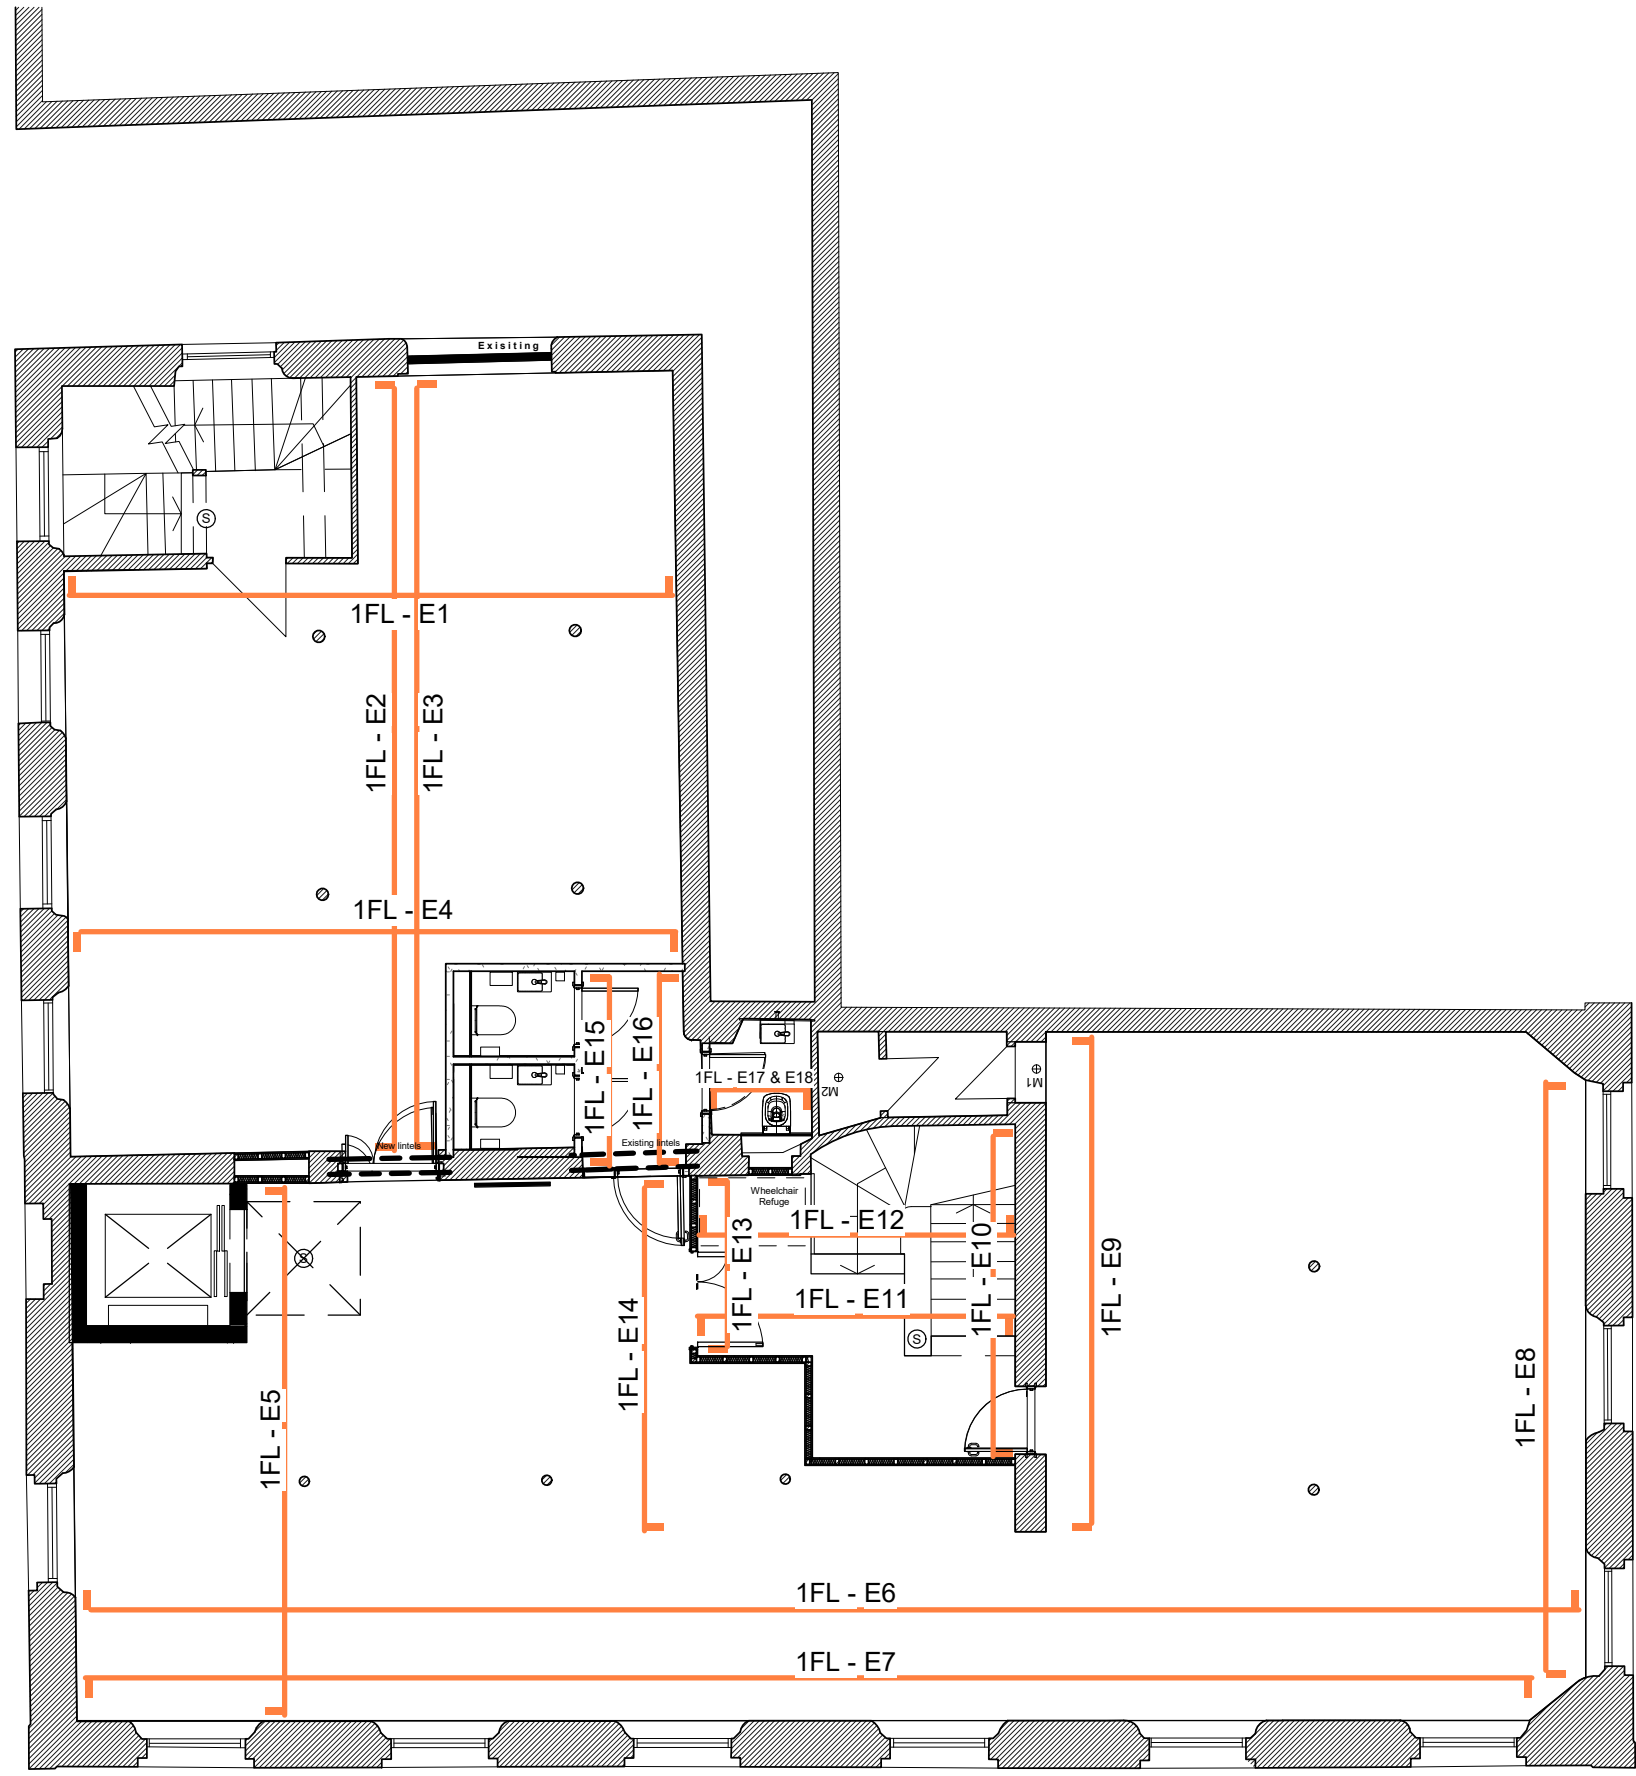

1FL Proposed Internal Elevation Layout_02
1 : 100