



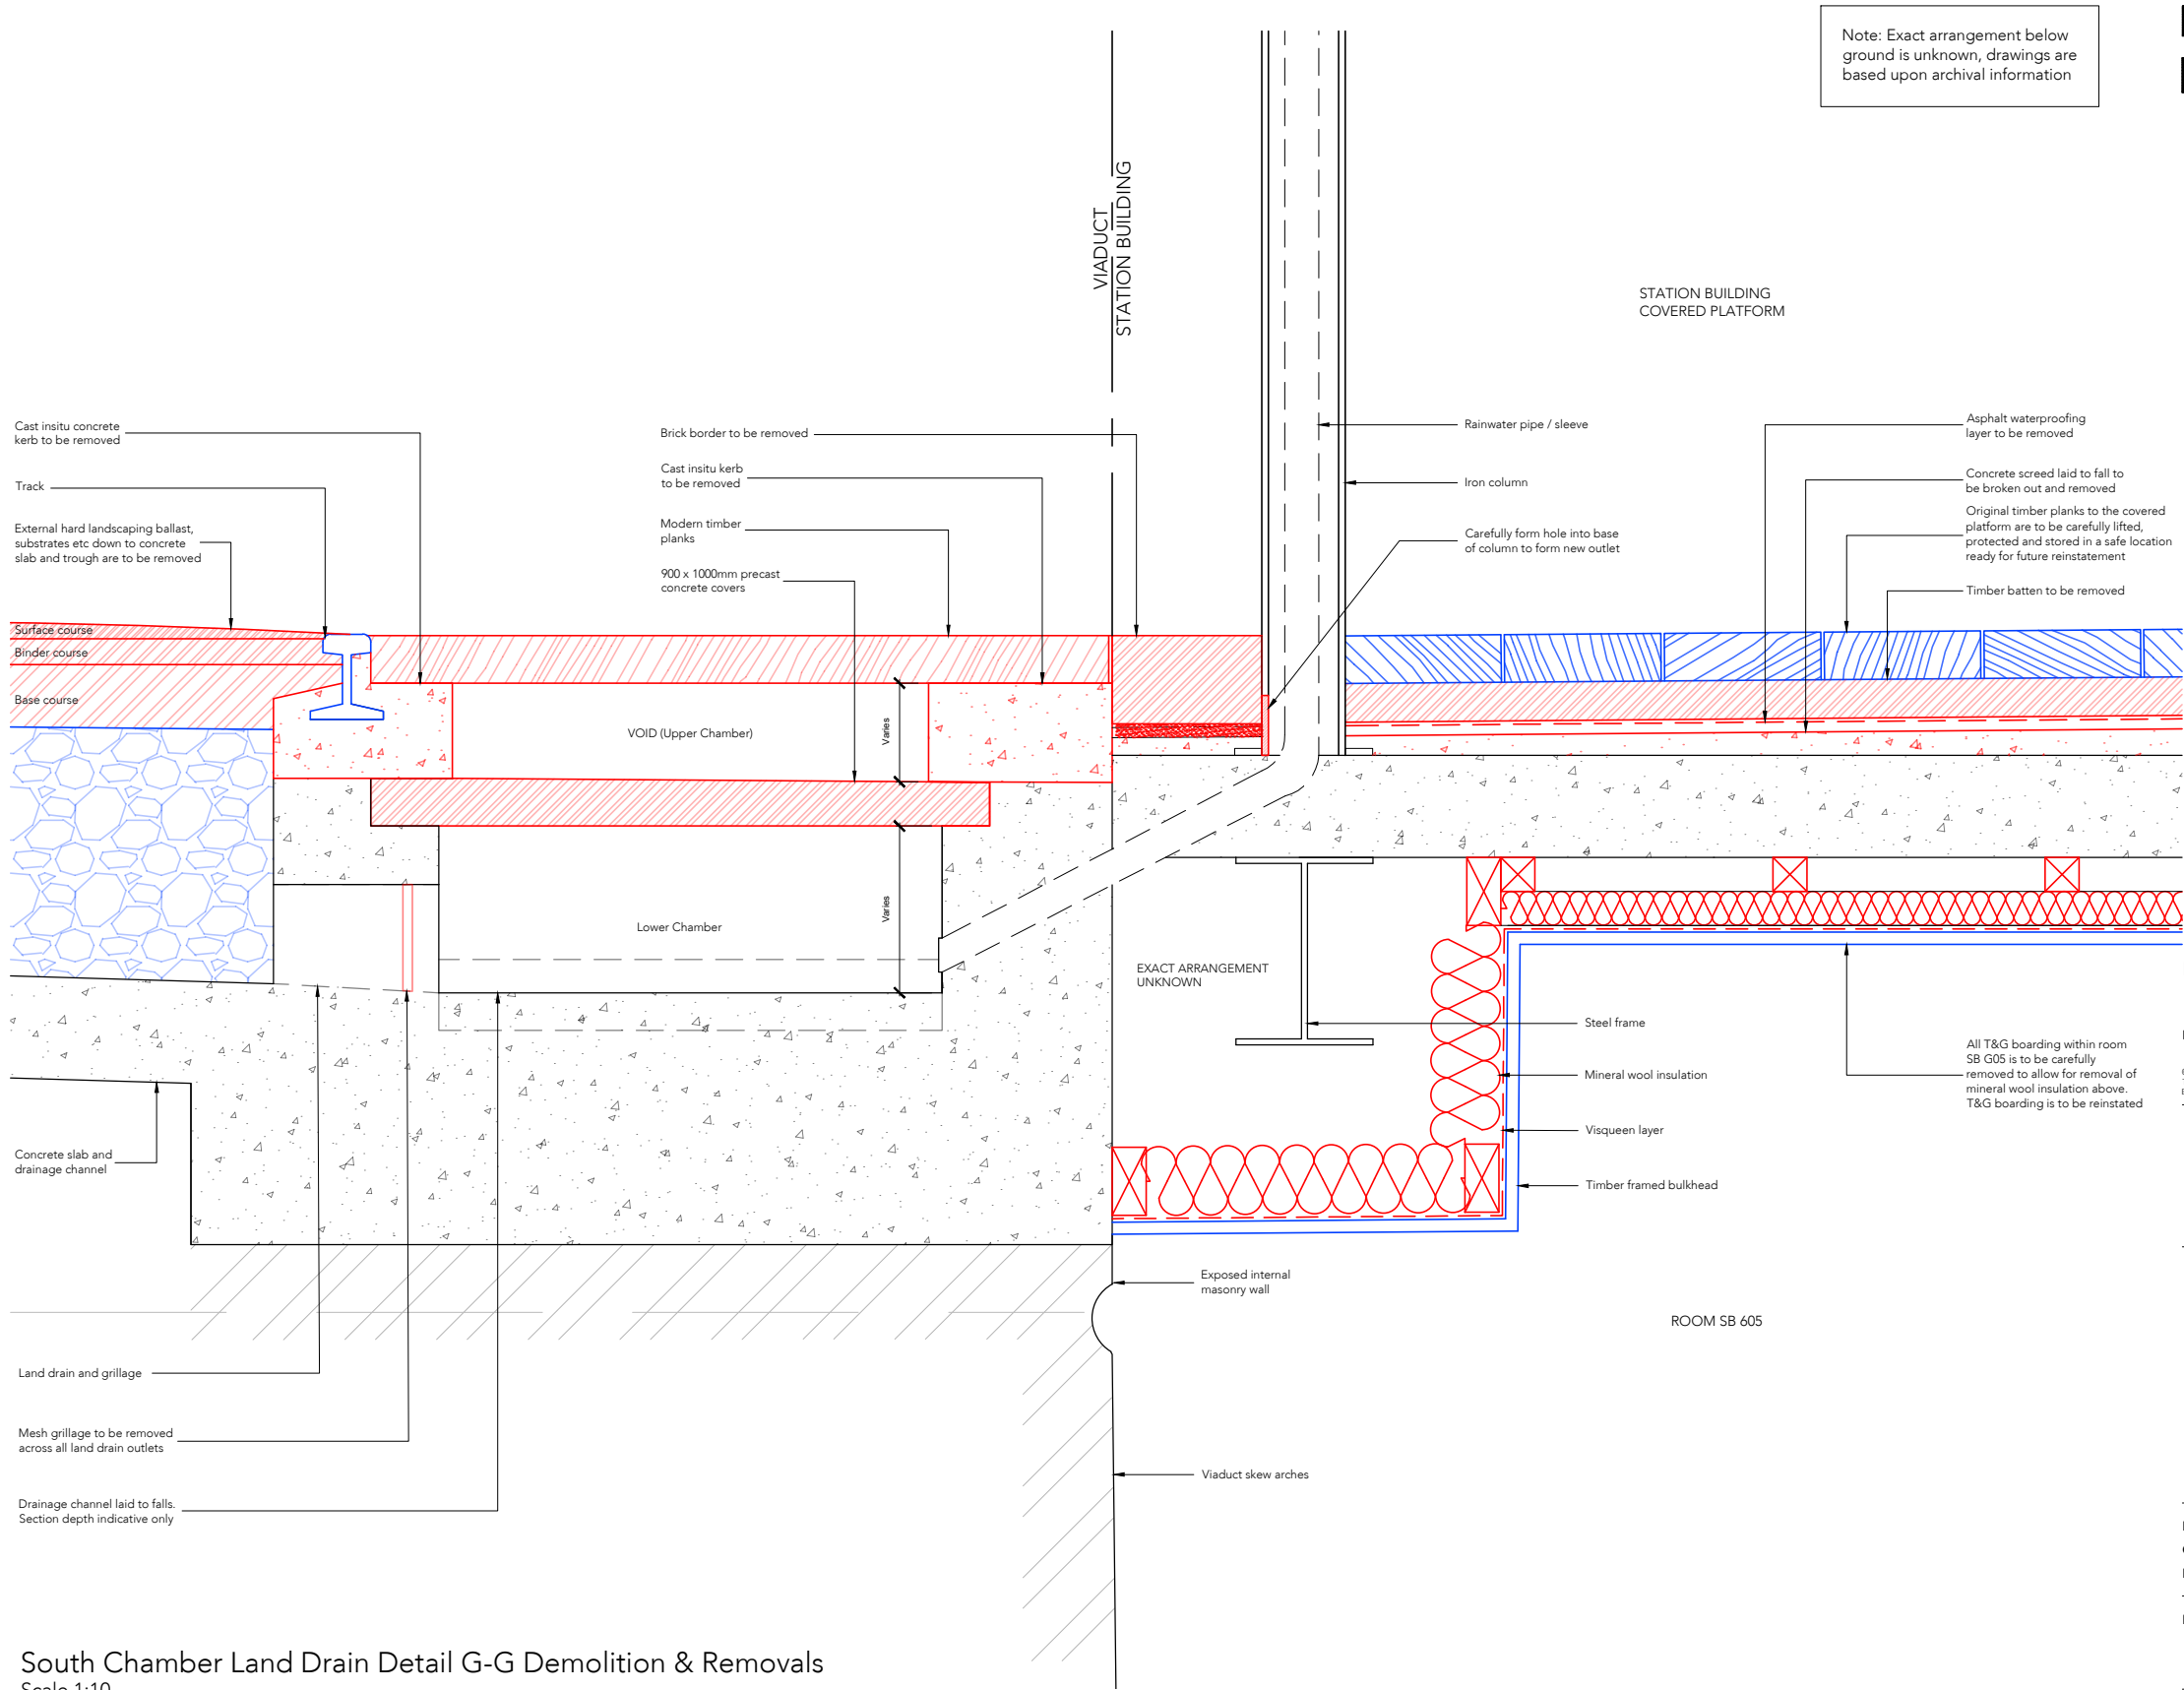

South Chamber Land Drain Detail G-G Demolition & Removals
Scale 1:10

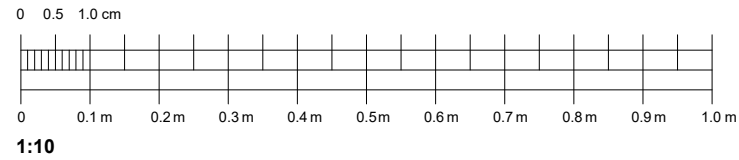

Note: Exact arrangement below ground is unknown, drawings are based upon archival information



Note:
Do not scale from this drawing.
Dimensions are to be checked on site.
If in doubt please ask.

General Notes

The existing general arrangement base drawings (plans, sections and elevations) are based upon 2010 data and in some instances, may not reflect the current arrangement. Dimensions and arrangements must be checked for accuracy onsite by the contractor, prior to any works commencing, ordering or manufacture / fabrication of any elements or components.

Any discrepancies / irregularities must be reported to the CA immediately.

No work shall commence until any such discrepancies have been resolved.

Limitations

The drawings are based upon existing data and no concealed and / or hidden spaces have been exposed and / or opened up for inspection, unless specifically highlighted. Therefore, the arrangement and interfacing illustrated across details are purely indicative / approximate only. The accuracy of the survey data graphically presented cannot be confirmed. These drawings are for tender purposes only.

Refer to V (01) 002 for location of detail.

Note: This drawing must be read in conjunction with all relevant Architects, Engineers and Specialist drawings, schedules, documents and specifications.

KEY

- Temporarily remove
- Demolition / removal

P1 01/09/23 Planning Issue
PL

Rev Date/Intls Details

© The moral rights of the author are hereby asserted.
This drawing and design is the sole property of Buttress Ltd and must not be reproduced without permission.
Buttress Ltd is Registered in England and Wales: 5363573.

**SCIENCE+
INDUSTRY
MUSEUM**

Buttress

41 Bengal St
Manchester
M4 6AF
Clockwise, Yorkshire House
Greek Street, Leeds
LS1 5SH

T 0161 236 3303
E contact@buttress.net
W www.buttress.net

Project Title VIADUCT
Client SCIENCE & INDUSTRY MUSEUM
Location MANCHESTER

Drawing Title Viaduct
South Chamber Land Drain Detail
Demolition & Removals

Date 12/05/23
Checked AS
Scale 1:10
Orig Paper Size A3

Status PLANNING

Project: Origin: Zone: Level: Type: Disc: Number: Rev:

9488- BUT- V - XX - DR - A - (23)104- P1