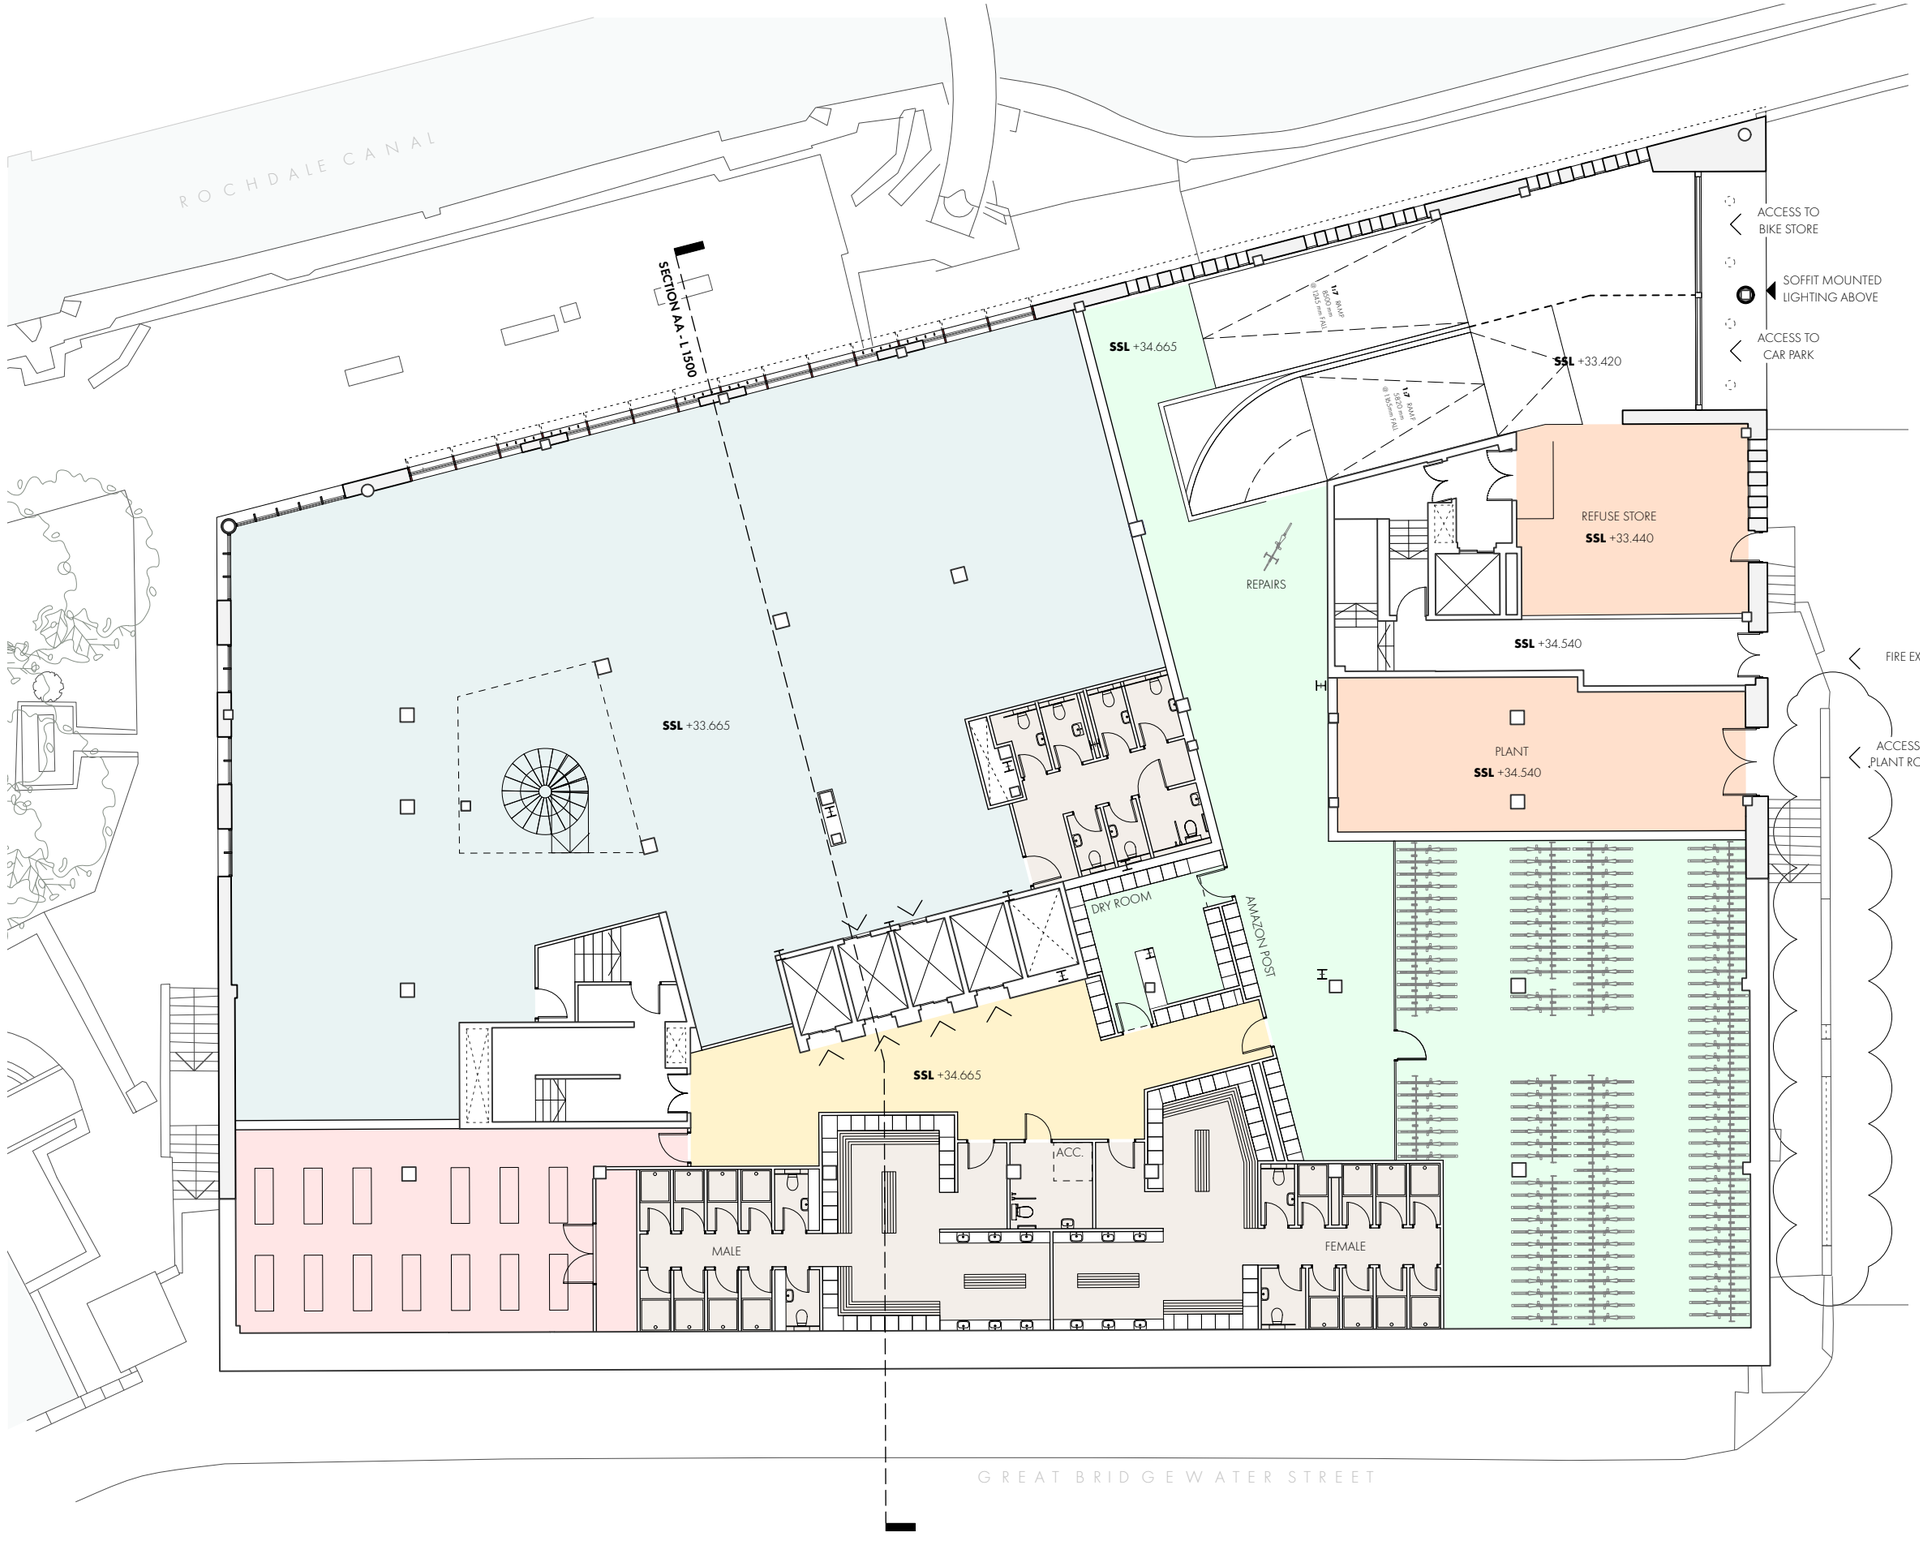


REVISION	DATE	DESCRIPTION
-	DEC'19	STAGE 2 REPORT
A	13.07.20	FOR INFORMATION
B	30.09.20	FOR INFORMATION
C	16.10.20	FACADE DESIGN UPDATES
D	02.11.20	DESIGN UPDATES
E	27.11.20	PLANNING ISSUE
F	JUL'23	PROPOSED RAMP WALL INDICATED

PLAN KEY

- LOBBY SPACE
- OFFICE SPACE [NIA = 522 m²]
- TOILETS | SHOWERS (No. 16) | CHANGING ROOMS | LOCKERS (No. 182+)
- CYCLE STORE [No. 128 SINGLE TIER BIKE RACKS OR 256 DOUBLE TIER BIKE RACKS]
- YOGA ROOM | GYM
- BUILDING MANGEMENT

0 1 2 4 10m

PLANNING ISSUE

OMI Architects

31 Blackfriars Road, Salford, Manchester, M3 7AQ
+44(0)161 832 3242 / info@omiarchitects.com / www.omiarchitects.com

PROJECT	70 GREAT BRIDGEWATER STREET				
DRAWING	PROPOSED LEVEL 00 GA PLAN				
DATE	NOV' 19	DRAWN BY	KT	SCALE	1.200 @A3
JOB NO.	1420	DWG.NO.	L1000		

70 GREAT BRIDGEWATER STREET | PROPOSED PLAN
LEVEL 00

1.200 @ A3