


AFR
STUDIO

AFR STUDIO LIMITED
173-A Dickenson Road, Longsight
Manchester, M13 0YN

PROJECT:
35 Athol Road, Whalley Range,
Manchester, M16 8QW, UK

DRAWING TITLE:
Proposed Left Side Elevation

	DRG NO : A-08
DATE : July, 2023	SCALE: 1:50@A3

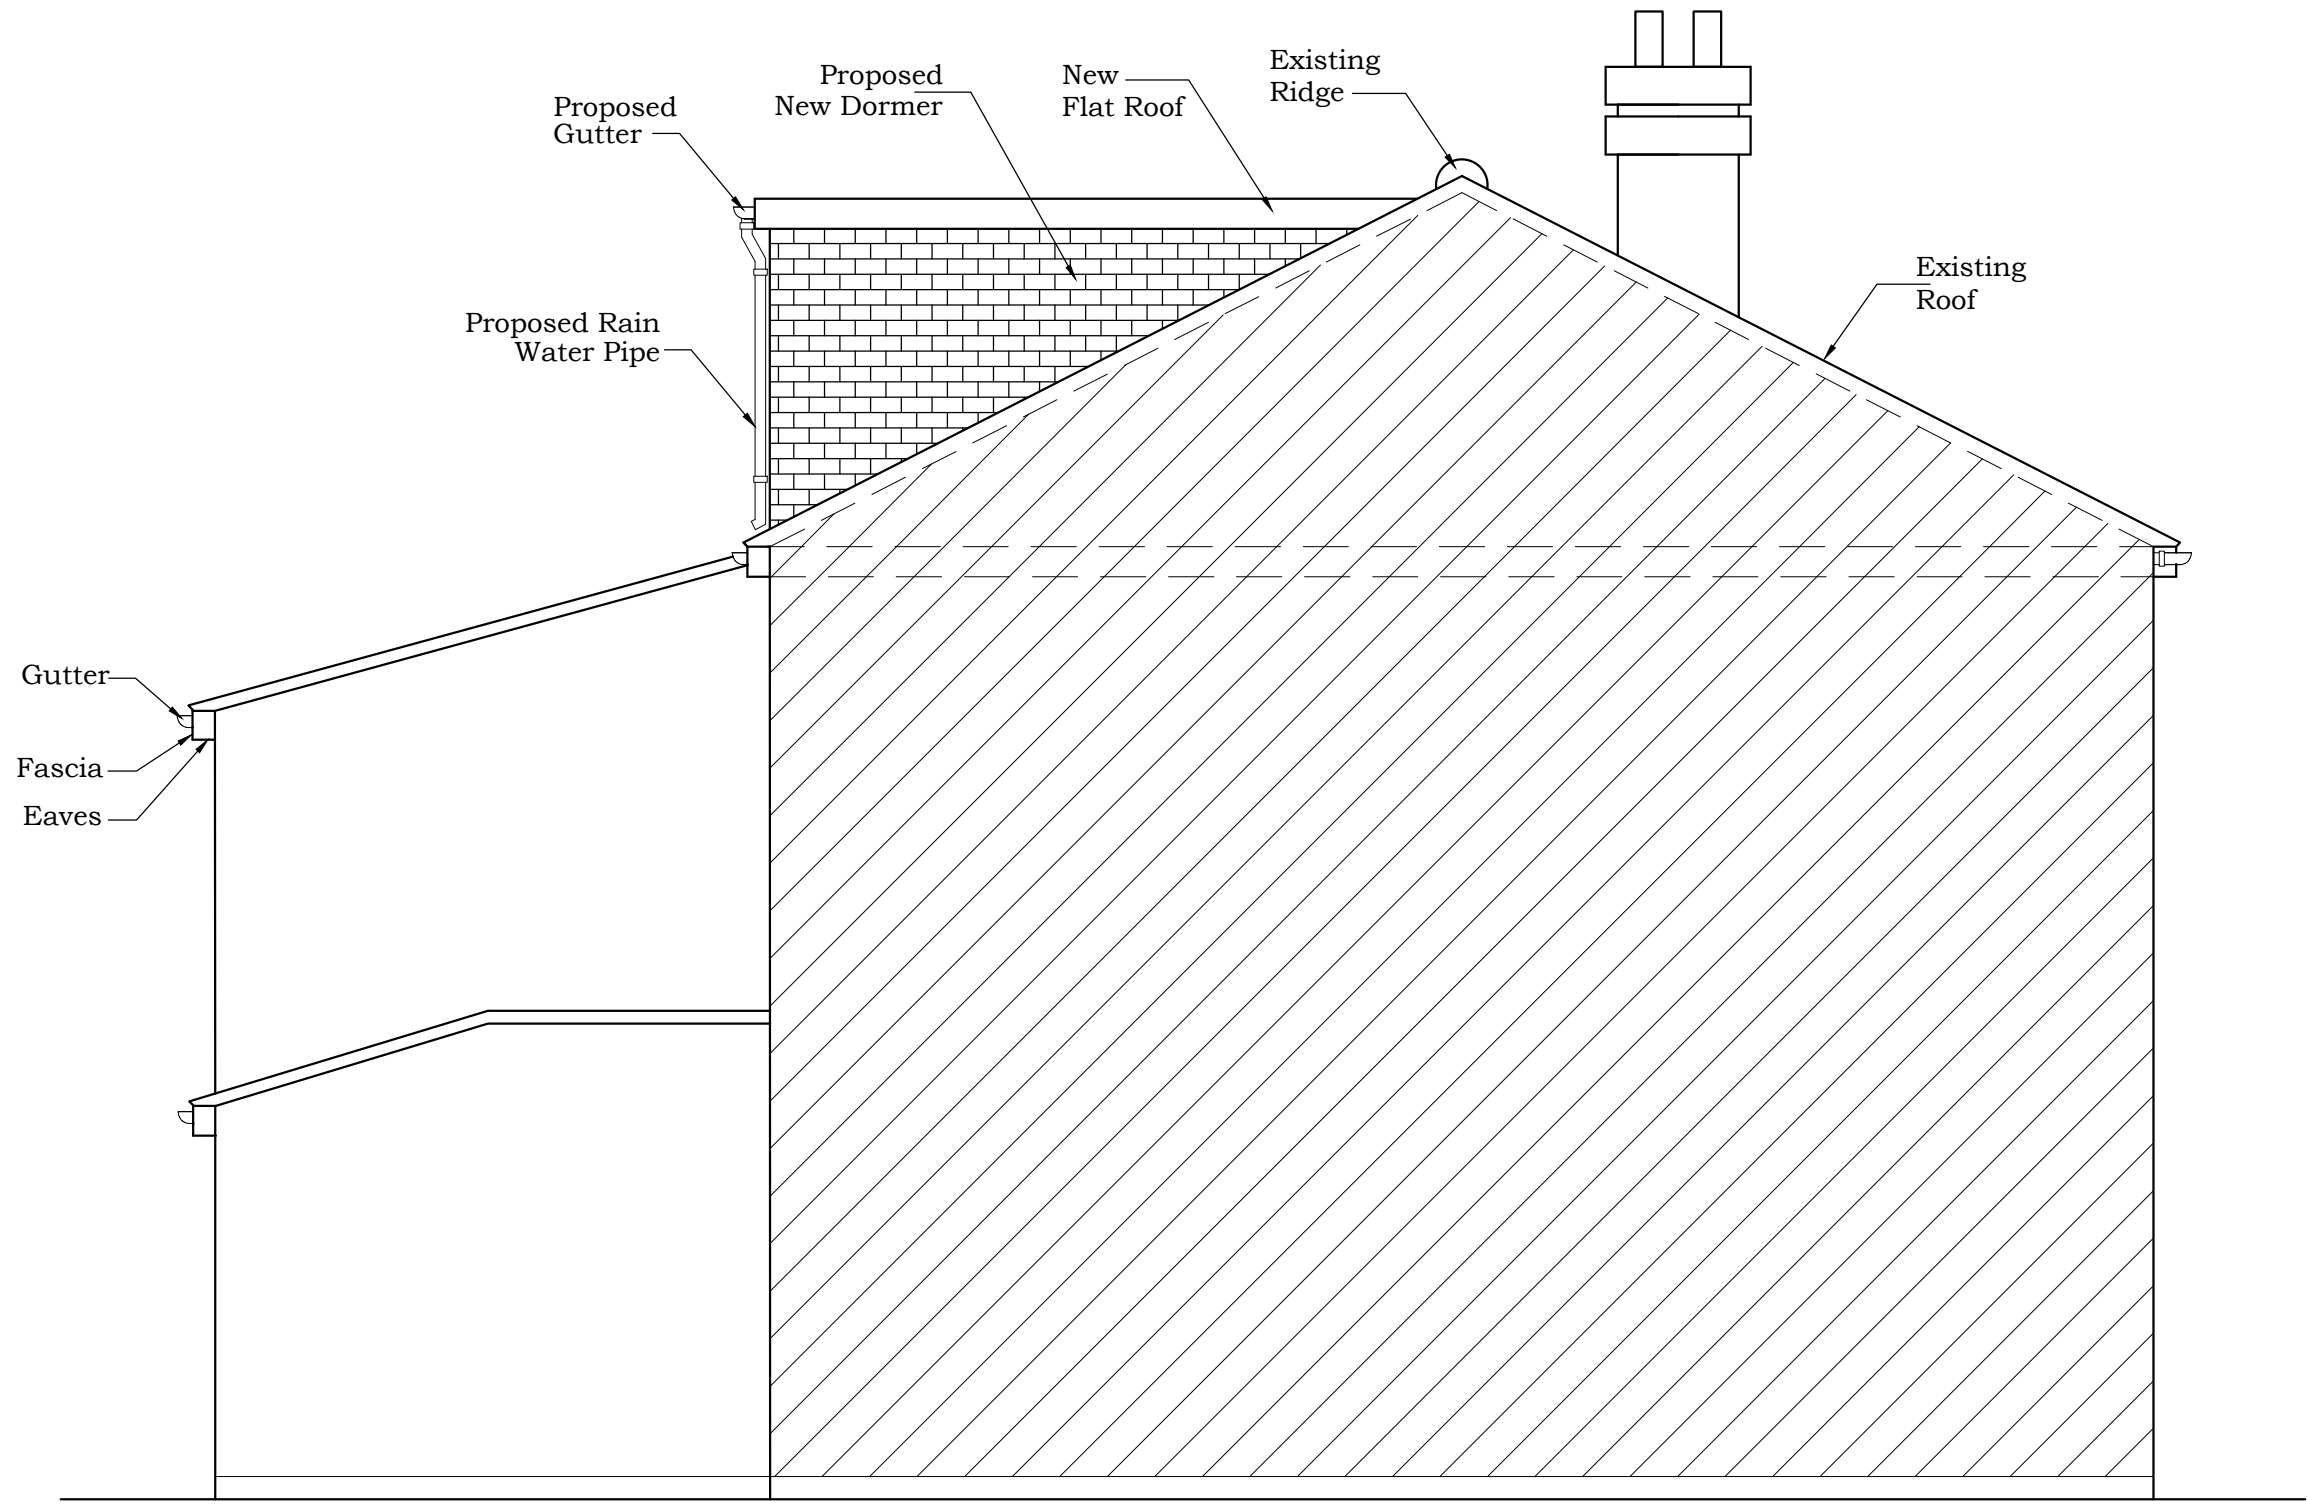

PROPOSED LEFT SIDE ELEVATION